
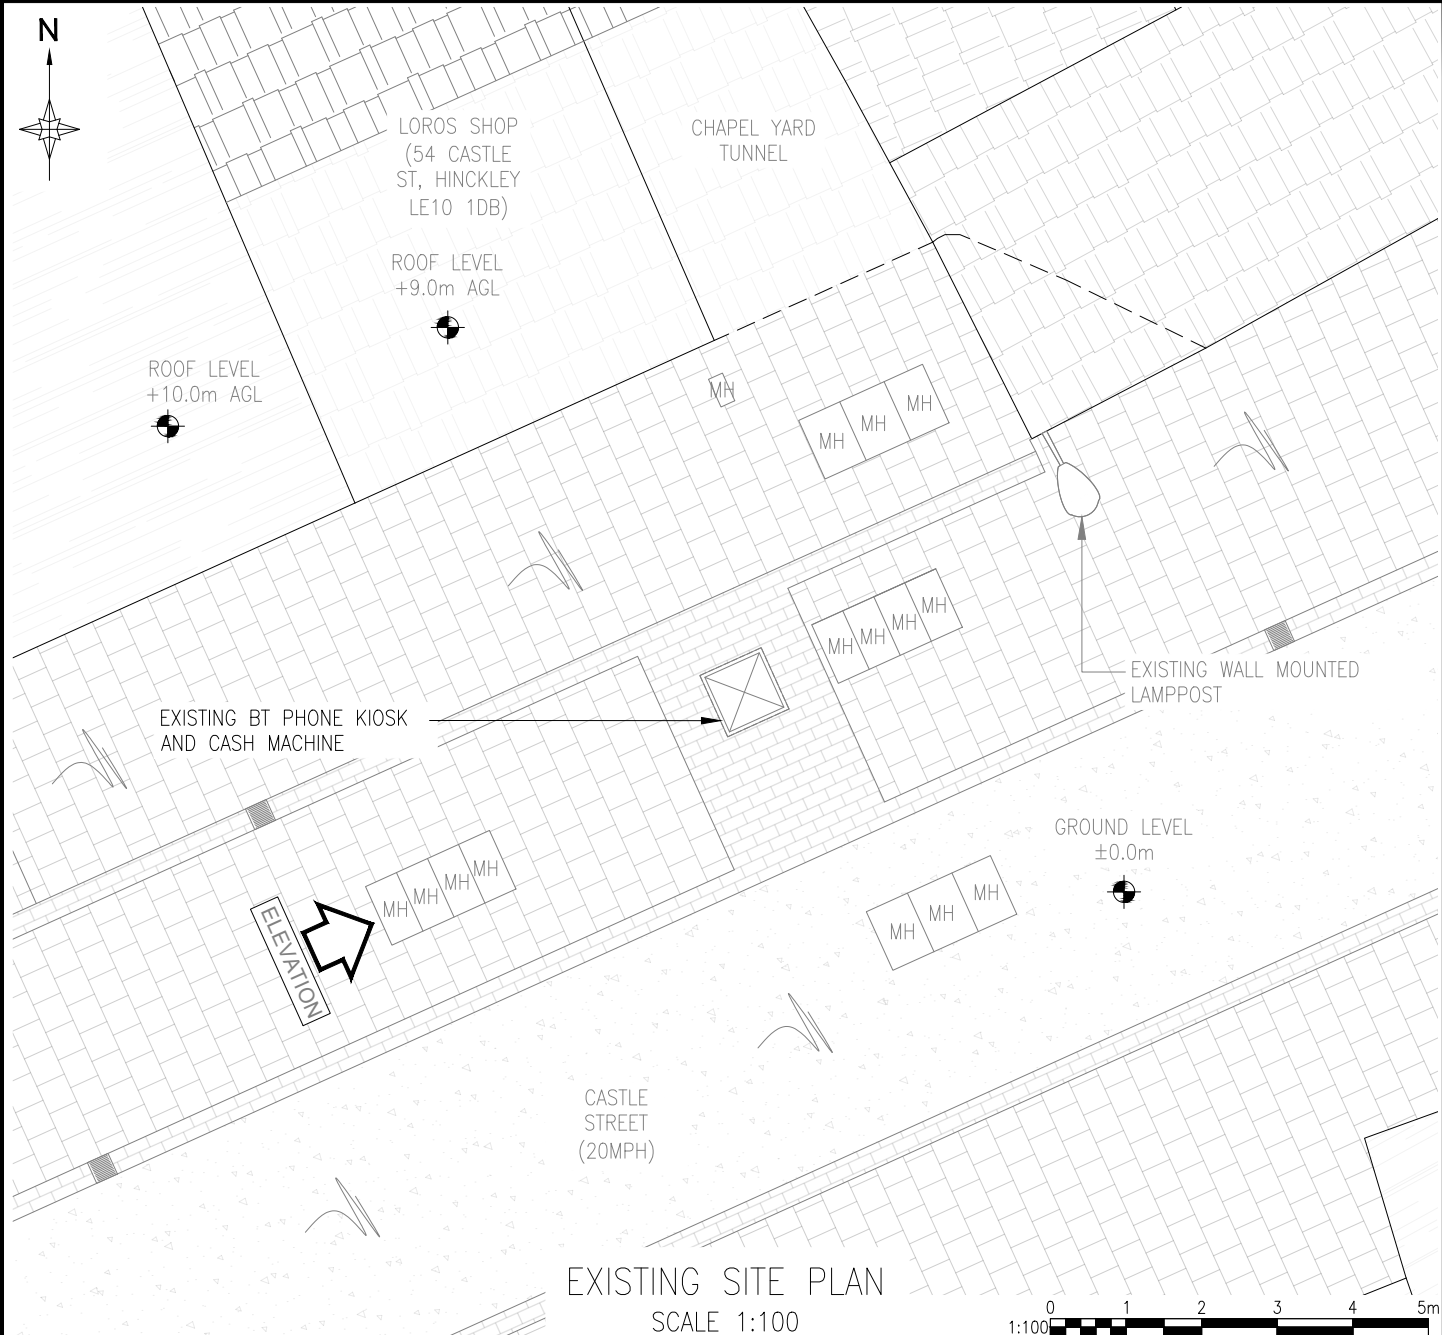
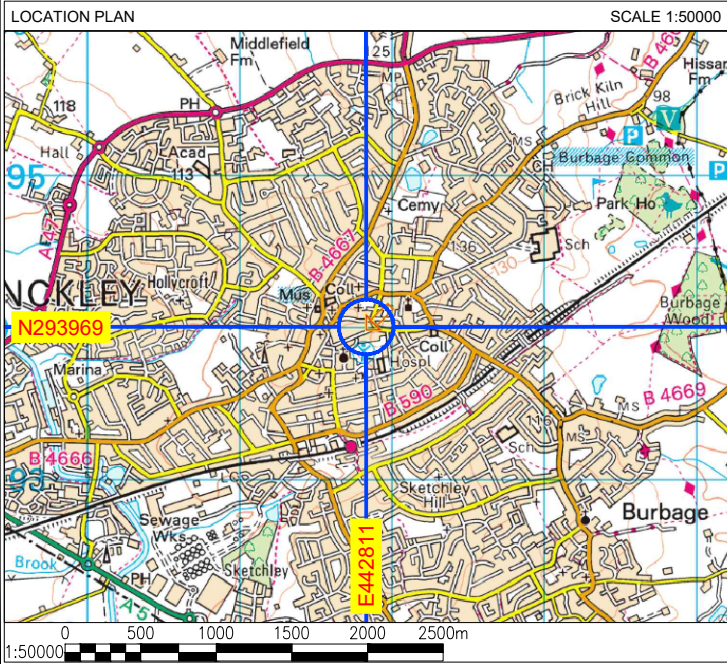




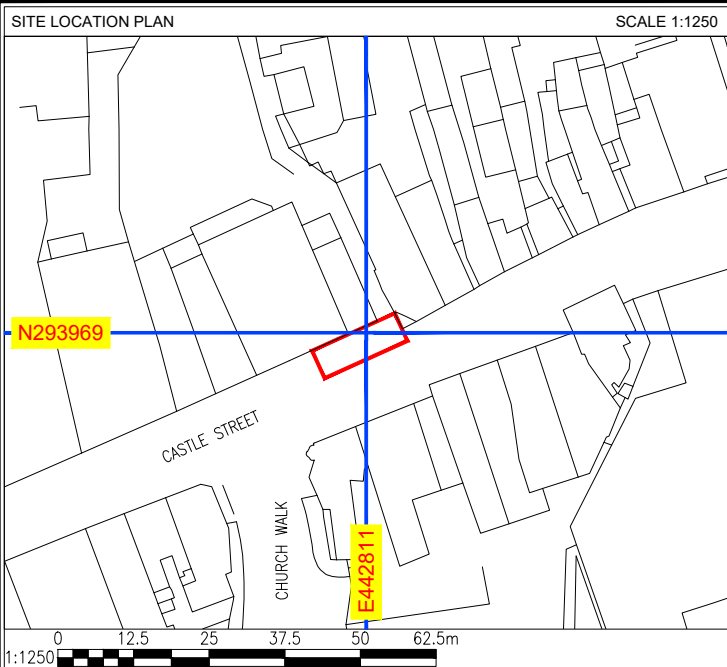


A		ISSUED FOR APPROVAL				SM	22.08.2025
REV		DESCRIPTION				BY	DATE
SCALE AS SHOWN WHEN PRINTED AT A4		DRAWN	SM	CHECKED	DCC	ALL DIMENSIONS IN METRES U.N.O	
		DATE	22.08.2025	DATE	22.08.2025		
LOCATION PLAN - Digital Mapping Solutions from Dotted Eyes.							
SITE BLOCK PLAN - Digital Mapping Solutions from Promap							

DRAWING TITLE
STREET HUB
3-HIN001 - 54 CASTLE STREET
001 - EXISTING SITE PLAN

SITE ADDRESS
FOOTPATH OUTSIDE 54
CASTLE STREET
HINCKLEY
LE10 1DA

REV A

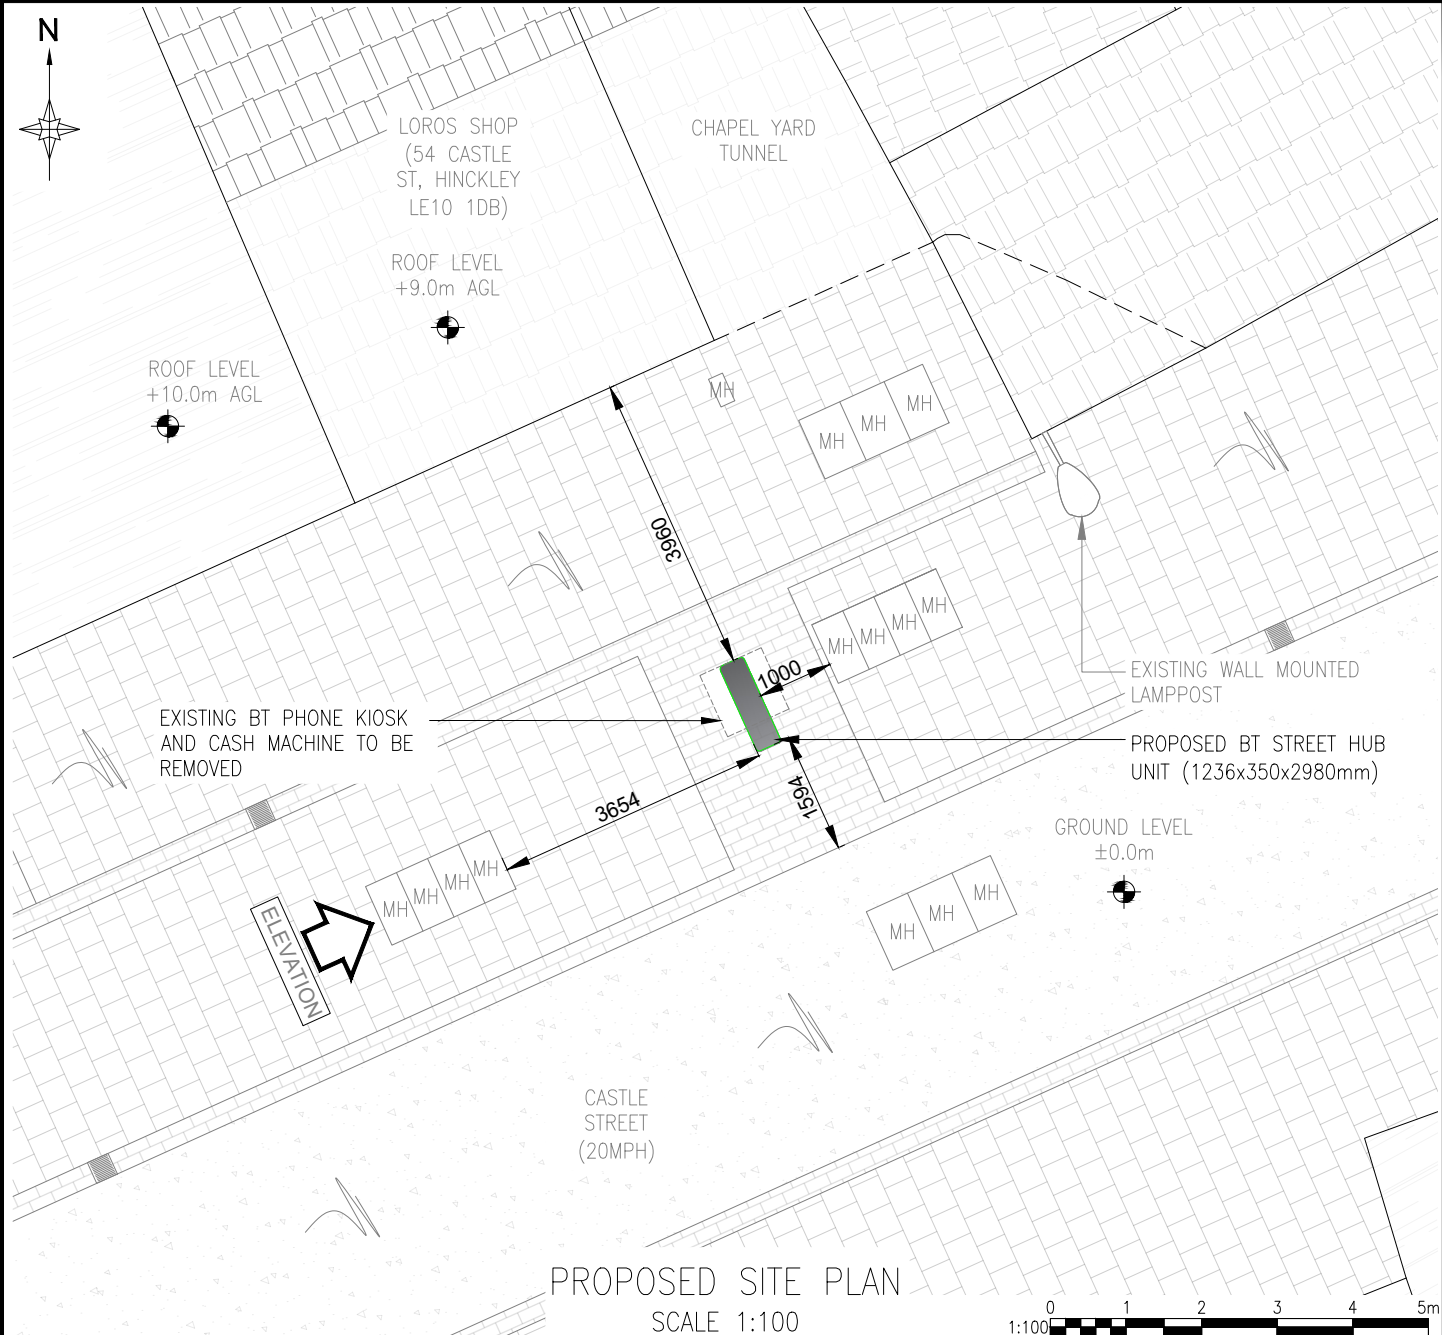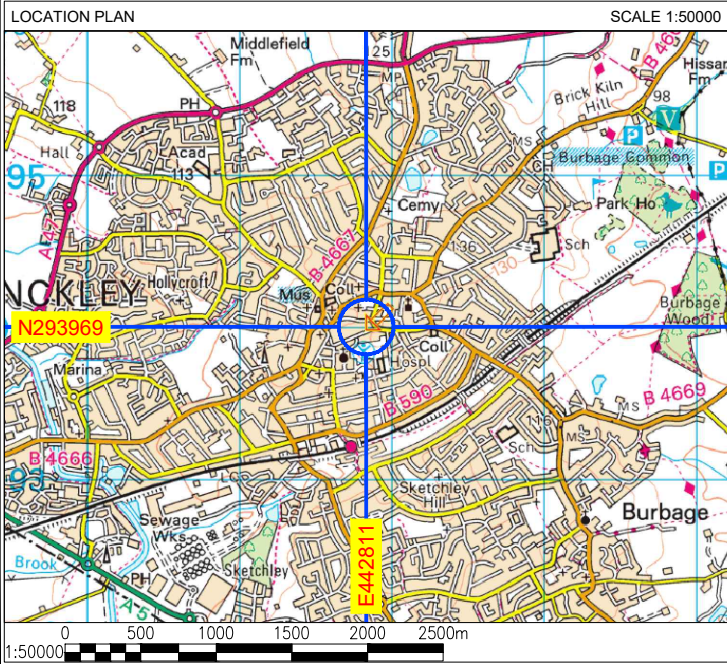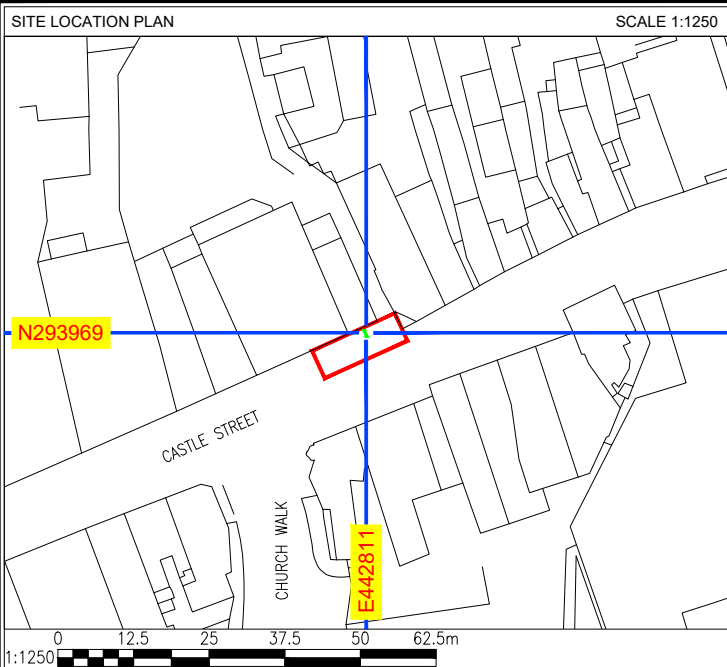


A	ISSUED FOR APPROVAL					SM	22.08.2025
REV	DESCRIPTION					BY	DATE
SCALE AS SHOW WHEN PRINTED AT A4		DRAWN	SM	CHECKED	DCC	ALL DIMENSIONS IN METRES U.N.O	
	DATE	22.08.2025	DATE	22.08.2025			
LOCATION PLAN - Digital Mapping Solutions from Dotted Eyes.							
SITE BLOCK PLAN - Digital Mapping Solutions from Promap							


DRAWING TITLE
STREET HUB
3-HIN001 - 54 CASTLE STREET
002 - PROPOSED SITE PLAN

SITE ADDRESS
FOOTPATH OUTSIDE 54
CASTLE STREET
HINCKLEY
LE10 1DA

REV A

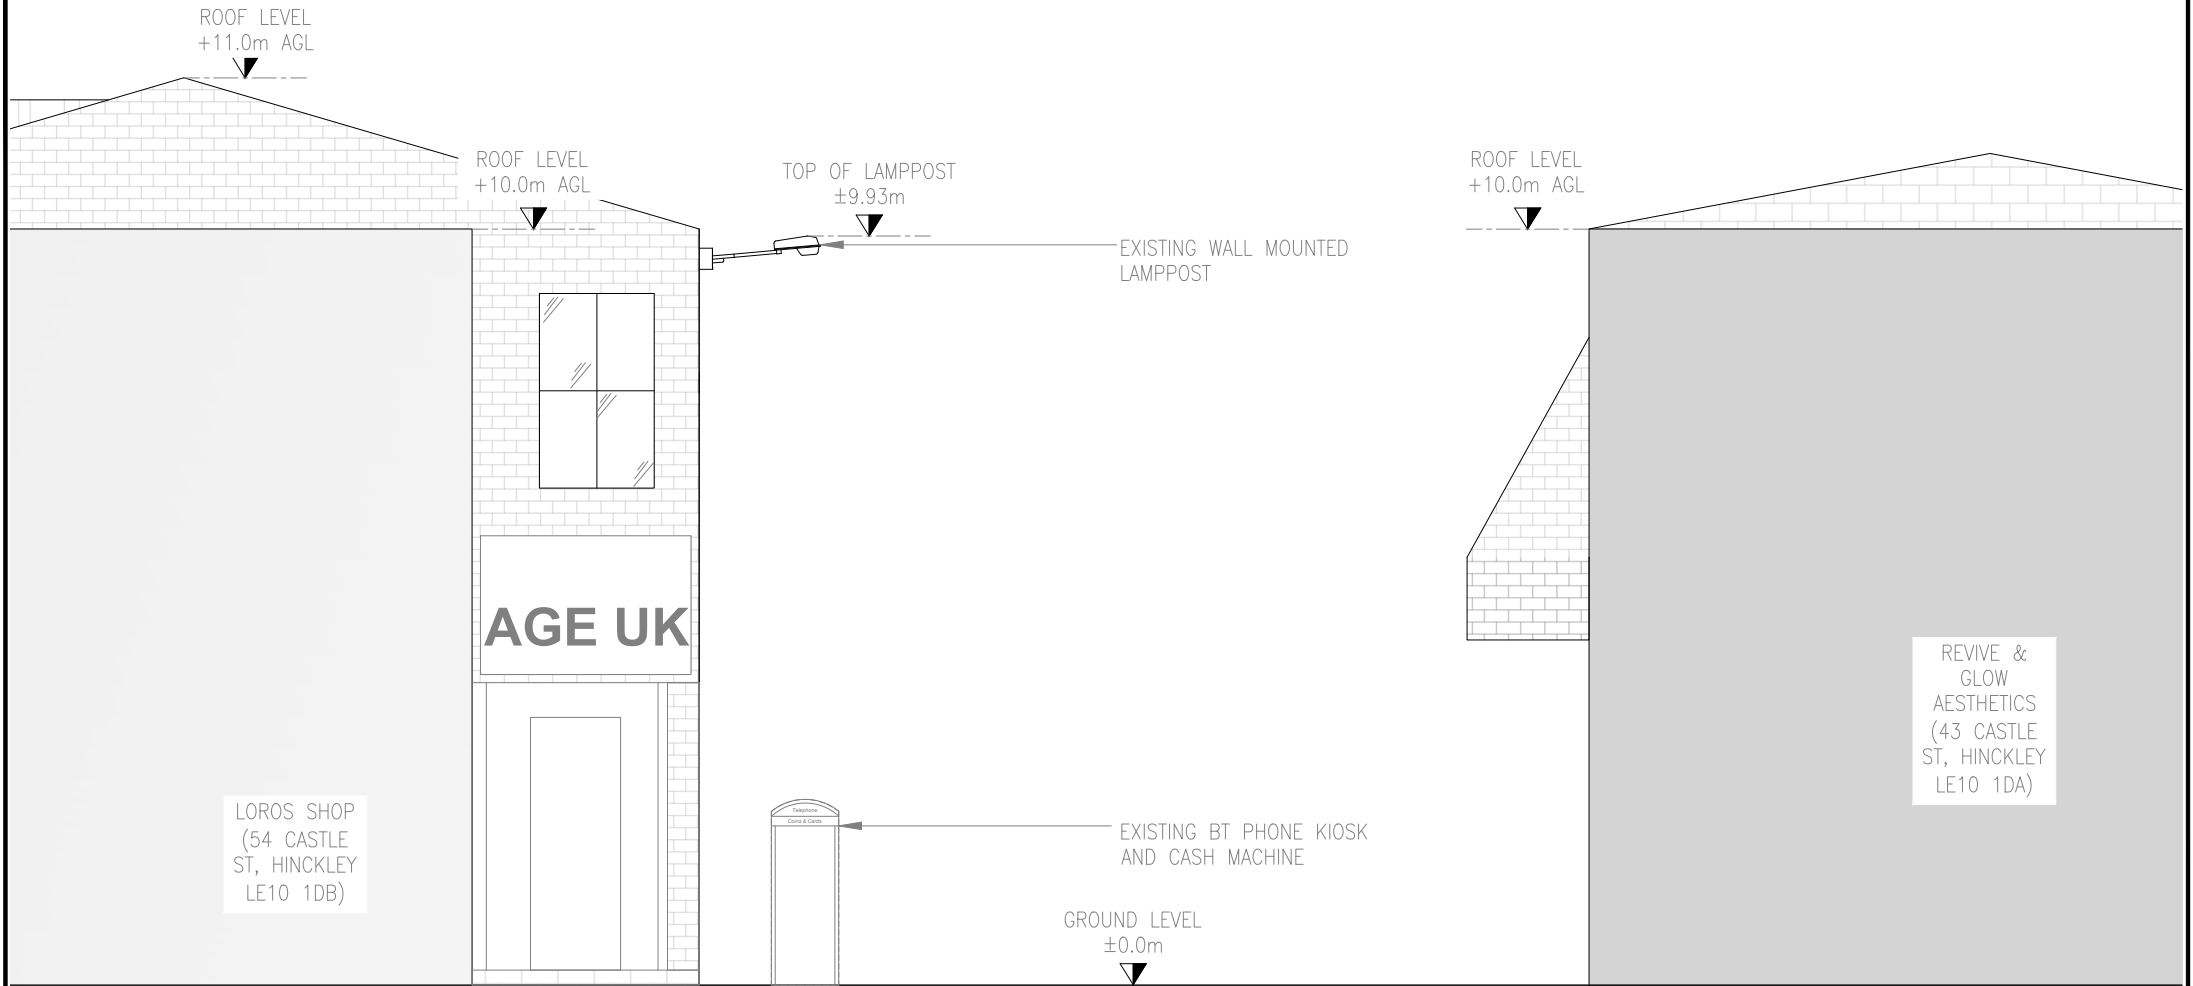


EXISTING SITE ELEVATION
SCALE 1:100

 


A	ISSUED FOR APPROVAL					SM	22.08.2025
REV	DESCRIPTION					BY	DATE
SCALE AS SHOW WHEN PRINTED AT A4		DRAWN	SM	CHECKED	DCC	ALL DIMENSIONS IN METRES U.N.O	
		DATE	22.08.2025	DATE	22.08.2025		
LOCATION PLAN - Digital Mapping Solutions from Dotted Eyes.							
SITE BLOCK PLAN - Digital Mapping Solutions from Promap							

DRAWING TITLE
STREET HUB
3-HIN001 - 54 CASTLE STREET
003 - EXISTING SITE ELEVATION

SITE ADDRESS
FOOTPATH OUTSIDE 54
CASTLE STREET
HINCKLEY
LE10 1DA

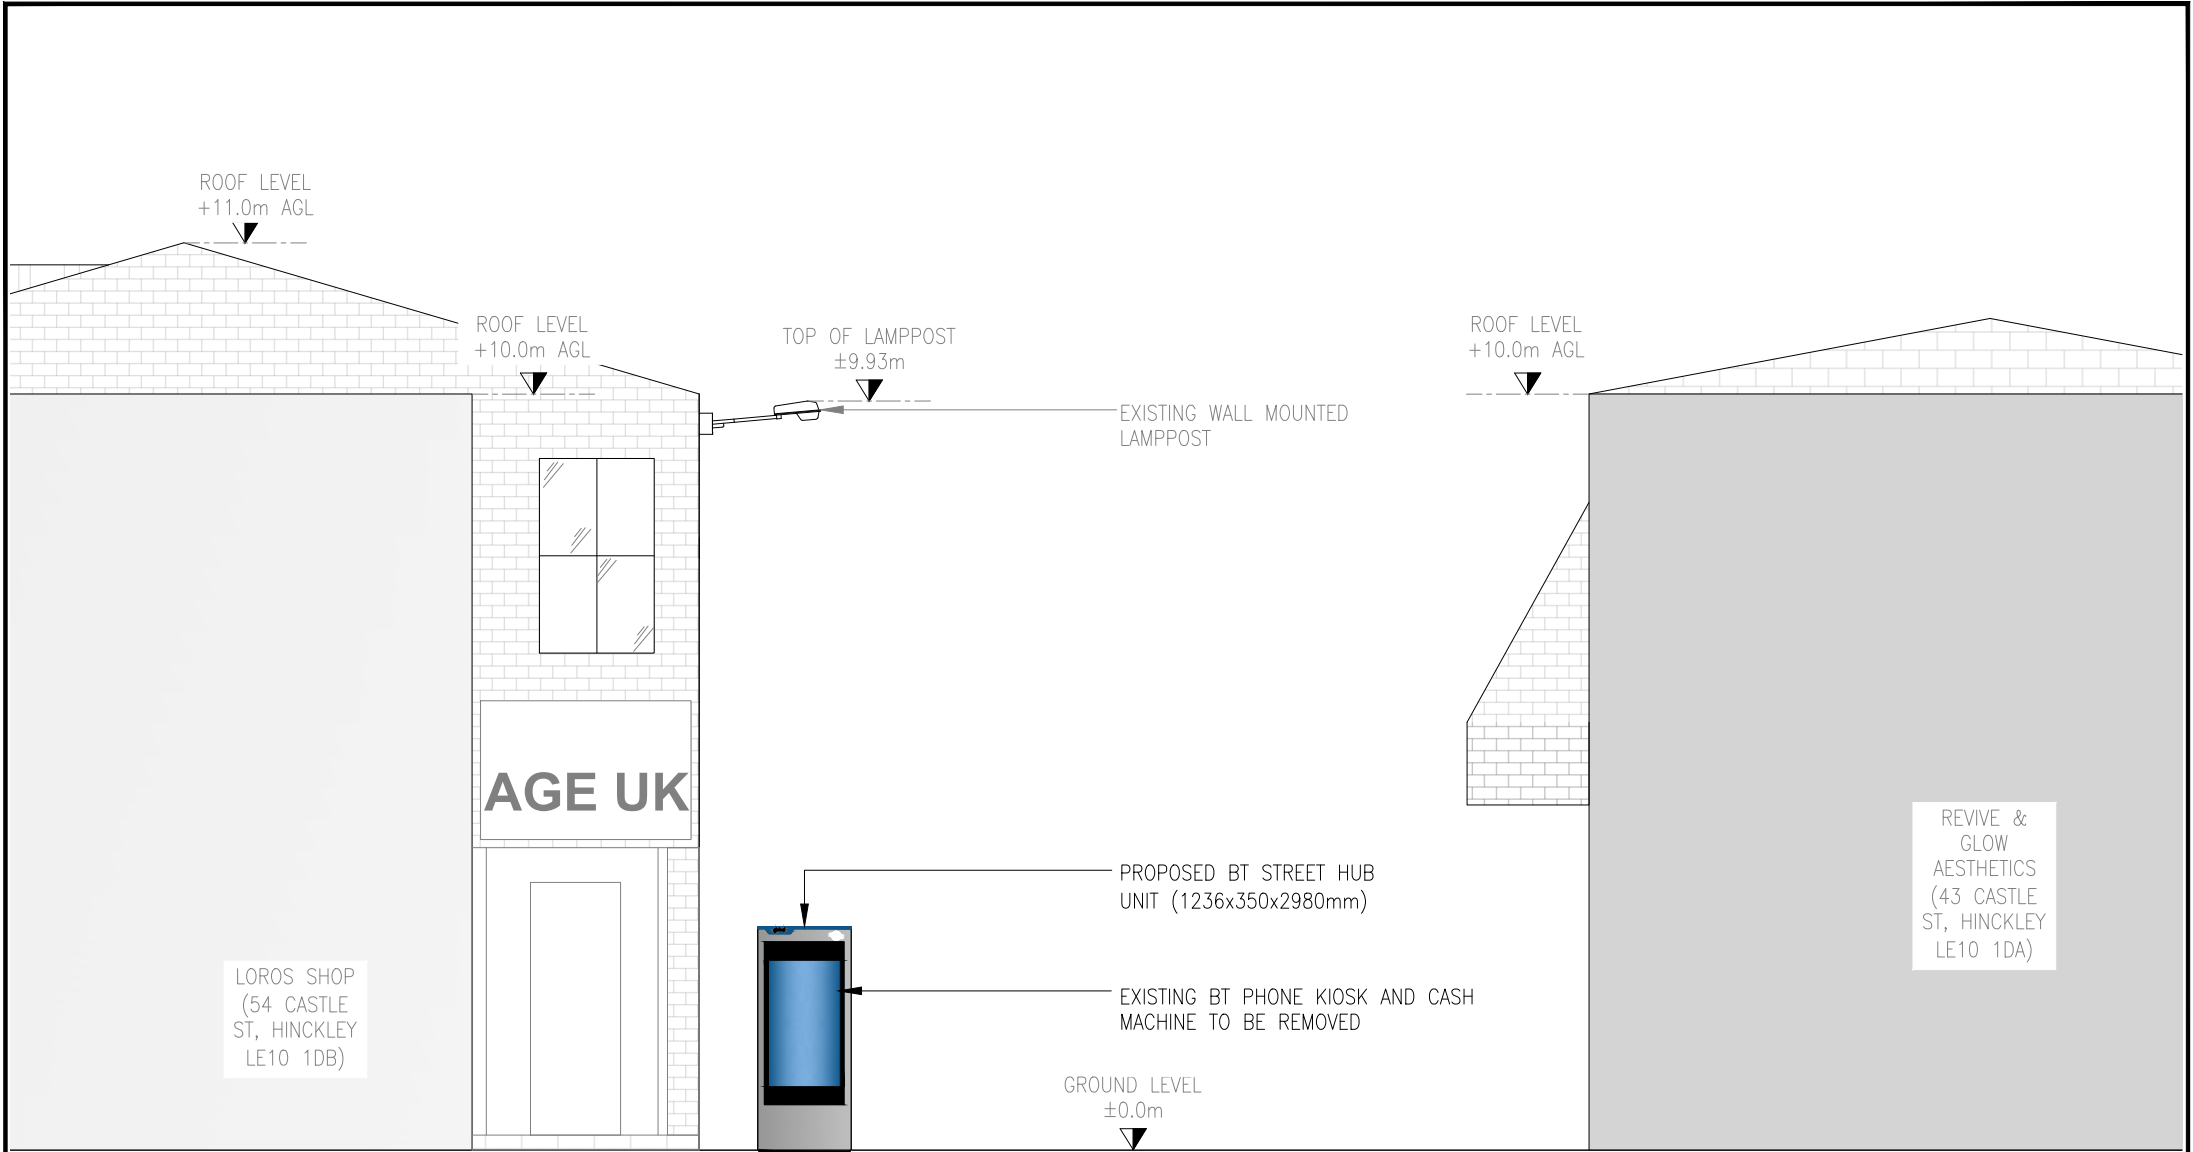

PROPOSED SITE ELEVATION
SCALE 1:100

 

A	ISSUED FOR APPROVAL					SM	22.08.2025
REV	DESCRIPTION					BY	DATE
SCALE AS SHOW WHEN PRINTED AT A4		DRAWN	SM	CHECKED	DCC	ALL DIMENSIONS IN METRES U.N.O	
DATE		22.08.2025	DATE	22.08.2025			
LOCATION PLAN - Digital Mapping Solutions from Dotted Eyes.							
SITE BLOCK PLAN - Digital Mapping Solutions from Promap							

DRAWING TITLE
STREET HUB
3-HIN001 - 54 CASTLE STREET
004 - PROPOSED SITE ELEVATION

SITE ADDRESS
FOOTPATH OUTSIDE 54
CASTLE STREET
HINCKLEY
LE10 1DA