
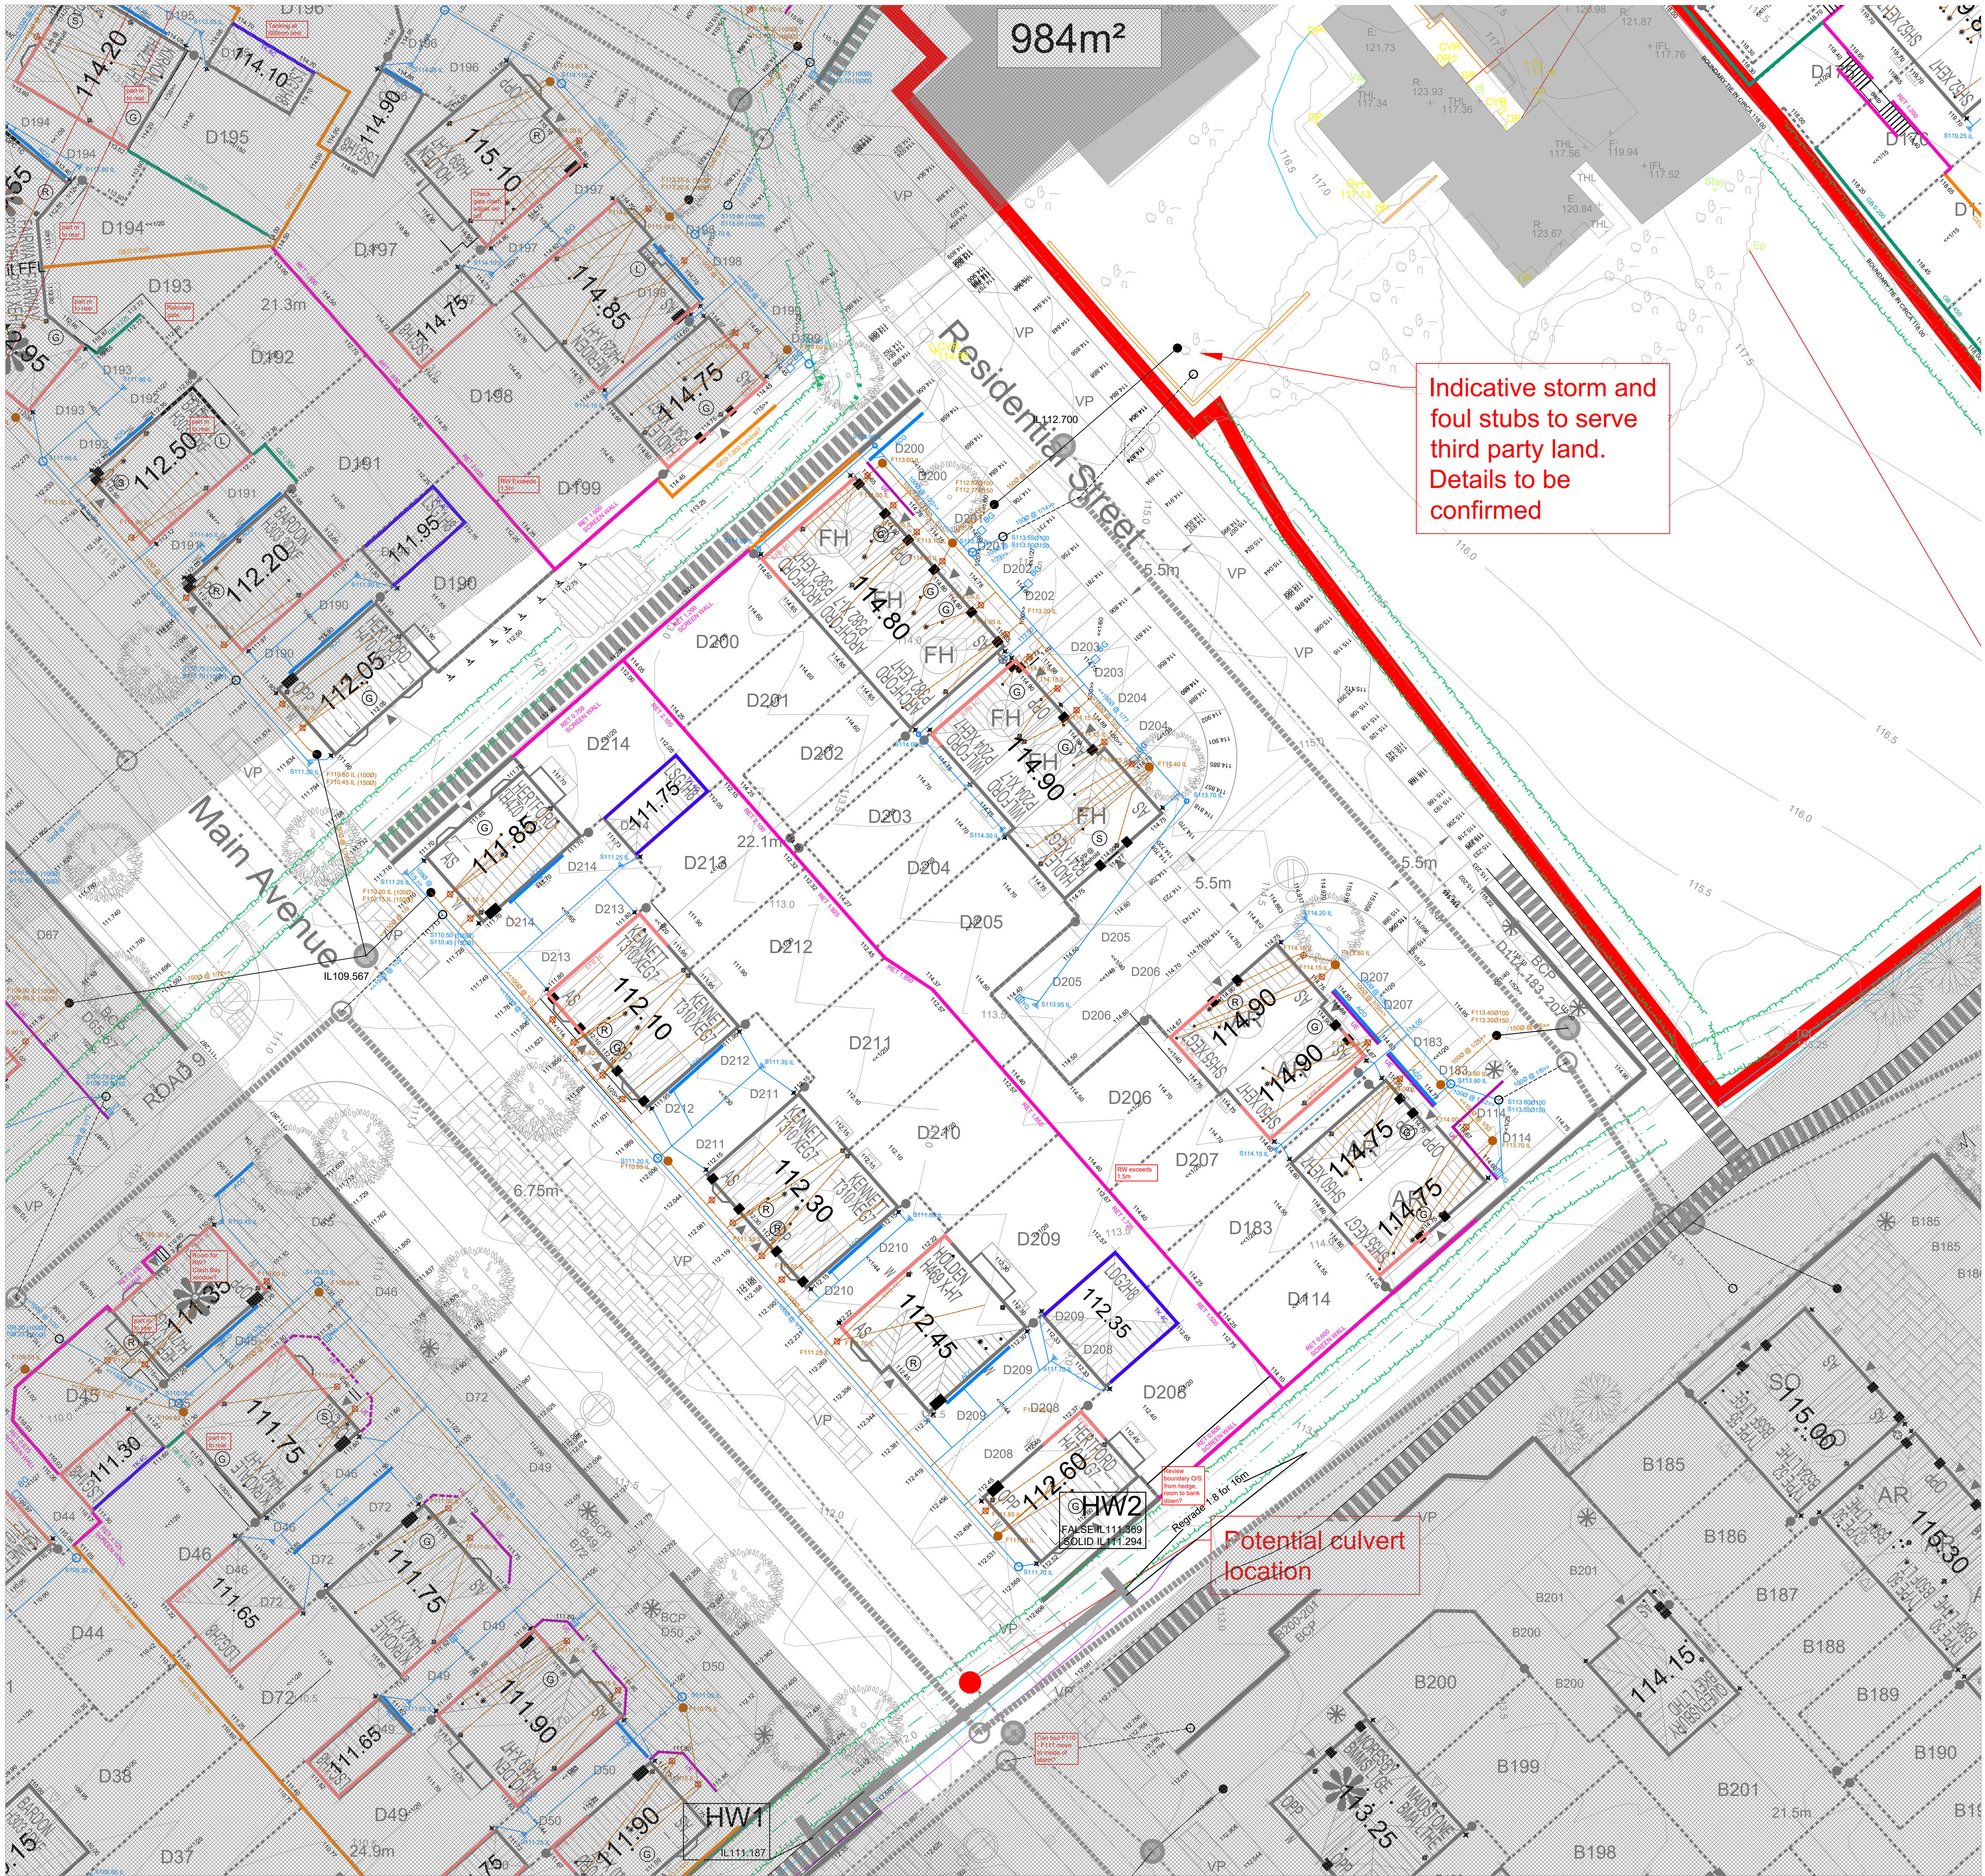


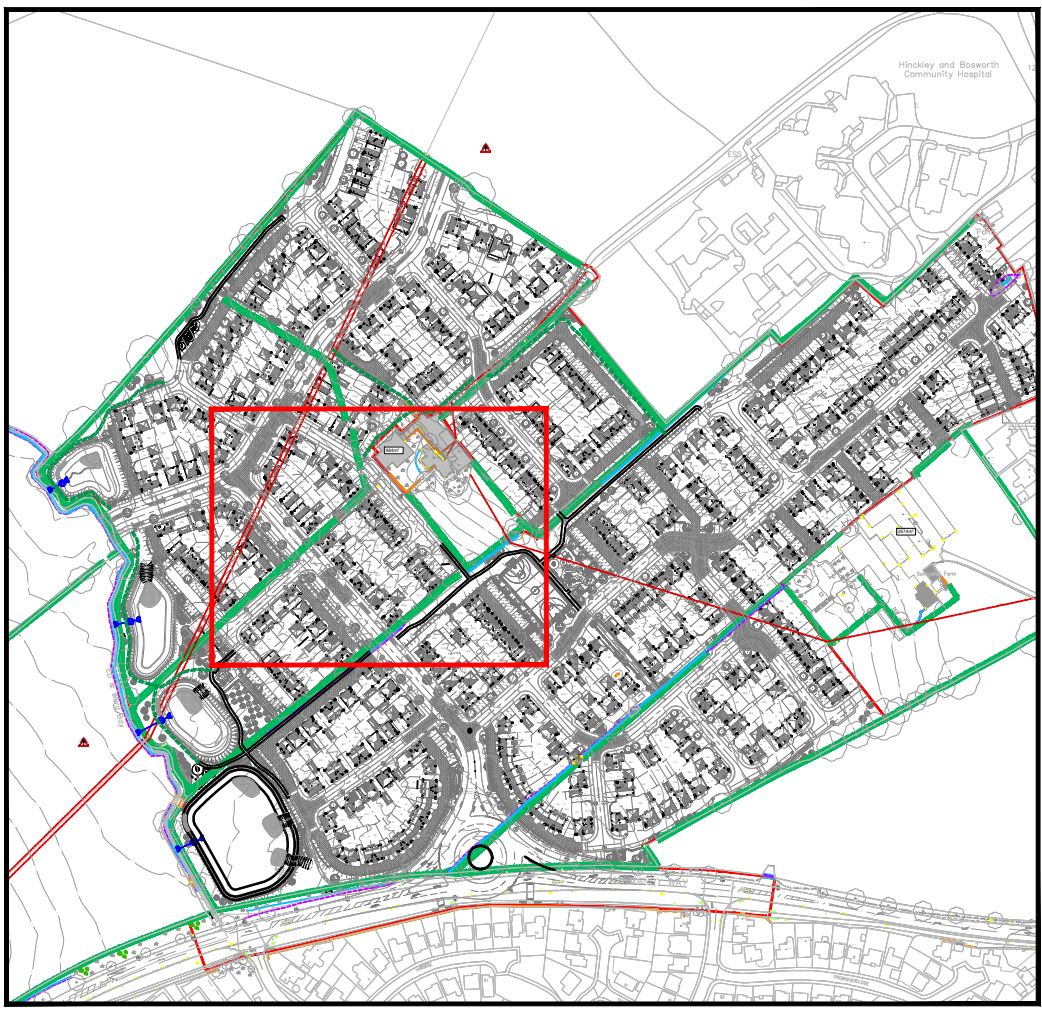

EXTERNAL WORKS KEY

- FFL**
99.999
LSL
99.999
PROPOSED FINISHED LEVEL
99.999
BANKING (GRADIENT EXCEEDS 1:10)
ACCESS TYPE AT PART M ENTRANCE
(This shall be assumed as foot entrance unless stated otherwise)
Level (150). Gully sloping (120).
Ramped (115). Sloped (100 mm).
GRAVEL BOARD FENCING INDICATING
MAX HEIGHT TO BE RETAINED.
GE0 0.450
GE0 0.525 + 0.500
RET X.XX
10C EPB
2C SDPC
2C TK
X STP
X STP LANDING
BUILDING DRAINAGE KEY
BG
YG
ACO
LAND DRAIN
VE
CLASS A15 - For applications with increased vehicular access such as shared drives.
CLASS B125 - For applications with limited vehicular access such as private drives and parking spaces.
CLASS C200 - For applications with increased vehicular access such as shared drives.

- GENERAL NOTES**
1. THE DESIGNER HAS CONSIDERED THE PROBABLY MOST UNFAVOURABLE CONDITIONS AND HAS PROVIDED THE NECESSARY PROVISIONS TO ENSURE THE STABILITY OF THE WORKS.
SDC REF E870-D97

EX WORKS & DRAINAGE

PLOTS 200-214, HINCKLEY PH2

DAVID WILSON HOMES

Drwg No. H0997-500-18 Rev E

EAST MIDLANDS Engineering Department

Scale 1:200

Drawn by SD

Checked by #

Date 07.08.20

For Bardon Hill, Leicester LE17 1GL

Rev	Description	Initial	Date	Rev	Description	Initial	Date
C	Replan, basemodel N July 20 added EW - drainage updated to suit ahead of Replan, basemodel J April 20 added.	SD	03.08.20	E	Latent audit following discussion with LLFA	SD	20.08.20
B	Replan, basemodel J April 20 added. Client comments following collab meeting 20th April	SD	26.08.20	D	Chamber invert level updated.	AL	17.08.20
A	Private drainage layout added.	AL	15.04.20				