



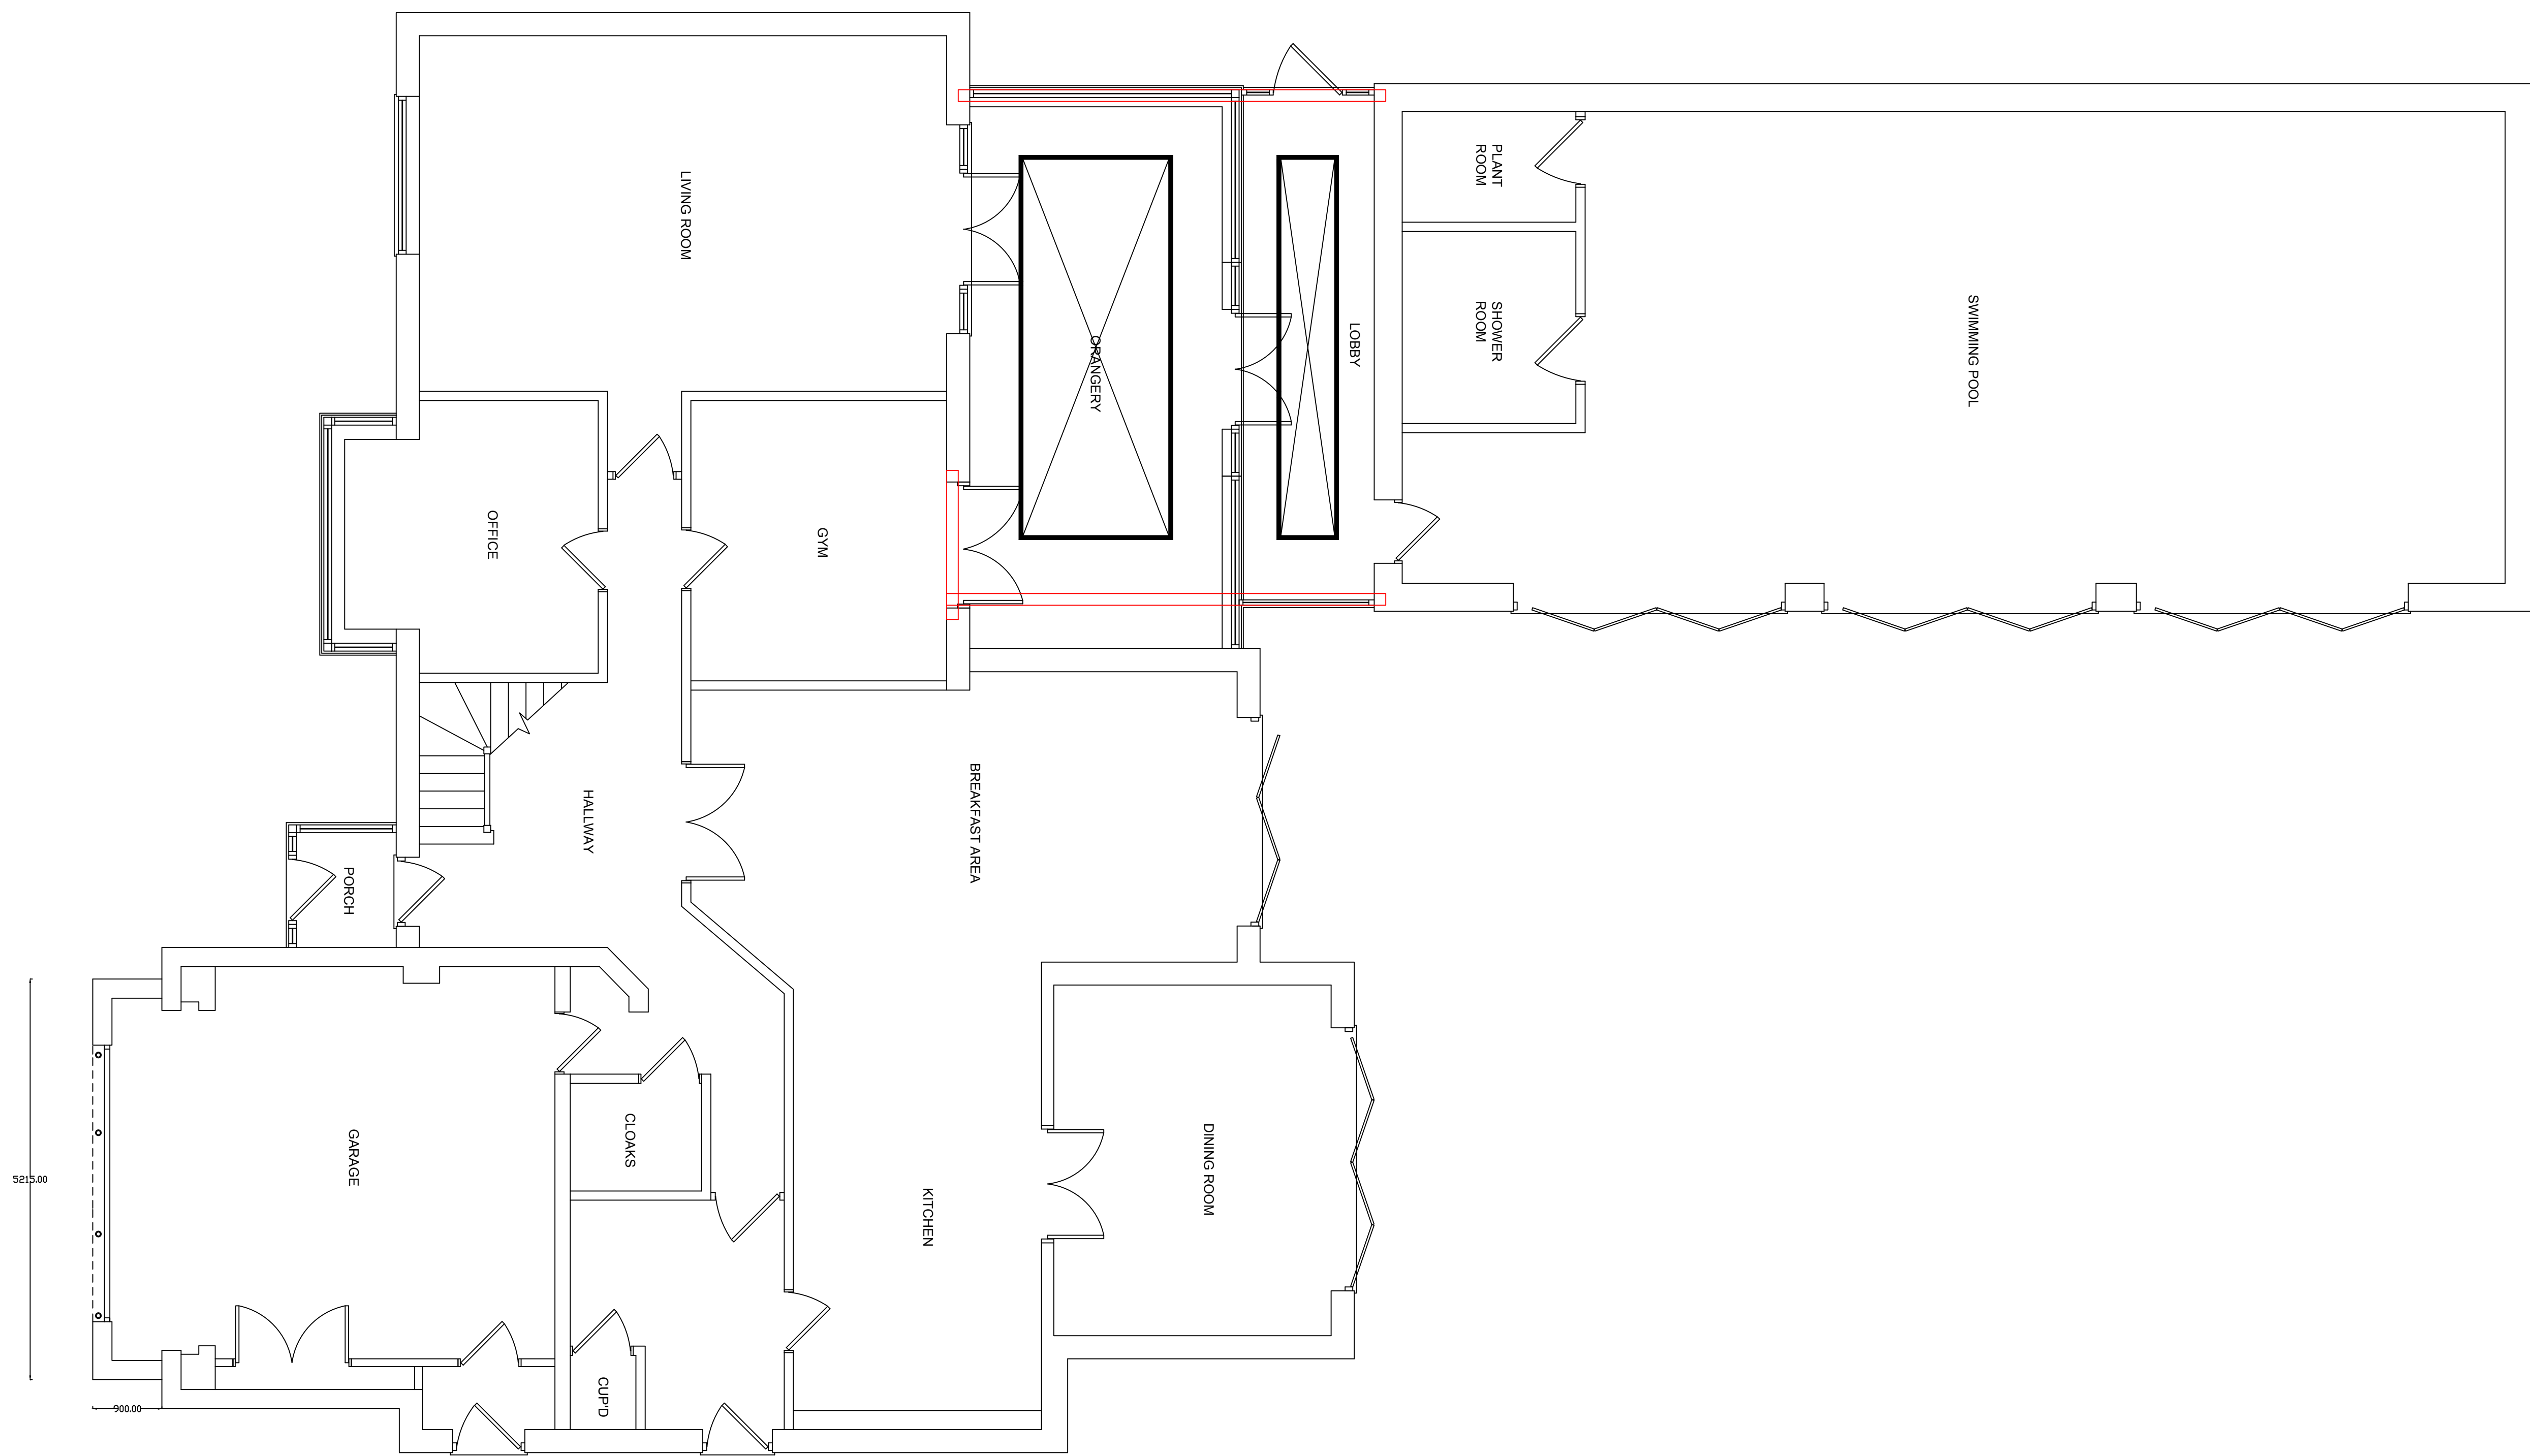

PROPOSED GROUND FLOOR PLAN

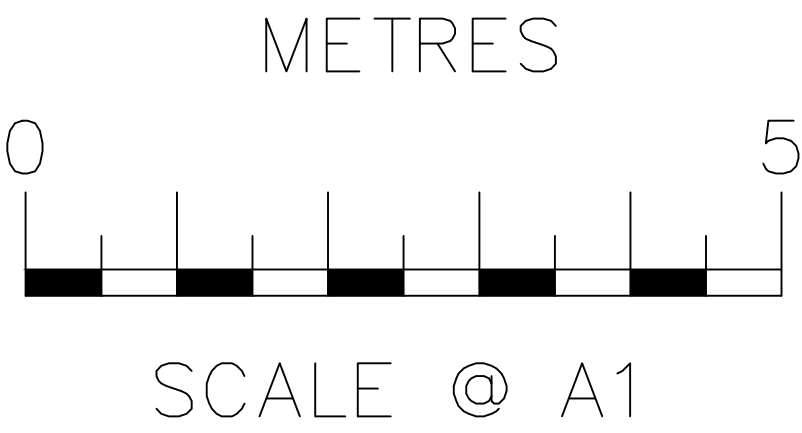

REVISIONS		NAME	DATE	PROPOSAL FOR AN EXTENSION TO EXISTING GARAGE AND CONVERSION OF CONSERVATORY TO ORANGERY.	PROPOSED GROUND FLOOR PLAN. 27 BARTON ROAD, MARKET HARBOROUGH LEICESTERSHIRE, CV13 0ER.
	DRAWN	M.C.P.	10.08.2026.		
	APPROVED	/././.	00/00/00		
	SCALE	1 / 50.		DRAWING CREATED USING AUTOCAD R2021.	DRAWING NUMBER 27BARTON/ 3.