


Notes


This drawing is to be read in conjunction with Drawing No. 25-4523.01 'Topographical Survey'

Materials Schedule:


- Timber cladding - to match host dwelling
- Metal roof sheeting
- Metal doors and windows

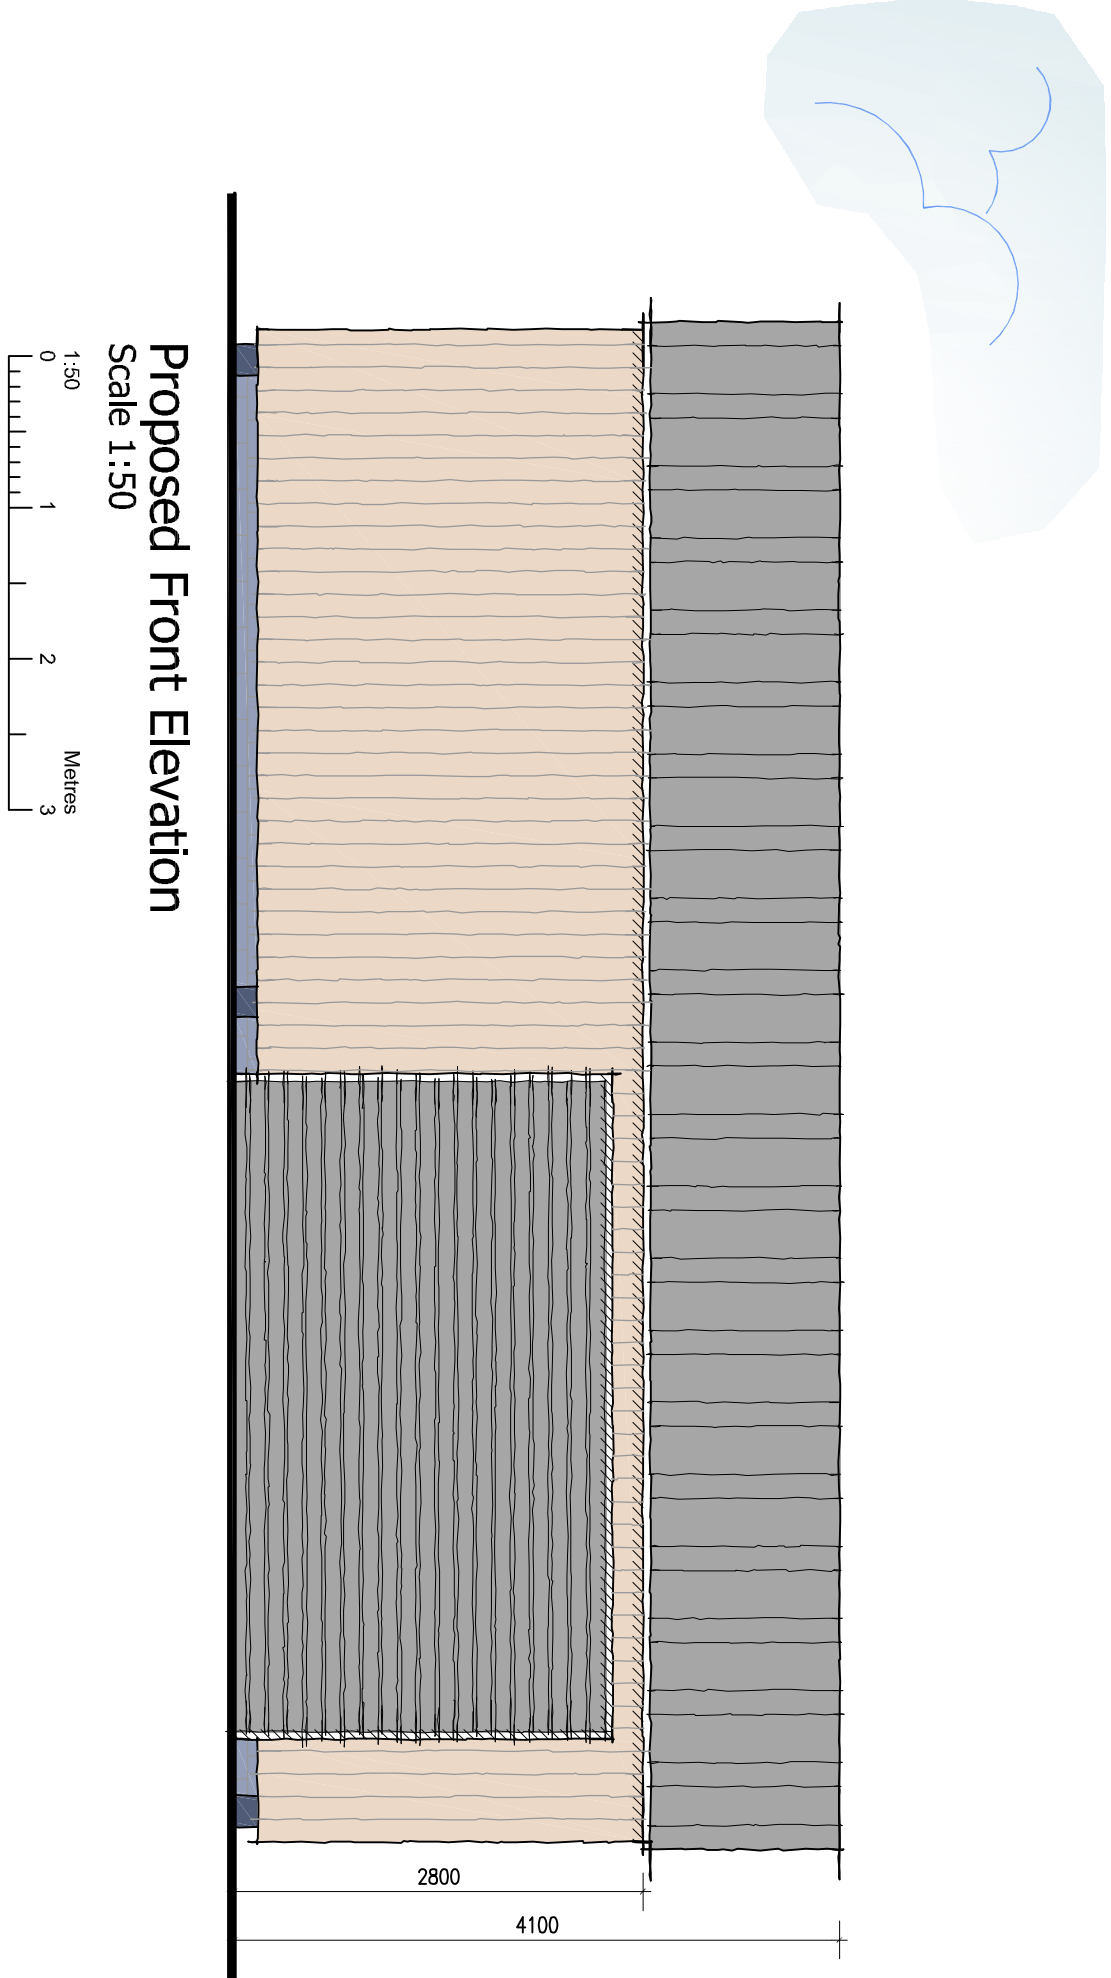


Proposed Front Elevation
Scale 1:50

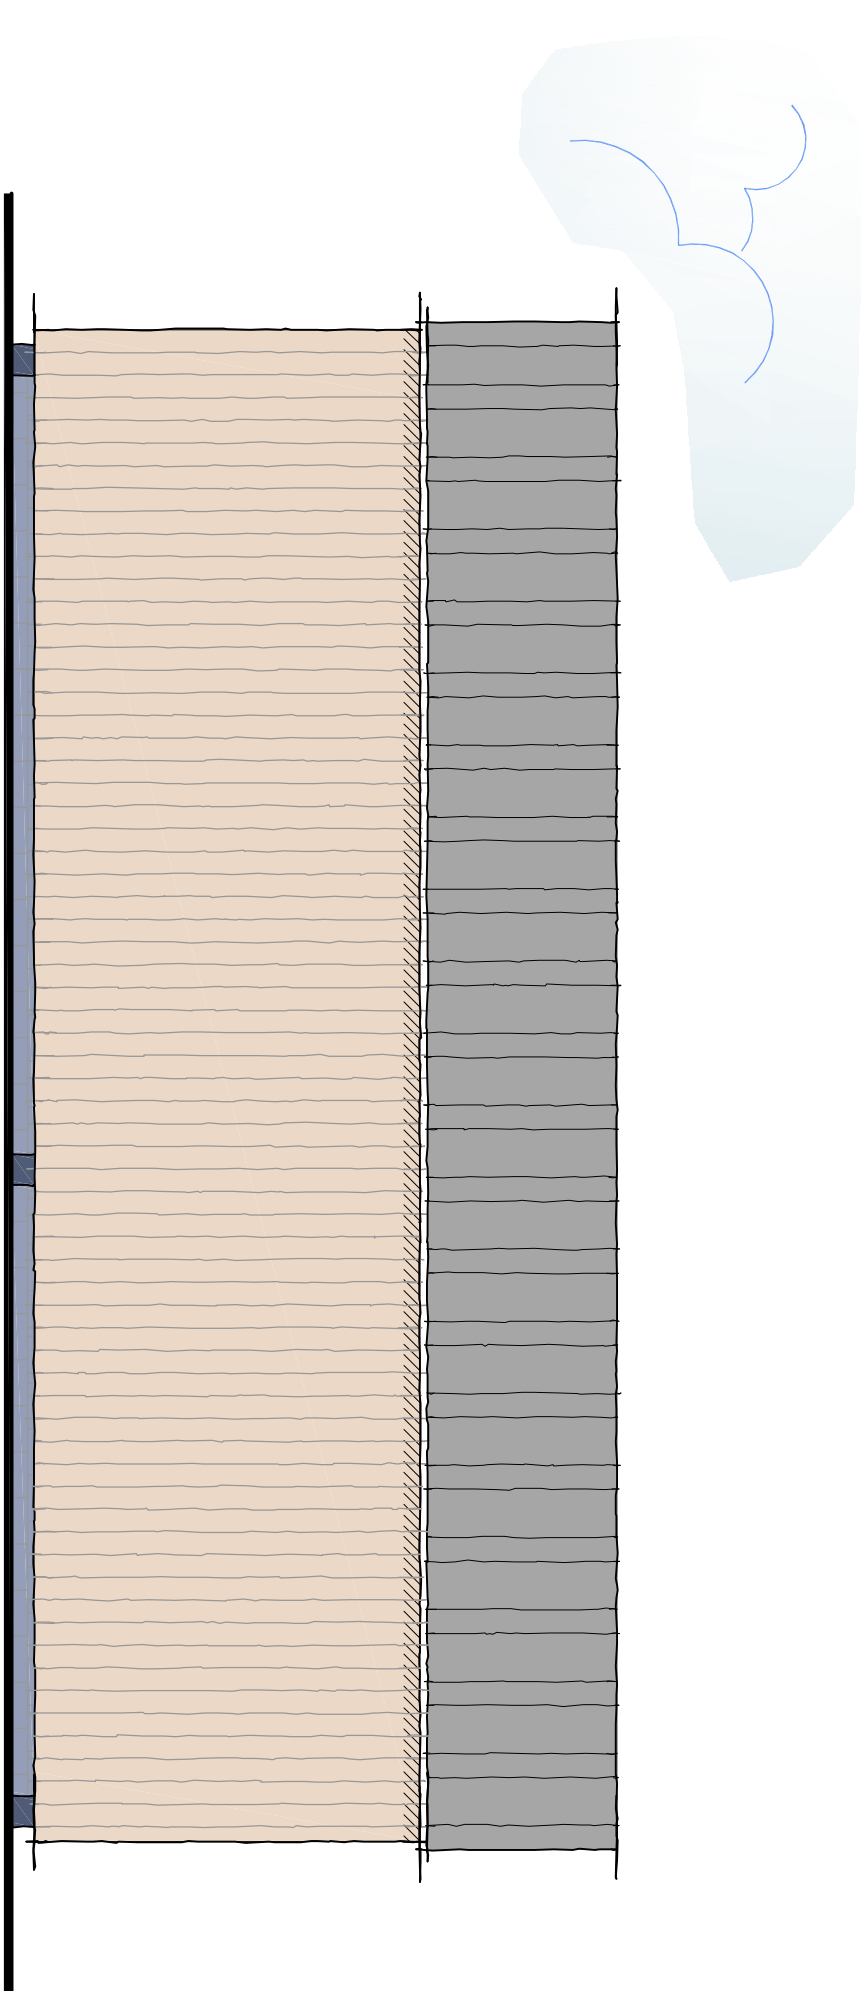


Proposed Rear Elevation
Scale 1:50

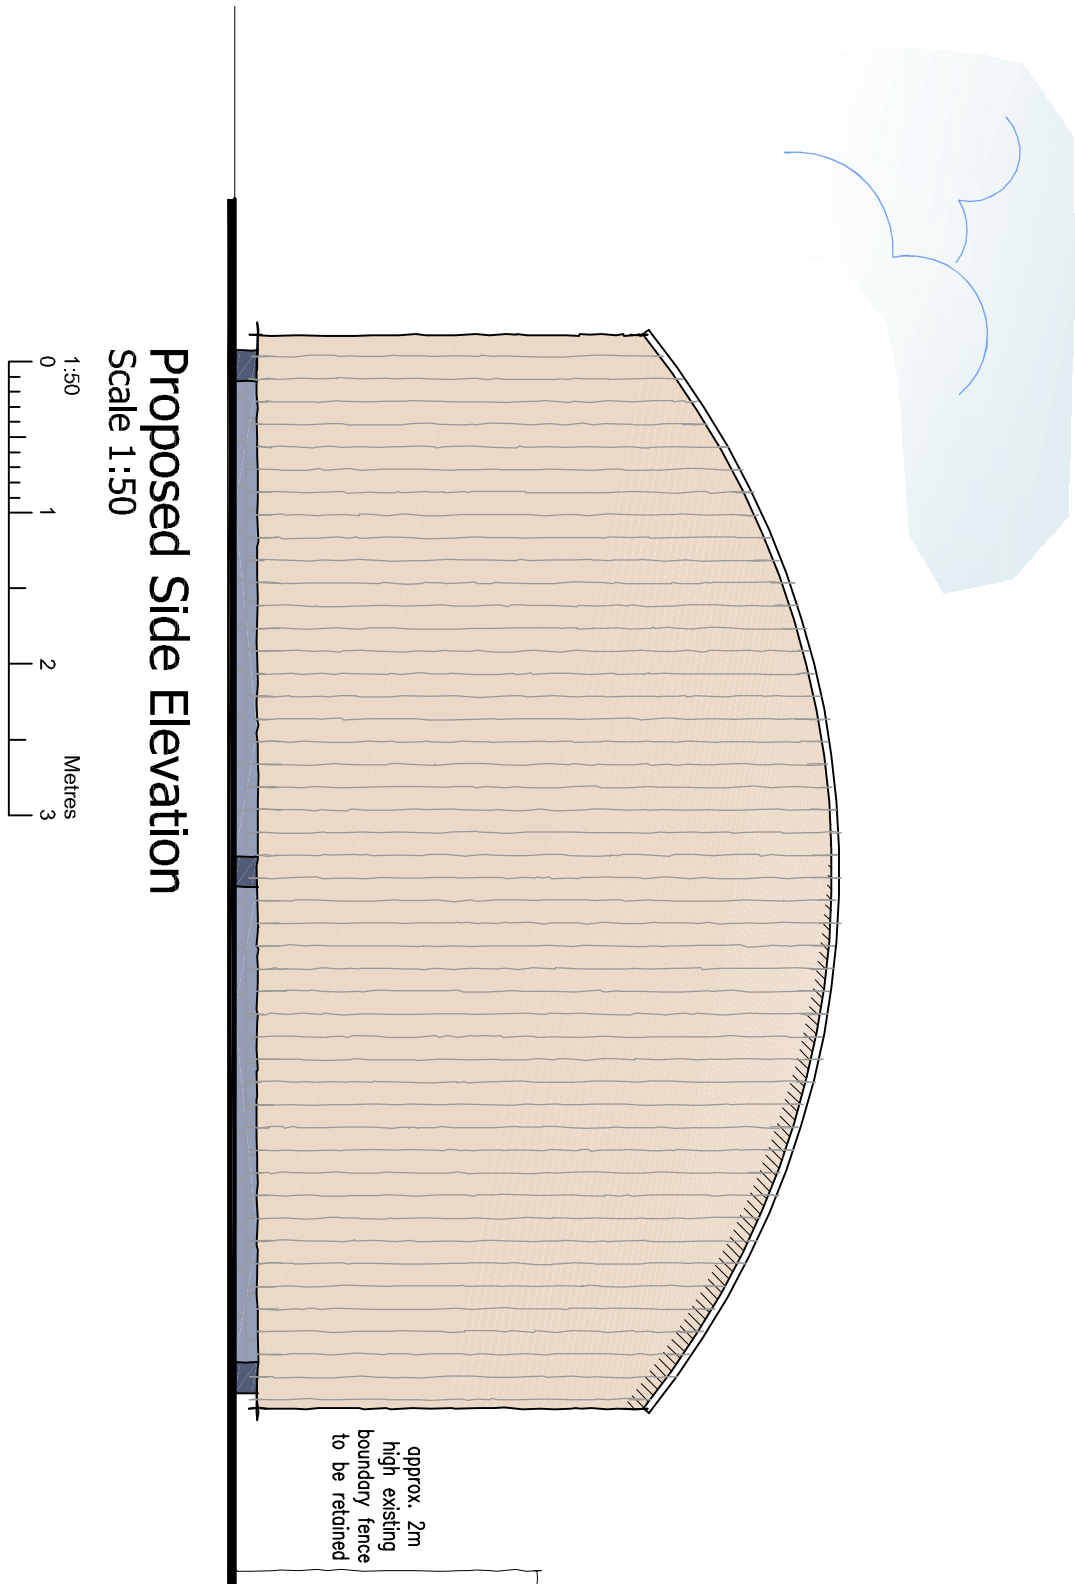


Proposed Side Elevation
Scale 1:50

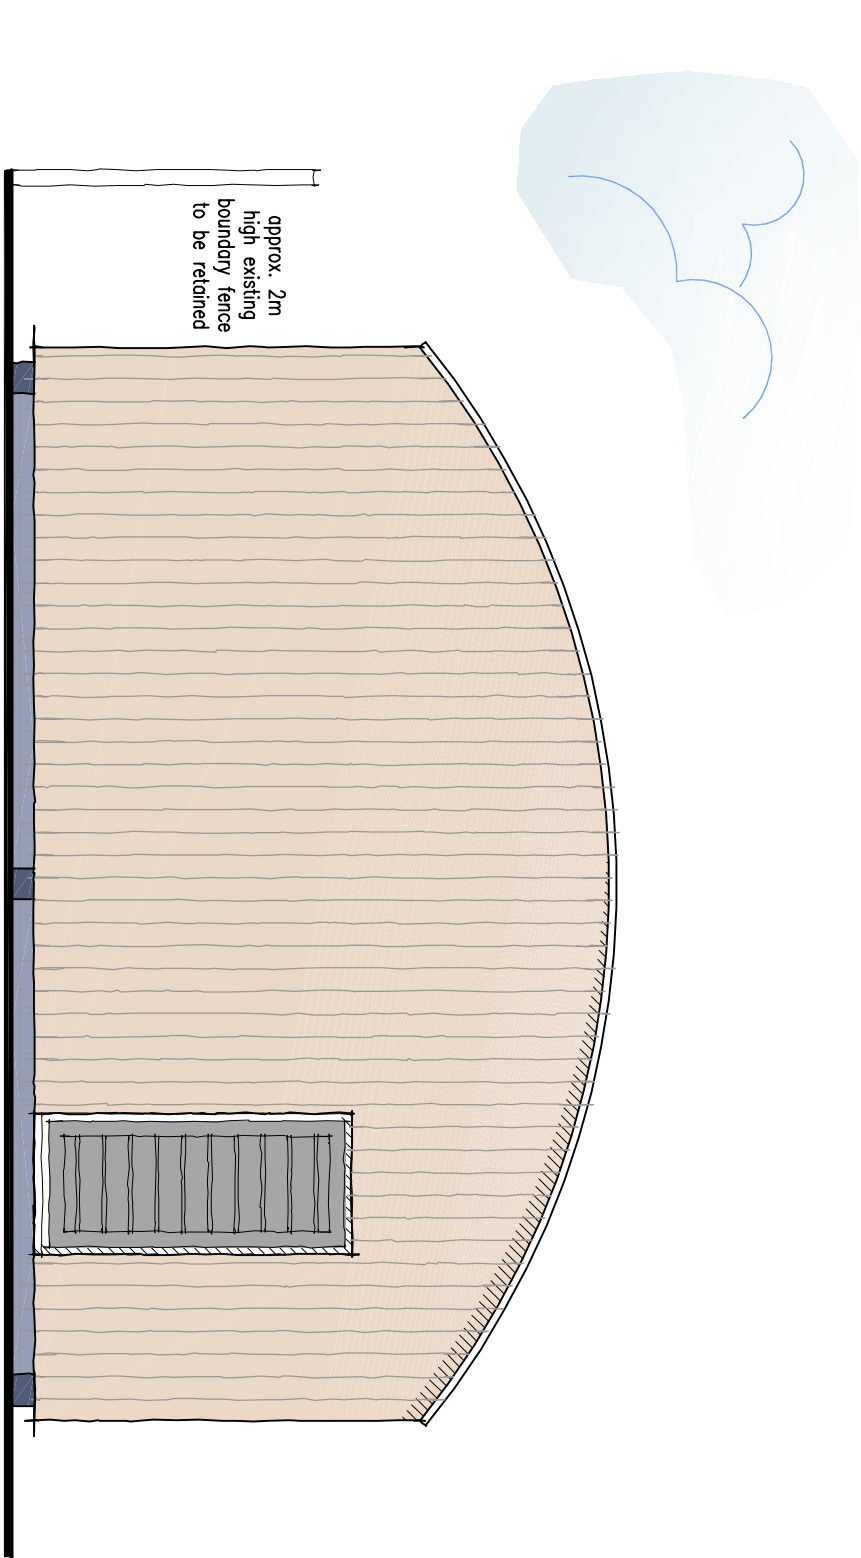

Proposed Side Elevation
Scale 1:50

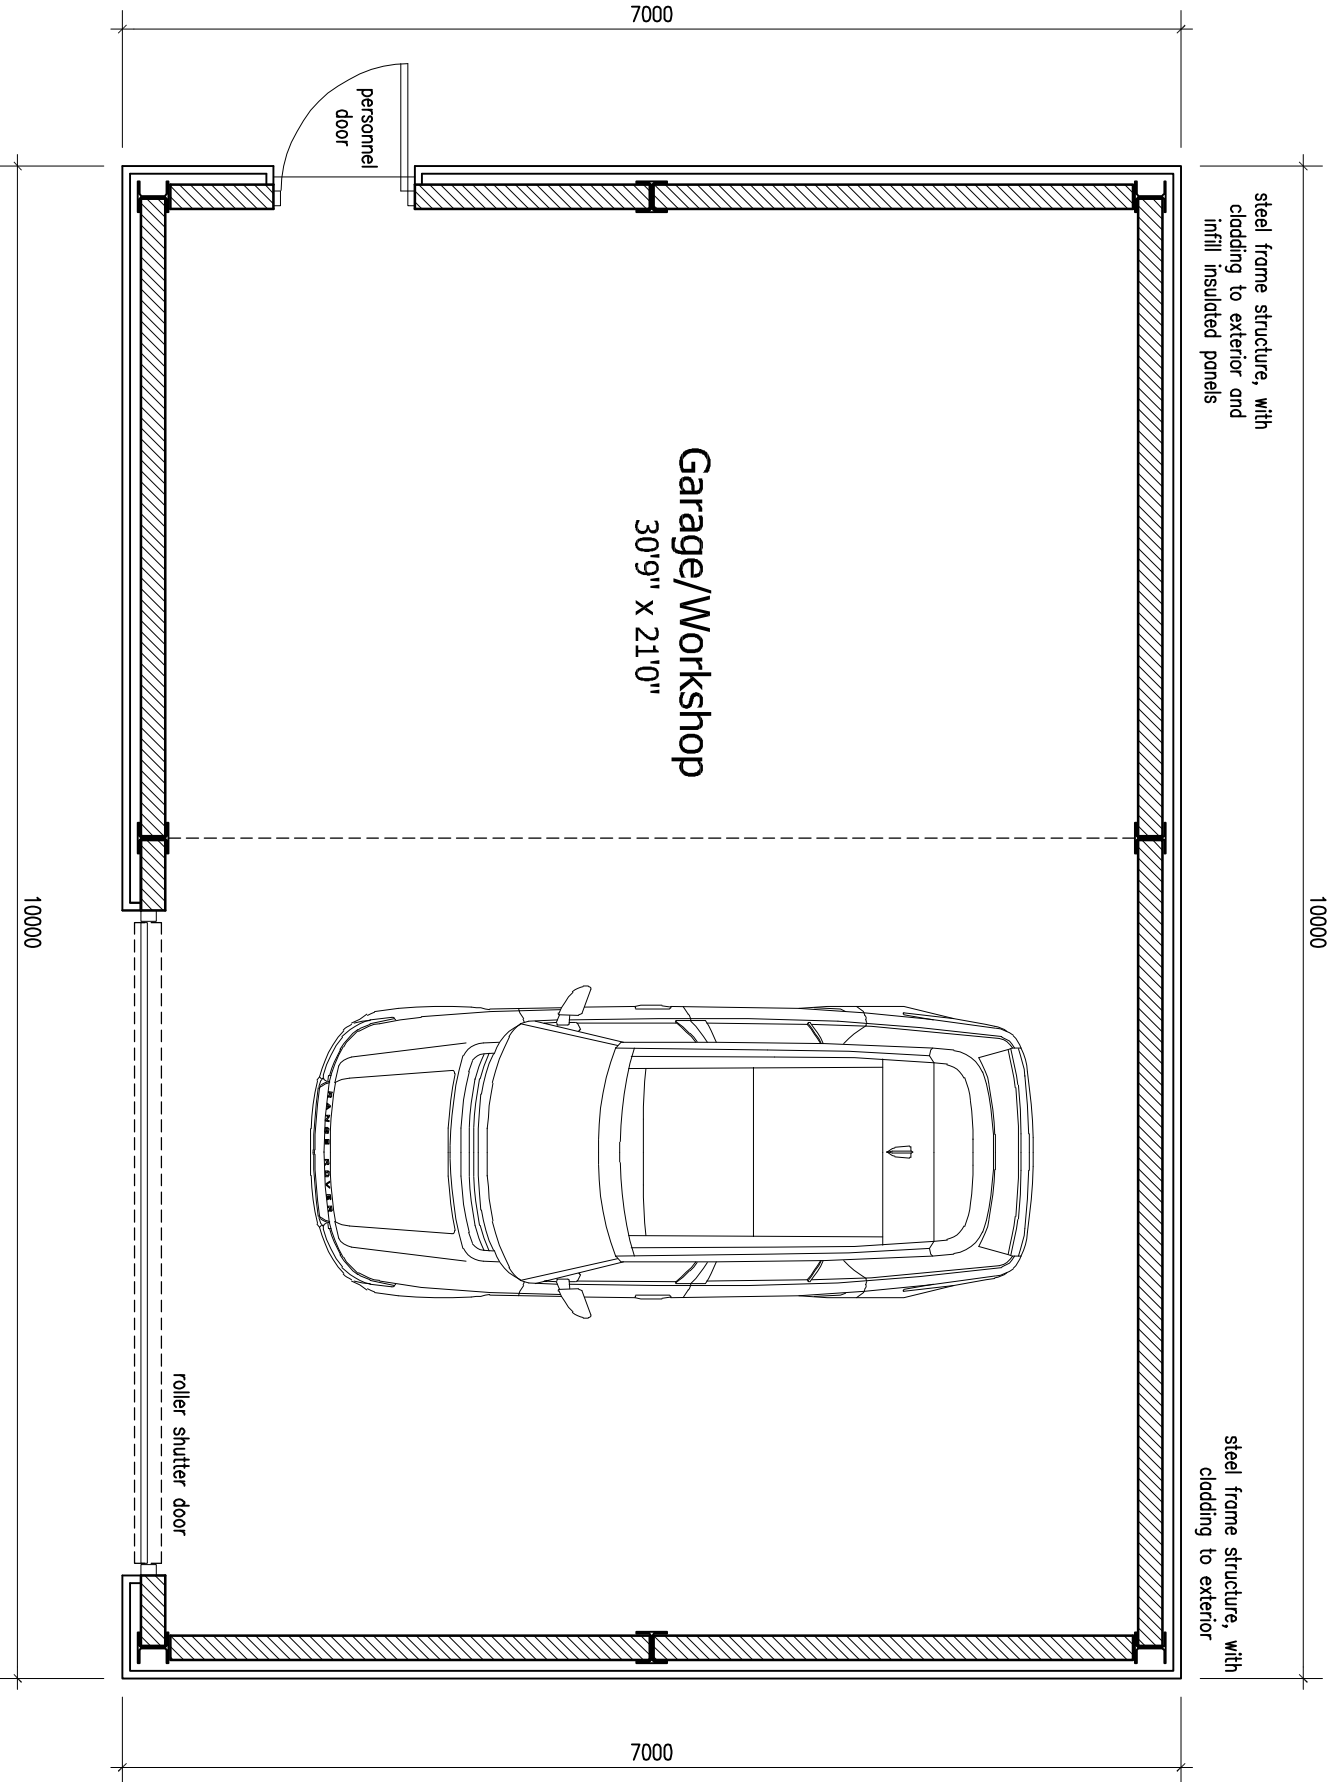

Proposed Floor Plan
Scale 1:50

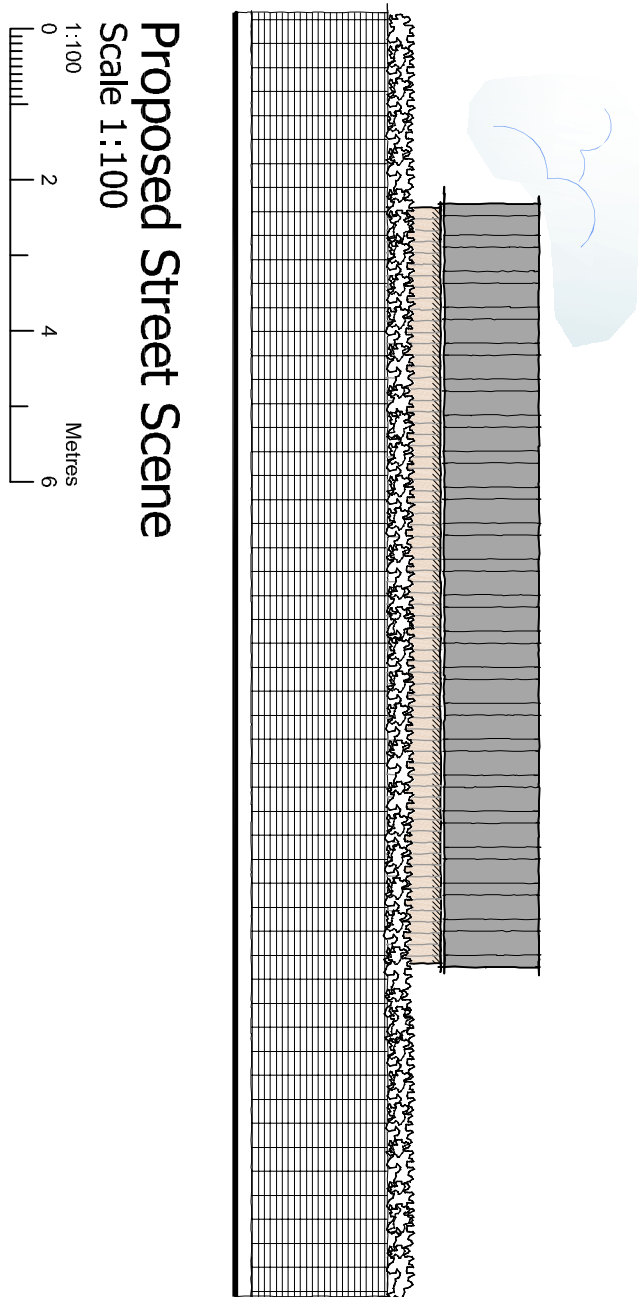

Proposed Street Scene
Scale 1:100

DETAILED PLANNING PROPOSALS

PROPOSED NEW GARAGE/WORKSHOP - THE HAYLOFT - 1 BOSTON SIDINGS - BULL IN OAK - CADEBY - WARWICKSHIRE

DAVID GRANGER
ARCHITECTURAL DESIGN LTD

David Granger Architectural Design Ltd
The Old Cottage Hospital
Leicester Road
Astry de la Zouch
Leicestershire
LE65 1DB
T 01530 560939
W www.davidgrangerdesign.com

Project

Proposed New Garage/Workshop
The Hayloft, 1 Boston Sidings
Bull In Oak, Cadeby
Warwickshire

Client

Mr O. Wood

Drawing

Detailed Planning Proposals
Sheet 2 of 2

Drawing Number 25-4523.06 D

Date: November 2025

Scale: As Shown Drawn By: WF Checked By: SM

This drawing is to be read in conjunction with Drawing No. 25-4523.01 'Topographical Survey'.
Copyright © 2025 David Granger Architectural Design Ltd. All rights reserved. Licence No. 04100000401, Landmark Ref. 1000016.
Company Reg. No. 3058912