





Front Elevation

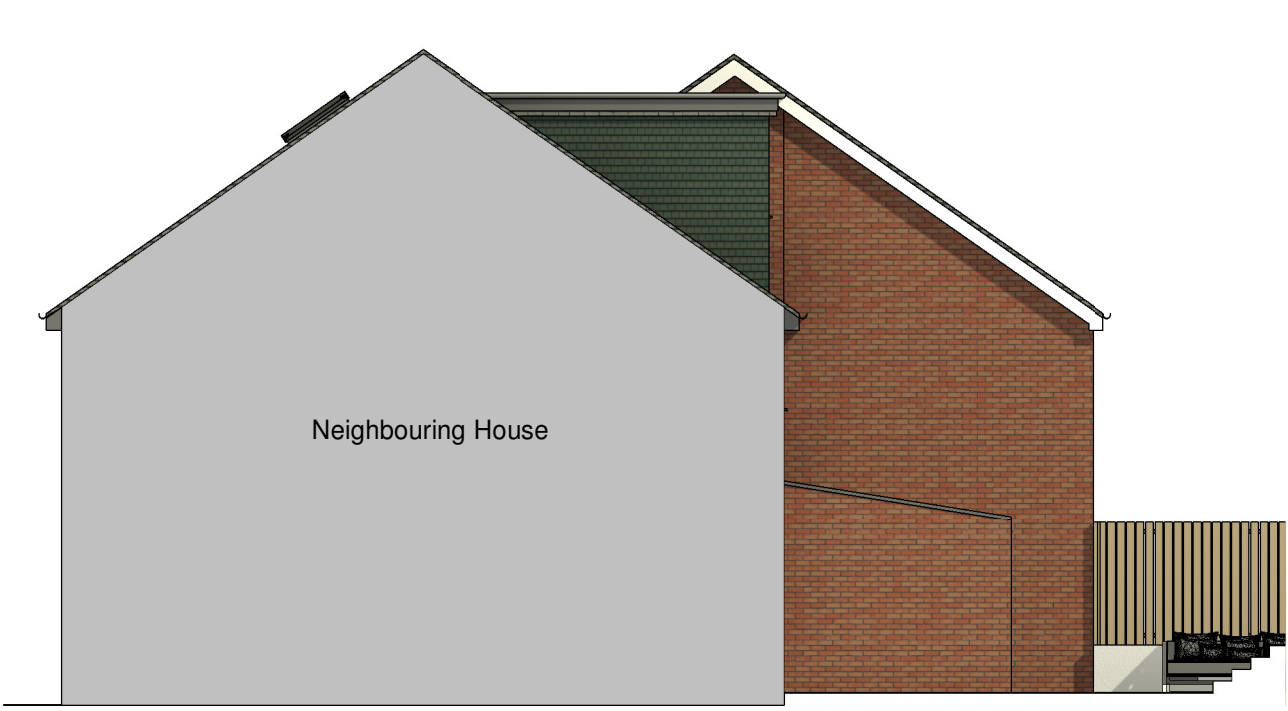


Side Elevation




Rear Elevation

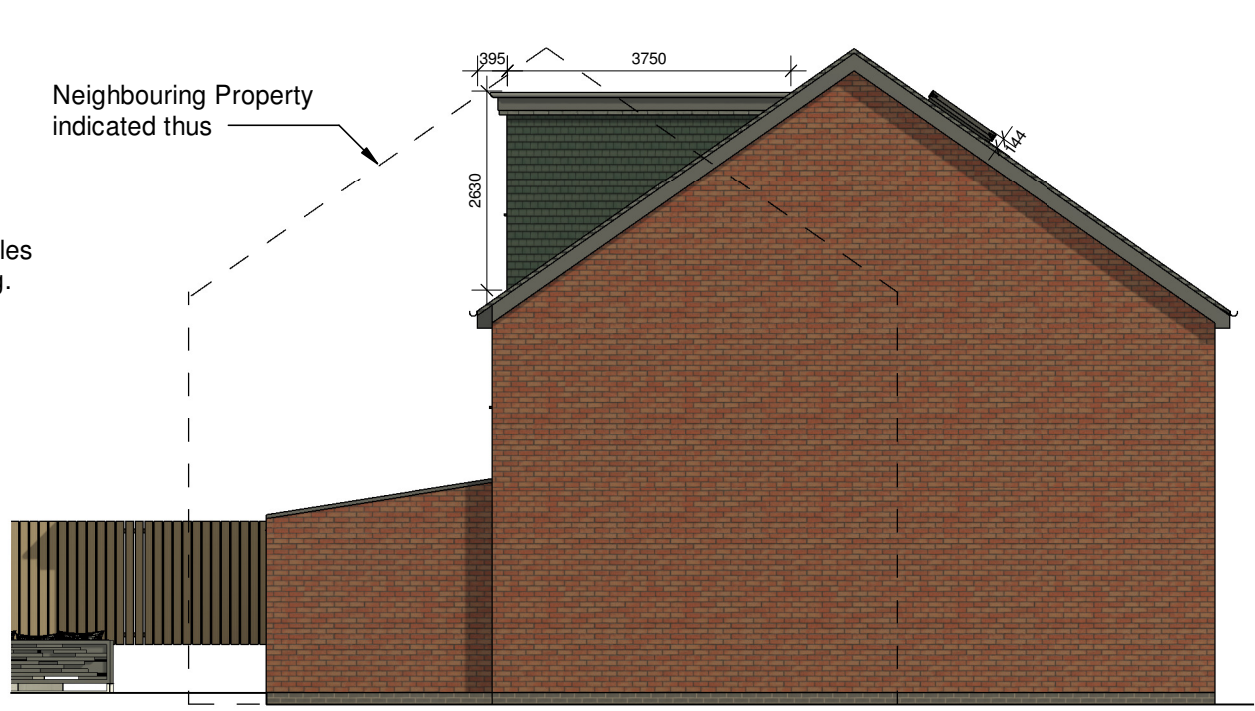


Side Elevation

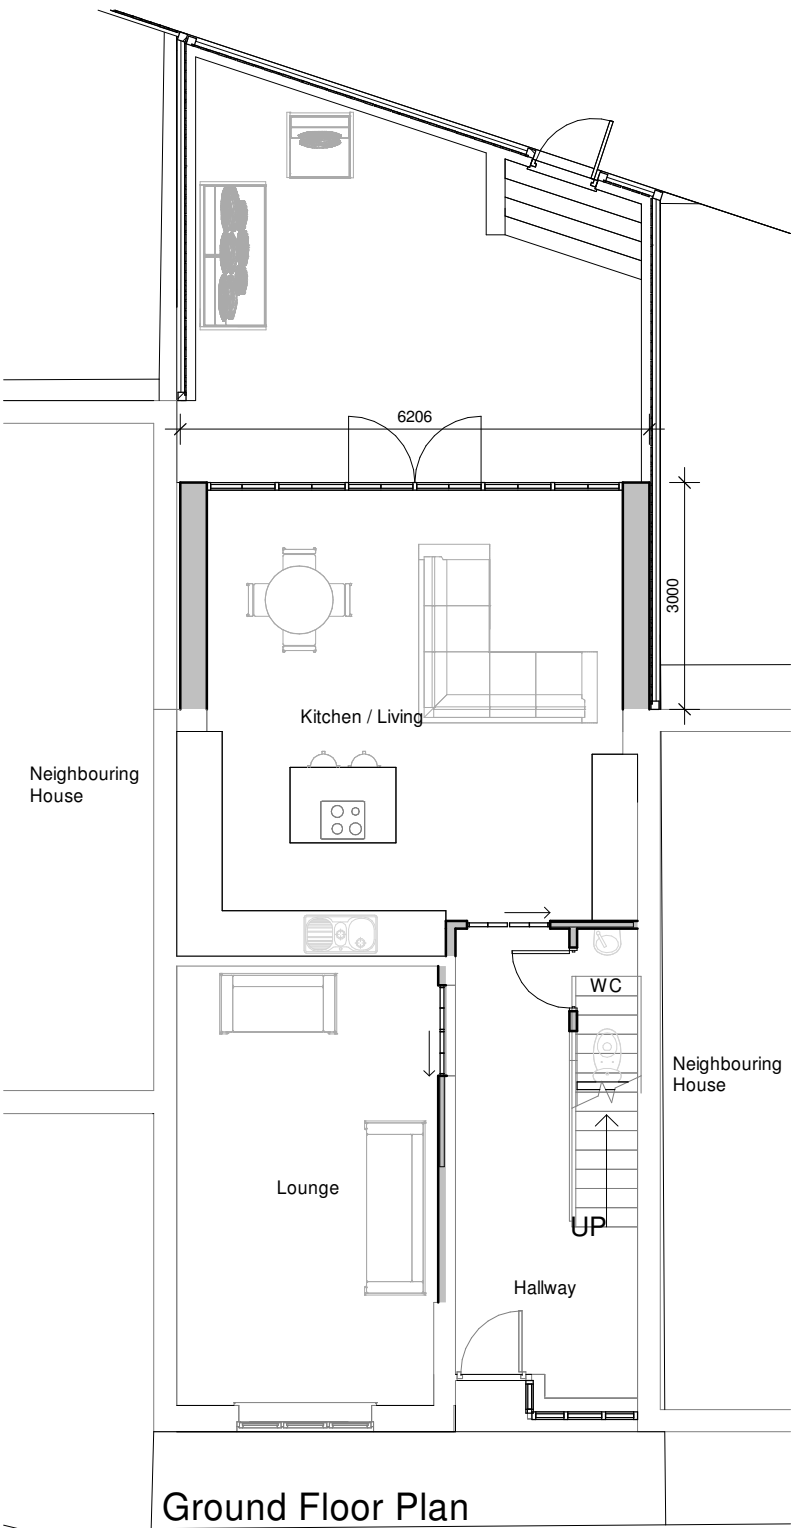


Ground Floor Plan

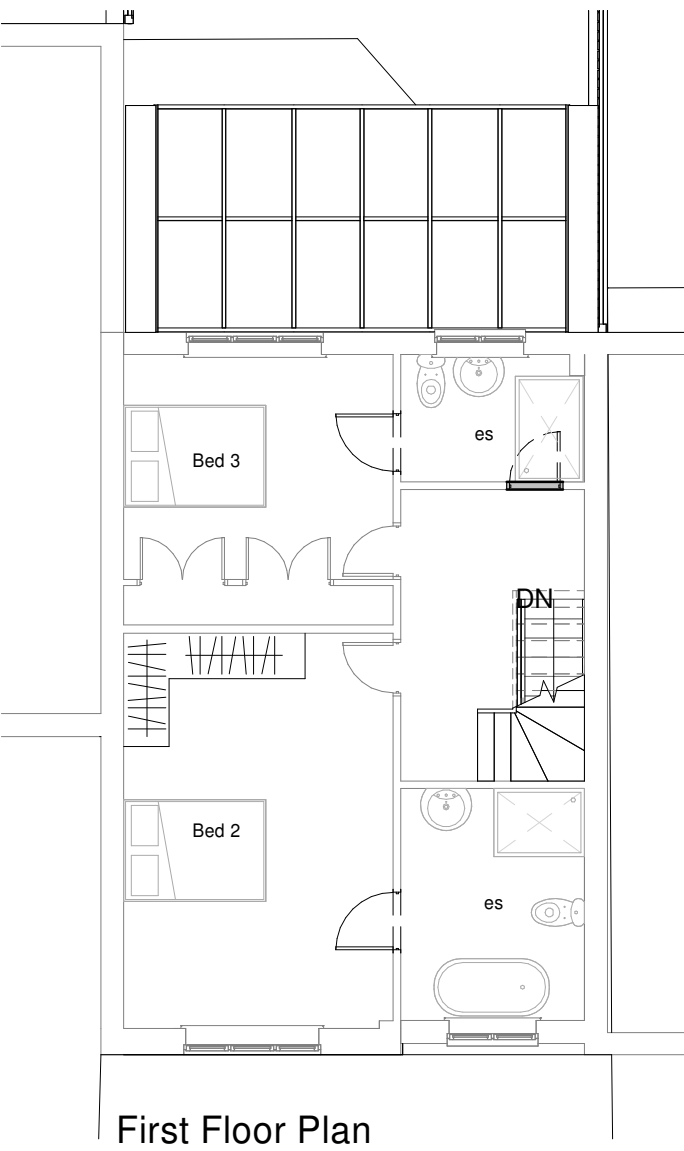

First Floor Plan

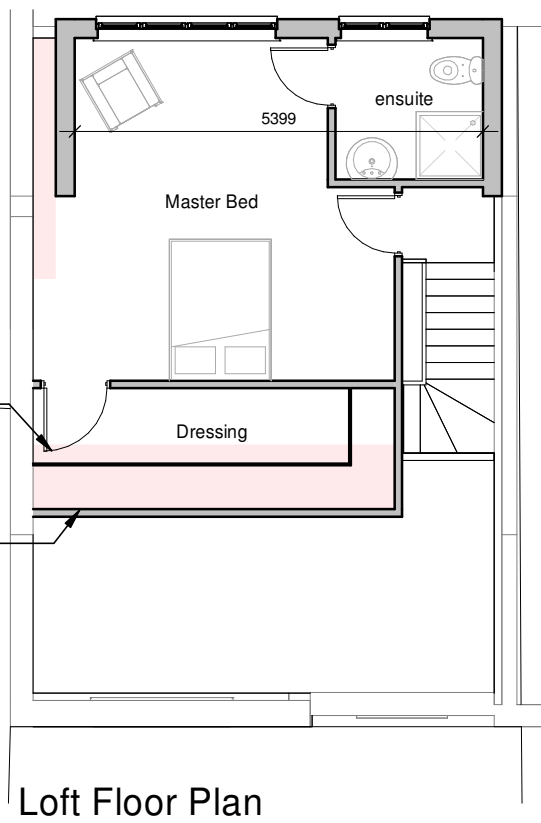

Loft Floor Plan

 

Section A - A



19 Station Road
Hinckley
Leicestershire
LE10 1AW

Tel: 01455 635 665
Fax: 01455 618 971
www.hayward-architects.co.uk

Client Bridle			
Project Title House Alterations 28 Main Street Market Bosworth			
Drawing Title Scheme 03			
Scale	1:100	Date	Feb 2024
Author	MO	Checked by	LJW
			Sheet A2
Job No. 24 04		Drawing No. 04 B	
Status Planning			

THE COPYRIGHT OF THIS DRAWING IS VESTED IN HAYWARD ARCHITECTS LTD.
REPRODUCTION IN ANY FORM, EITHER IN WHOLE OR IN PART IS FORBIDDEN WITHOUT
THE PRIOR WRITTEN PERMISSION OF THE COPYRIGHT HOLDER. DO NOT SCALE FROM
DRAWING AND ONLY FIGURED DIMENSIONS ARE TO BE USED