


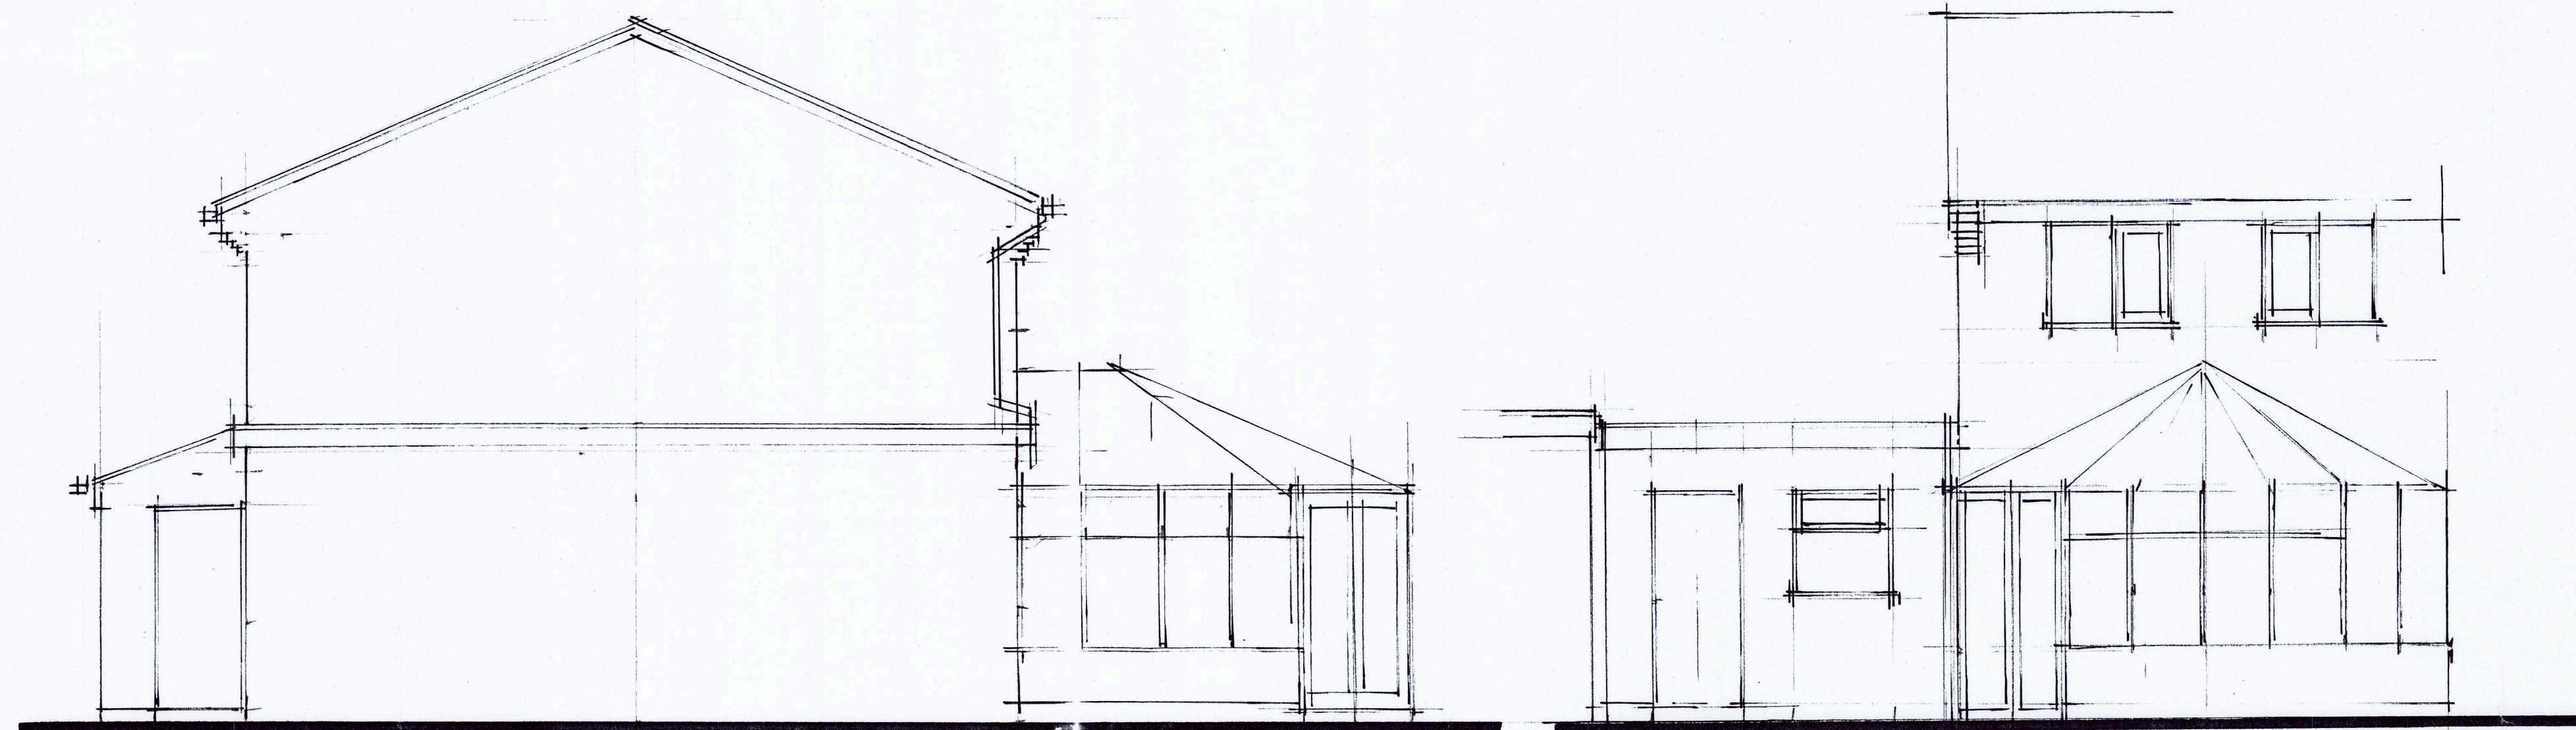

Client
MR & MRS. L. FINNEY

Job Title
PROPOSED FIRST FLOOR
SIDE EXTENSION

5. BOSWORTH CLOSE
HINCKLEY LEICESTER
LE10 0XW

Drawing Title
PLANS ELEVATIONS AND
SECTION ALL AS
EXISTING.

Scale
1:50.

Date
09.04.24

Drawn by
C.H. HILLCOAT RIBA





Fig. No.
24.06.

01.

Rev.

NORTH ELEVATION

WEST ELEVATION.

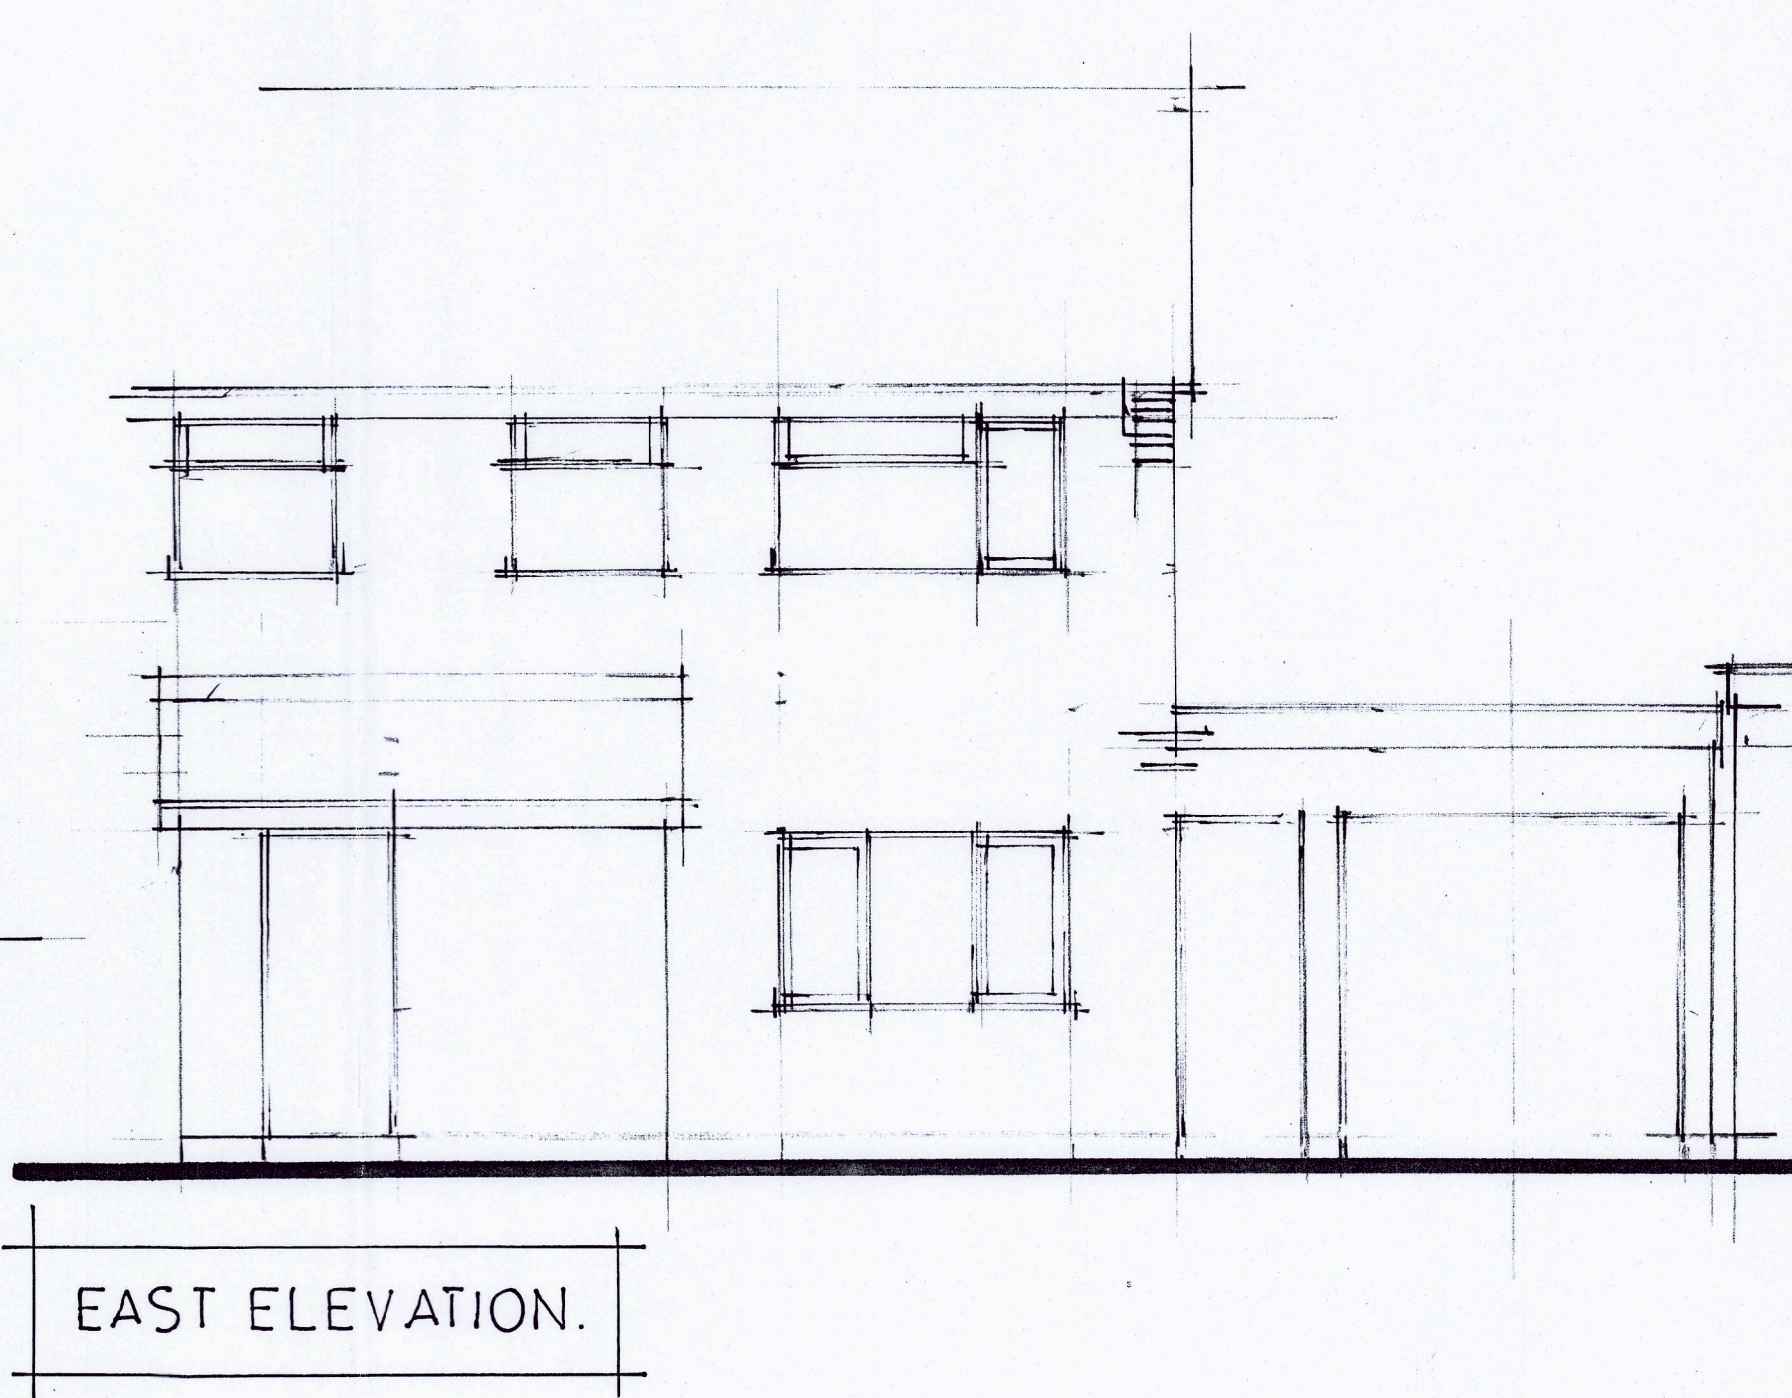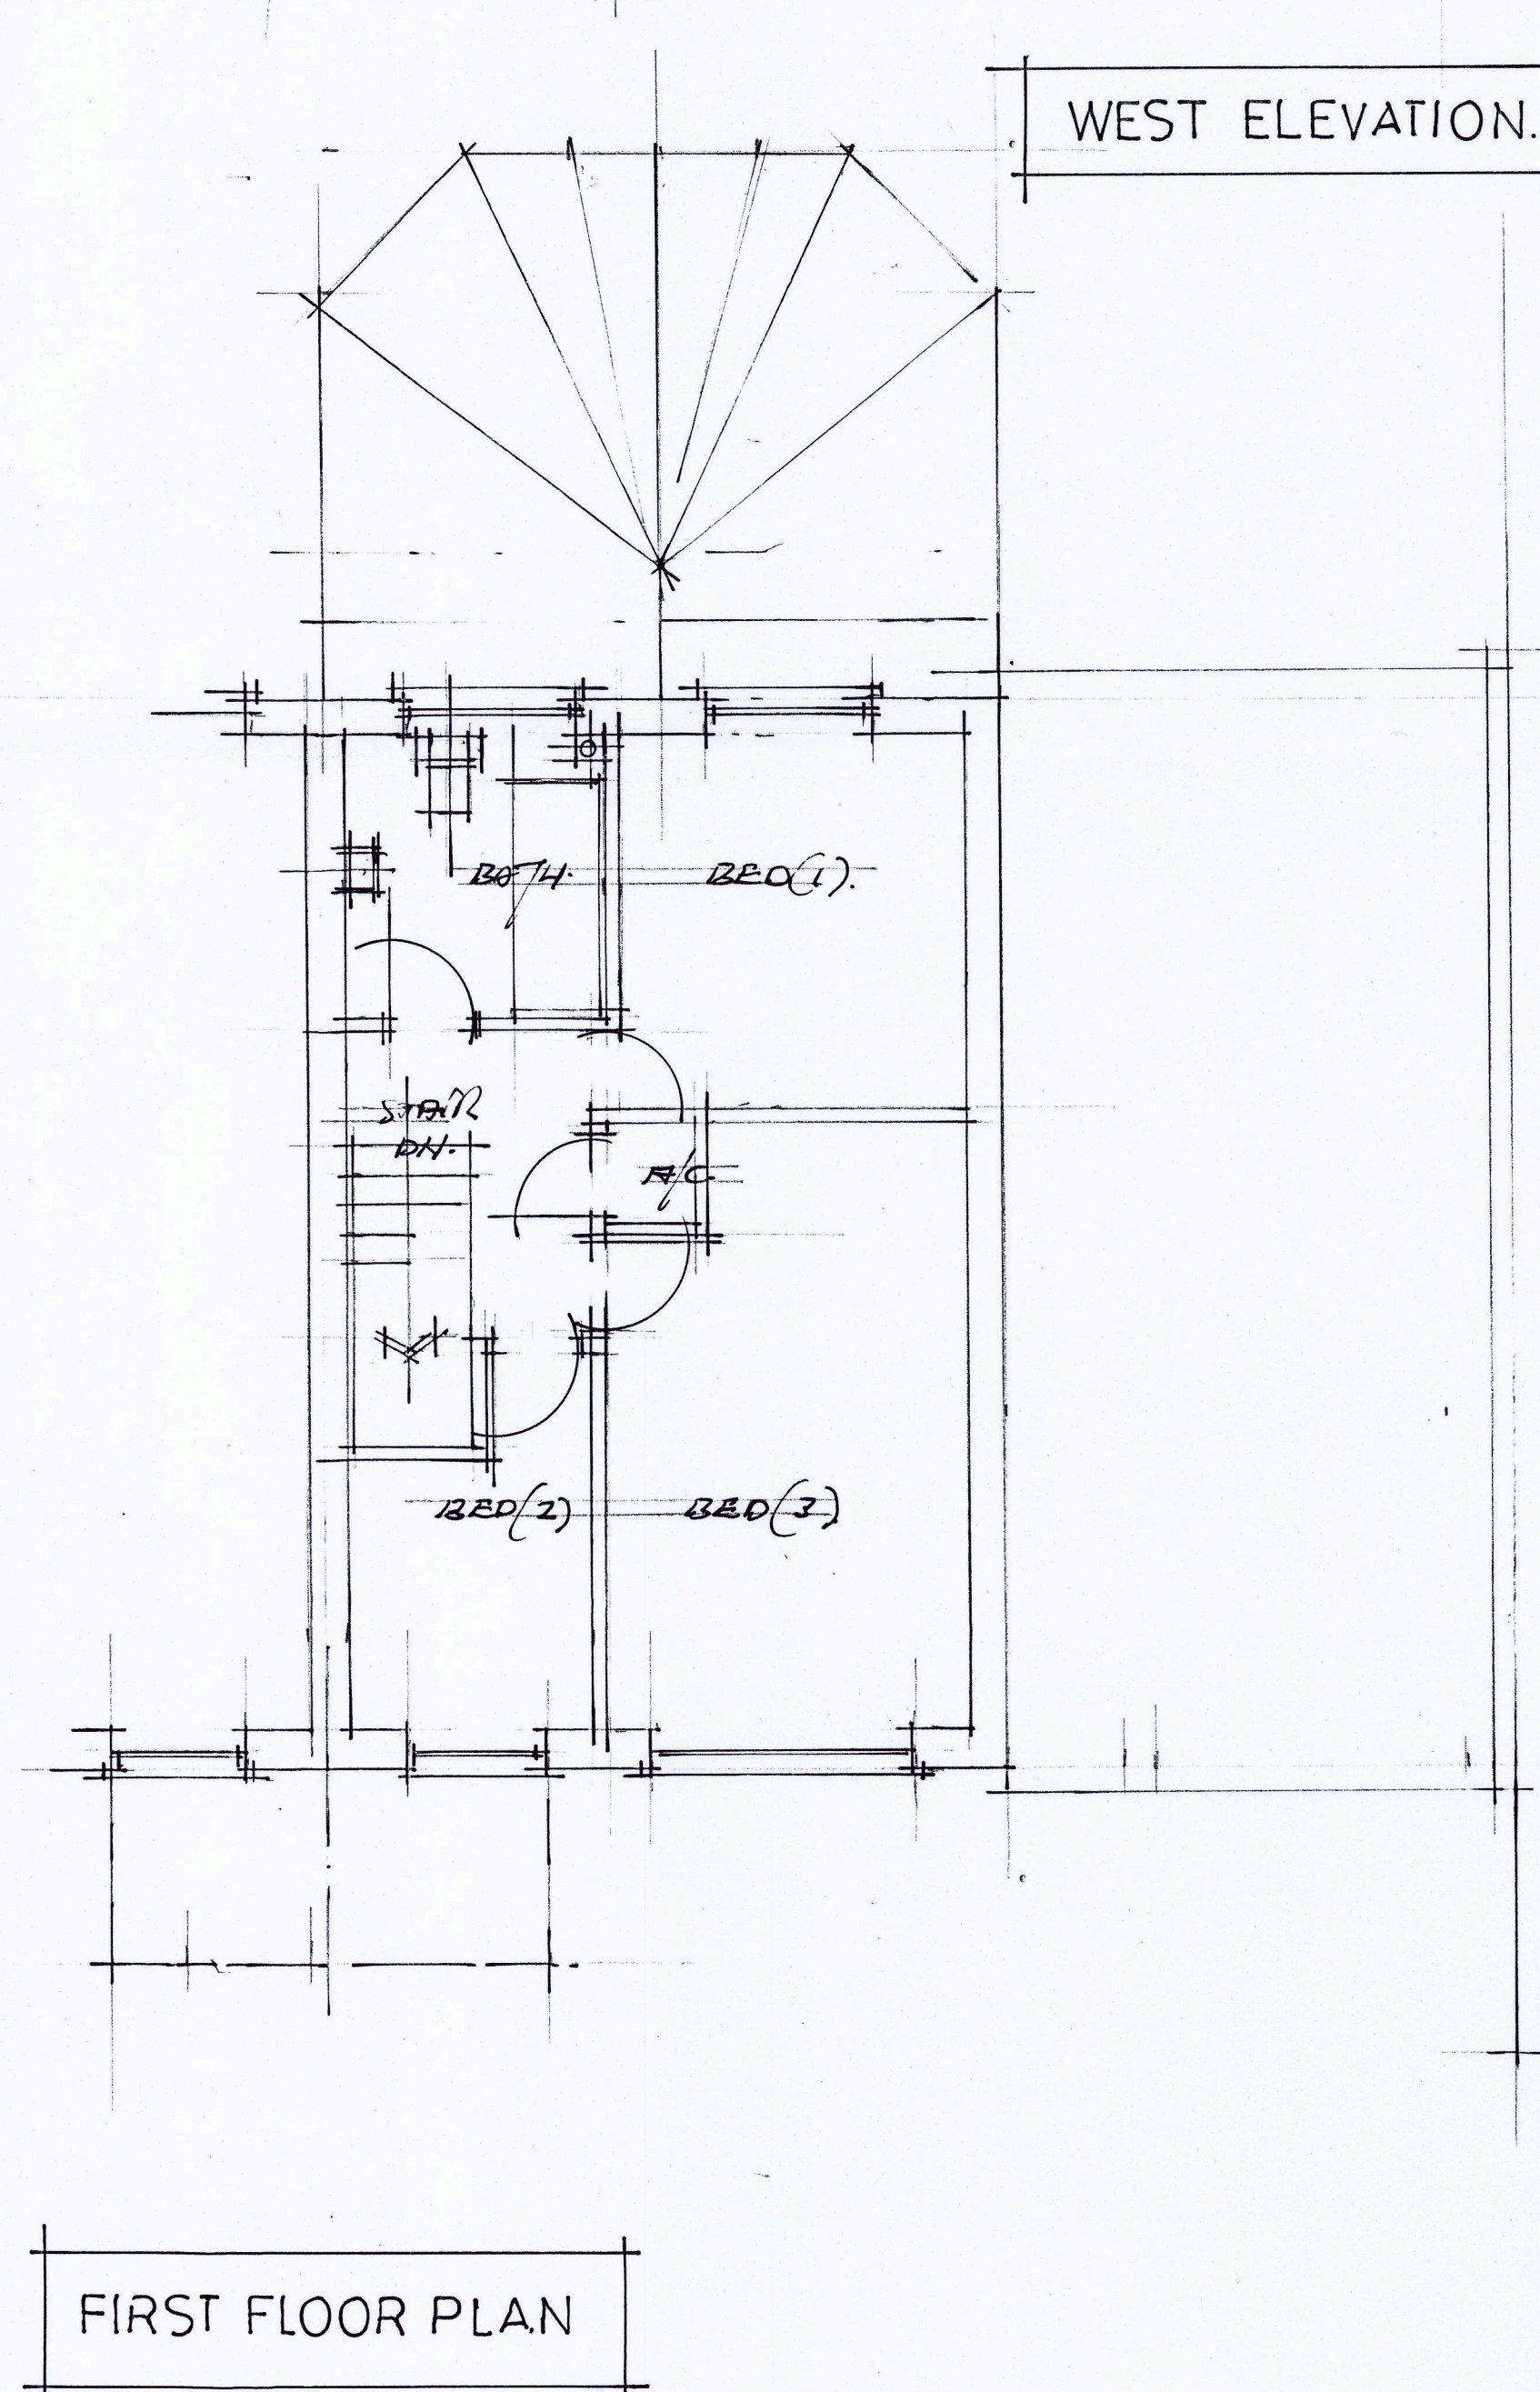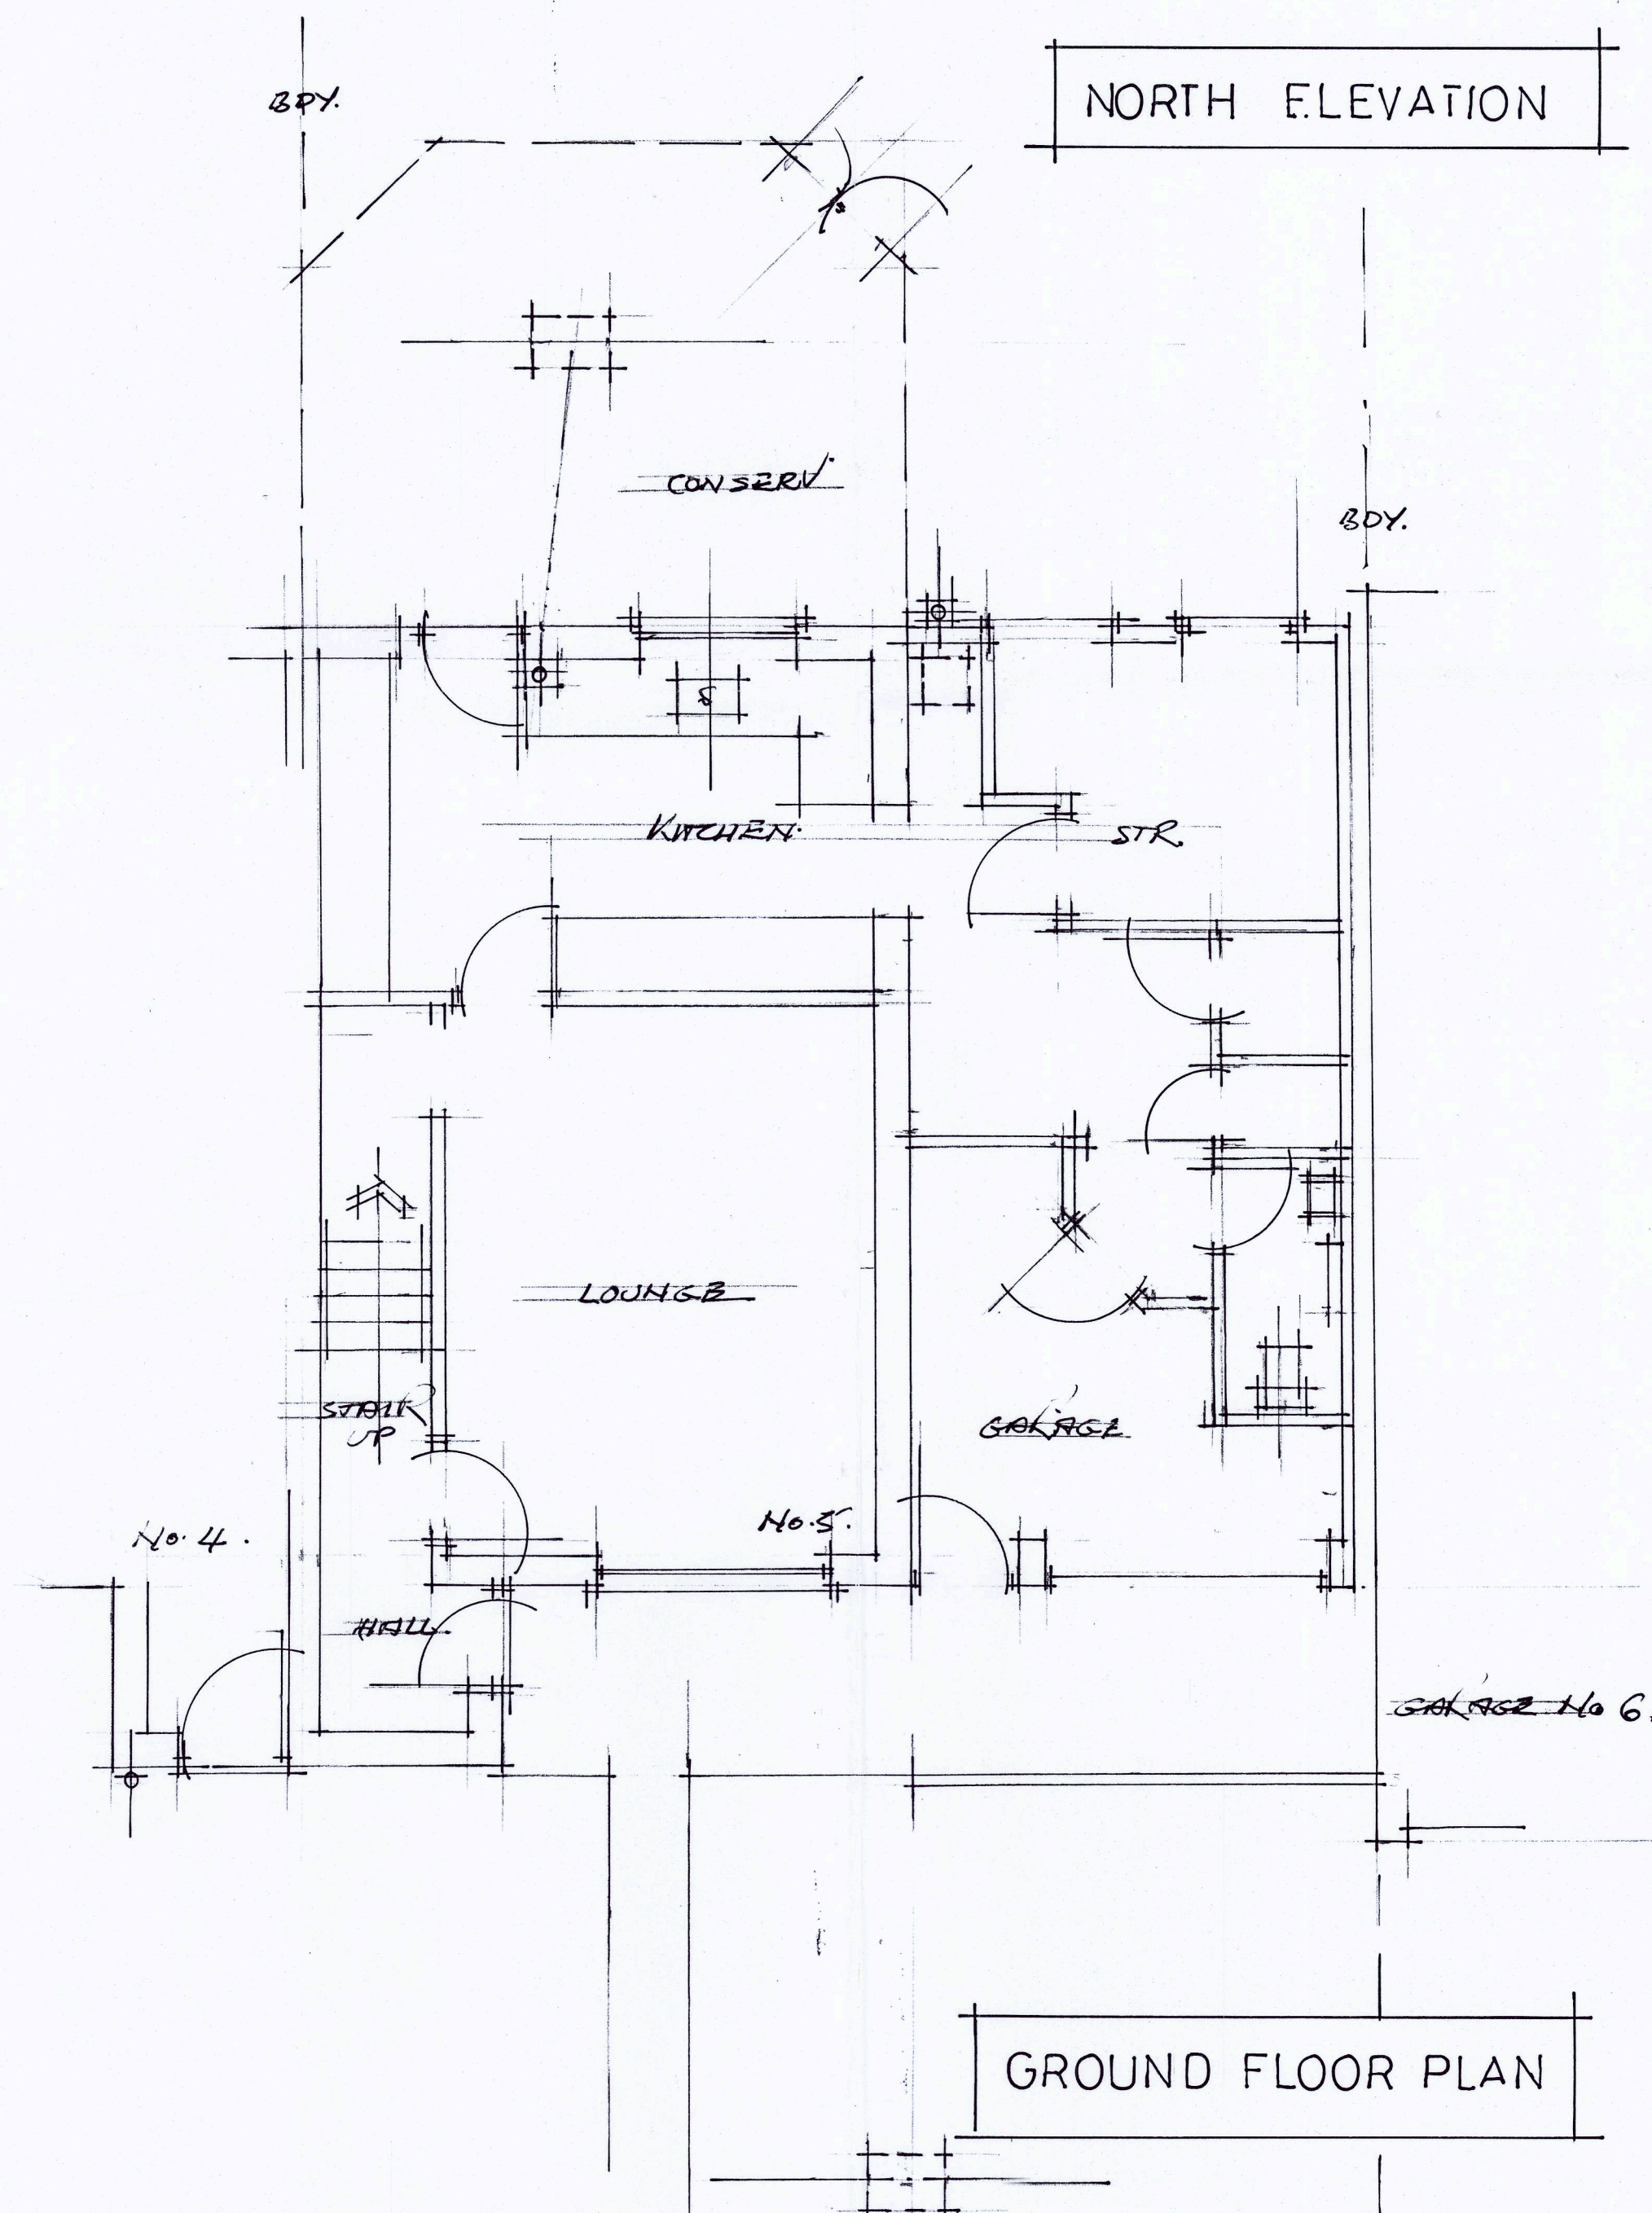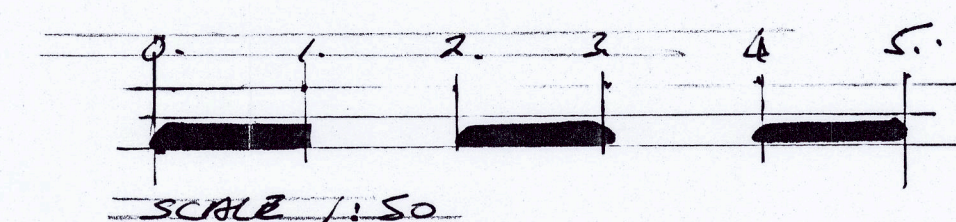

EAST ELEVATION.