

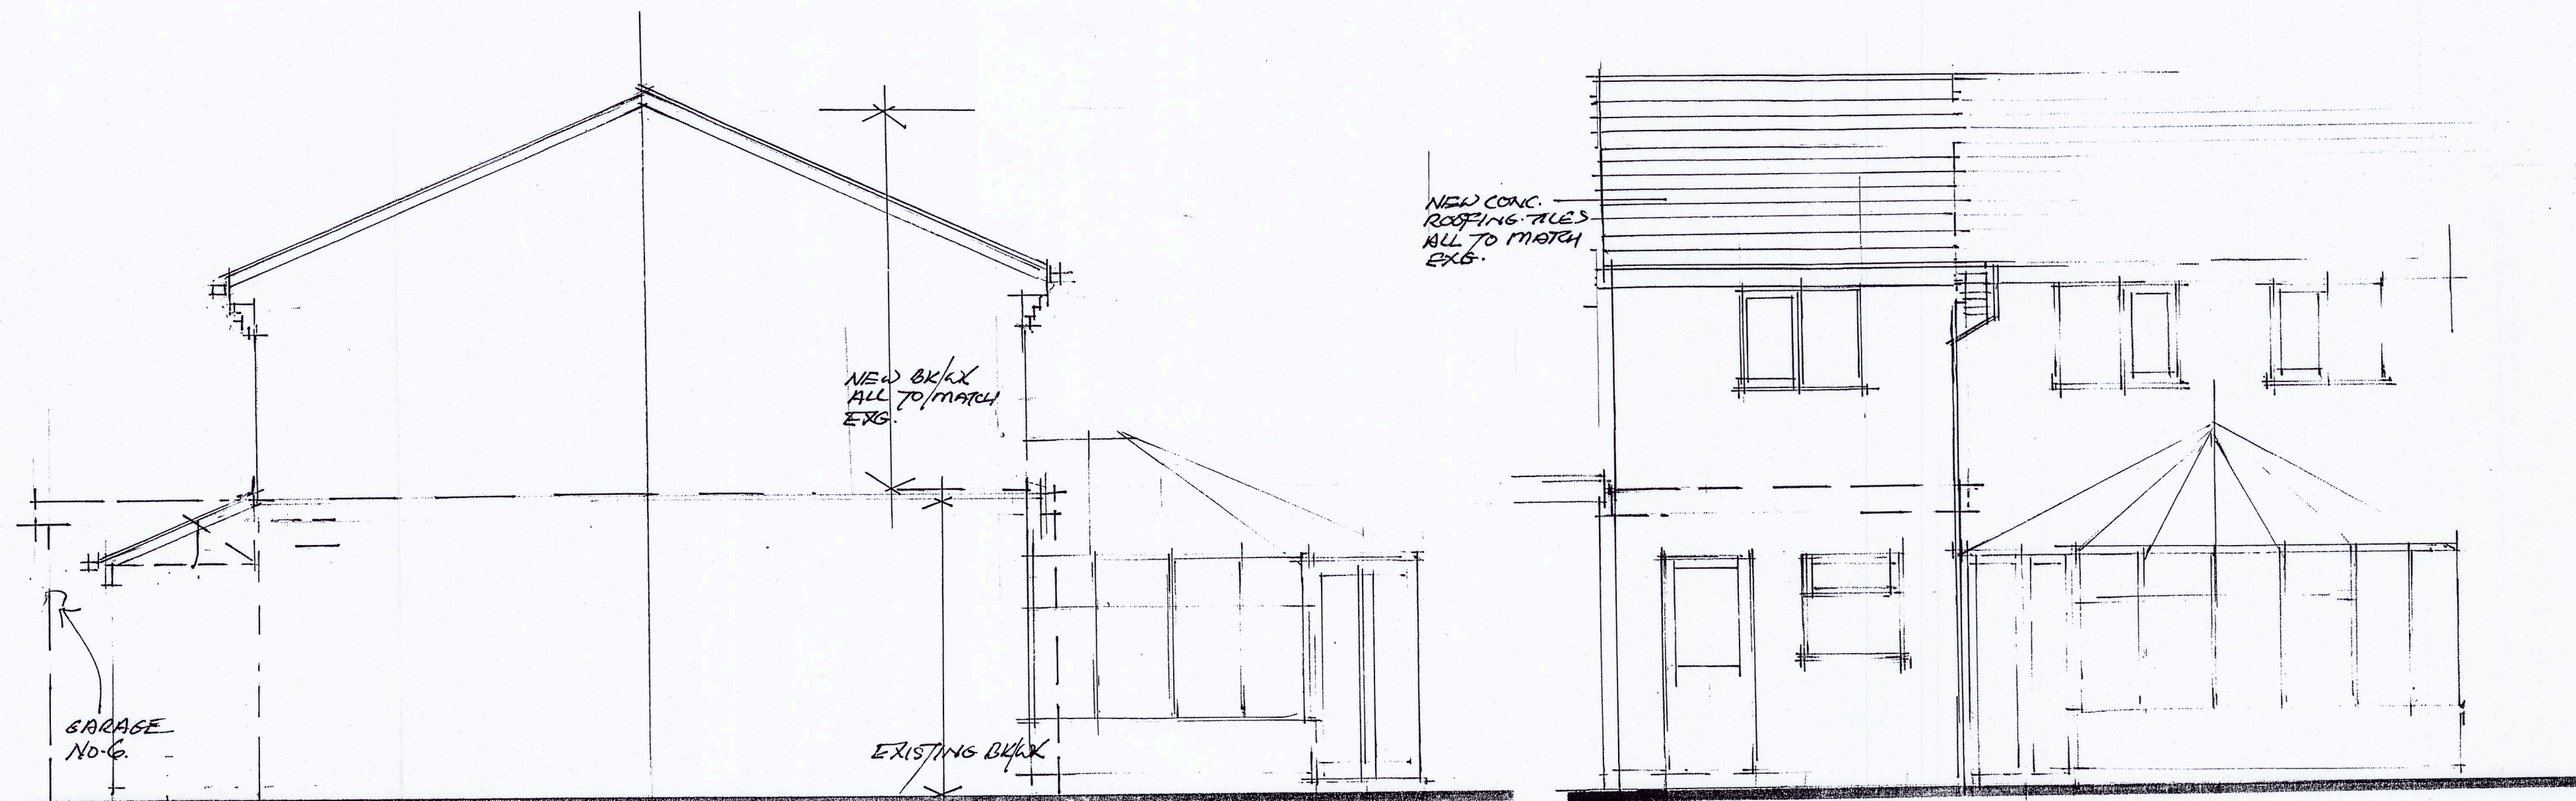



Scale	1:50.		
Date	09.04.24.	Drawn by	C.A. HILLCOAT R.S.A.
Erg. No.	24.06.	02.	Rev. A.

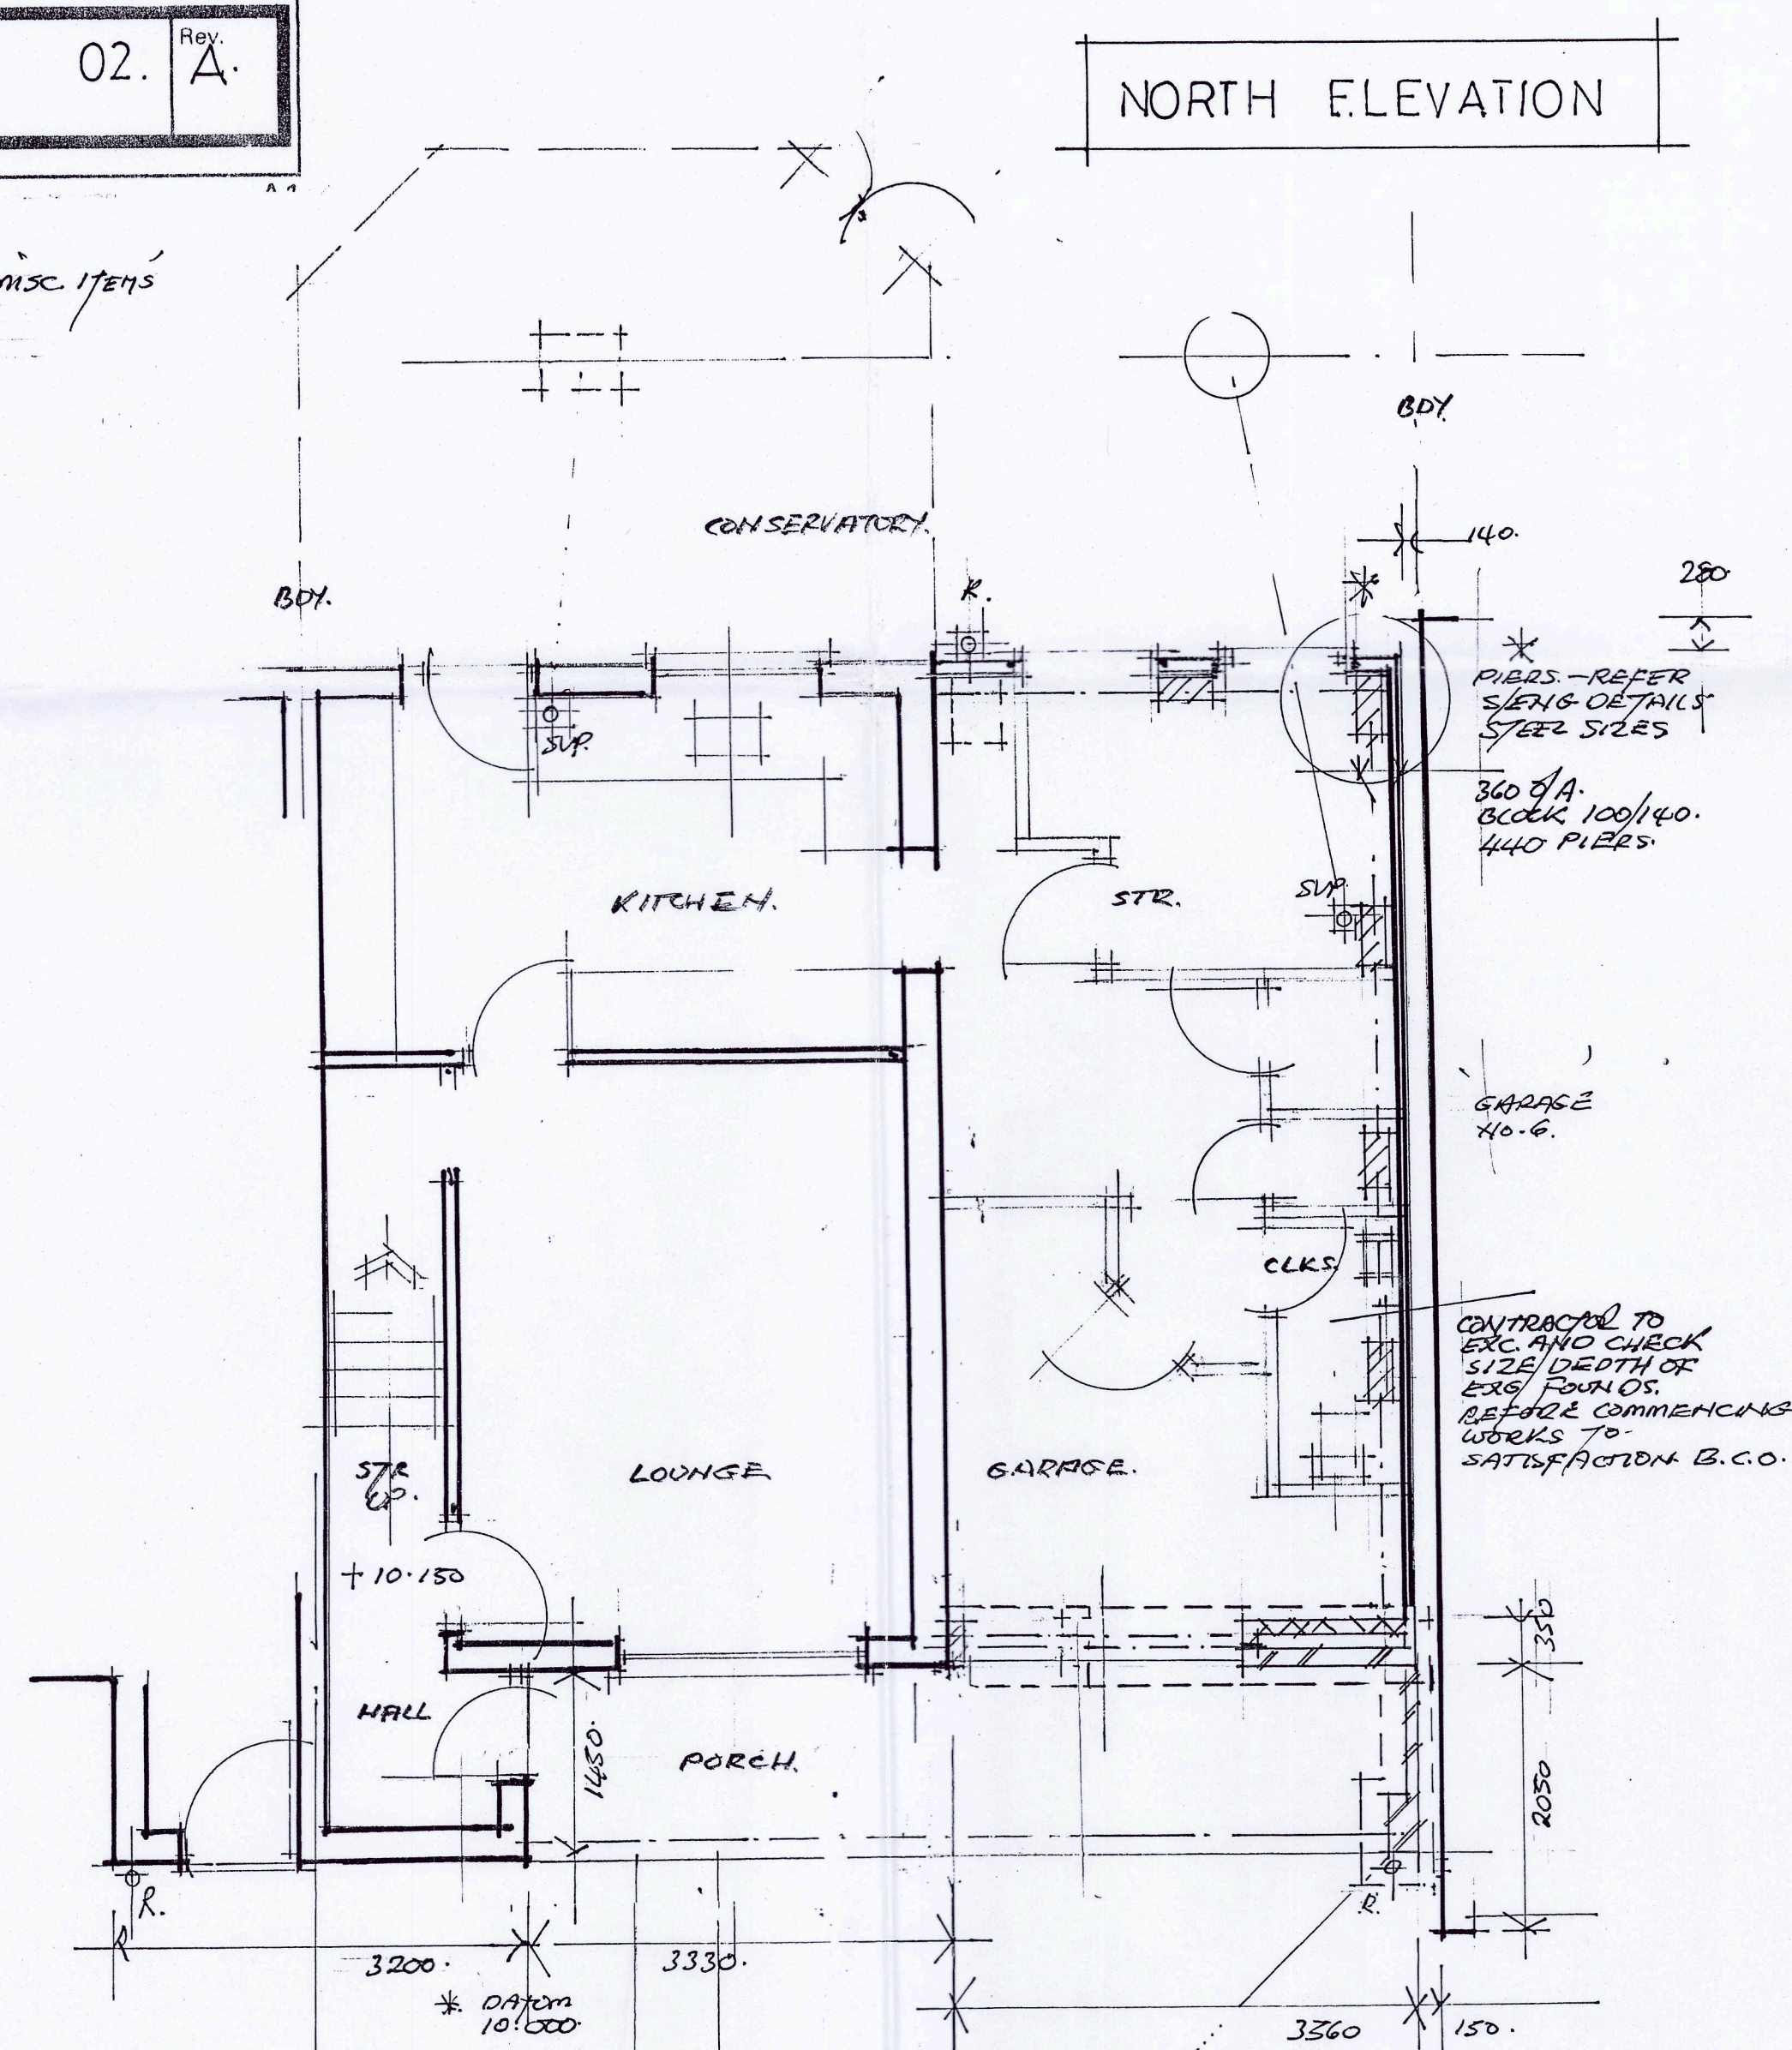



WEST ELEVATION

 


~~GROUND FLOOR PLAN~~

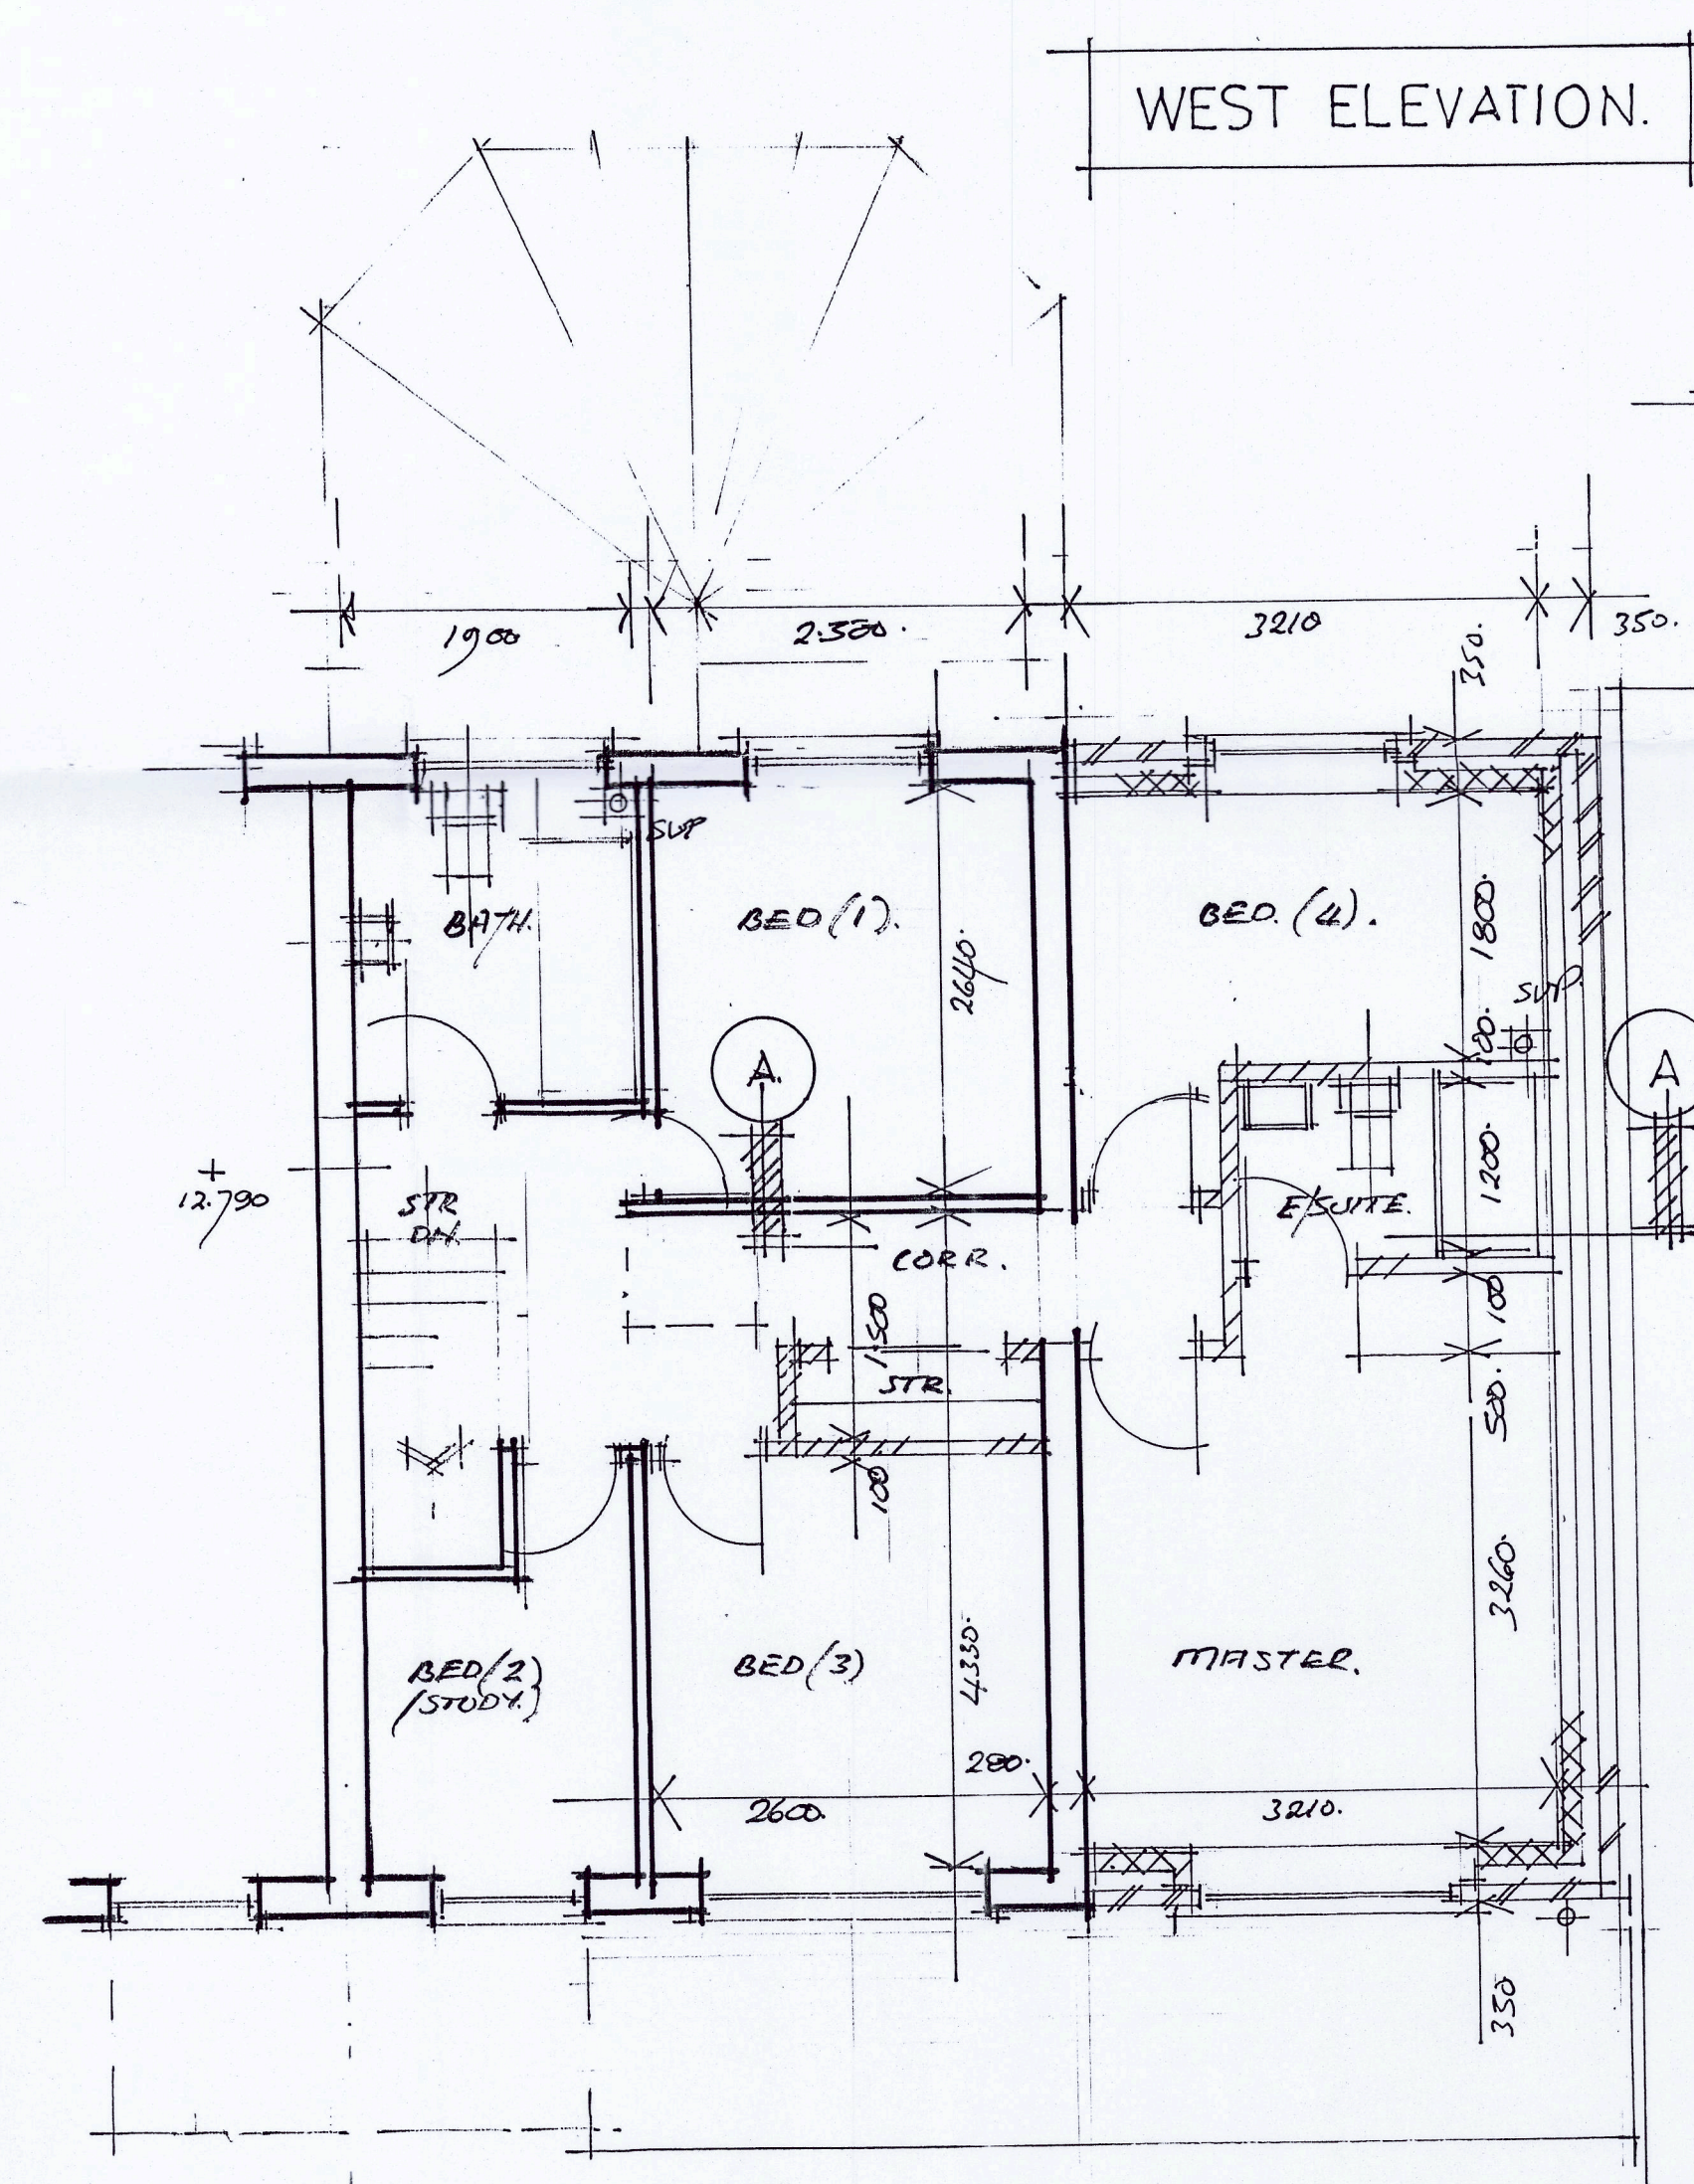

FIRST FLOOR PLAN

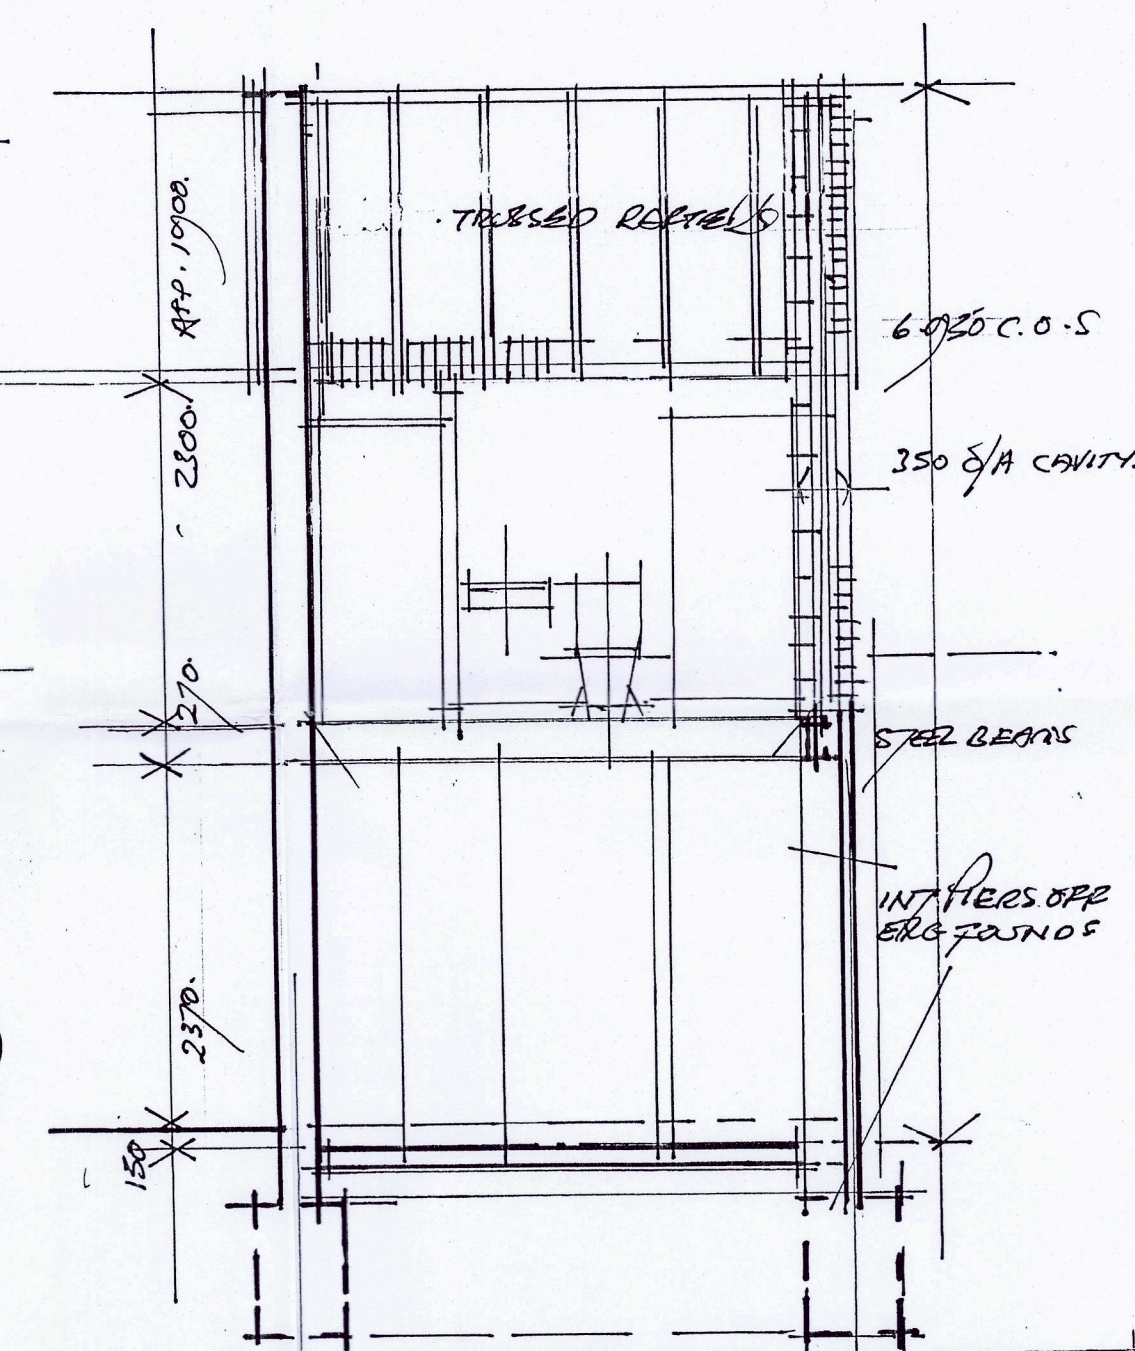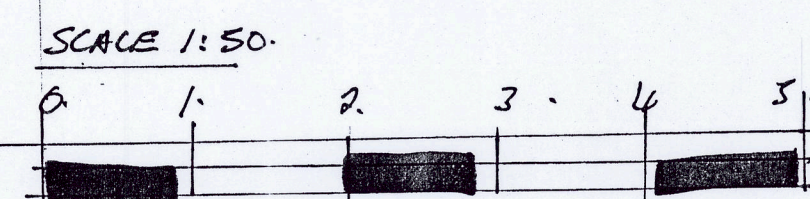

SECTION A.—A.

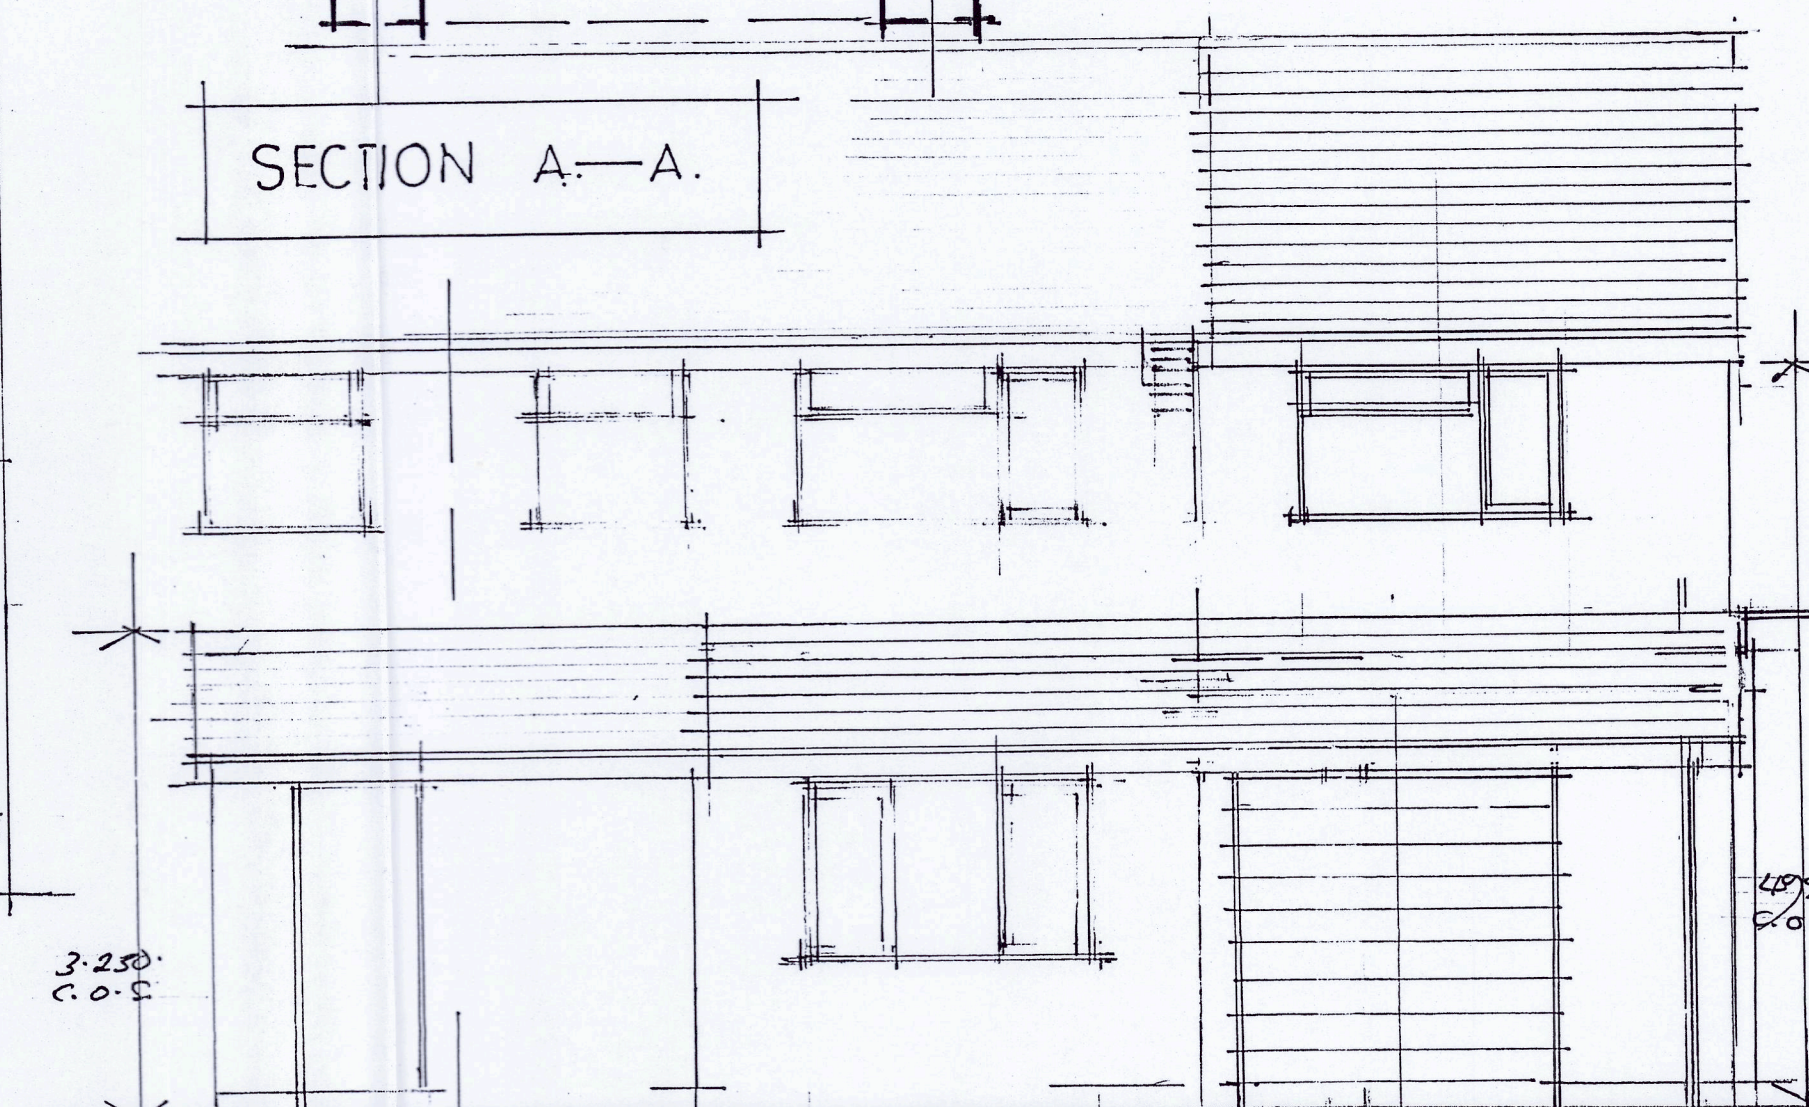

EAST ELEVATION.