





Site Location Plan - 1:1250

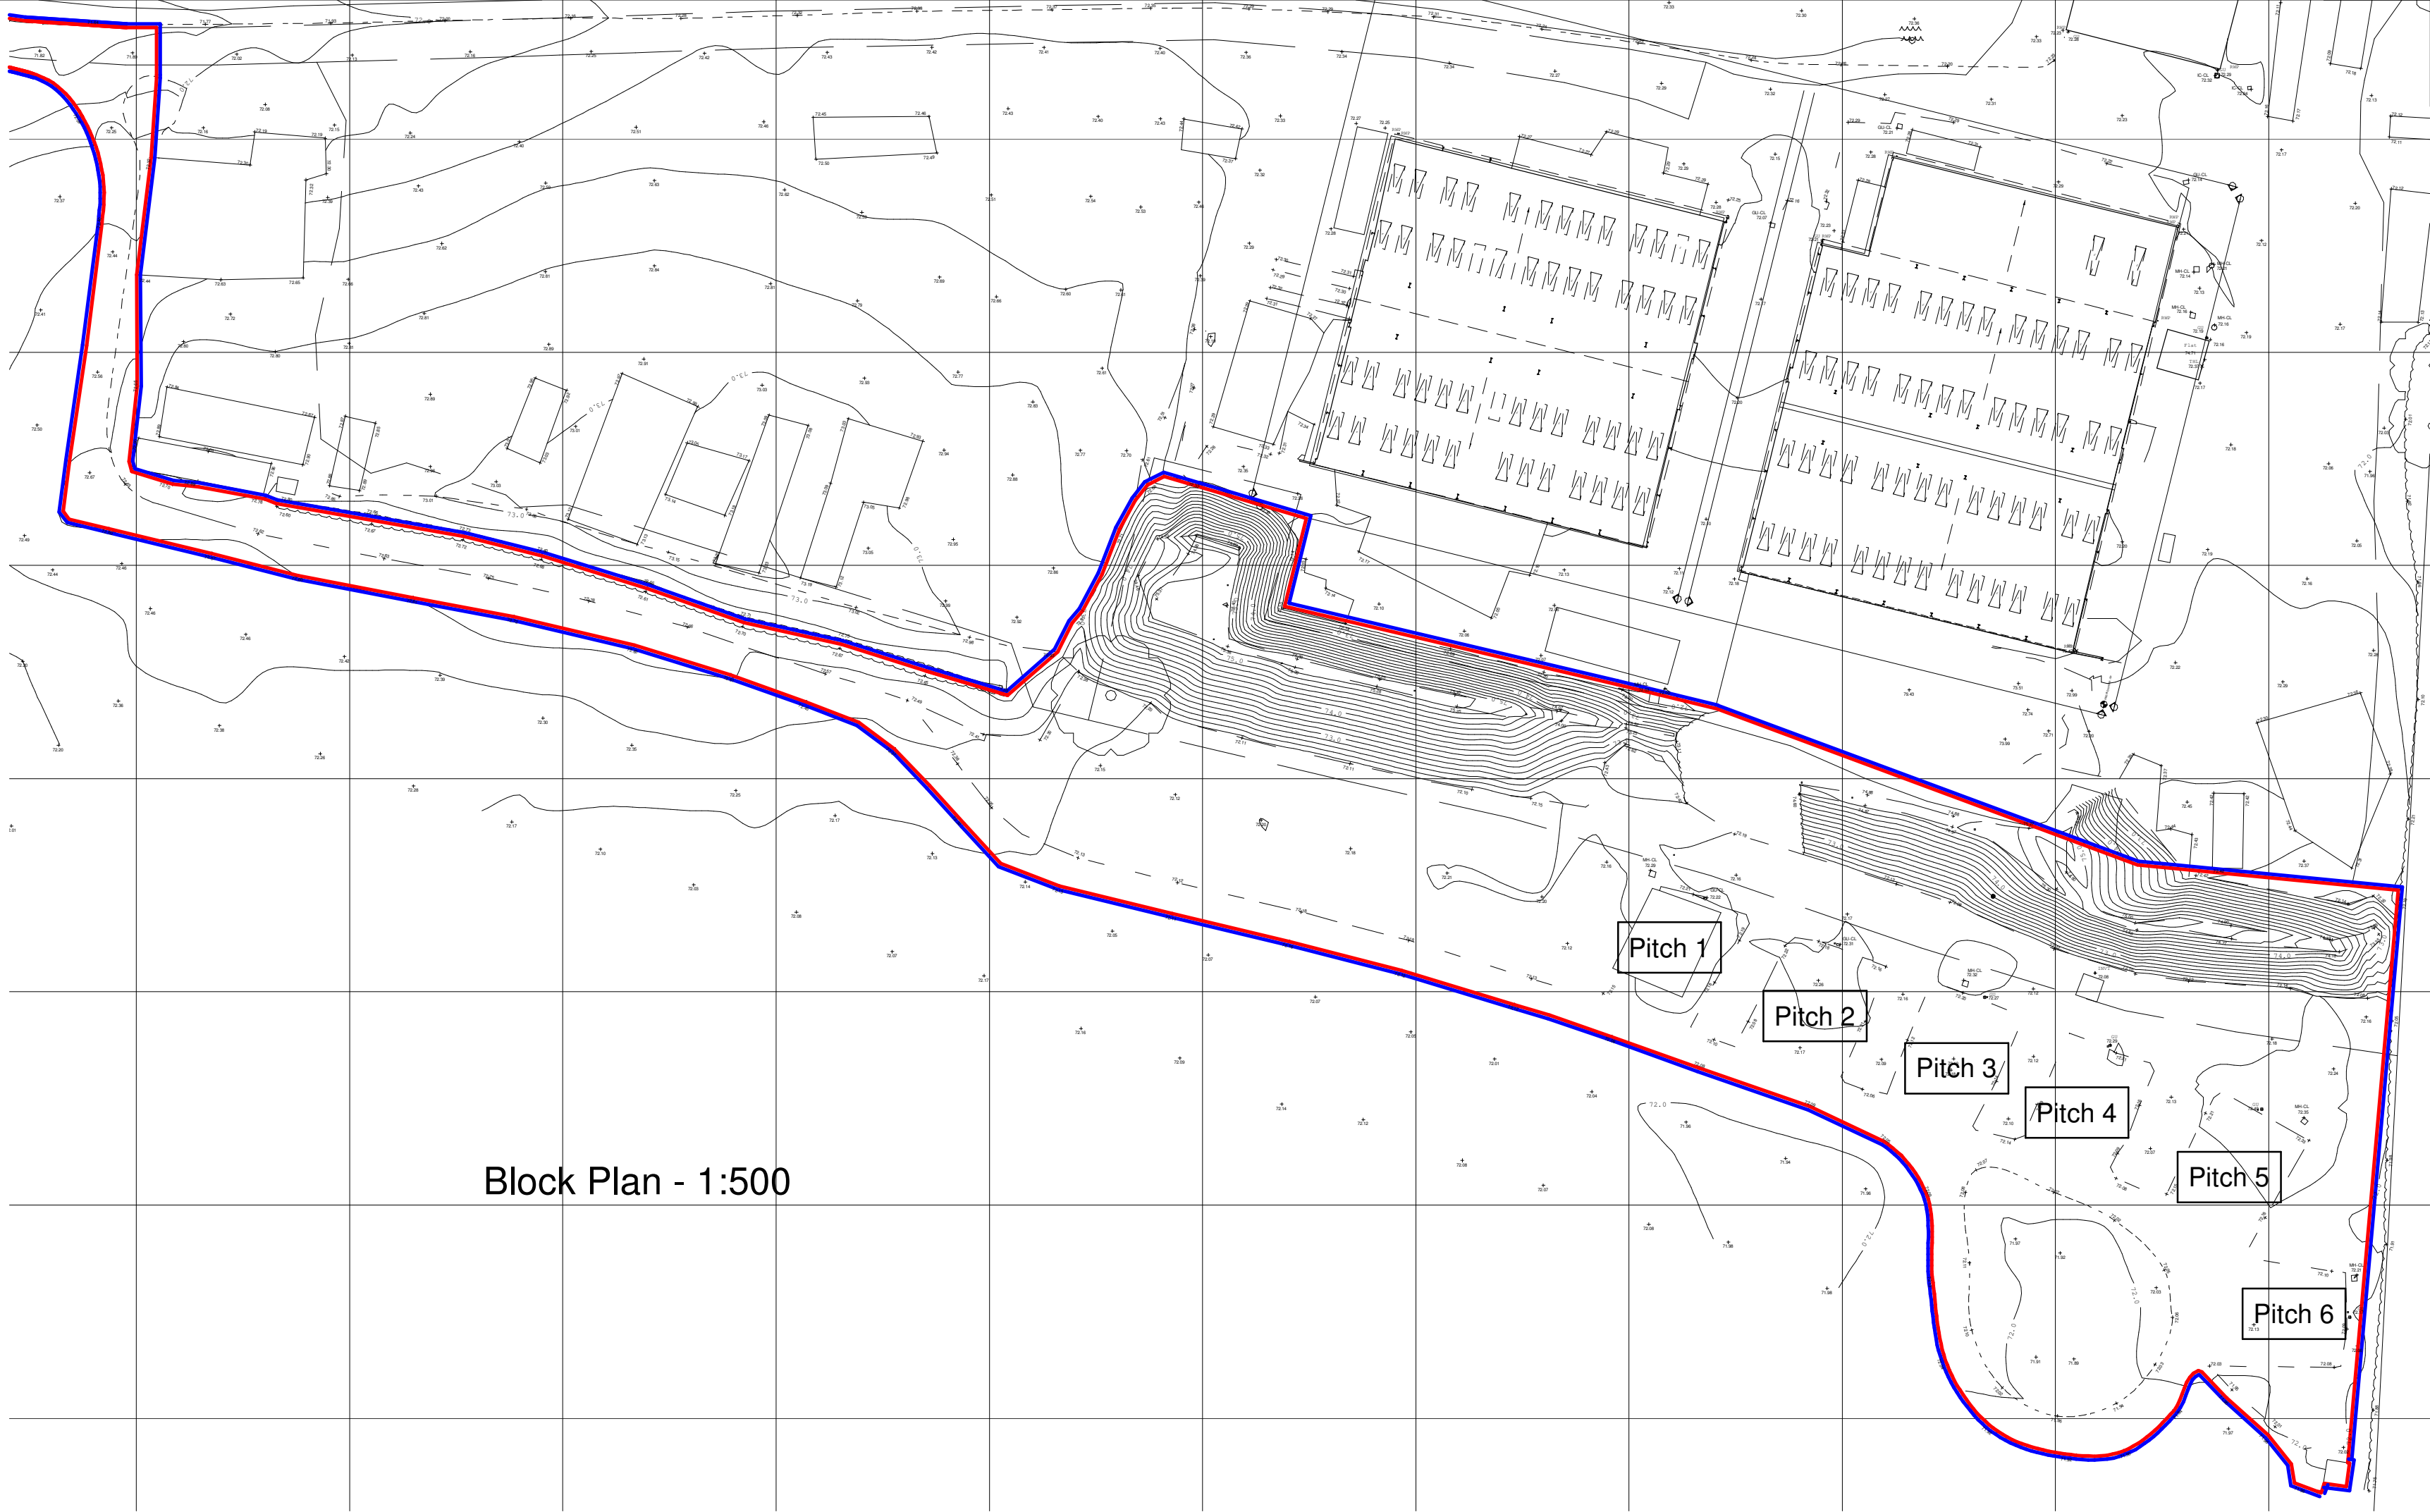

Block Plan - 1:500

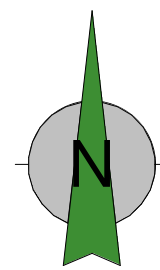

SCALE 1:500 @ A1



SCALE 1:1250 @ A1

Client Garland			HAYWARD 40 years 1986 - 2026 architects 19 Station Road Hinckley Leicestershire LE10 1AW Tel: 01455 635 665 www.haywardarchitects.co.uk	
Project Title Caravan Site Main Road Sheepy Parva				
Drawing Title Site Plans				
Scale 1:500 & 1:1250	Date March 26	Sheet A1	Job No. 26/17	Drawing No. 03
Author LHW	Checked by		Status PLANNING	
THE COPYRIGHT OF THIS DRAWING IS RESERVED BY HAYWARD ARCHITECTS LTD. REPRODUCTION IN ANY FORM, EITHER IN WHOLE OR IN PART, IS PROHIBITED WITHOUT THE WRITTEN PERMISSION OF THE COPYRIGHT HOLDER. EXACT SCALE AND DIMENSIONS ARE TO BE USED.				