


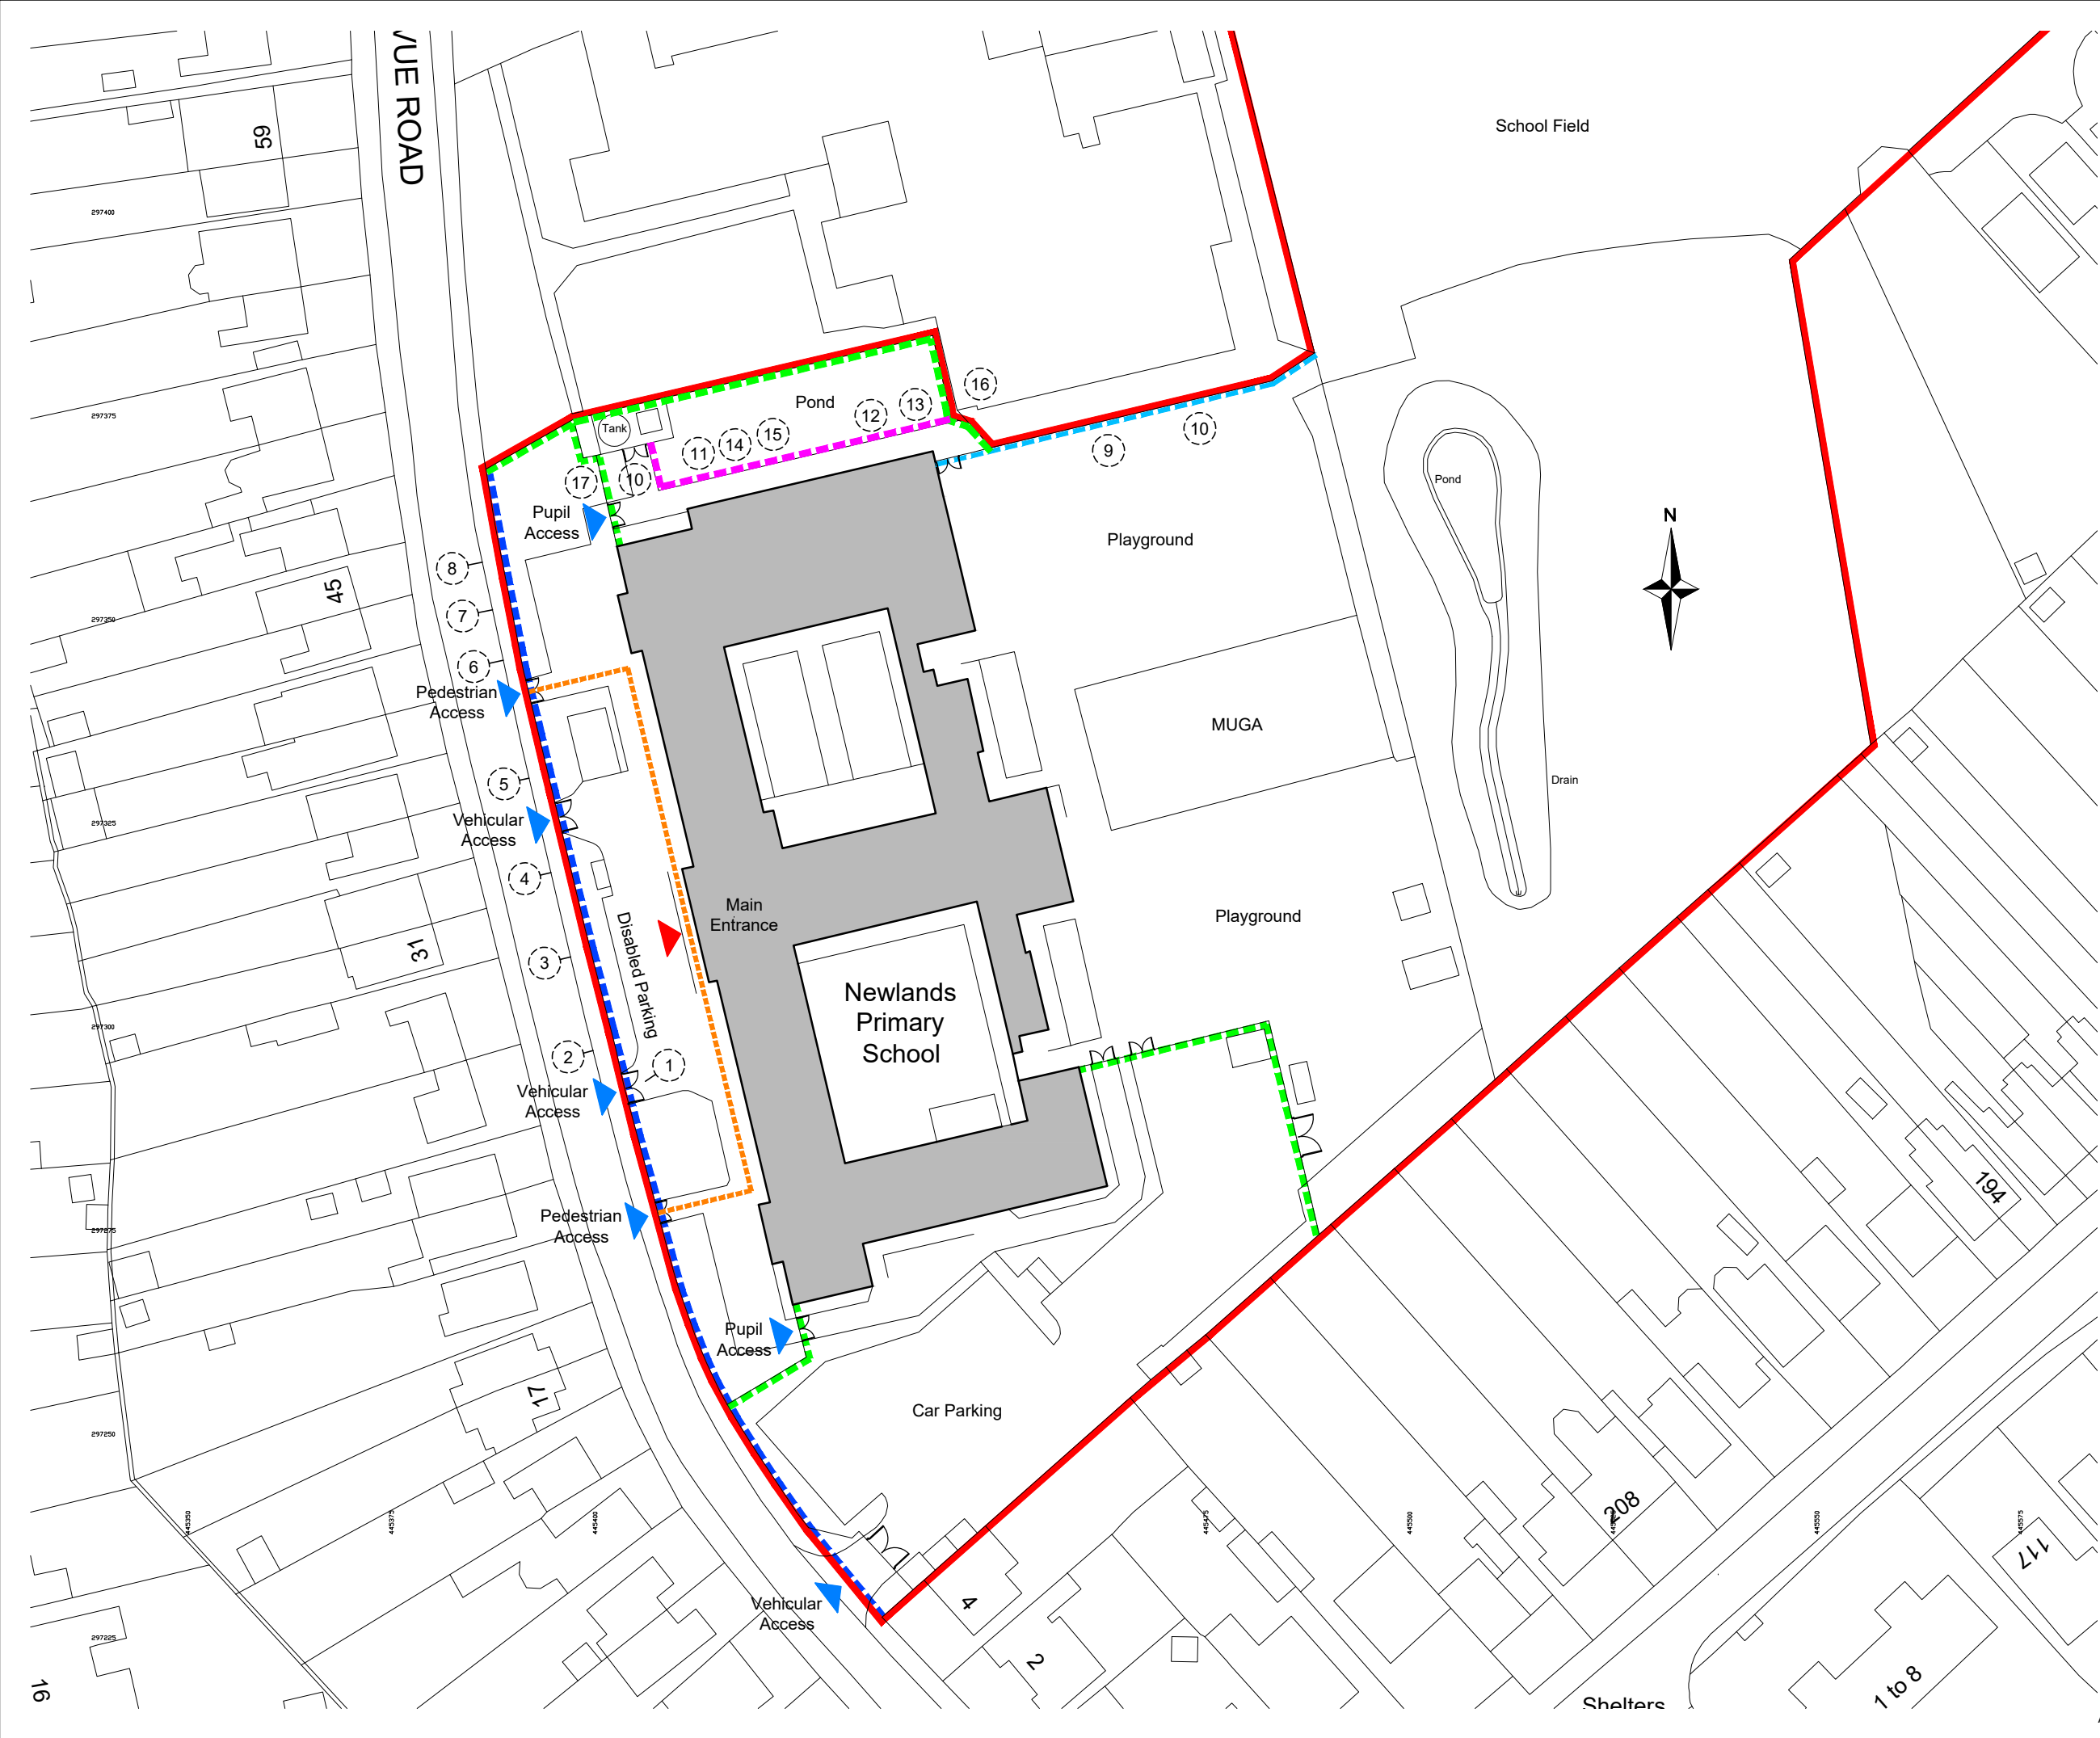

This drawing is Copyright and the property of Lancaster Maloney Martin Limited and must not be reproduced in whole or in part without their written permission. Copyright is reserved. © This drawing must not be scaled. The Contractor is to report all dimensional discrepancies & errors to the Contract Administrator prior to commencing construction. It is essential that this drawing is read in conjunction with the specification and all works identified included for.

NOTES

KEY:

- Denotes line of site boundary
- Denotes photograph location & reference. Please refer to separate Condition Survey Report.
- Denotes pedestrian access route to main entrance
- Denotes line of existing 1.4m high metal railings (to be removed) on 400mm high masonry dwarf wall
- Denotes line of existing 2.4m high mesh fencing
- Denotes line of existing defective 2.4m high open mesh fencing adjacent derelict site to be removed
- Denotes line of existing 900mm high timber picket fencing adjacent pond on pupil access route

Rev	Date	Comments	By

STATUS
PLANNING

Client
Owls Multi Academy Trust
Newlands Community Primary School, Belle Vue Rd, Earl Shilton, Leicester LE9 7PA

Project Title
Safeguarding Scheme - Fencing

Drawing Title
Existing Site Plan

Scale NTS@A3	Drawn by LB	Date June 2025
Job no. 2501-69	Drawing no. P01	Revision no.



Lancaster Maloney Martin

Registered Office:
Equitas House Unit 6 Station View Rhino Court Stockport SK7 5ER
Tel: 0161 477 3500
E-mail: administration@lmm-ltd.co.uk | Website: www.lmm-ltd.co.uk
Registered in England No 4846621