


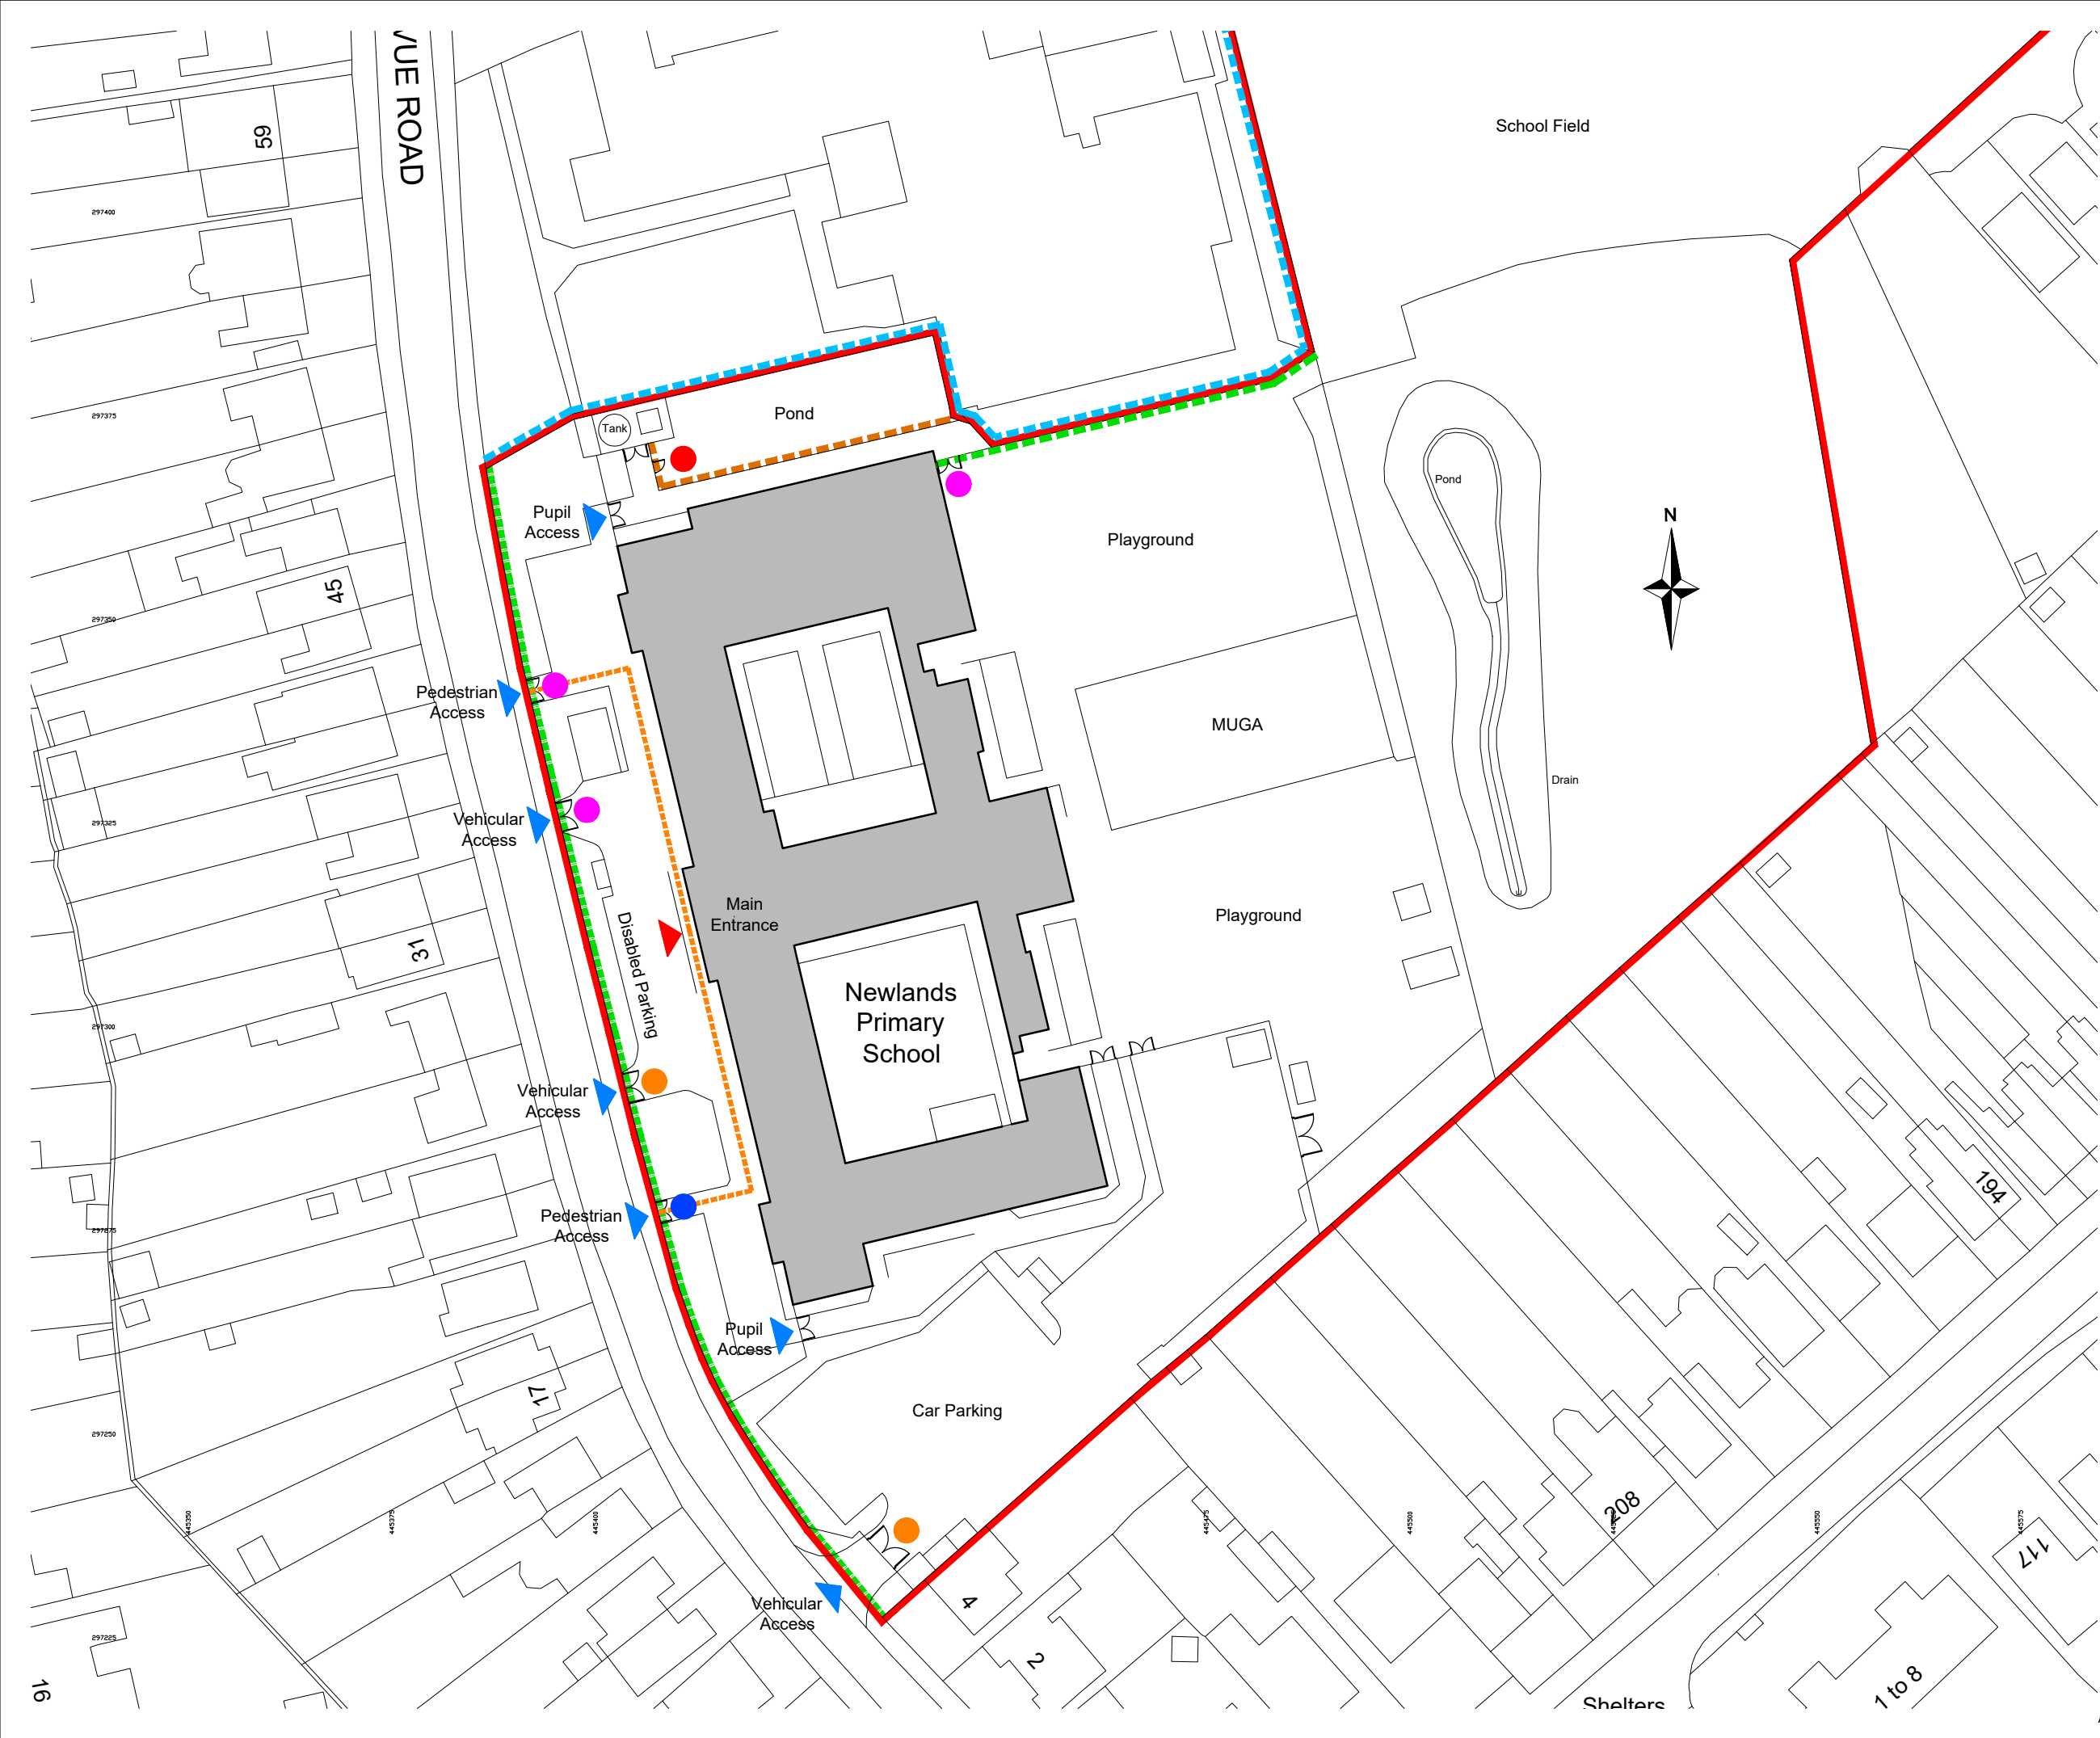

This drawing is Copyright and the property of Lancaster Maloney Martin Limited and must not be reproduced in whole or in part without their written permission.
Copyright is reserved. © This drawing must not be scaled. The Contractor is to report all dimensional discrepancies & errors to the Contract Administrator prior to commencing construction. It is essential that this drawing is read in conjunction with the specification and all works identified included for.

NOTES

KEY:

- Denotes line of site boundary
- Denotes pedestrian access route to main entrance
- Denotes line of new 2.4m high CLD Securus Lite SR1 weldmesh fencing
- Denotes line of new 2.4m high CLD Securus Lite weldmesh fencing with posts to be cranked over existing masonry wall.
- Denotes line of new 1.8m high CLD Rotop weldmesh fencing
- Denotes line of new fabric privacy screening fixed to inside of new/existing fencing
- Denotes new 2.5m wide x 2.4m high CLD Lockmaster double pedestrian gate with Securus Lite weldmesh infill & access controls linked back to School office
- Denotes new 2.5m & 3m wide x 2.4m high CLD Lockmaster double gates with Securus Lite weldmesh infill
- Denotes new 3m & 5m wide x 2.4m high CLD Lockmaster automated double gates with Securus Lite weldmesh infill & access controls linked back to School office
- Denotes new 1.5m wide x 1.8m high CLD Lockmaster single gate with Rotop weldmesh infill

Rev	Date	Comments	By

STATUS

PLANNING

Client

Owls Multi Academy Trust
Newlands Community Primary School, Belle Vue Rd, Earl Shilton, Leicester LE9 7PA

Project Title

Safeguarding Scheme - Fencing

Drawing Title

Proposed Site Plan

Scale NTS@A3	Drawn by LB	Date June 2025
Job no. 2501-69	Drawing no. P02	Revision no.

Lancaster Maloney Martin

Registered Office:
Equitas House Unit 6 Station View Rhino Court Stockport SK7 5ER
Tel: 0161 477 3500
E-mail: administration@lmm-ltd.co.uk | Website: www.lmm-ltd.co.uk
Registered in England No 4846621