




Burbage Parish Council

AGP

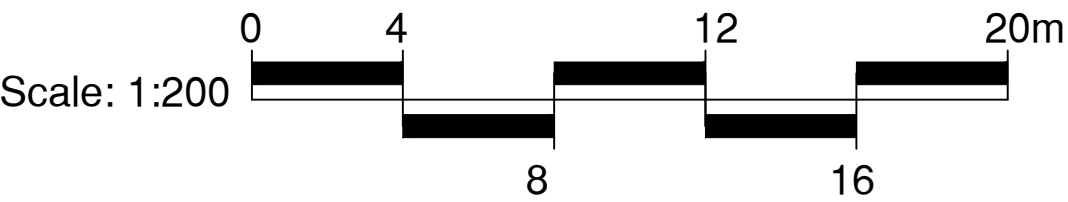

CONSULTANTS
Surfacing Standards LTD
Office: 2, Embsay House,
Aston Road, Loughborough, LE15 9AY
01530 400172

1. DO NOT SCALE FROM DRAWING UNLESS FOR PLANNING PURPOSES ONLY. ALL DIMENSIONS TO BE CHECKED ON SITE PRIOR TO COMMENCEMENT OF WORKS.
2. THIS DRAWING IS COPYRIGHT TO SURFACING STANDARDS LTD.
3. ALL PERSONNEL SHOULD BE AWARE OF THE HEALTH AND SAFETY PLAN WHICH IS RETAINED IN THE SITE MANAGERS OFFICE.

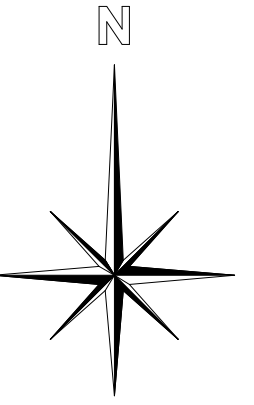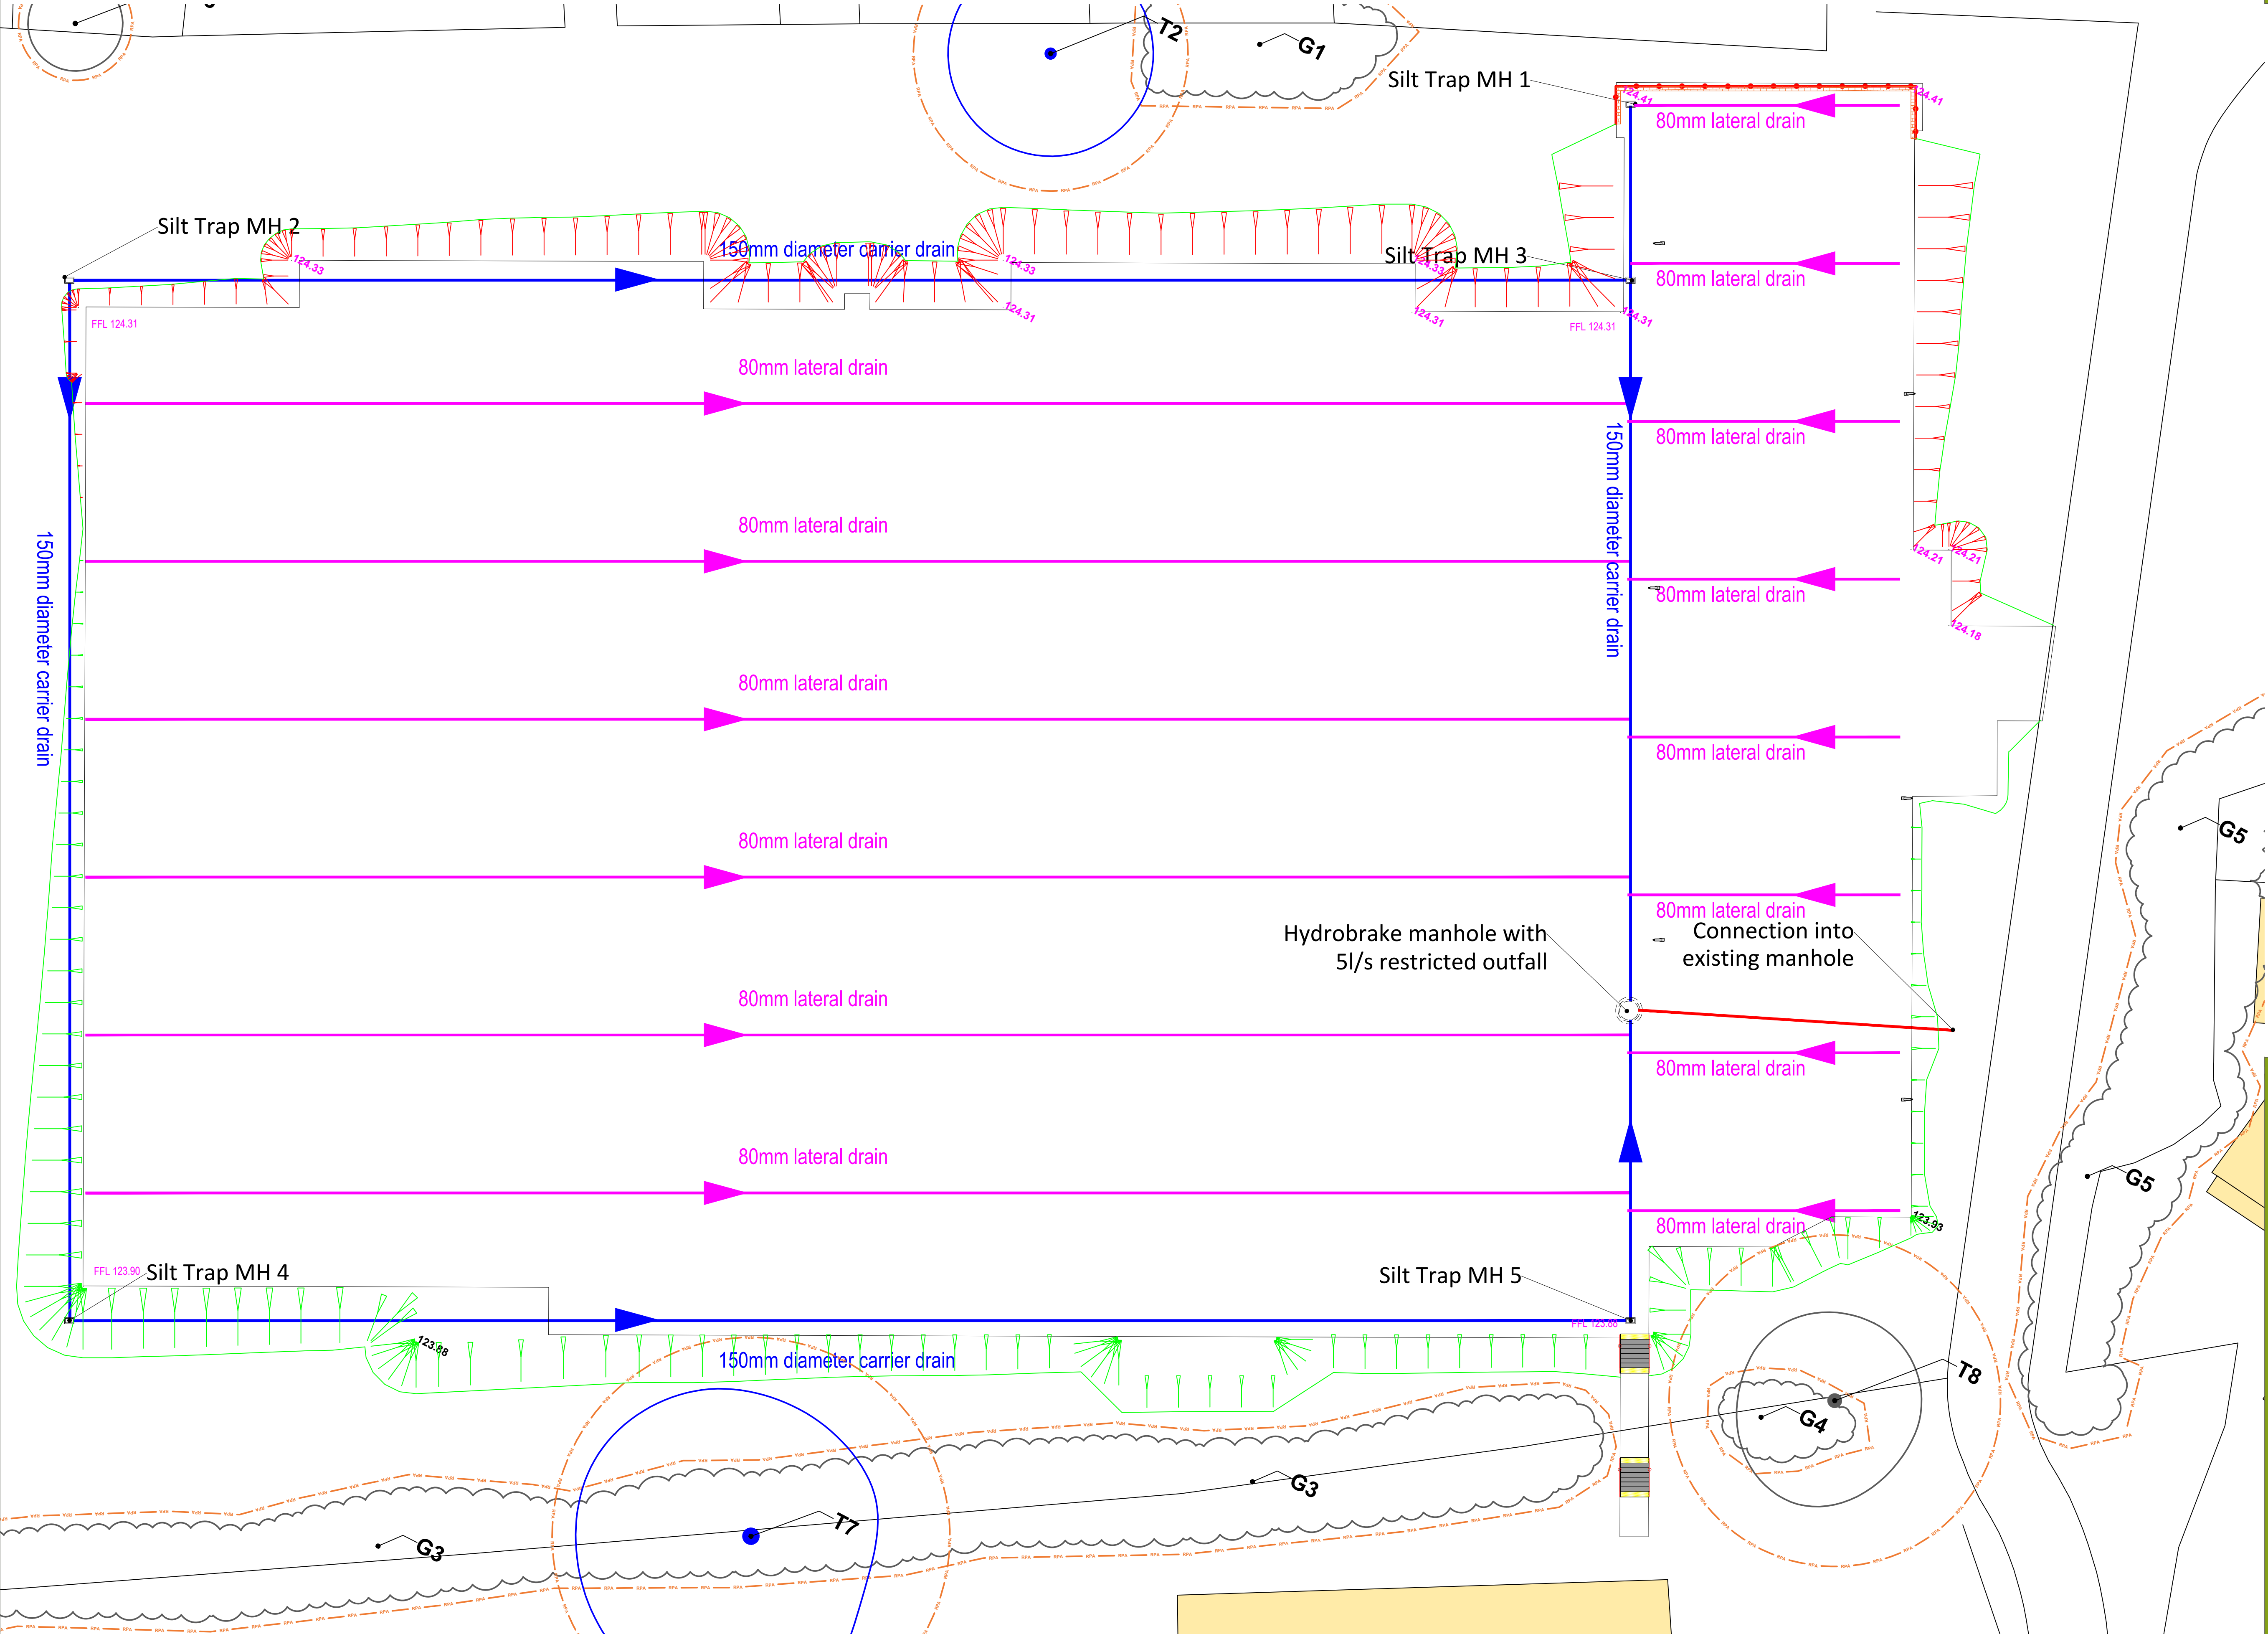

01	PLANNING ISSUE	WB	18/03/26
00	PLANNING ISSUE	WB	06/12/25
REV	DESCRIPTION	REV	CK DATE

Surfacing Standards Limited
SPORTS PITCH CONSULTANTS

AUTHOR
WB

TITLE
Burbage Parish Council
AGP
Proposed AGP Drainage Layout

PROJECT	G-227556	SCALE	1:200	SIZE	A1
DRAWING No	07	REVISION	01		