

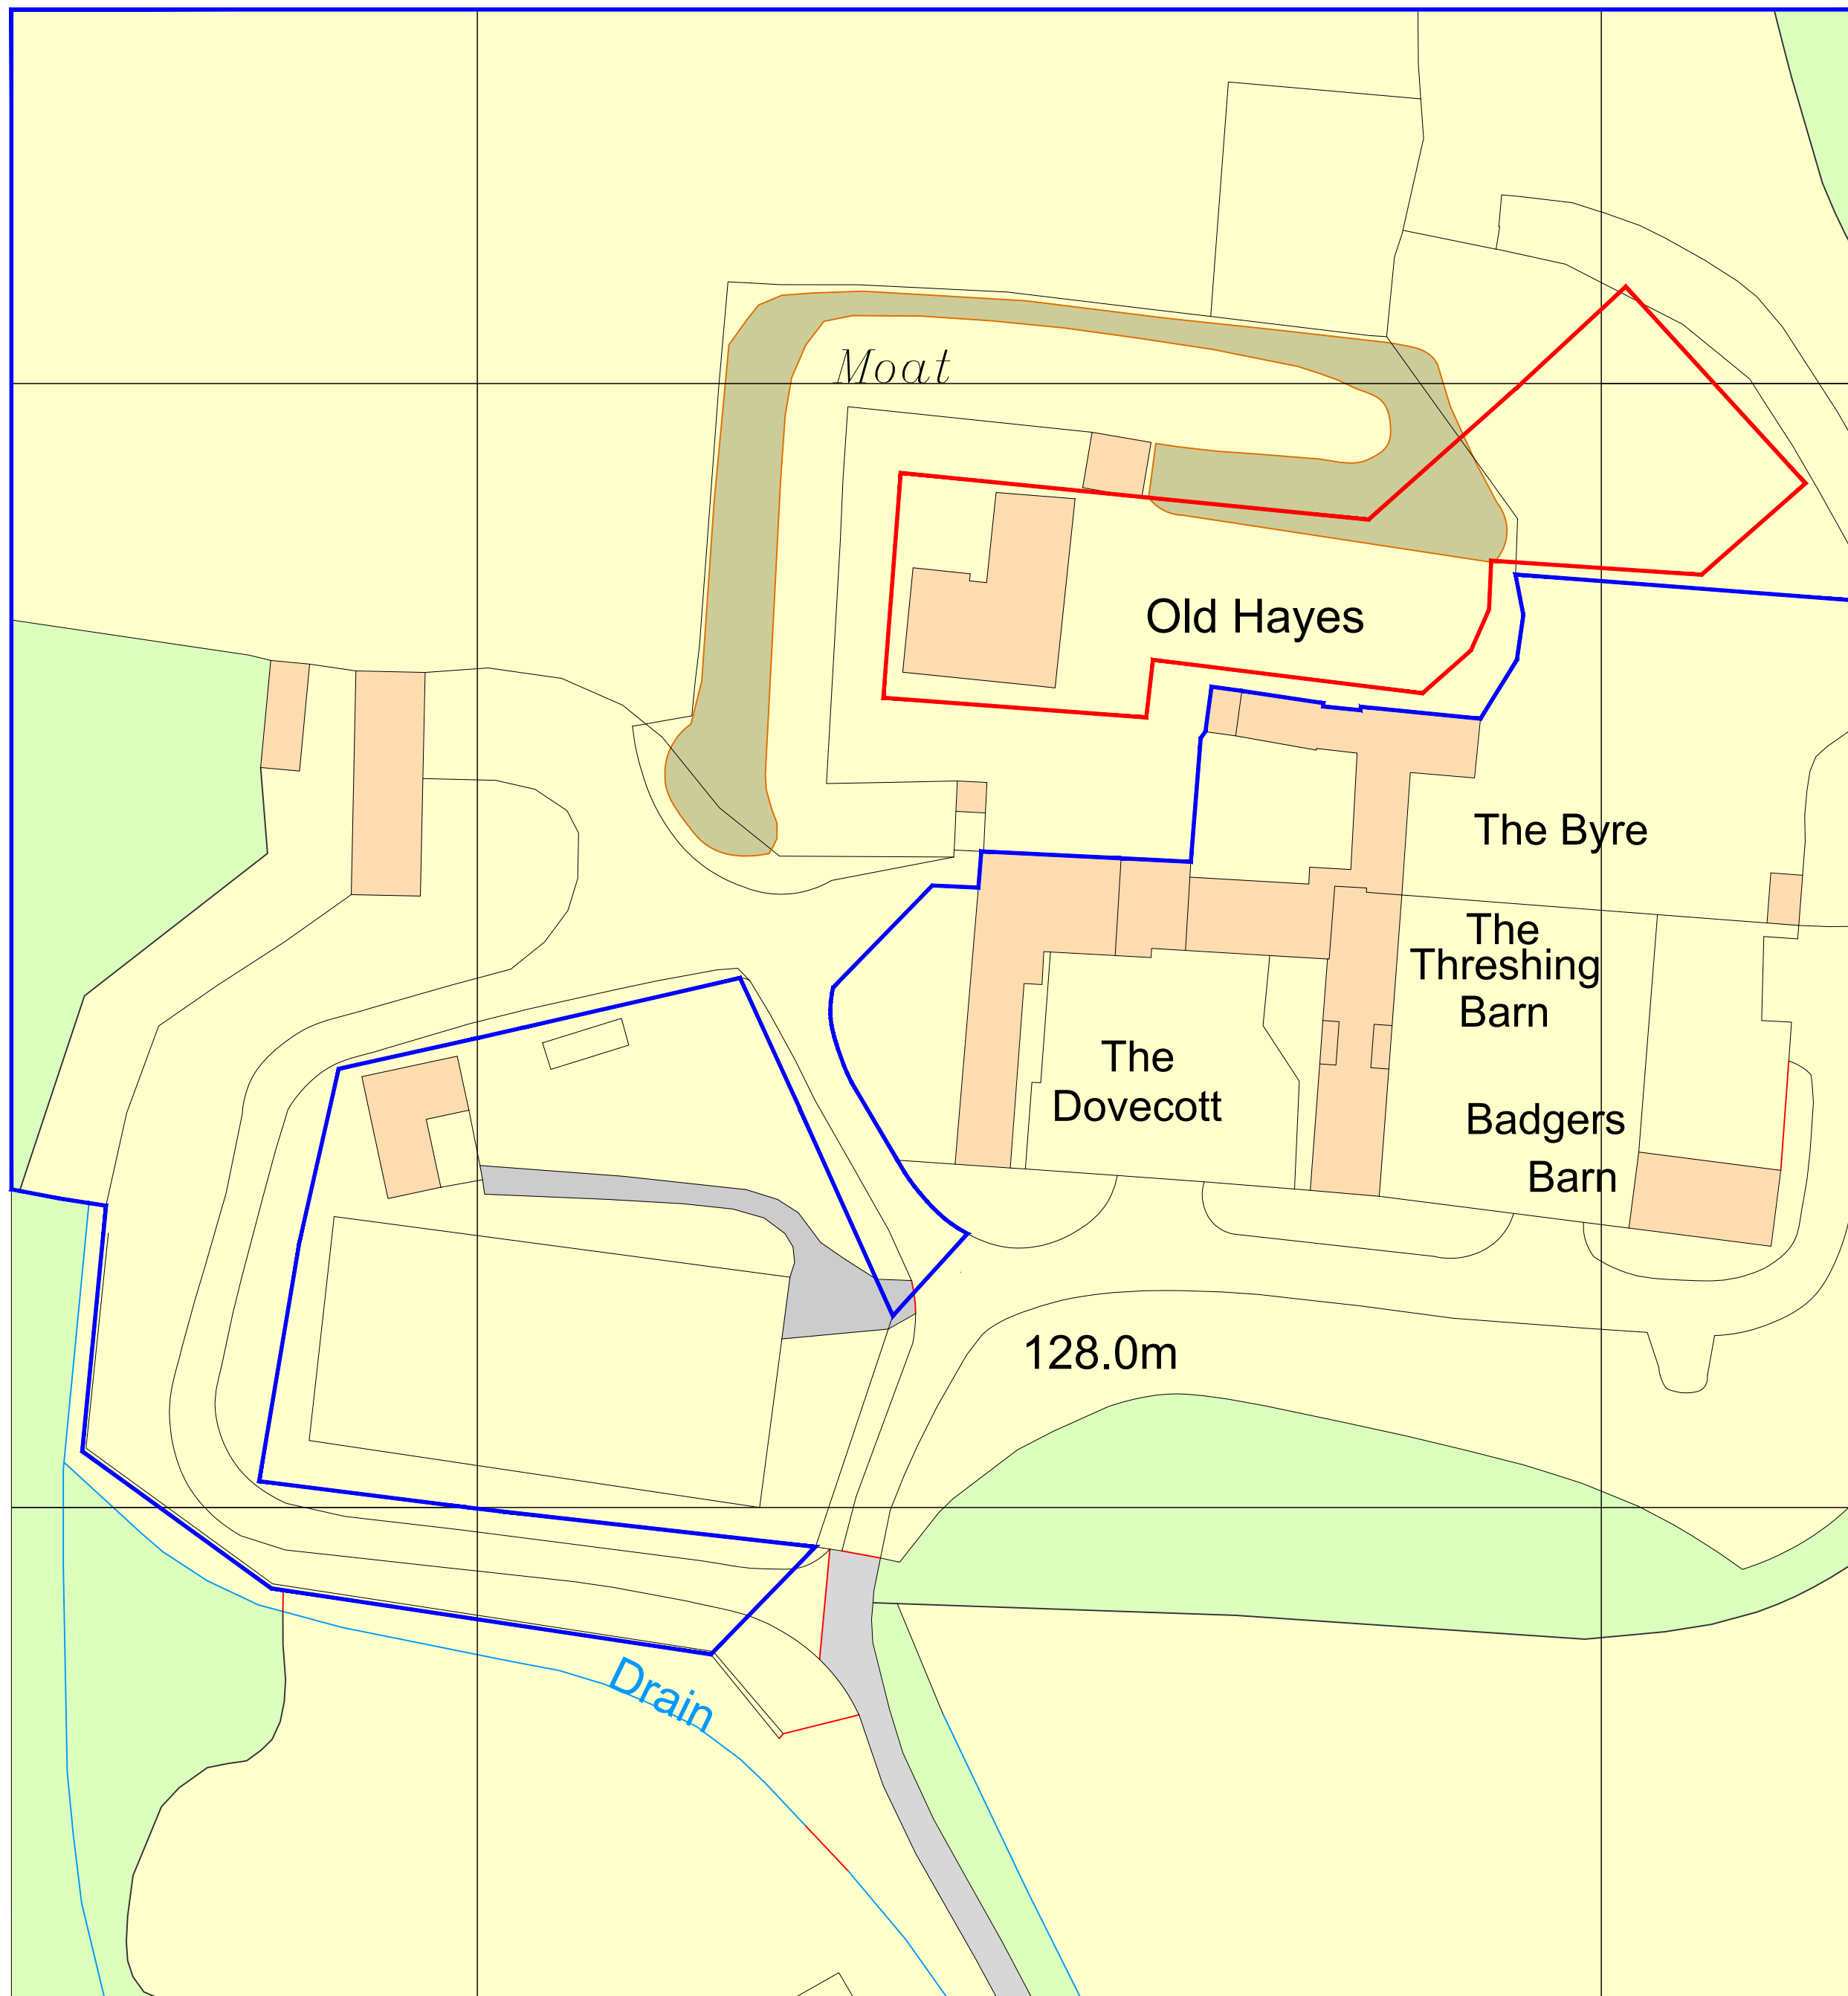
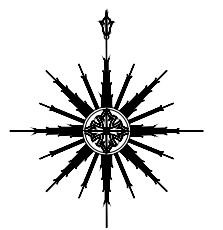


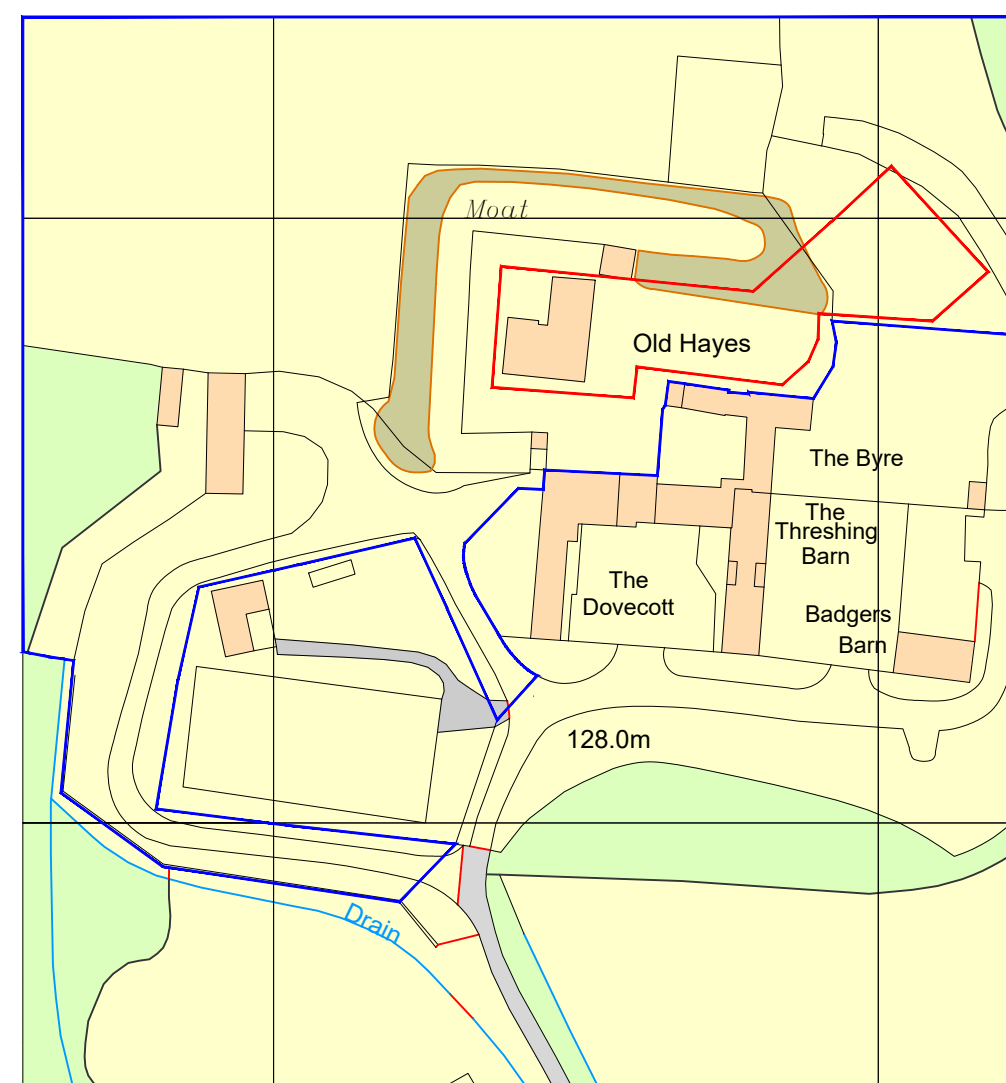




Ordnance Survey, (c) Crown Copyright 2022. All rights reserved. Licence number 100022432

Location Plan Scale 1:500

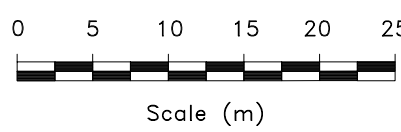

Ordnance Survey, (c) Crown Copyright 2022. All rights reserved. Licence number 100022432

Location Plan 1:1250

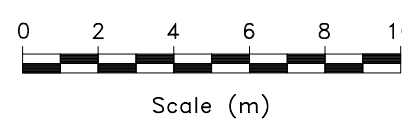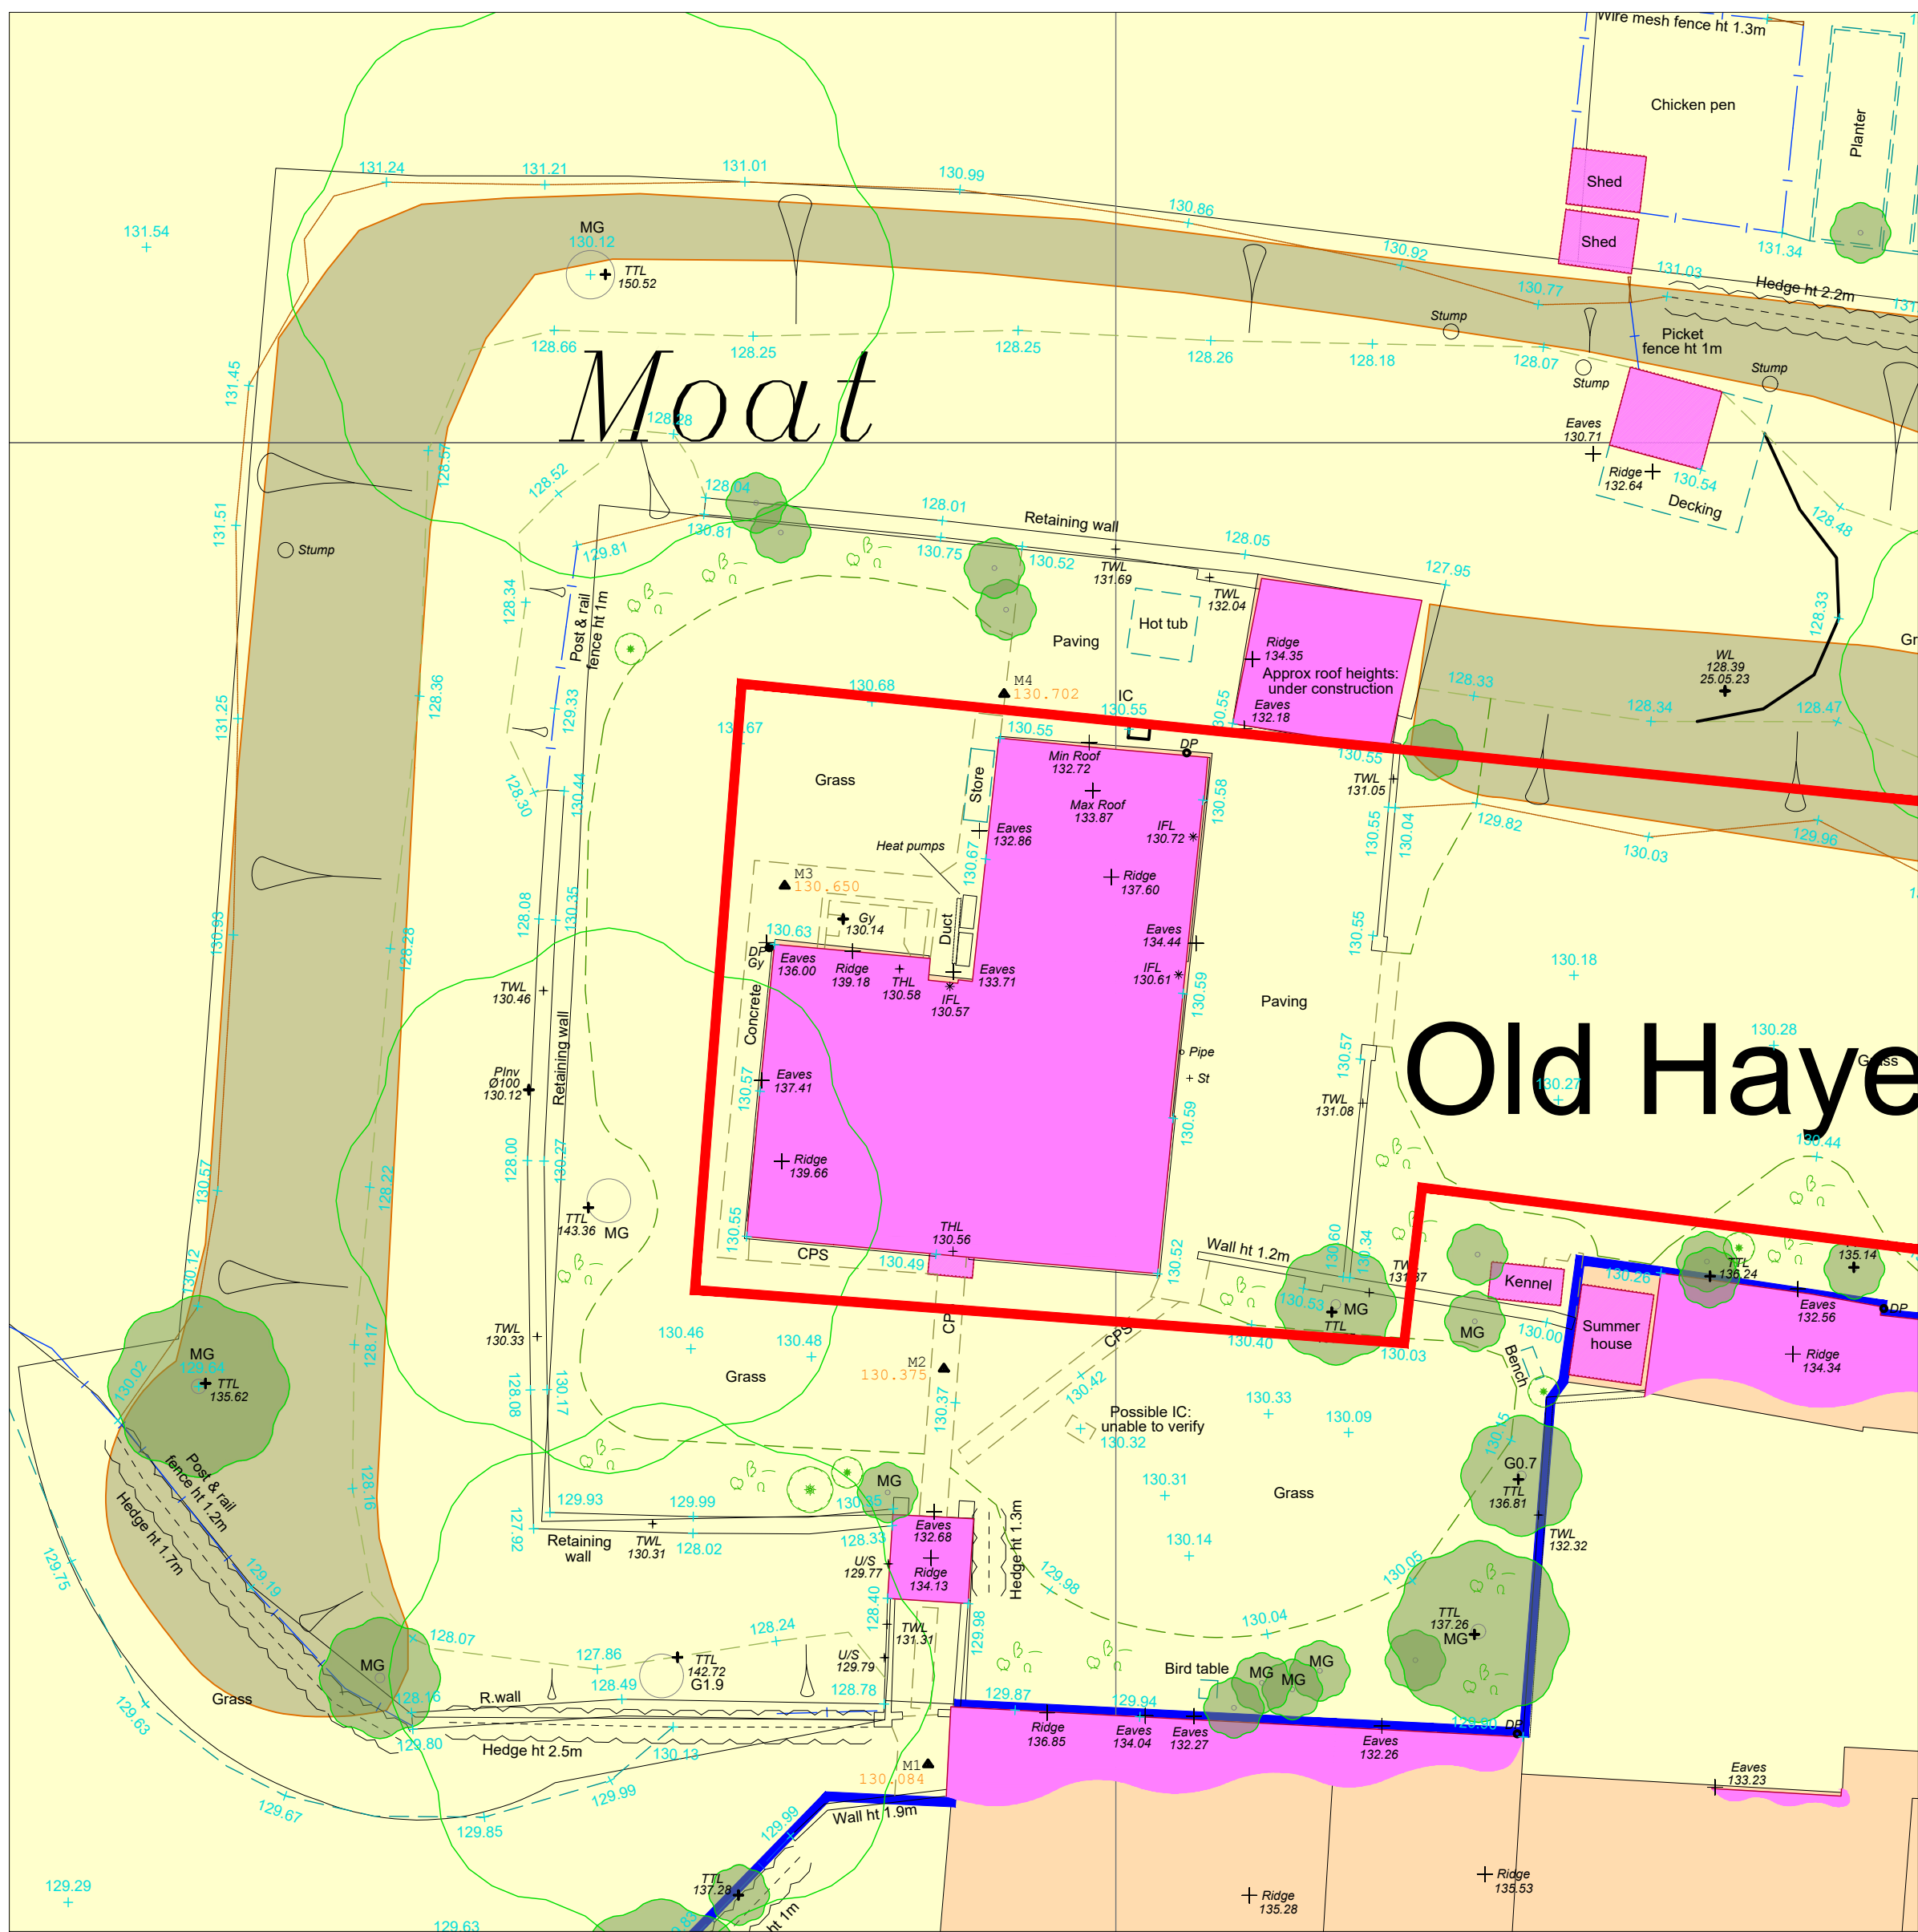 

Existing Site Plan Scale 1:200

CLIENT:
Mr & Mrs Swain
Old Hayes Farm
Burrough Road
Ratby
Leicester
LE6 0XZ

PROJECT:
Extension & Alterations to:
Old Hayes Farm

DRAWING: 1306.CS.22.001

ISSUE: C

DATE: SEPT 2022

SCALE: 1:500 & 1:1250 & 1:200

PLANNING APPLICATION:

LOCATION PLANS

