


Please note; should any discrepancies be noted, JFA shall be notified prior to the element of work being undertaken, to ensure any matters arising can be resolved without abortive works occurring.

All dimensions offered are indicative only and subject to change and prior to ordering any materials site check dims should be taken.

Soft & Hard Landscaping along with all external levels and 3D visuals are shown indicatively only


0m 1m 2m 3m 4m 5m

SCALE 1:100 @ A2

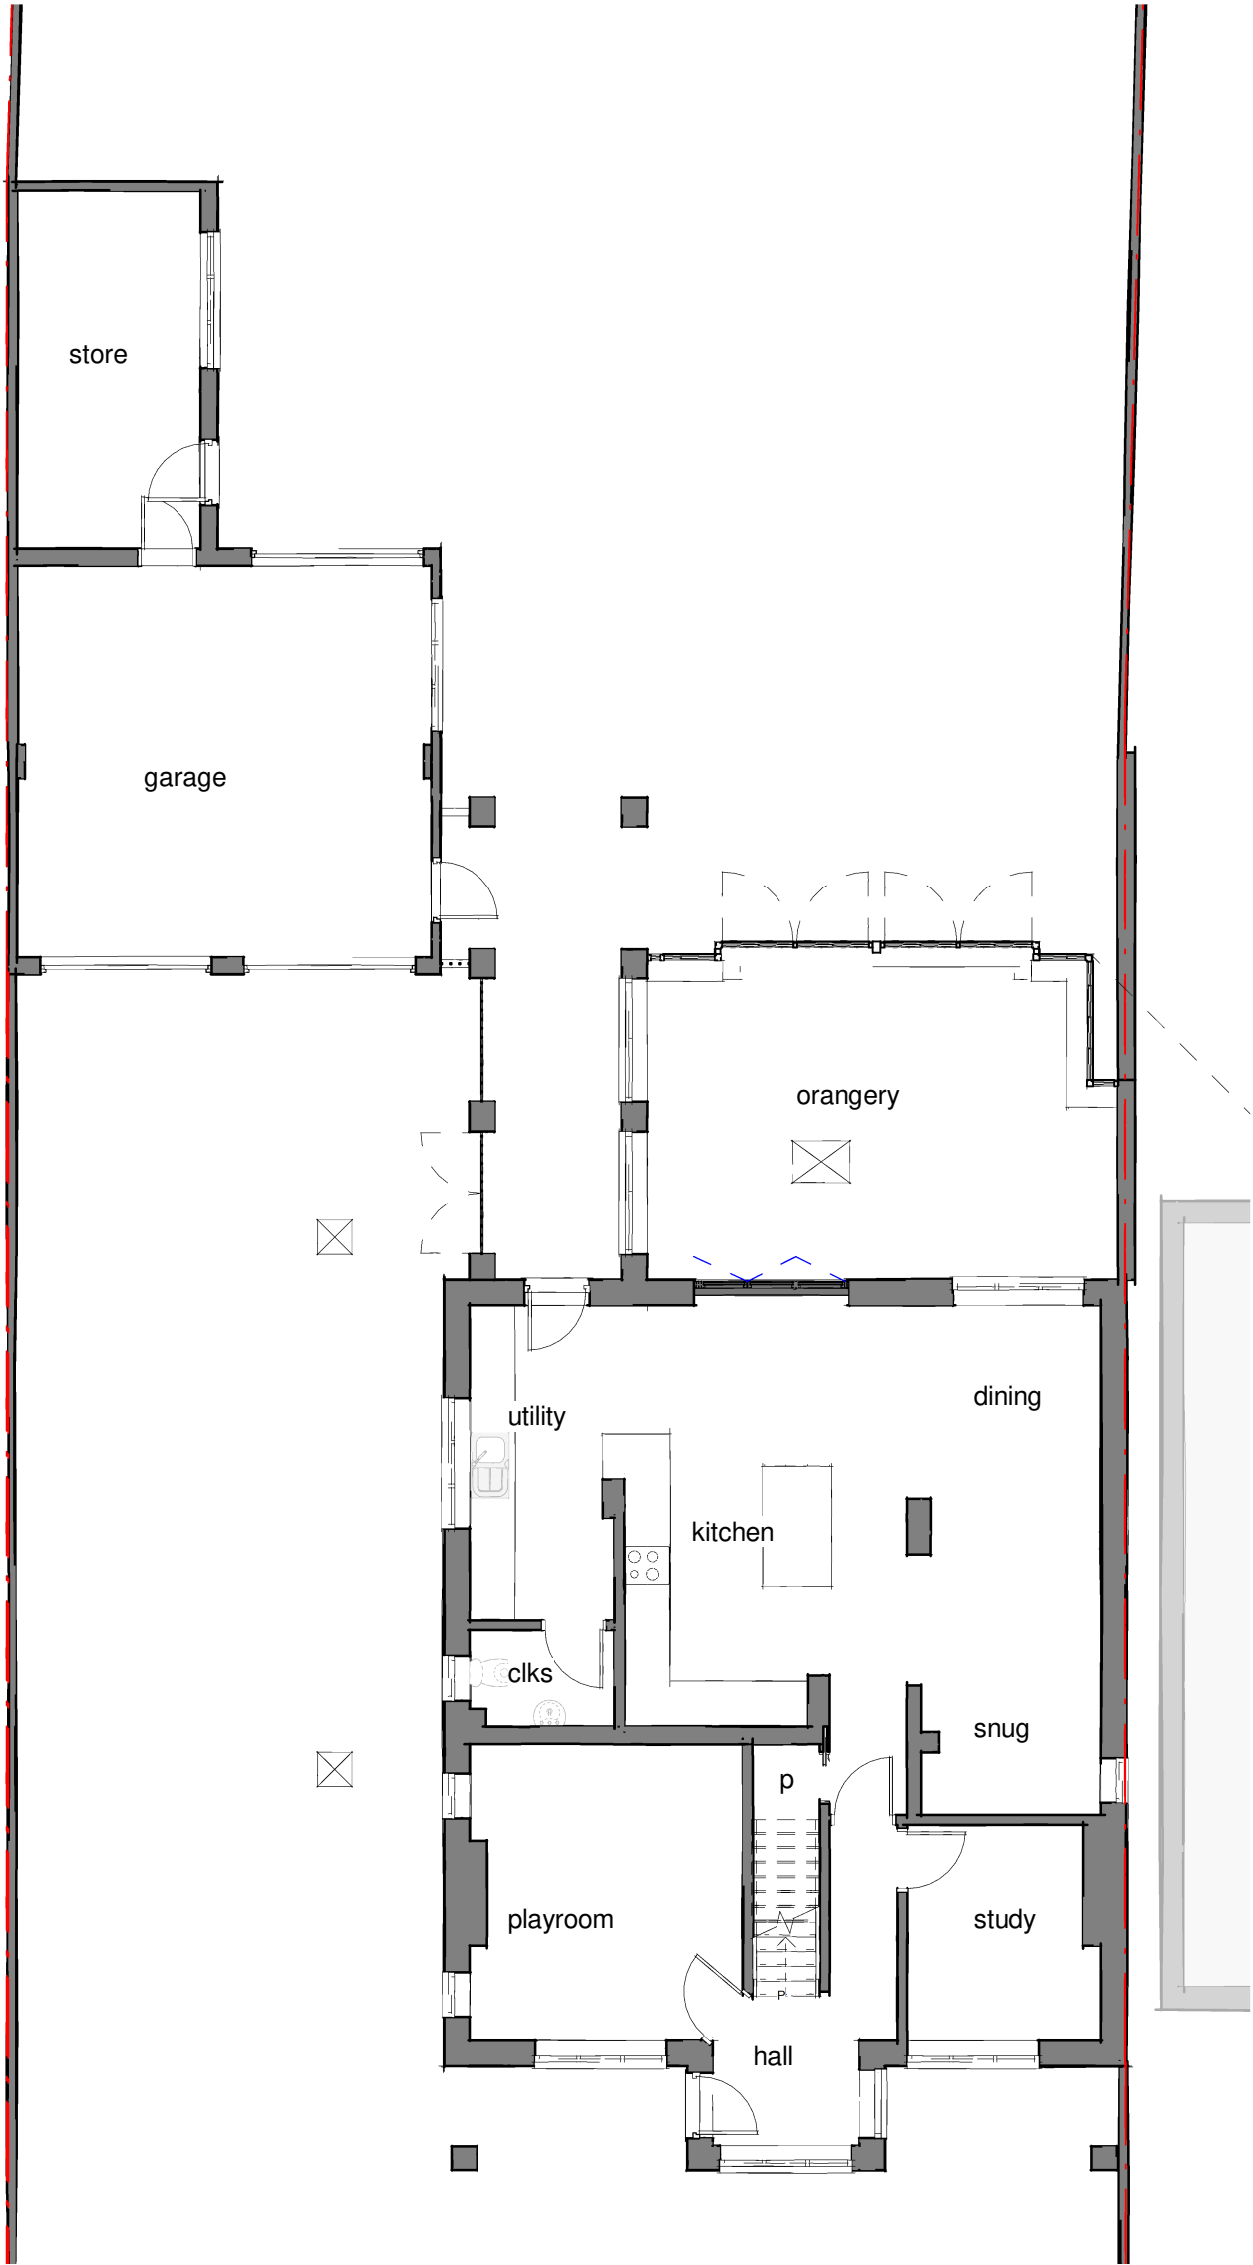


Existing Ground Floor Plan

1 : 100

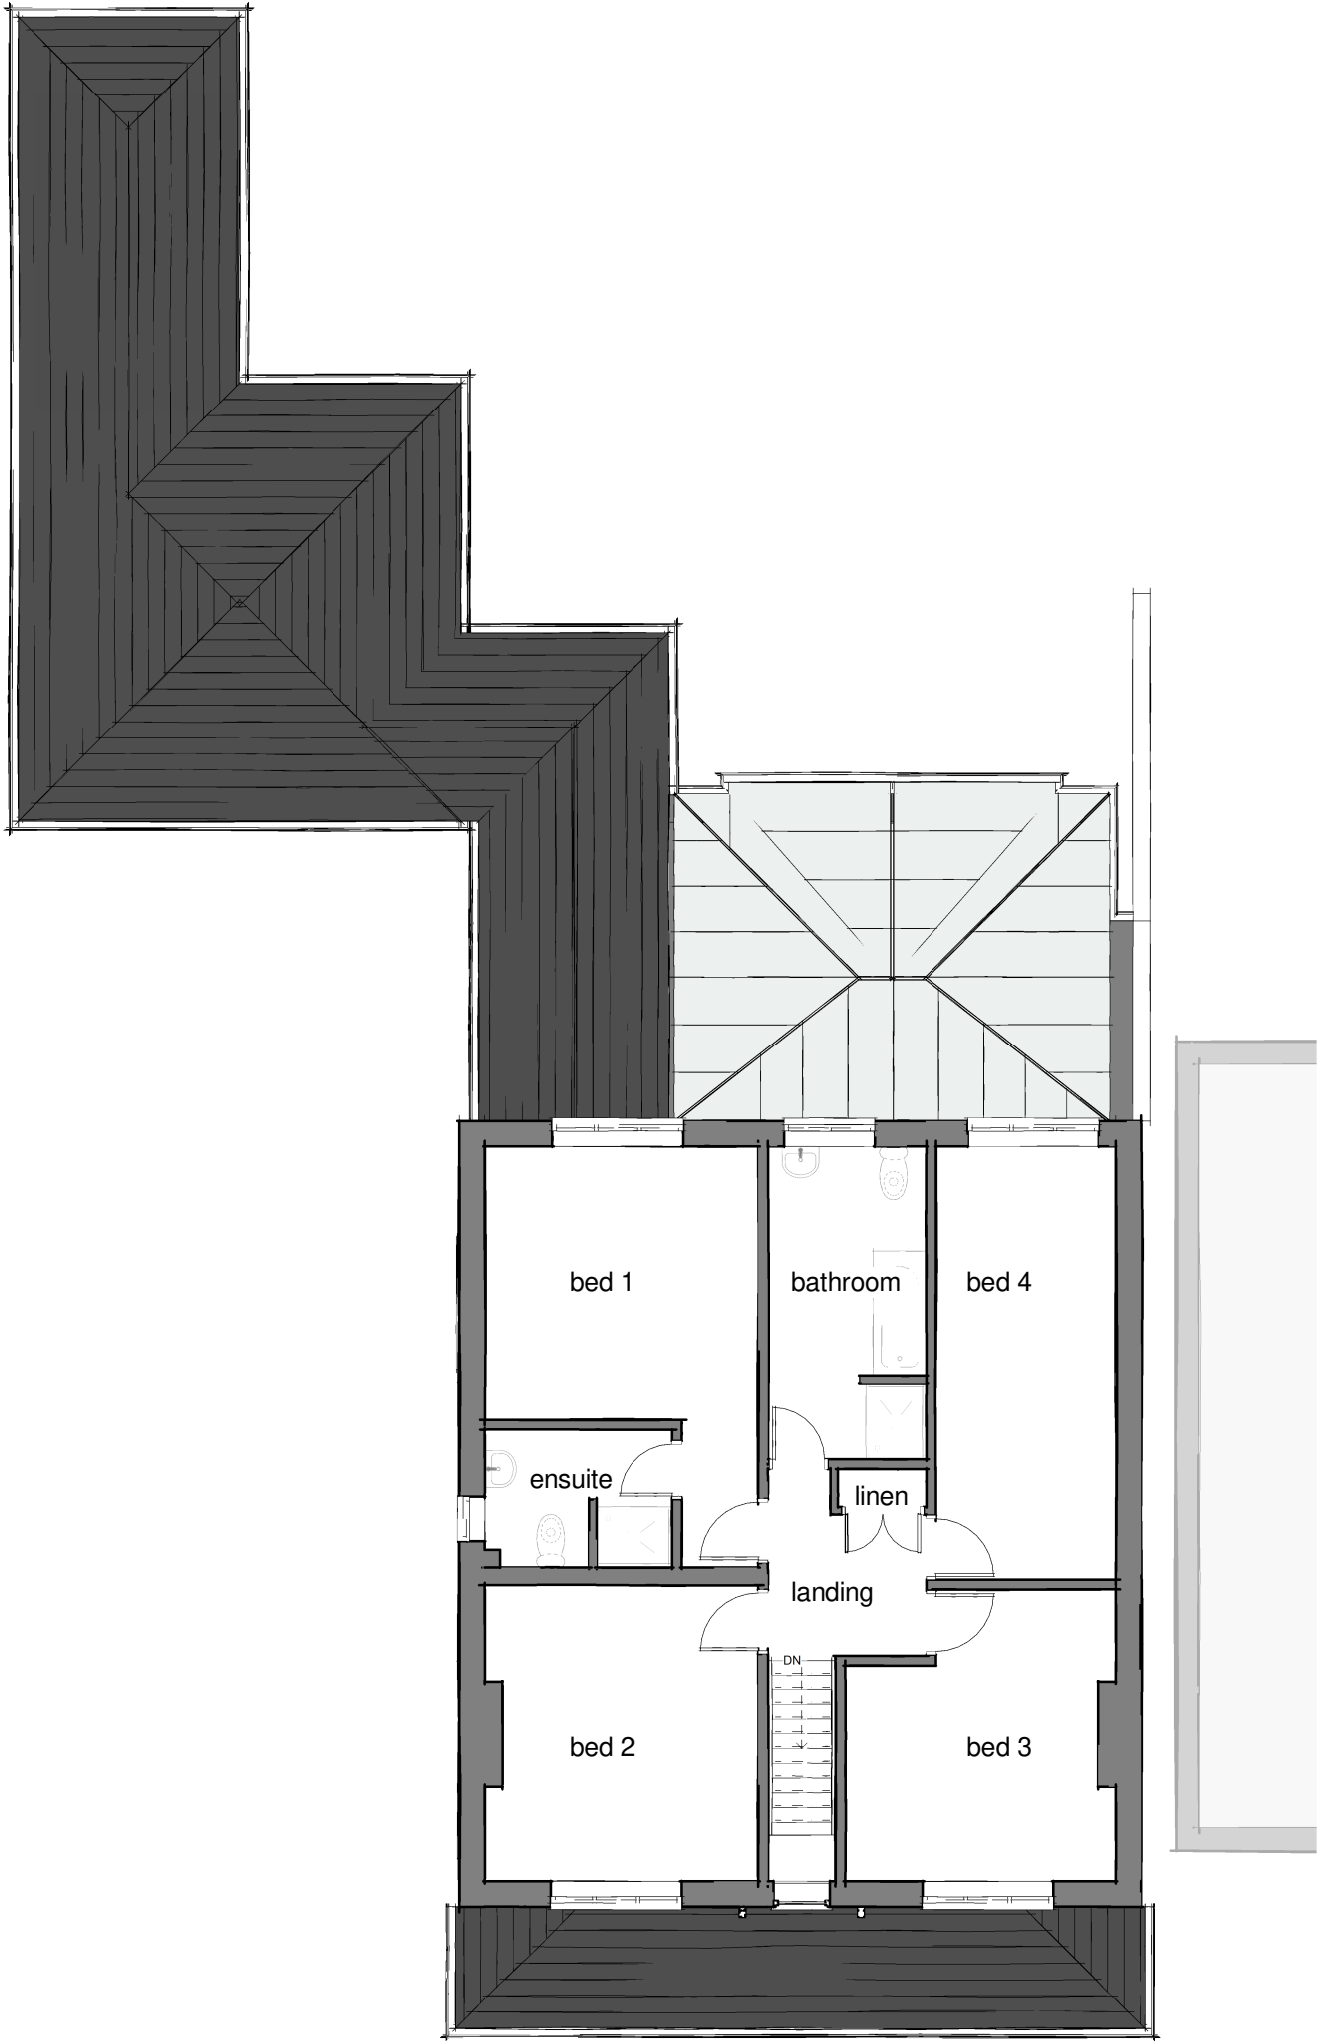


Existing First Floor Plan


1 : 100

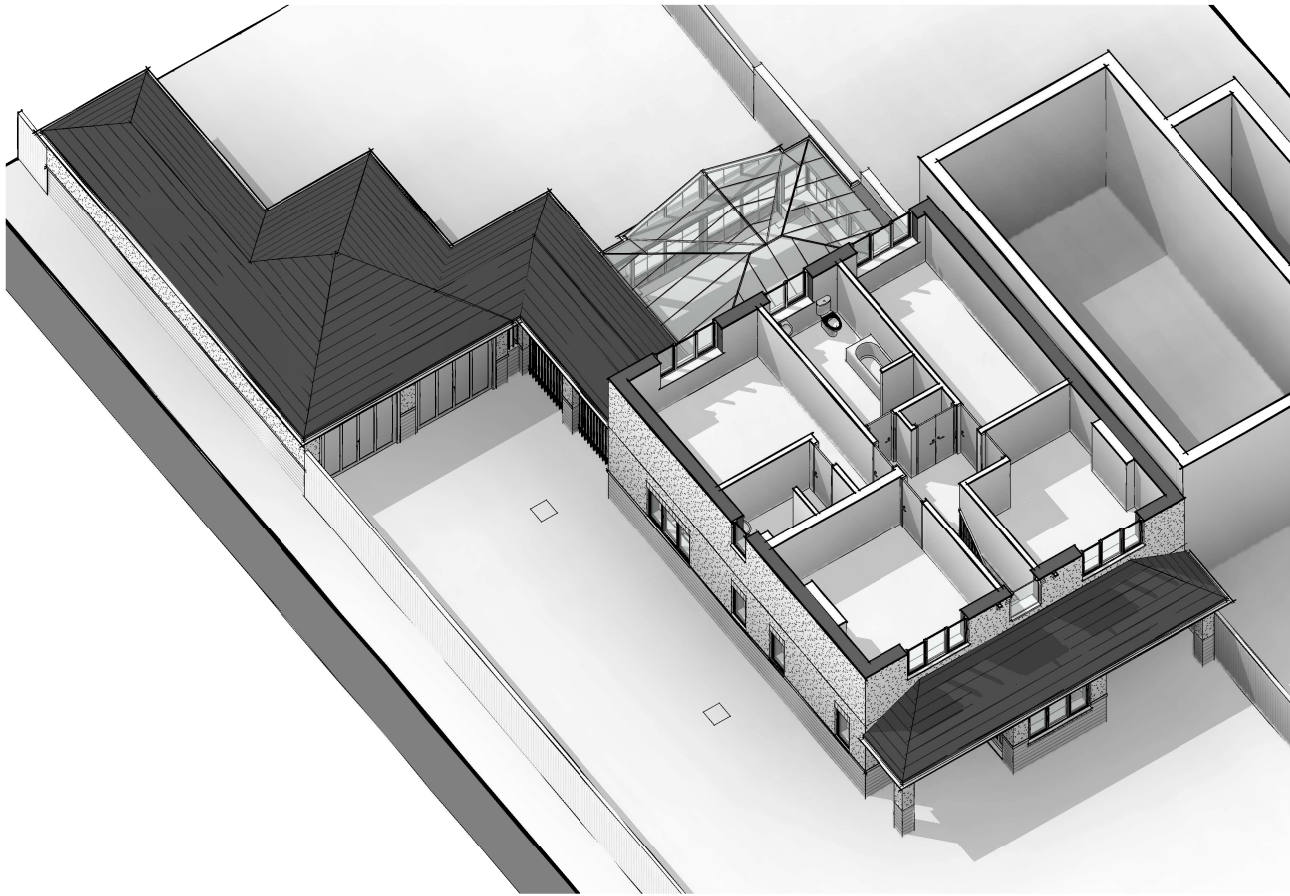

Existing 3D - FF Plan (NTS)

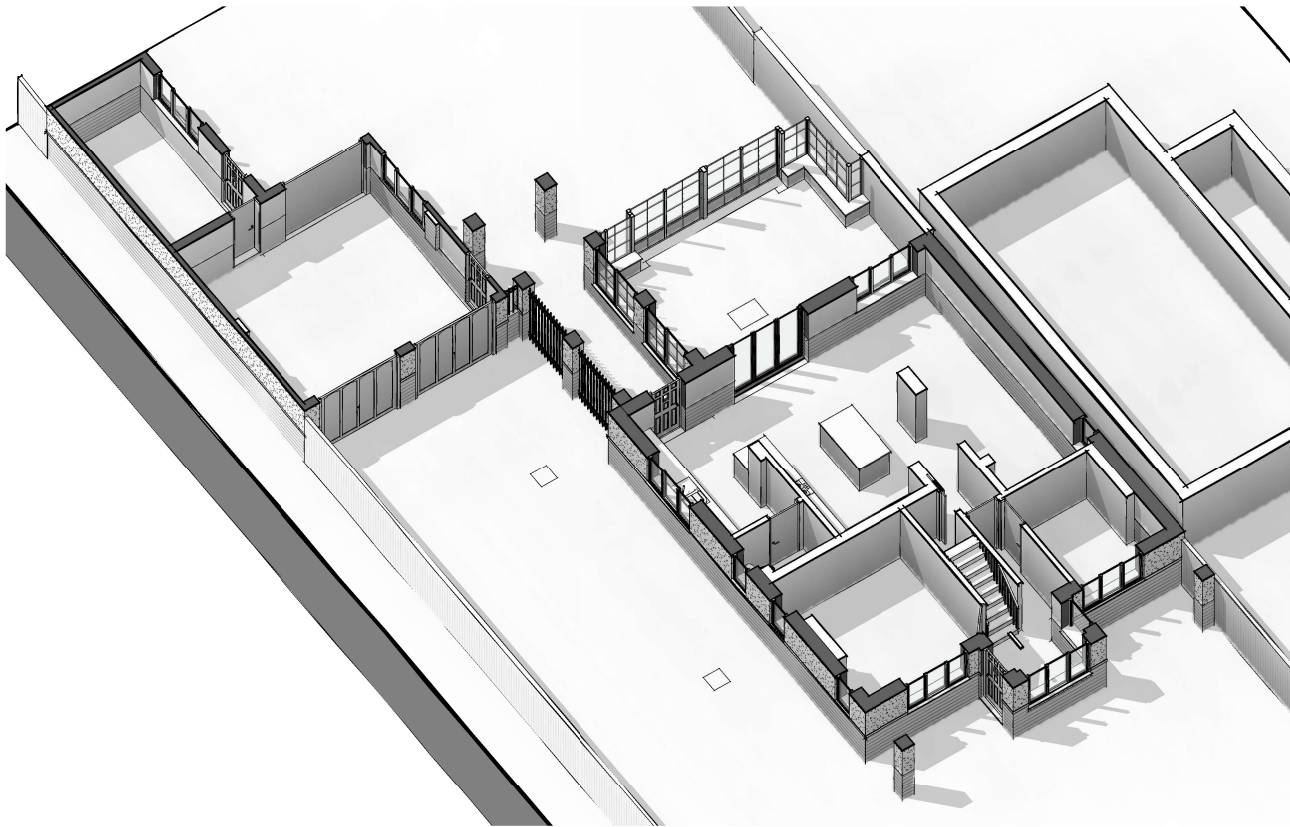

Existing 3D - GF Plan (NTS)

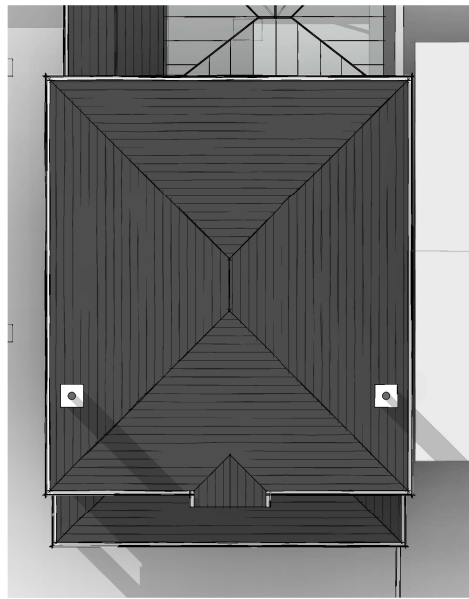

Existing 3D Visual 3 - Roof Plan (scale 1:200)

Rev	Description	Date
J James Fleming Architectural		
Project No.		Drawing No.
2024-09		100 Rev -
Drawing Name		
Existing Plans & 3D Floor Plans		
Project Details		
Mr & Mrs Travers, Proposed Extensions & Alterations, 74 Sketchley Road, Burbage, Leicestershire, LE10 2DZ		
Scale @ A2		
1 : 100		
Author		
JAF		
James Fleming Architectural Ltd 50 Leicester Road, Hinckley, Leicestershire, LE10 1LT Tel: 01455 372041 / 07885 718350 james@jamesflemingarchitectural.co.uk		



This drawing and the building works depicted are the copyright of James Fleming Architectural Ltd and may not be reproduced or amended except by written permission. no liability will be accepted for amendments made by other persons. All dimensions to be checked on site and JFA notified of any discrepancies prior to commencement. Do not scale.