




Existing Front Elevation @ 1:100



Existing RHS Elevation @ 1:100

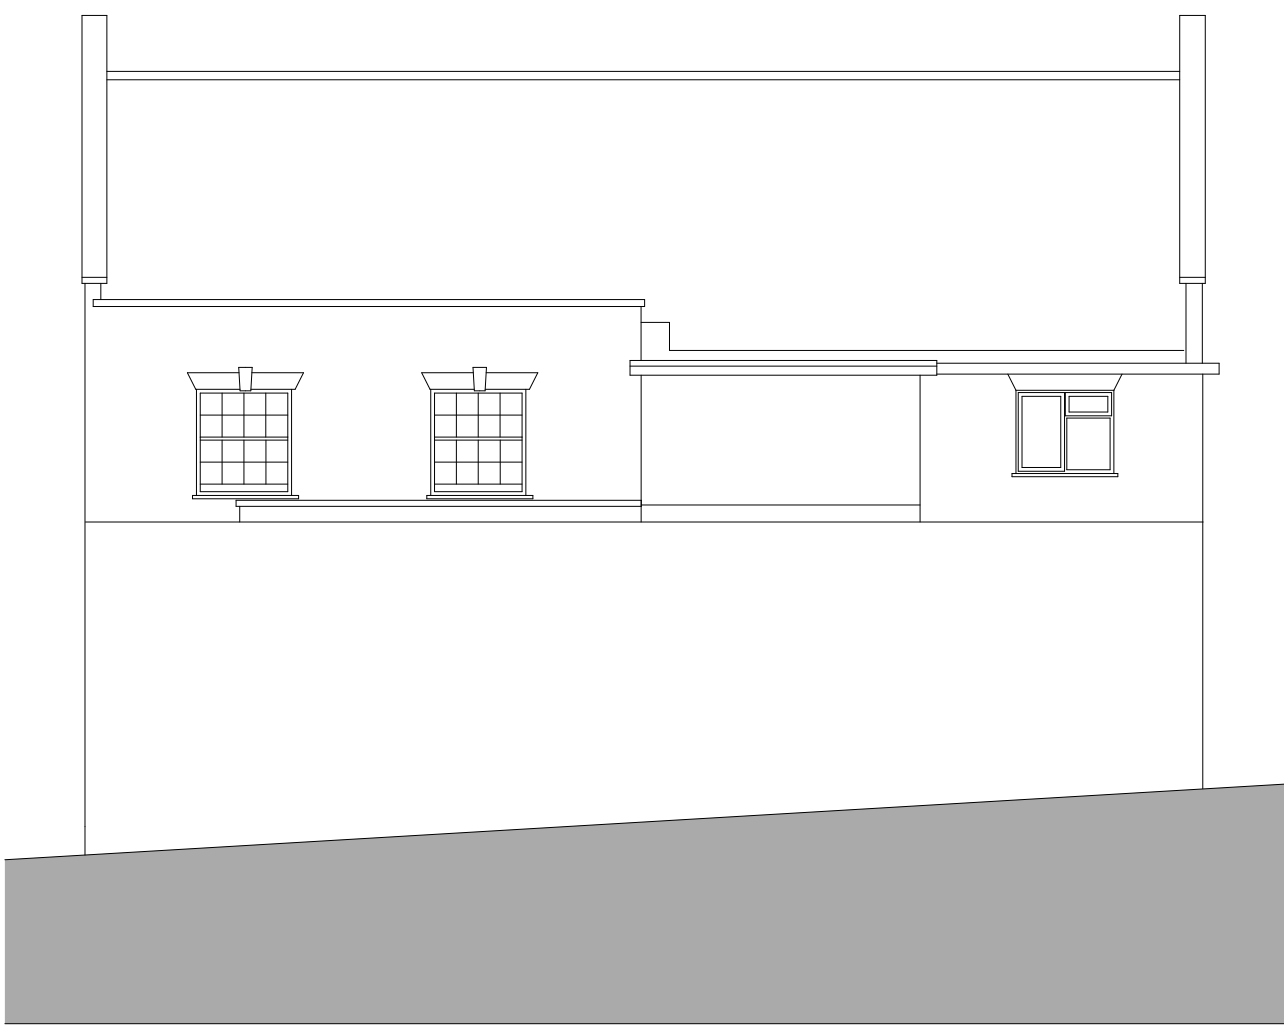


Existing Rear Elevation @ 1:100




Proposed Front Elevation @ 1:100




Proposed RHS Elevation @ 1:100

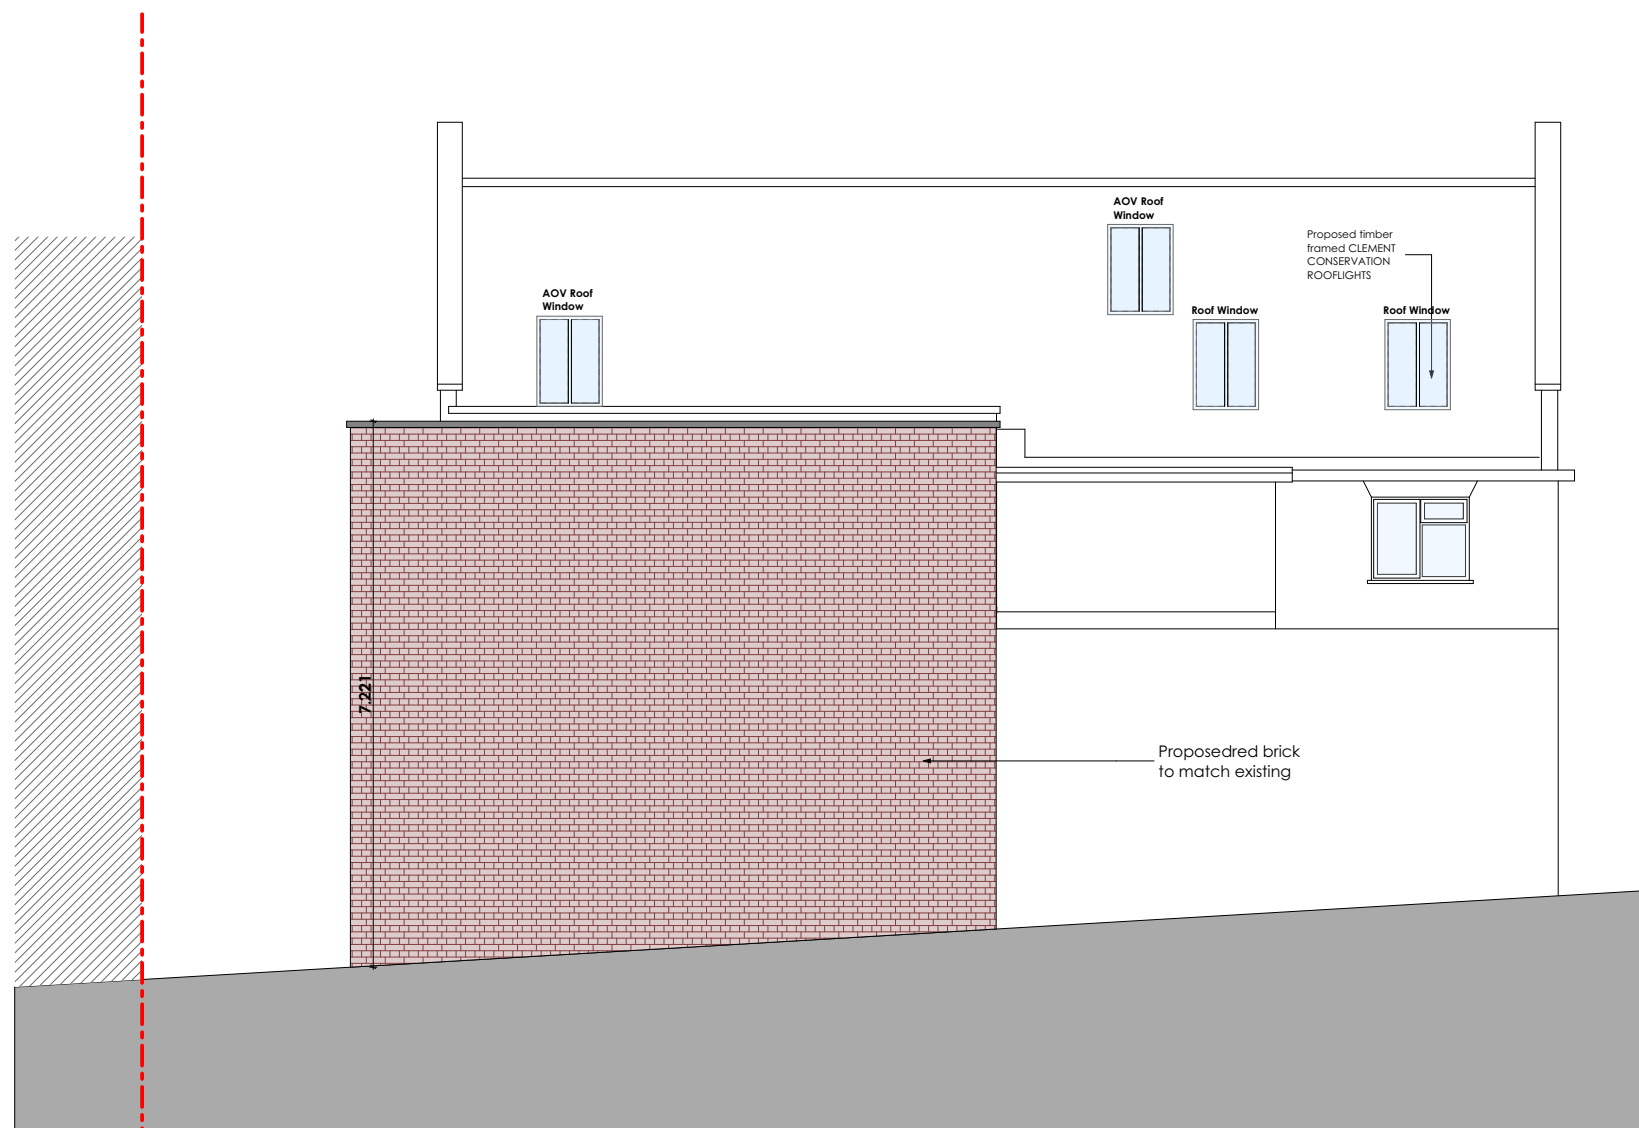

Proposed Rear Elevation @ 1:100

 

Scale Ruler 1:100

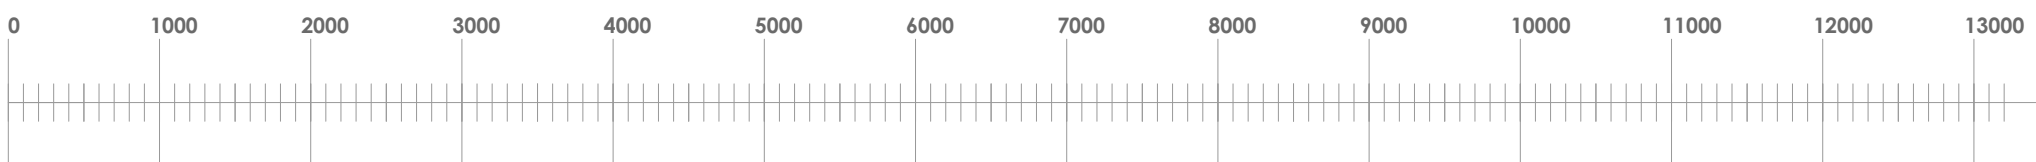

Scale Ruler 1:50

Drawing Status

Preliminary Only

Job Title
Proposed 5 x 1
Bedroom Flats
18 Market Place
Hinckley
Le10 1NF

Dwg Name
Existing / Proposed
Elevations

Dwg Code
As Shown @ A1

Dwg ID
VD22575

Sheet Number
A.02

Revision: 02

By: LW
Date: 16/06/2024

Volta design.

This drawing is a copyright protected and may not be reproduced in any form or by any means for any purpose without written permission of Volta Designs.