


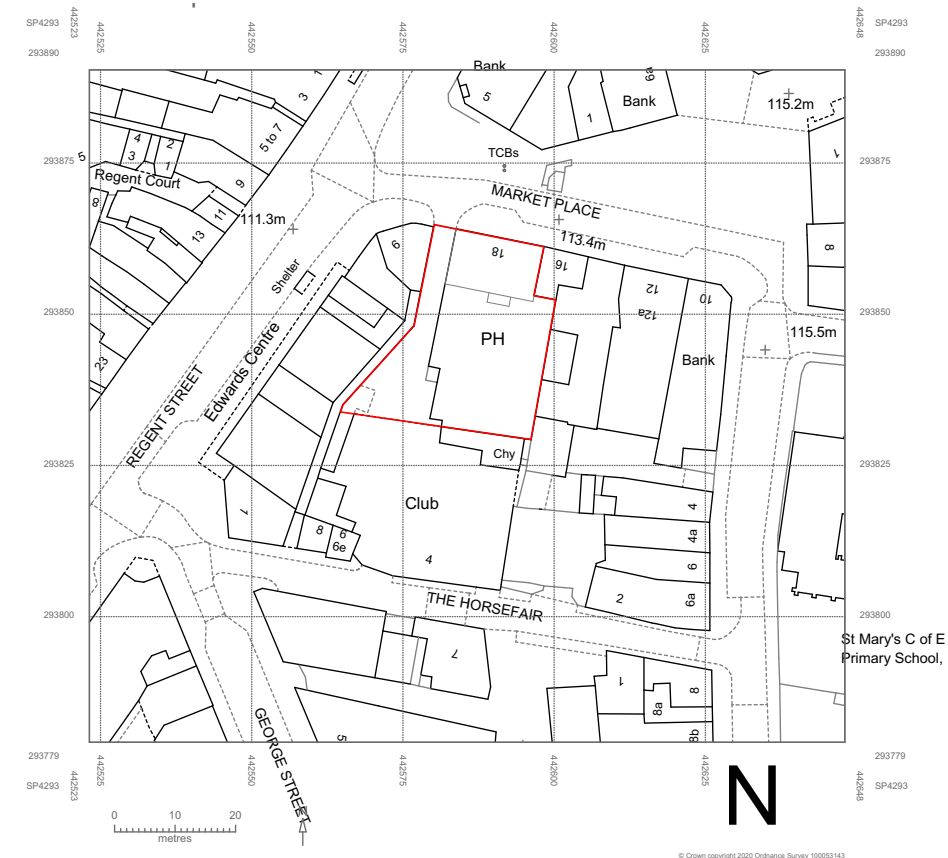
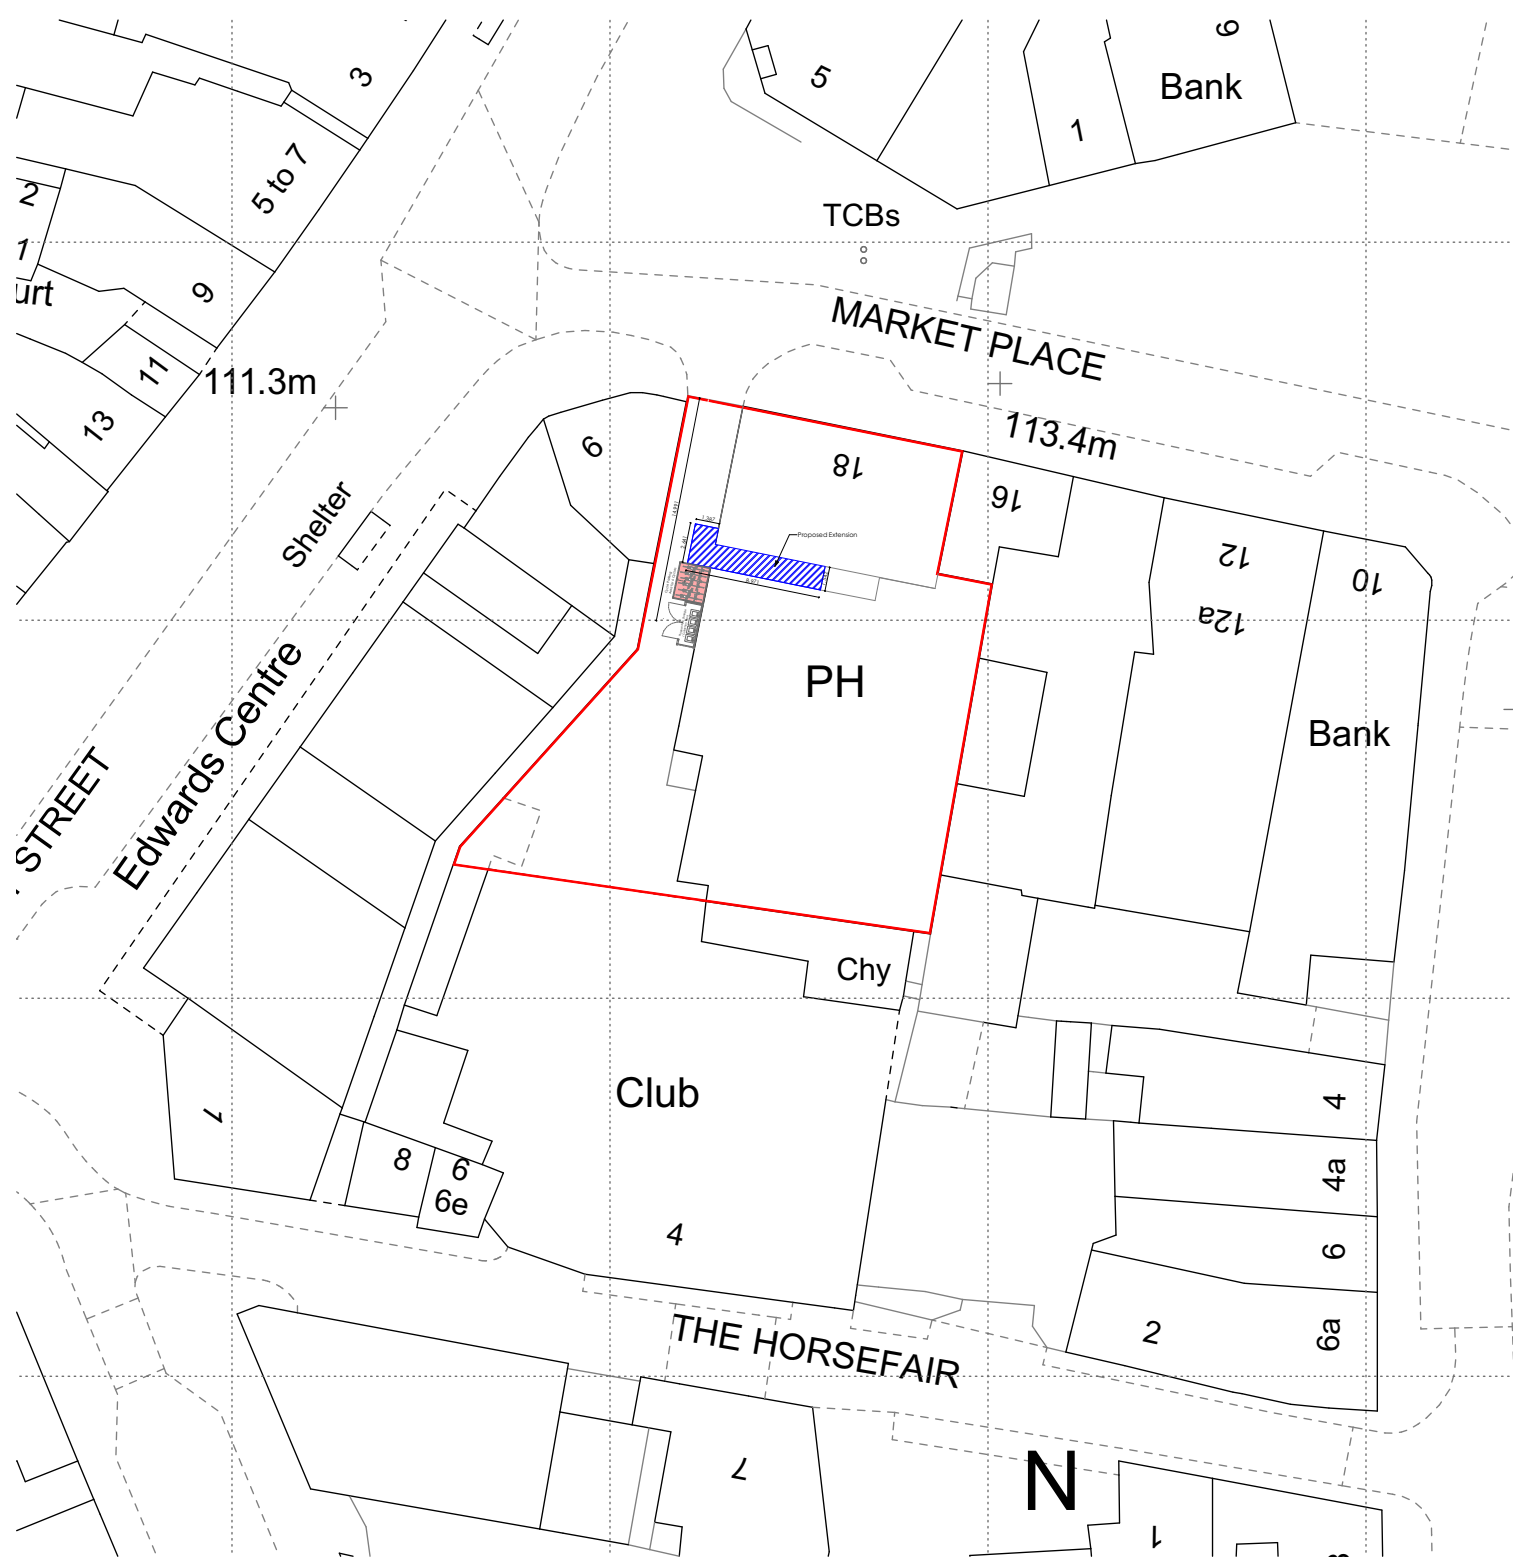


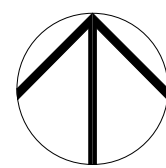


Location Plan @ 1:1250

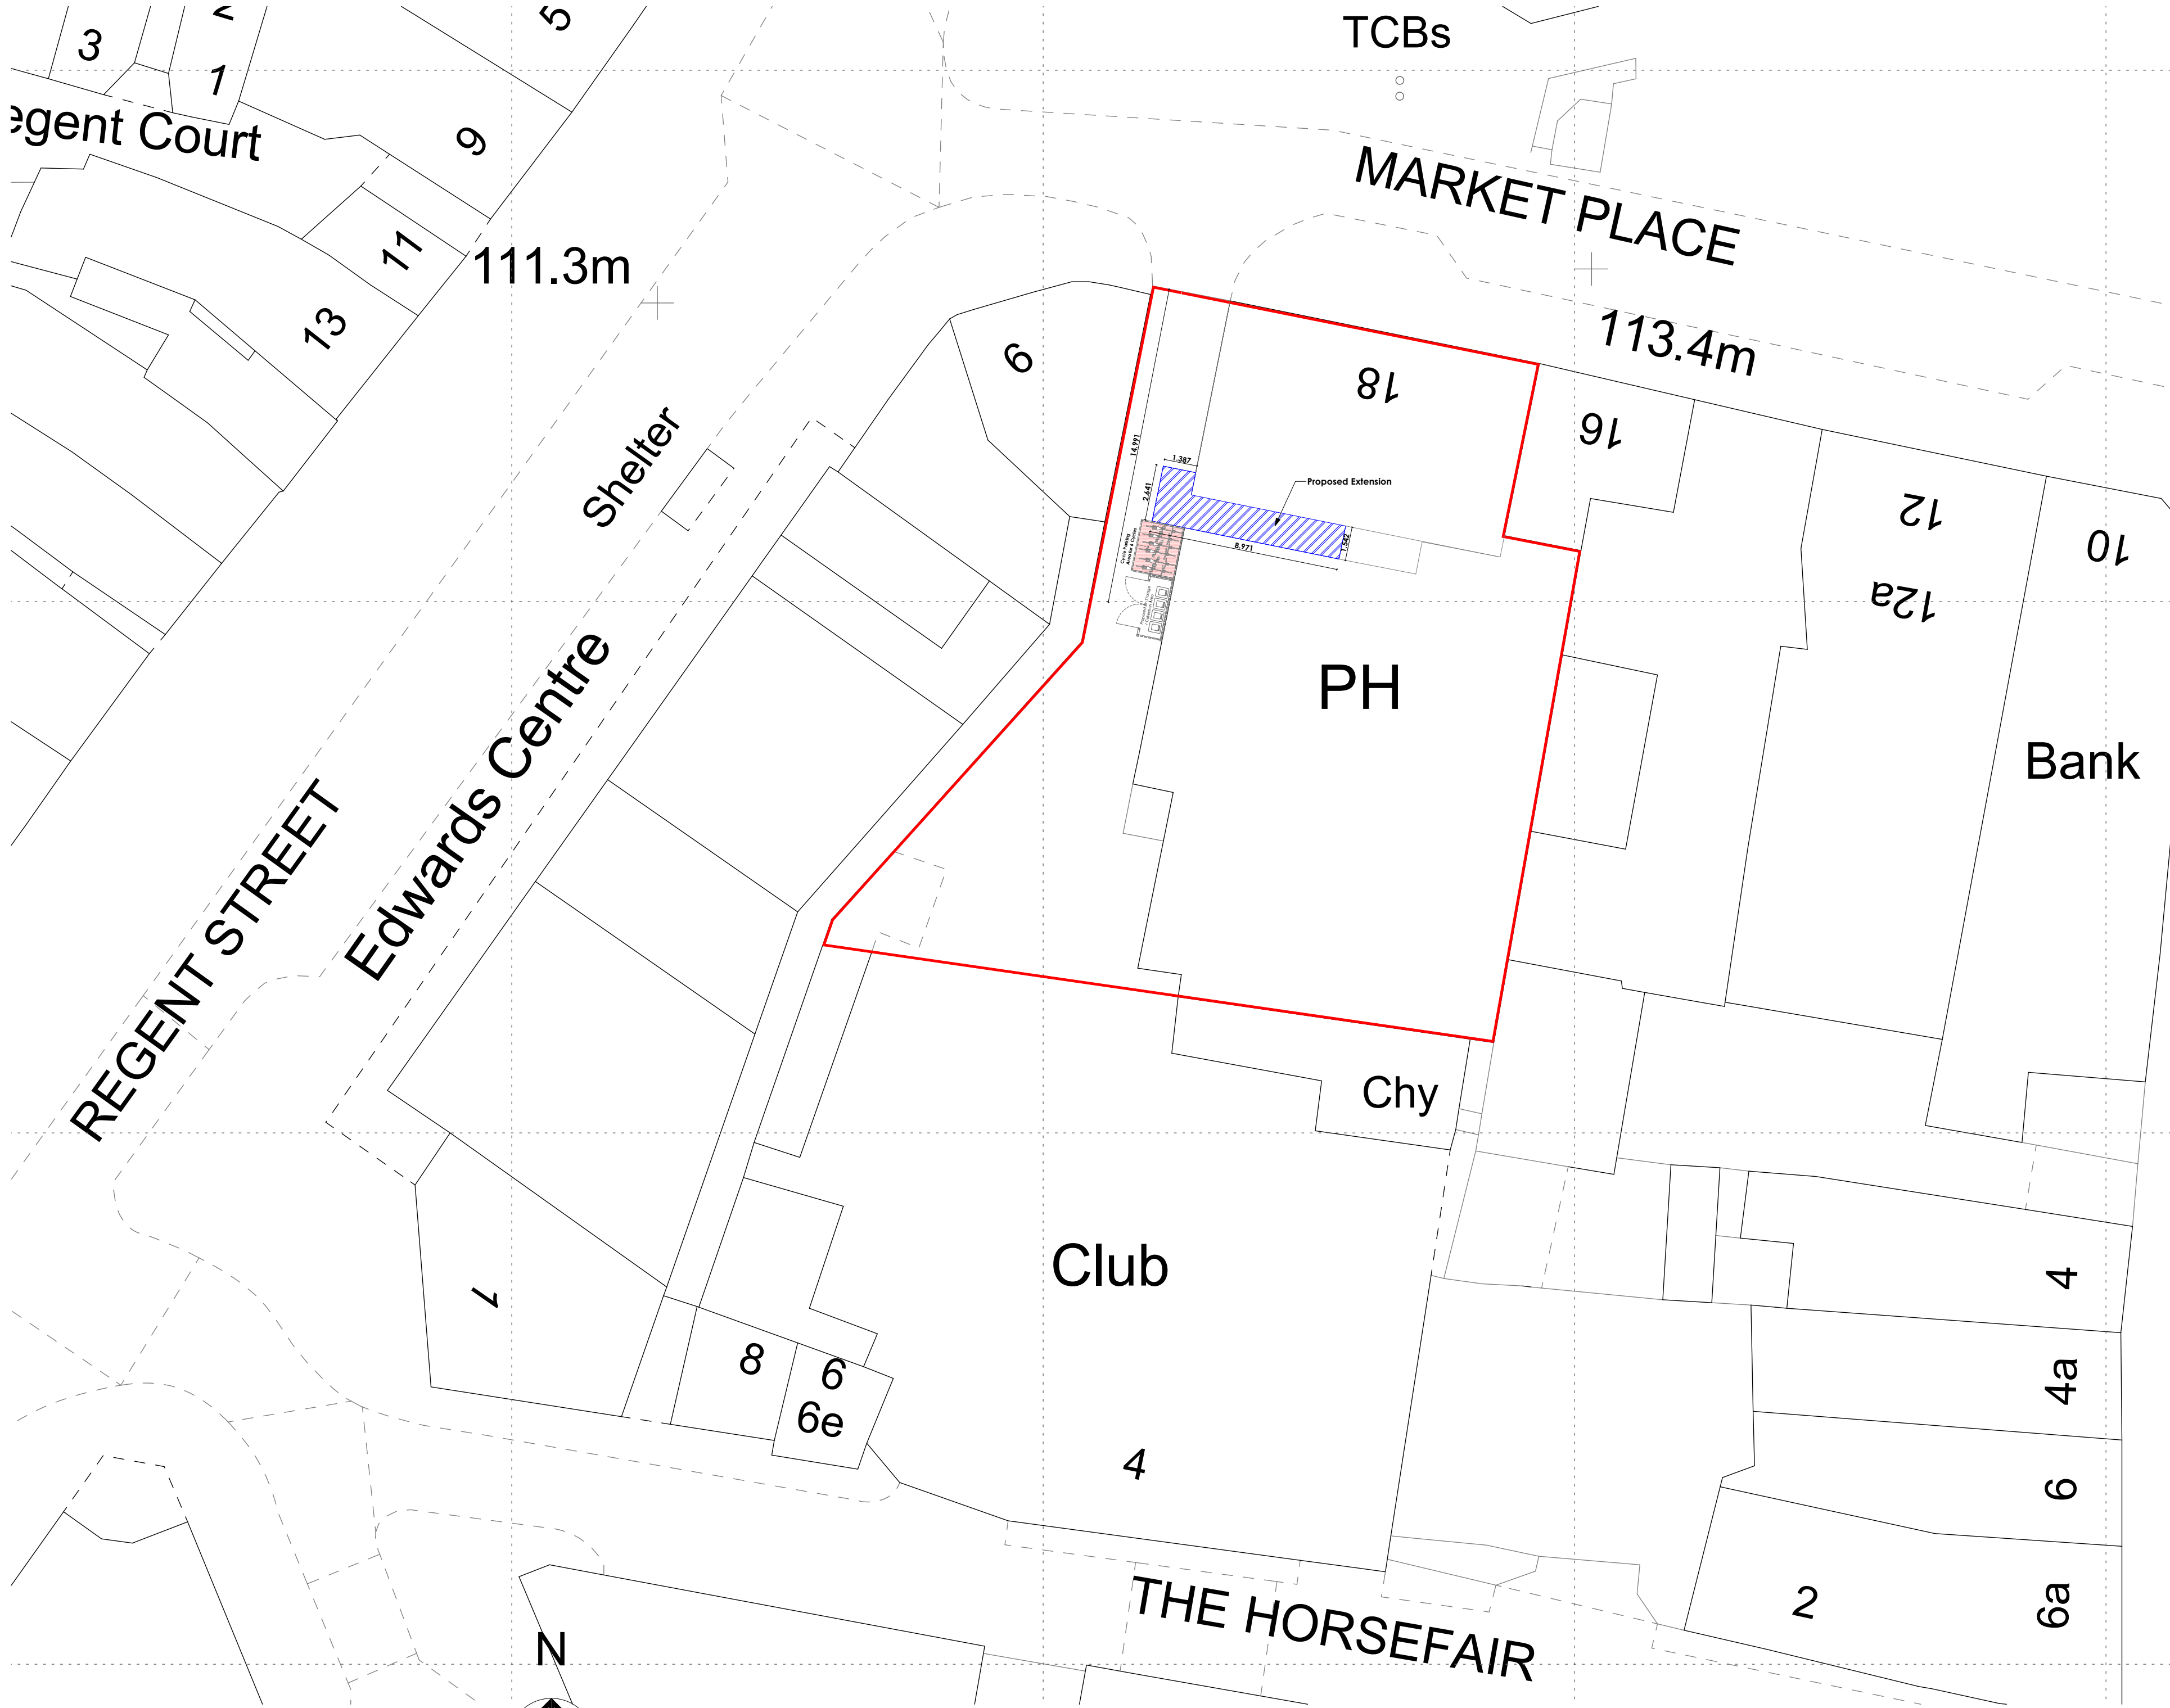

Proposed Site Plan @ 1:500

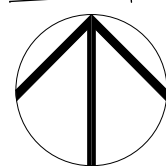

Proposed Site Plan @ 1:200

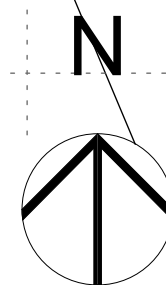

Job Title

Proposed 5 x 1
Bedroom Flats
18 Market Place
Hinckley
Le10 1NF

Dwg Name

Site and Location
Plan

Dwg Scale

As Shown @ A1

Dwg ID

VD22575

Sheet Number

A.03

By: LW

Date: 16/06/2024

Revision: 02

Volta design.

This drawing is copyright protected and may not be reproduced in any form or by any means for any purpose without written permission of Volta Design.

Preliminary Only