
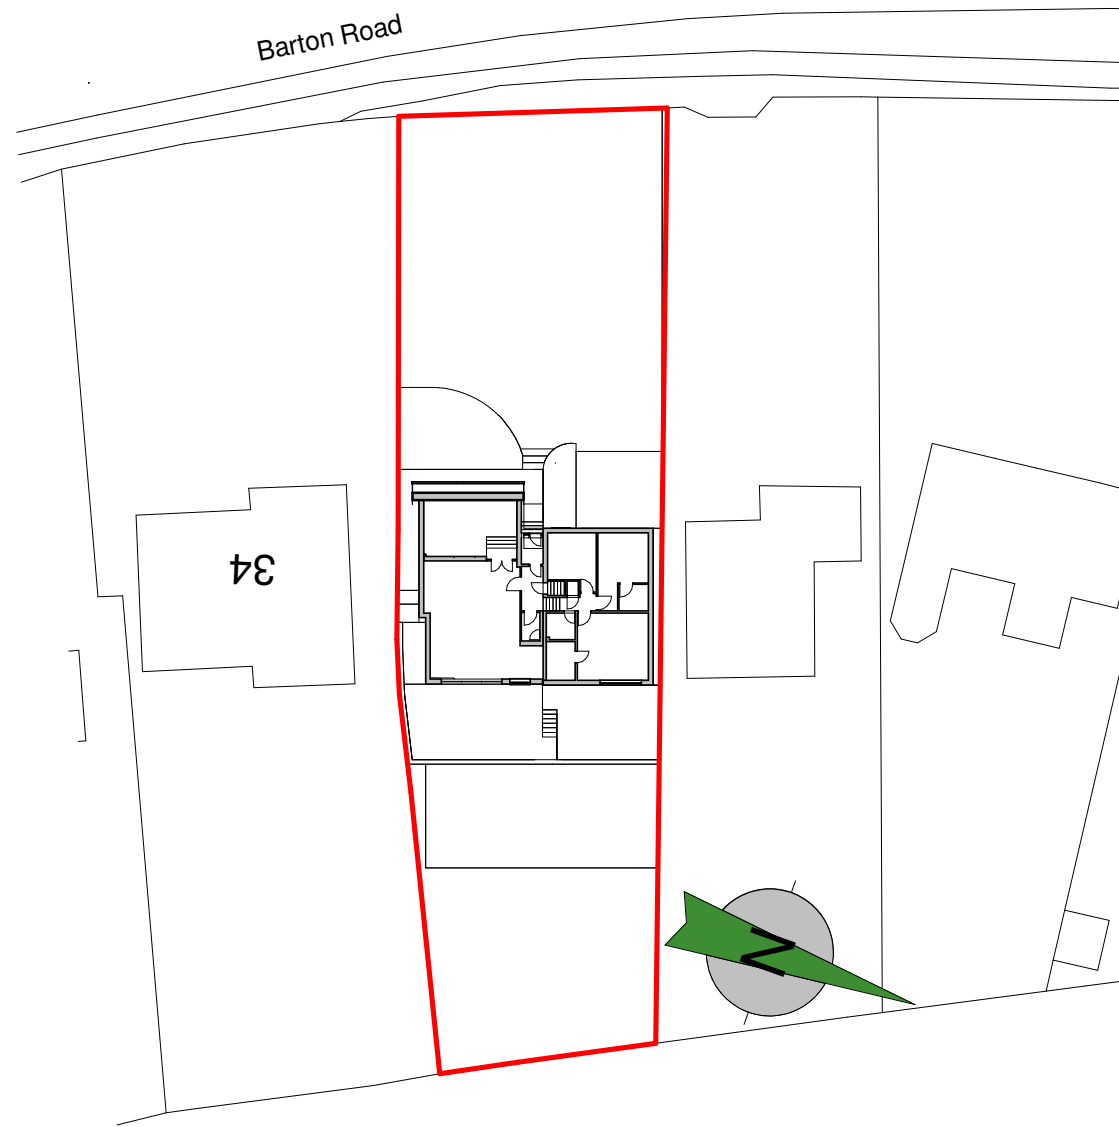
 


SCALE 1:500 @ A3

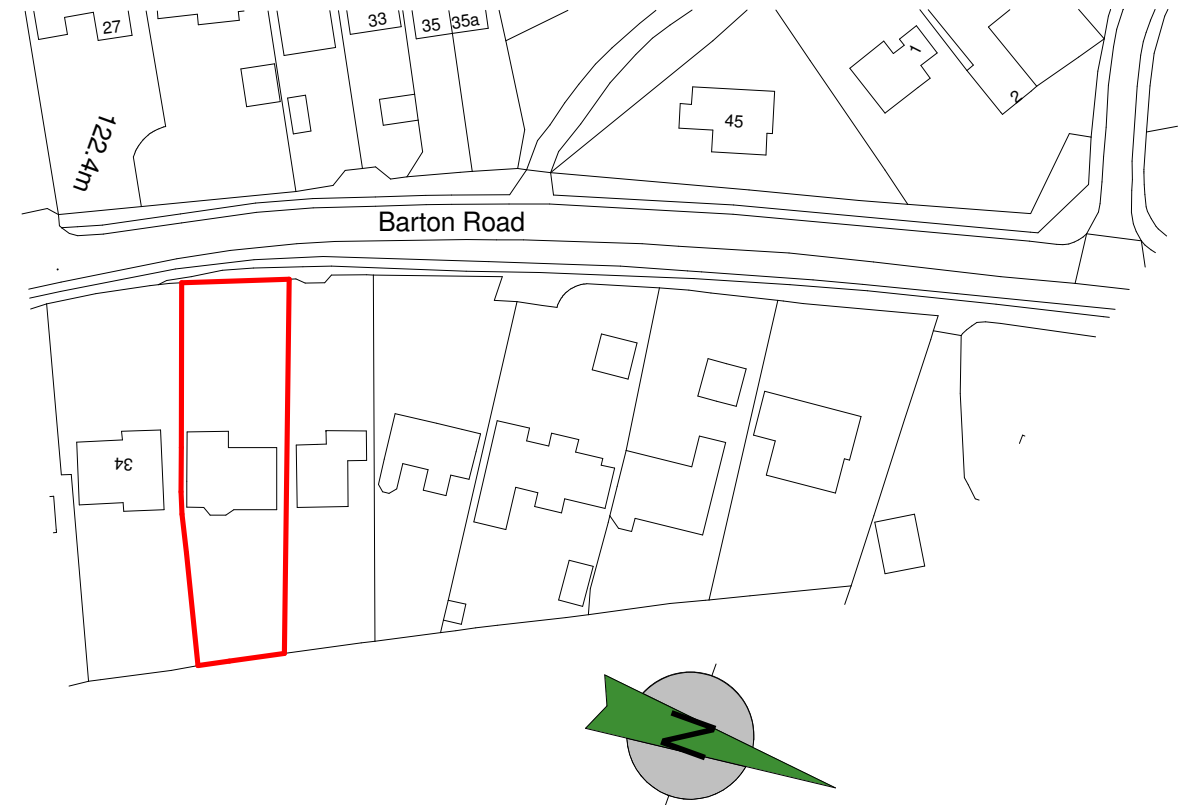

SCALE 1:1250 @ A3

Client Riann Parker					
Project Extension and Alterations Barton Road Market Bosworth		Scale 1:500 & 1:1250	Sheet A3		
Date Sept 23		Drawing No. 05 A		19 Station Road Hinckley Leicestershire LE10 1AW Tel: 01455 635 665 Fax: 01455 618 971 www.hayward-architects.co.uk	
Drawing Site Plans		Author LJW	Checked by -	Drawing Status Planning	
THE COPYRIGHT OF THIS DRAWING IS VESTED IN HAYWARD ARCHITECTS LTD. REPRODUCTION IN ANY FORM, EITHER IN WHOLE OR IN PART IS FORBIDDEN WITHOUT THE PRIOR WRITTEN PERMISSION OF THE COPYRIGHT HOLDER. DO NOT SCALE FROM DRAWING AND ONLY FIGURED DIMENSIONS ARE TO BE USED					