

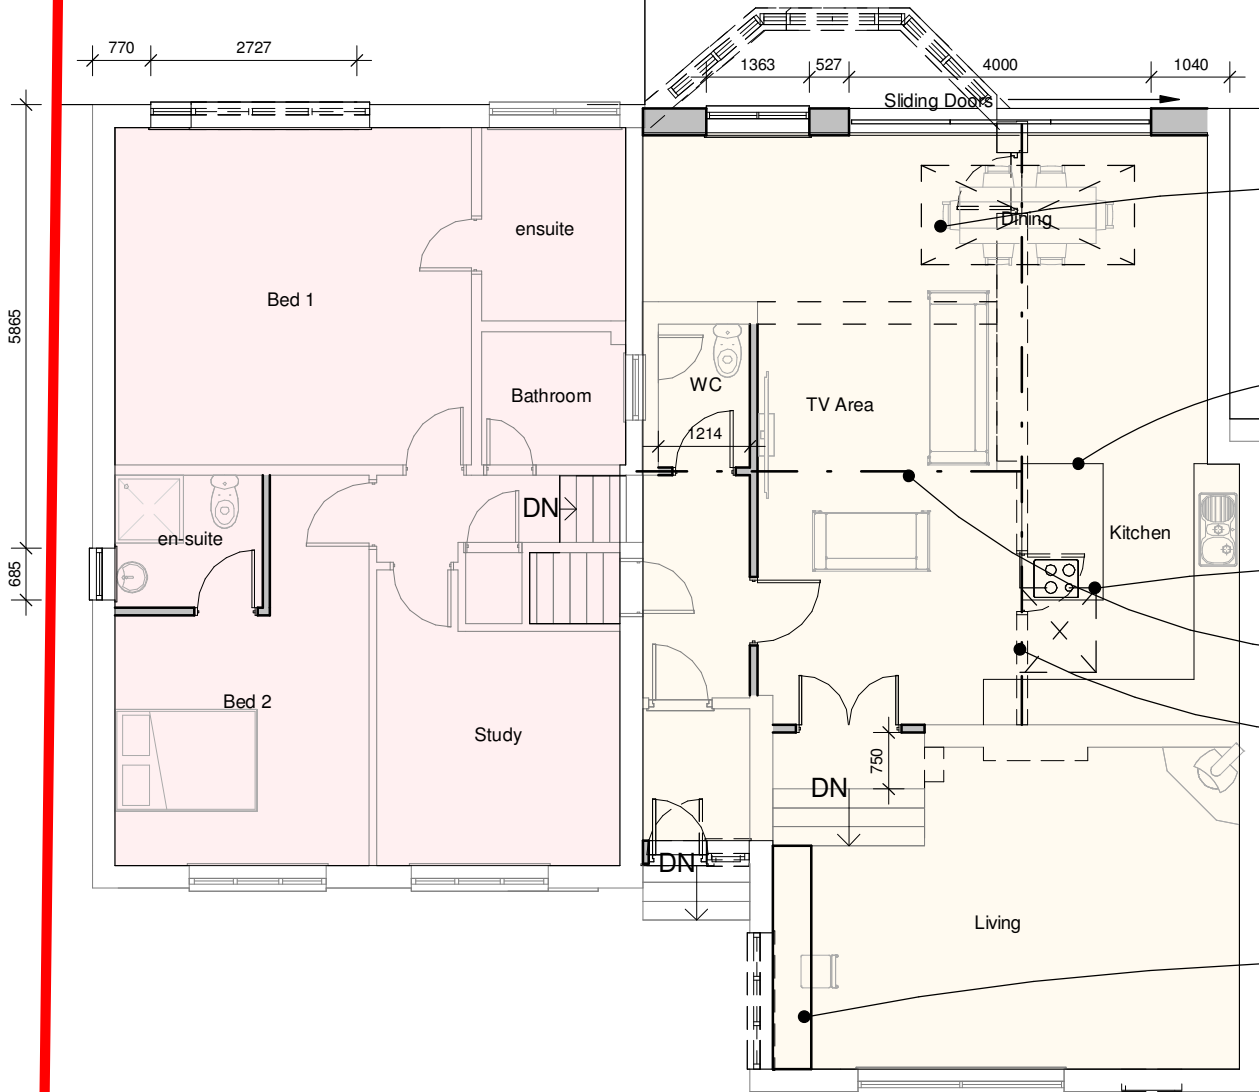
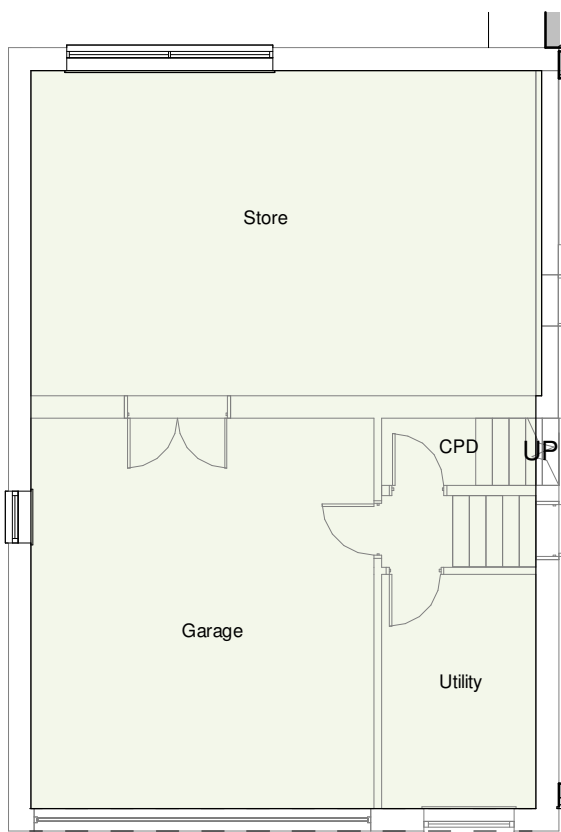
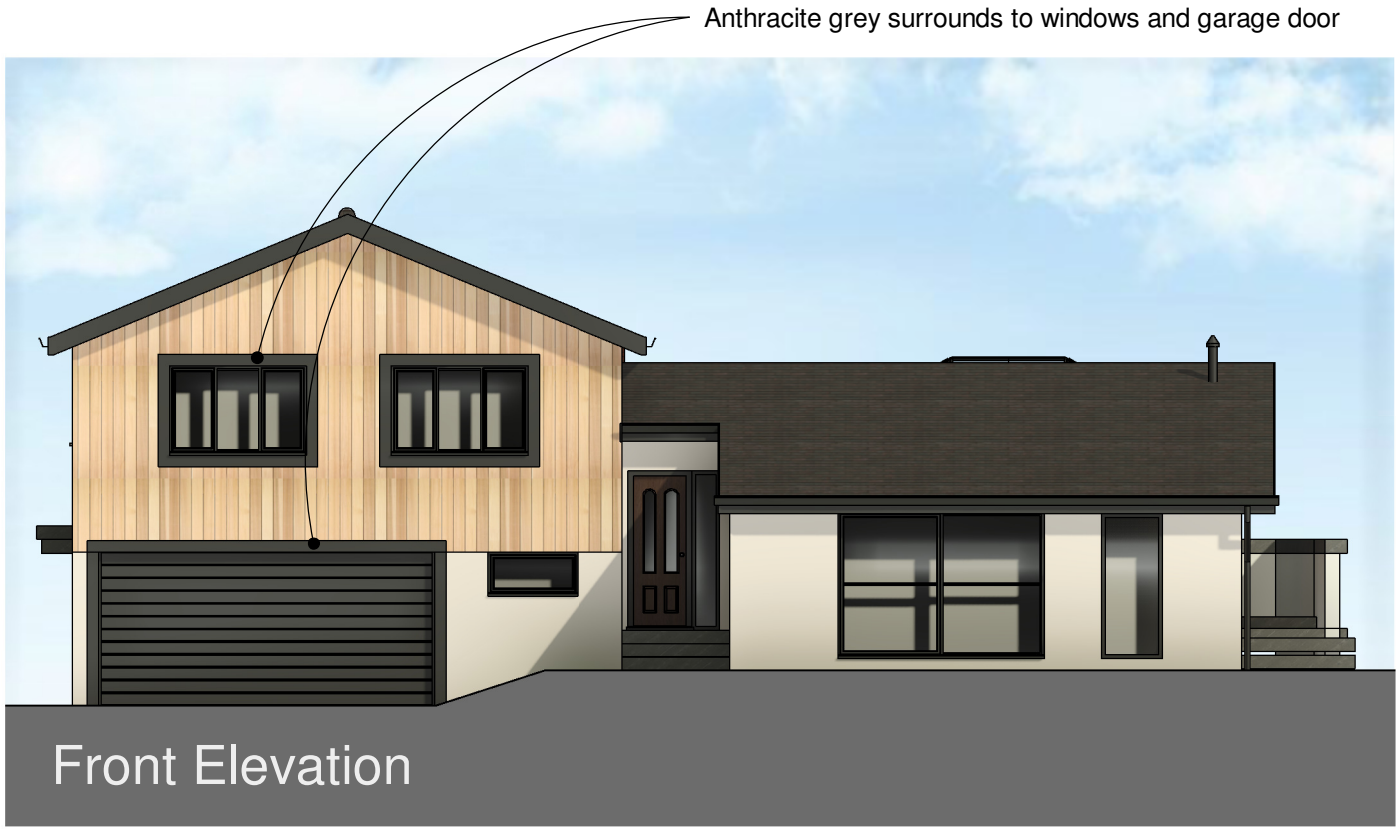


Final position and length of required wall to form sunken patio to be agreed on site.

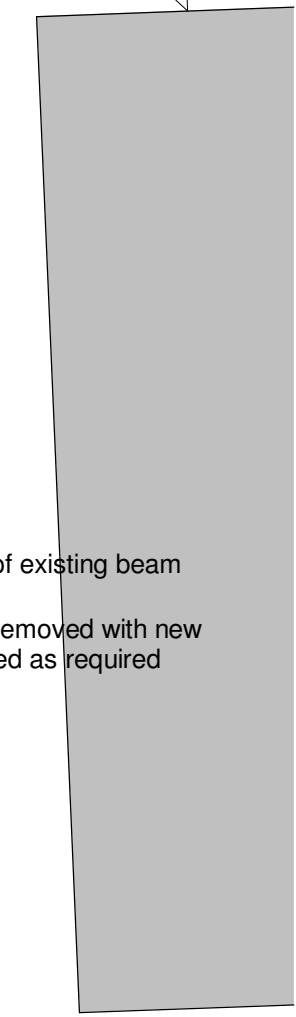

- Lower Floor Plan
- Ground Floor Plan
- Upper Floor Plan

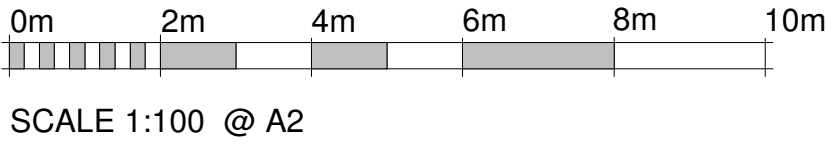

Client Riann Parker			hayward ARCHITECTS LTD 	
Project Title Extension and Alterations Barton Road Market Bosworth				
Drawing Title Scheme 8			19 Station Road Hinckley Leicestershire LE10 1AW Tel: 01455 635 665 Fax: 01455 618 971 www.hayward-architects.co.uk	
Scale 1:100	Date May 26	Sheet A2	Job No. 23 / 64	Drawing No. 25C
Author LJW	Checked by -			
THE COPYRIGHT OF THIS DRAWING IS VESTED IN HAYWARD ARCHITECTS LTD. REPRODUCTION IN ANY FORM, EITHER IN WHOLE OR IN PART IS FORBIDDEN WITHOUT THE PRIOR WRITTEN PERMISSION OF THE COPYRIGHT HOLDER. DO NOT SCALE FROM DRAWING AND ONLY FOUR DIMENSIONS ARE TO BE USED.			Status Planning	