






Existing Front Elevation

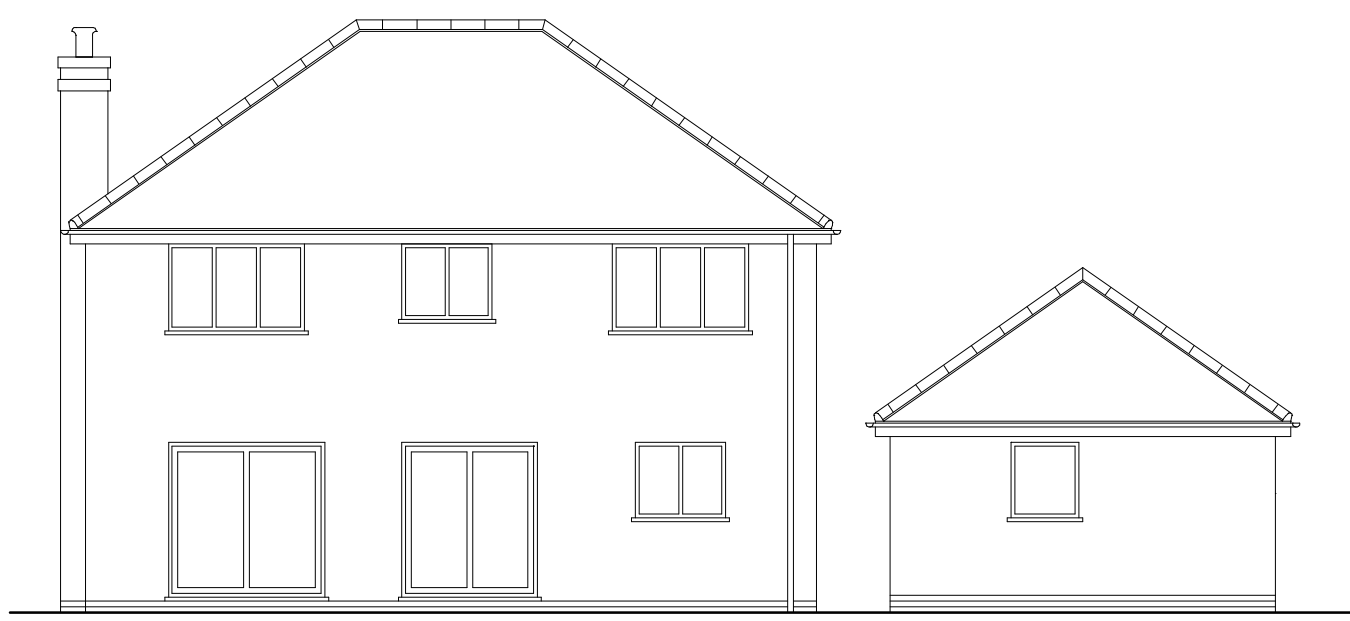

Existing Rear Elevation

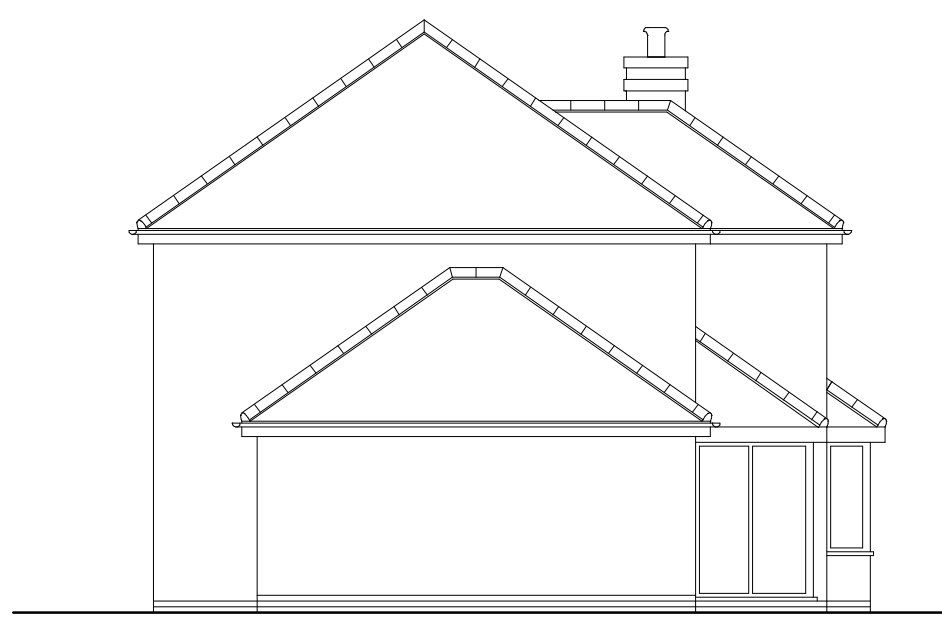


Existing Elevation To Boundary

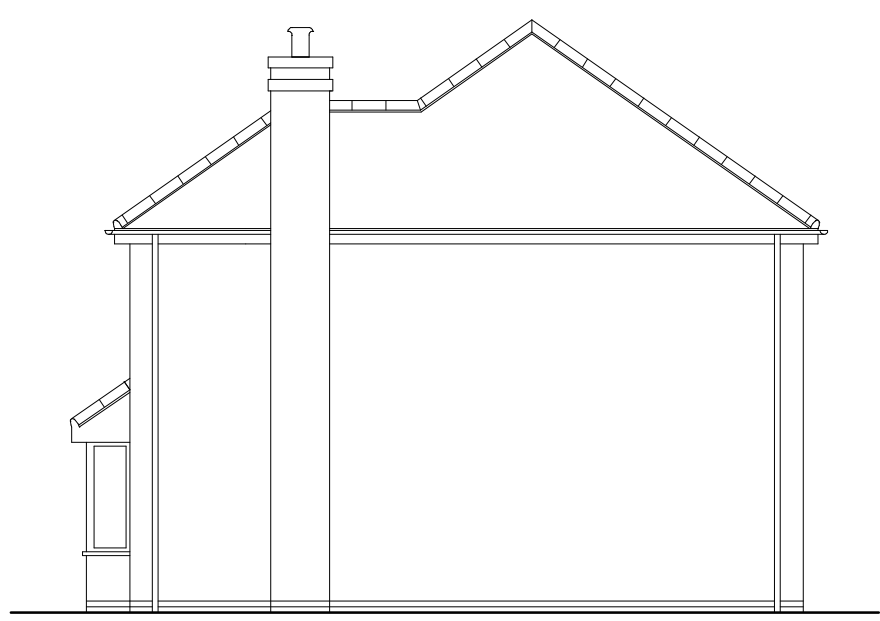


Existing Elevation To No 27




Proposed Front Elevation

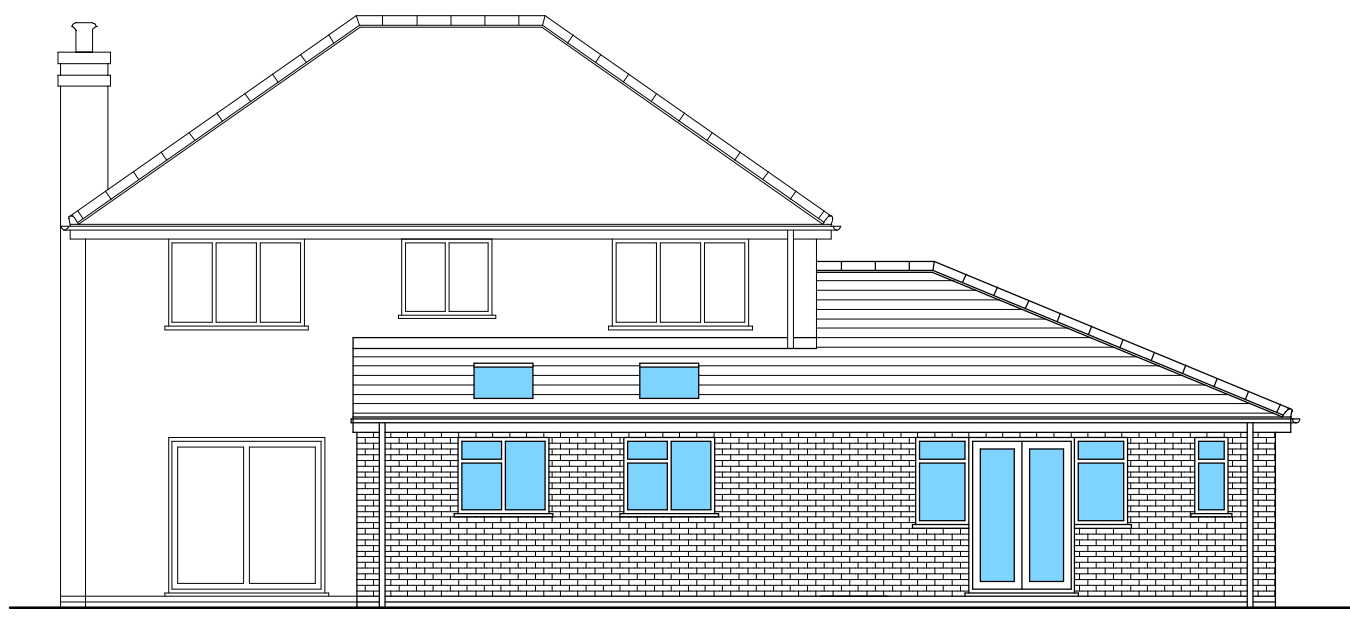


Proposed Rear Elevation

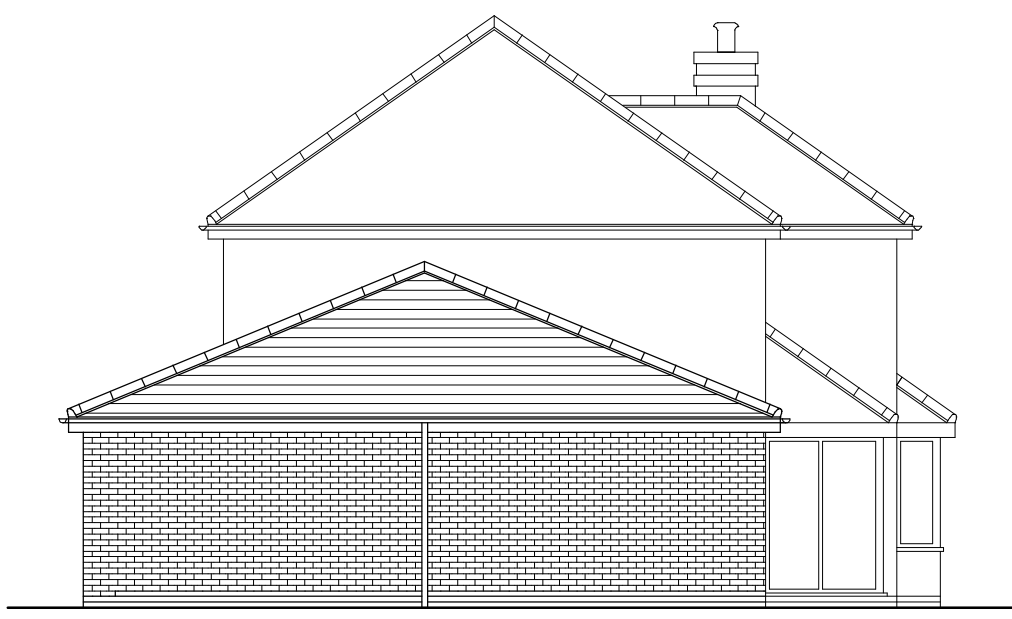


Proposed Elevation To Boundary

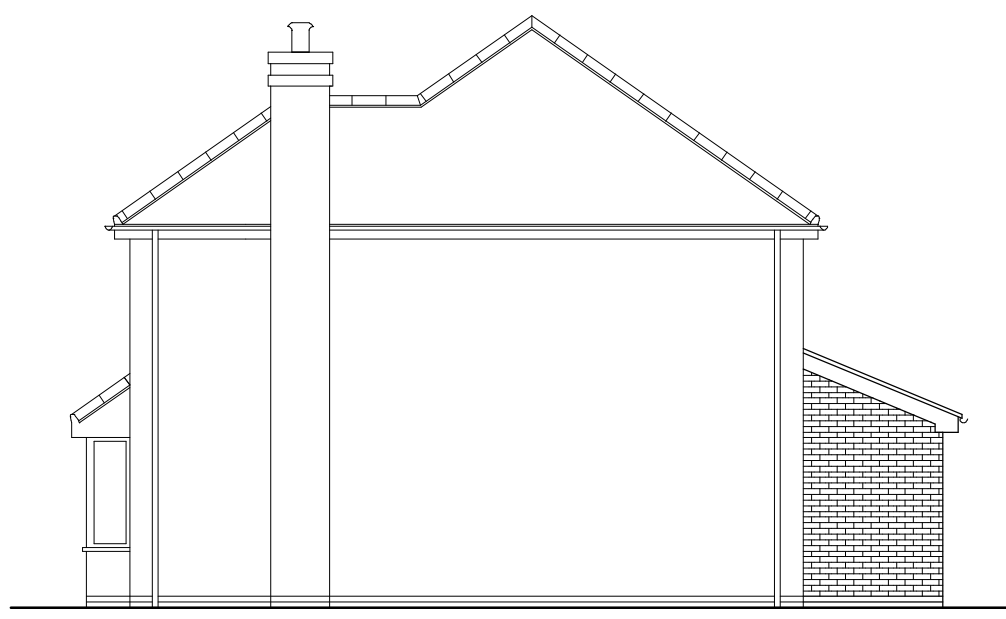


Proposed Elevation To No 27

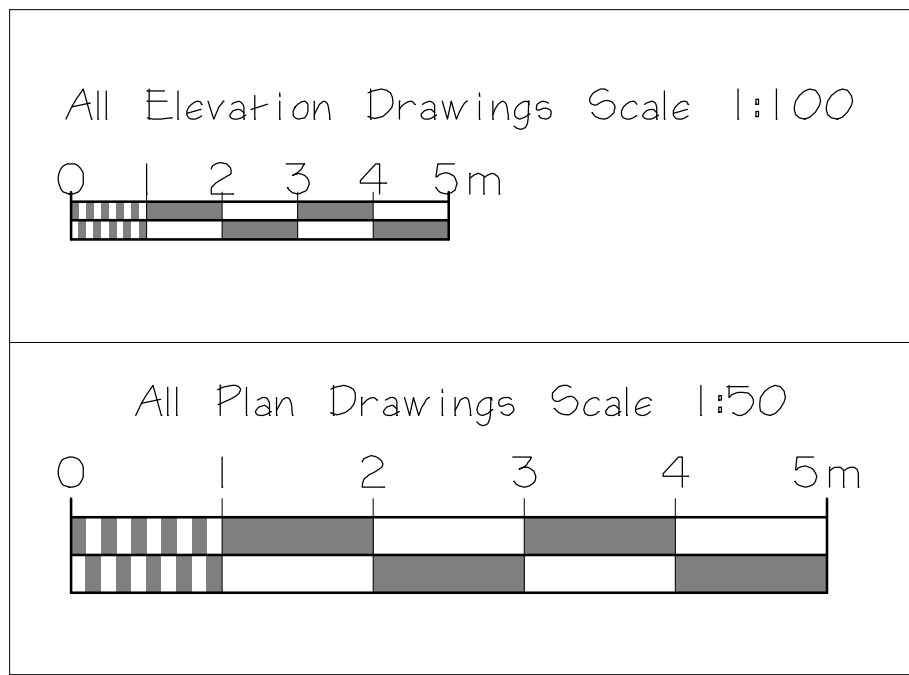

Scale Bars

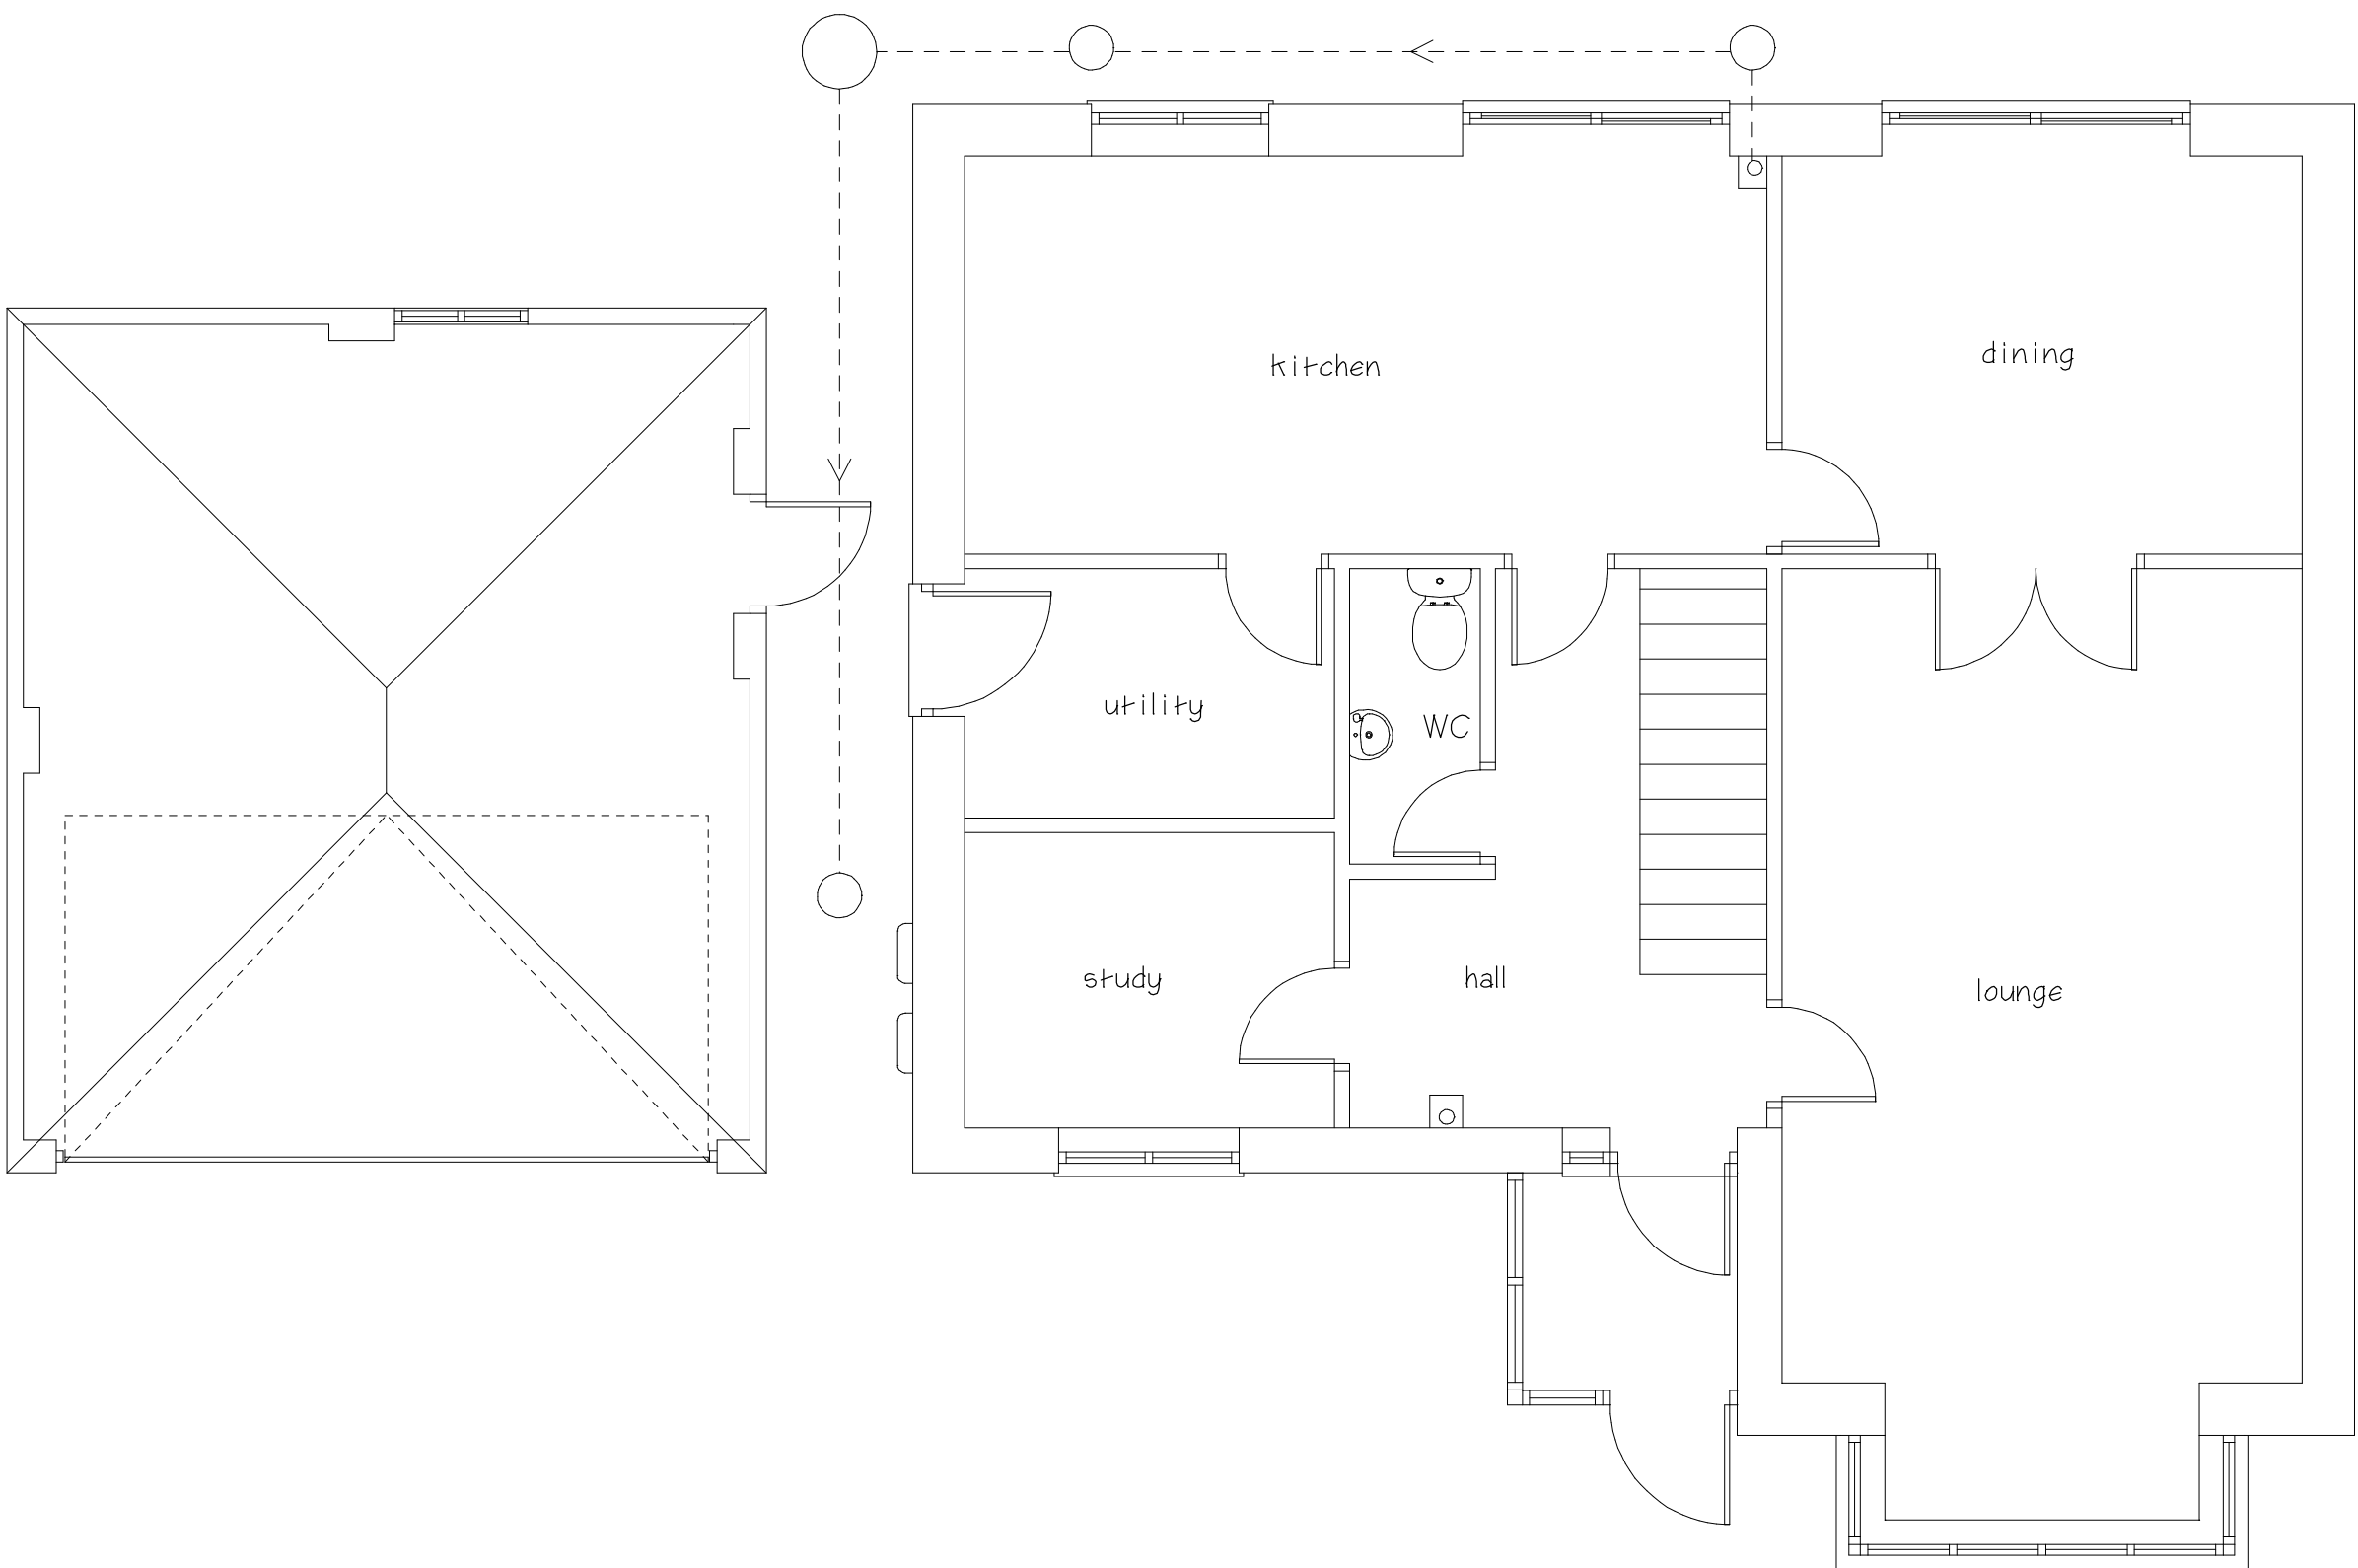

Existing Ground Floor Plan

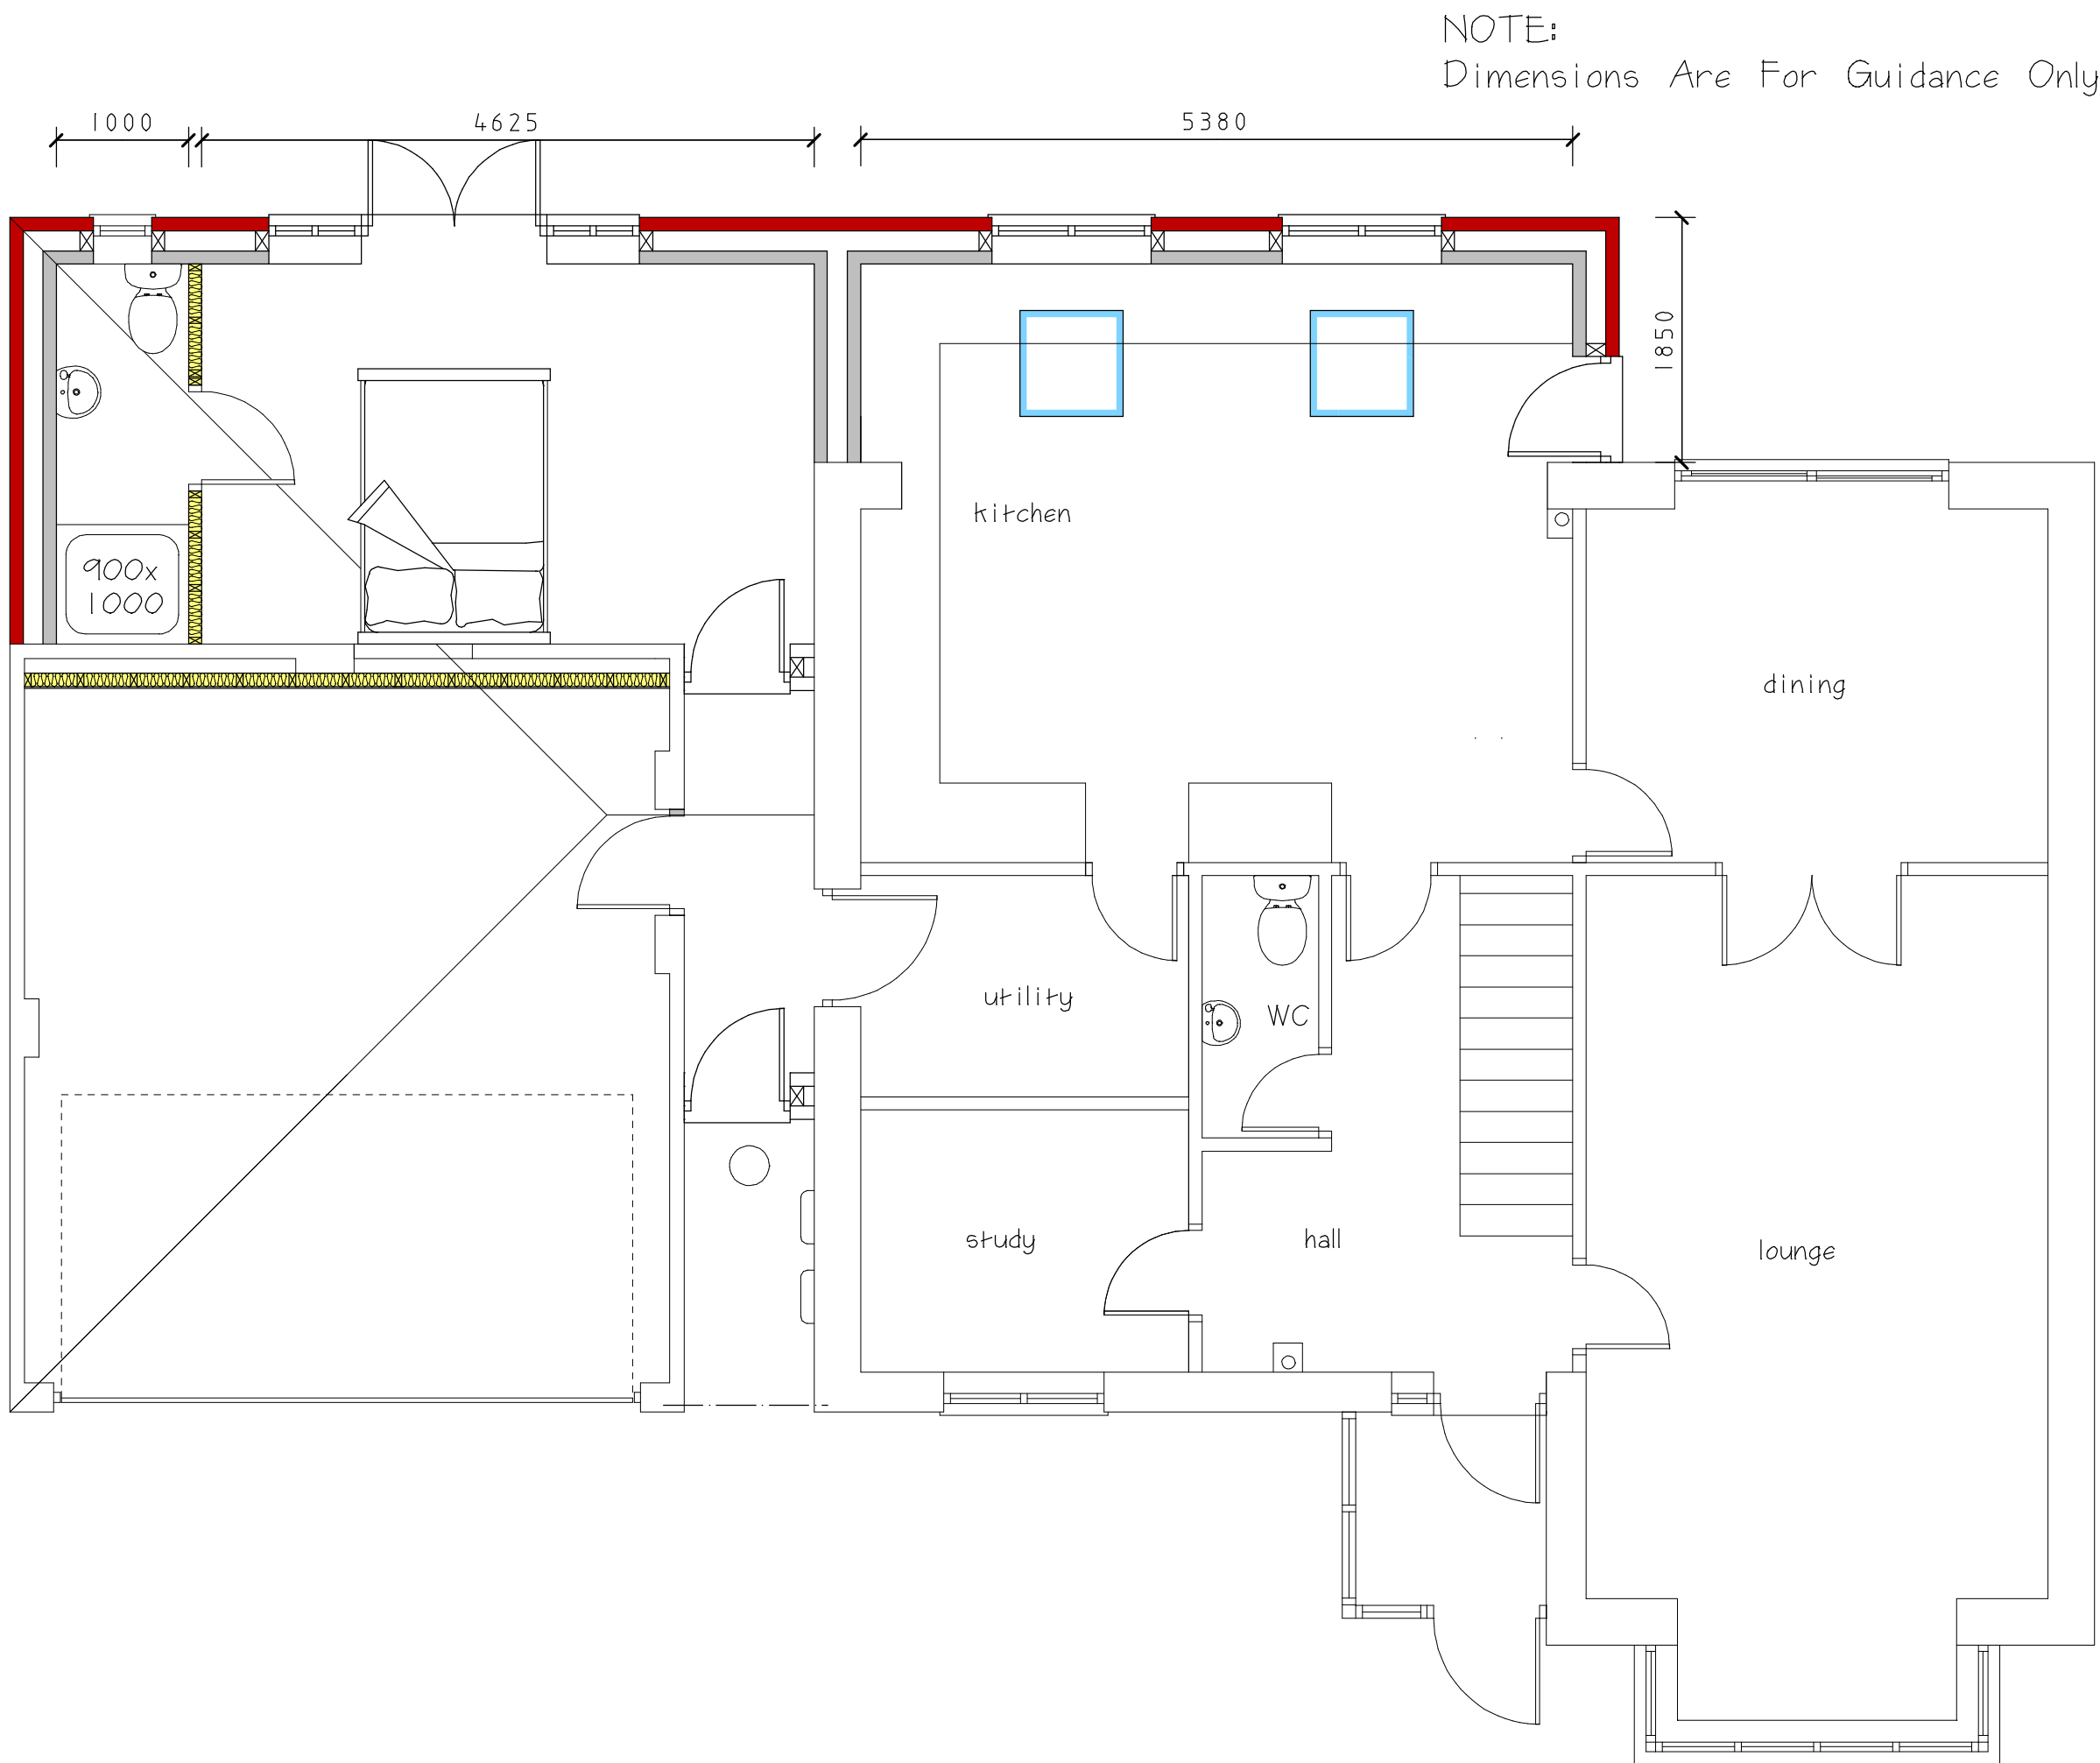

Proposed Ground Floor Plan

CLIENT			
Steve Tampin			
JOB TITLE			
25 Cromarty Drive Hinckley Leicester LE10 ORX			
DRAWING TITLE			
Proposed Extension To The Rear Of Detached House			
SCALE	SHEET	DATE	DRAWN BY
1:50 & 1:100	A1	Mar 2026	A Moore
ANDREW MOORE ARCHITECTURAL SERVICES Tel; 07973397765 Email;andrewmoore@workmail.com			
DRG NO		SHEET NO	
1722		1	