




Existing South Elevation
1 : 500

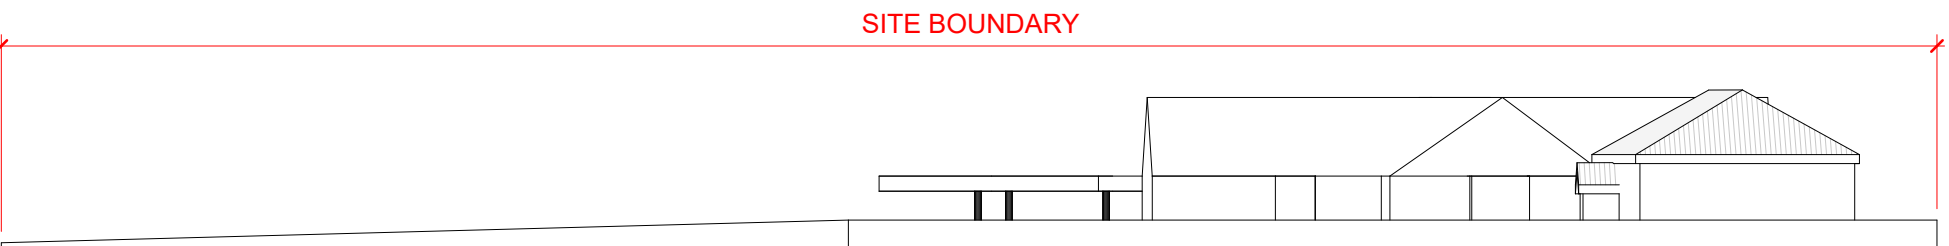

Existing North Elevation
1 : 500

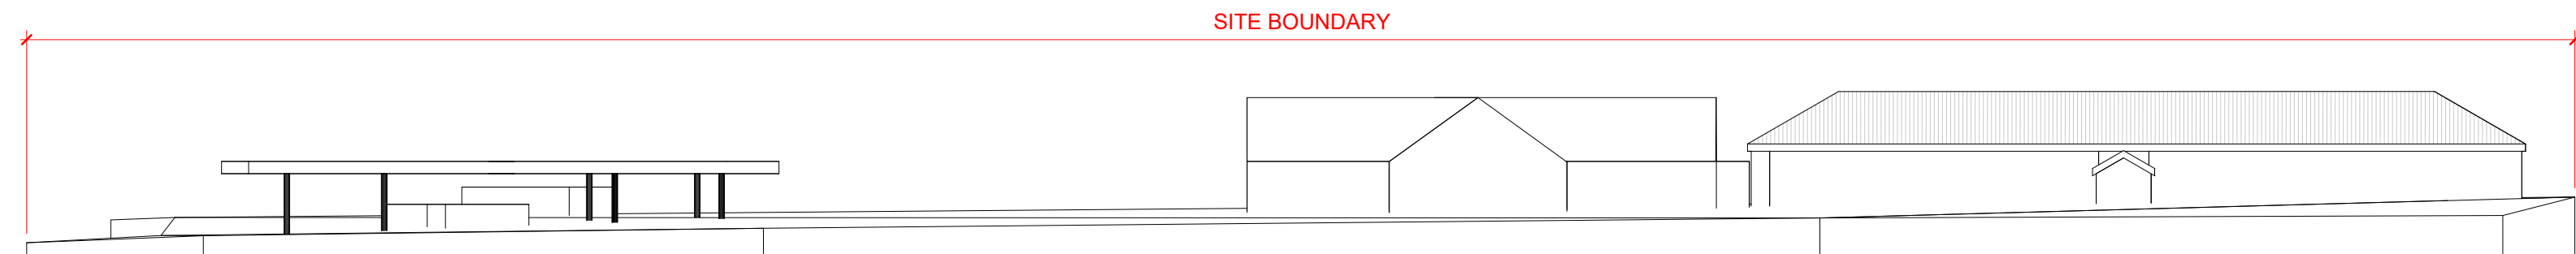

Existing East Elevation
1 : 500

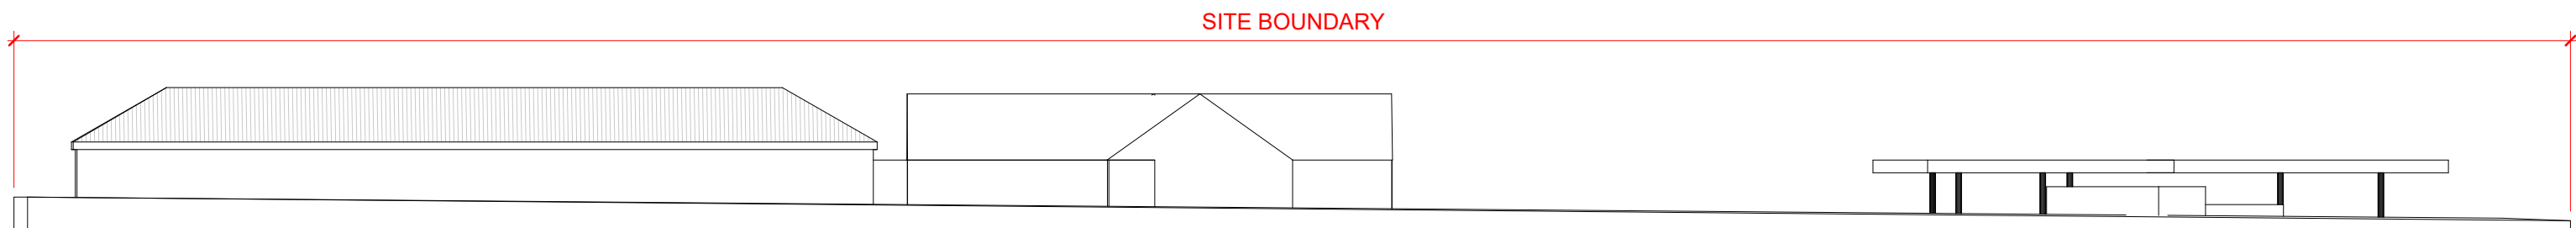

Existing West Elevation
1 : 500



Site Plan
1 : 2000

PLANNING			
PROJECT Markfield Former Motorway service area Little Shaw Ln Markfield, LE67 9PP			
TITLE EXISTING SITE ELEVATIONS			
CLIENT EG ON THE MOVE			
 8 Feast Field, Horsforth, Leeds, West Yorkshire, LS18 4TJ www.jennings-design.com 01274 395422 office@jennings-design.com			
Drawn: CS	Check: JHJ	Scale: As indicated	Date: Jan 2026
Plan Number: 251141-13			
 SCALE: 1:500			