




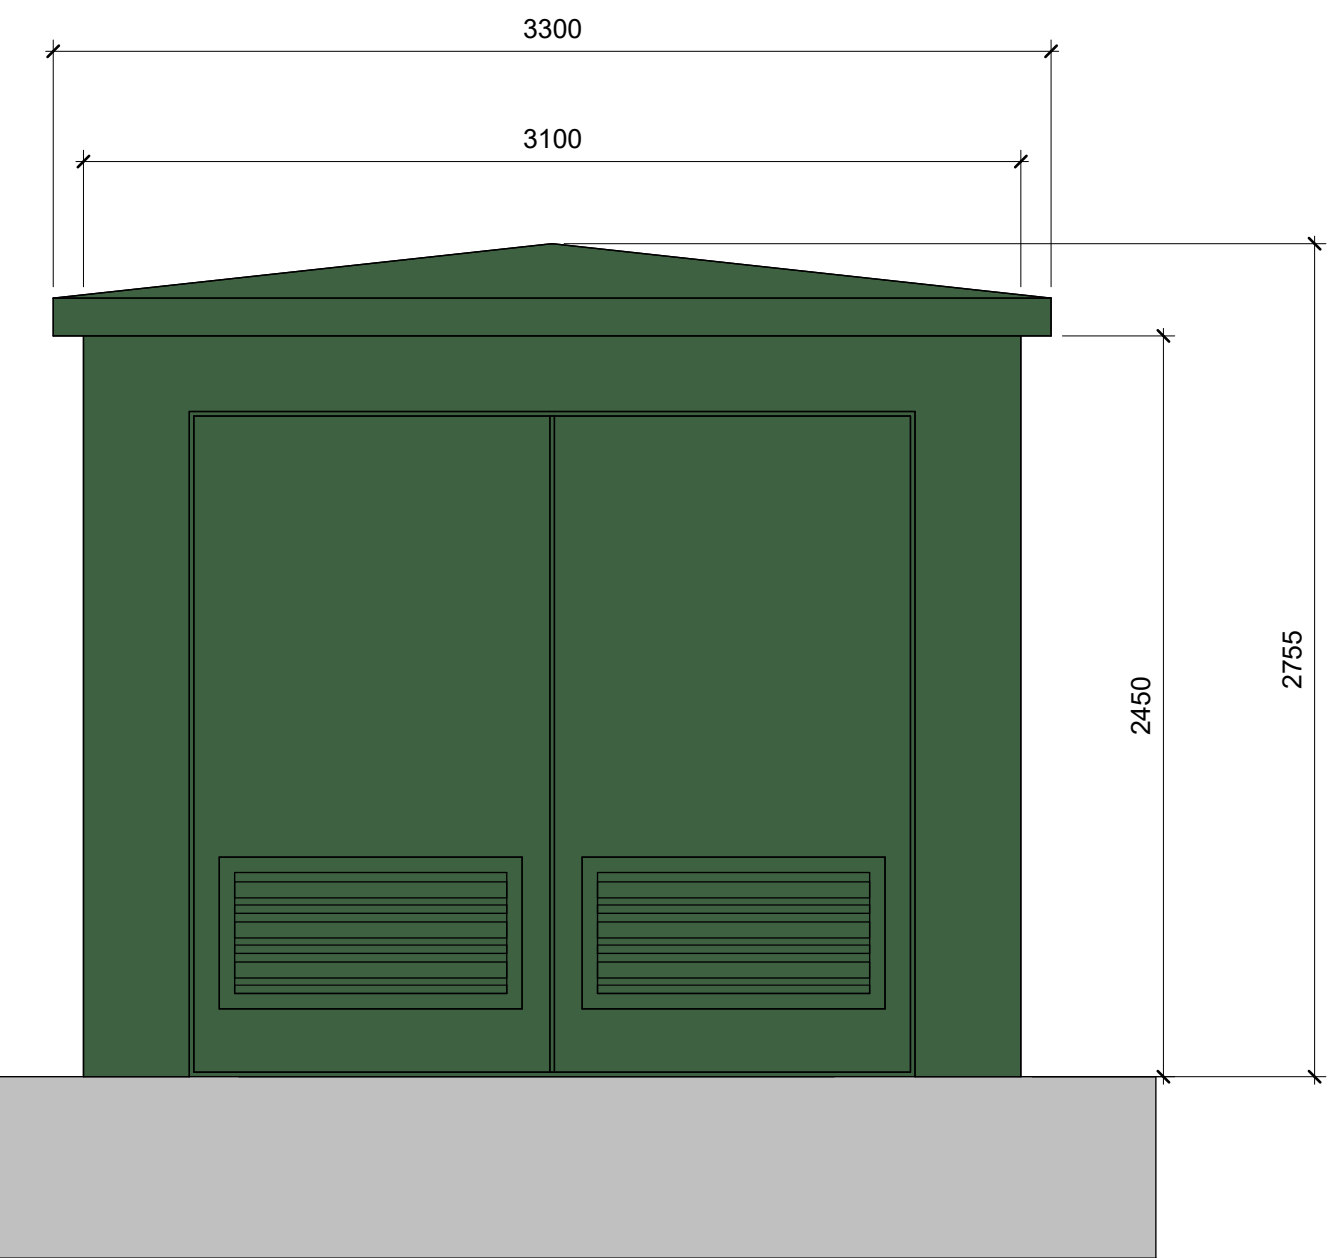


Sub-Station Detail
Front View

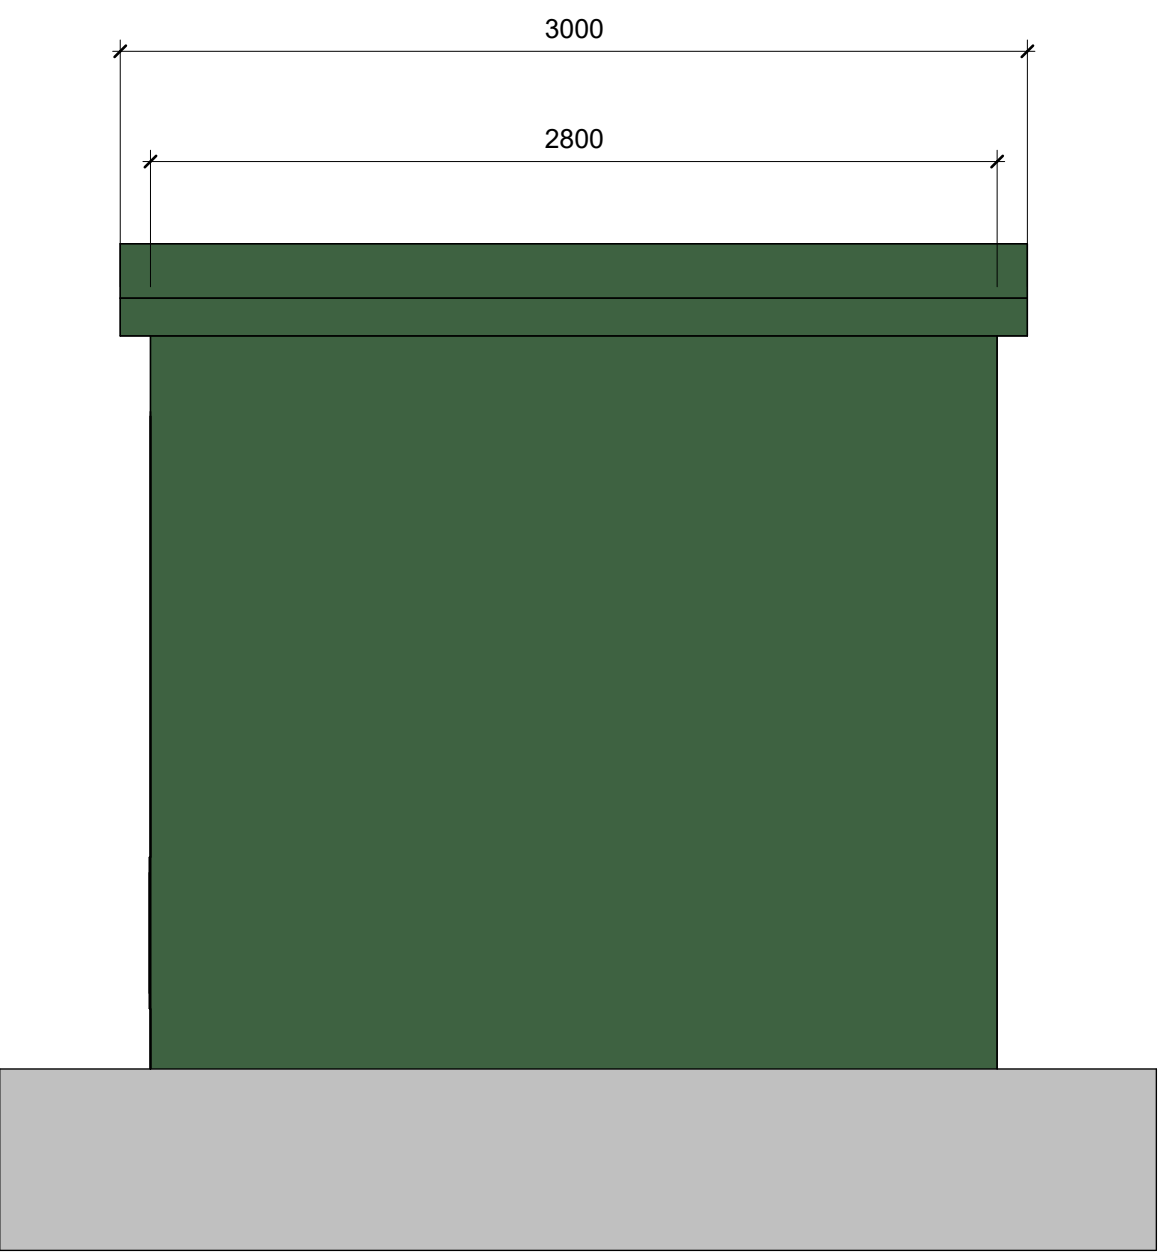


Sub-Station Detail
Side View

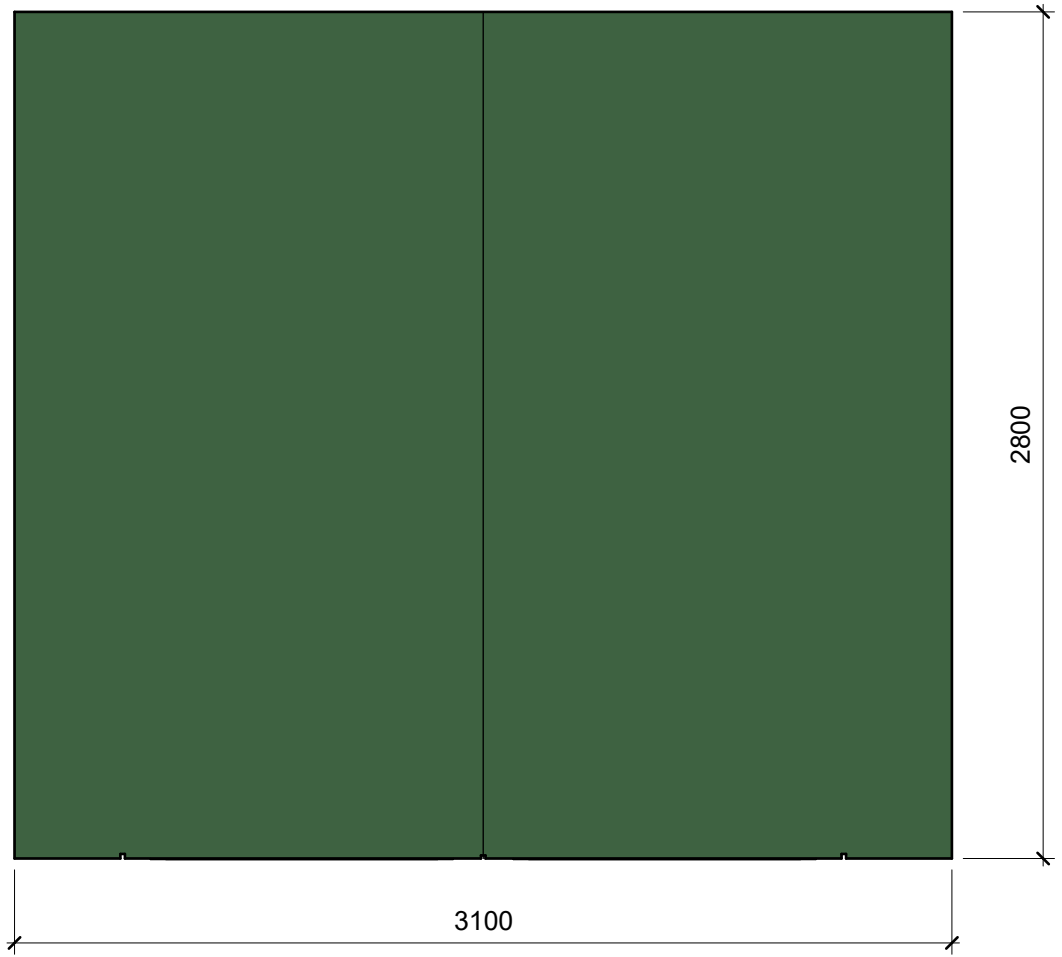


Sub-Station Detail
Plan View

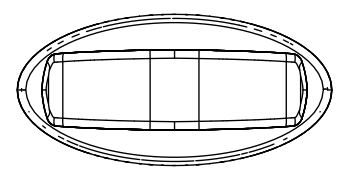

EV Charging Post
Plan View

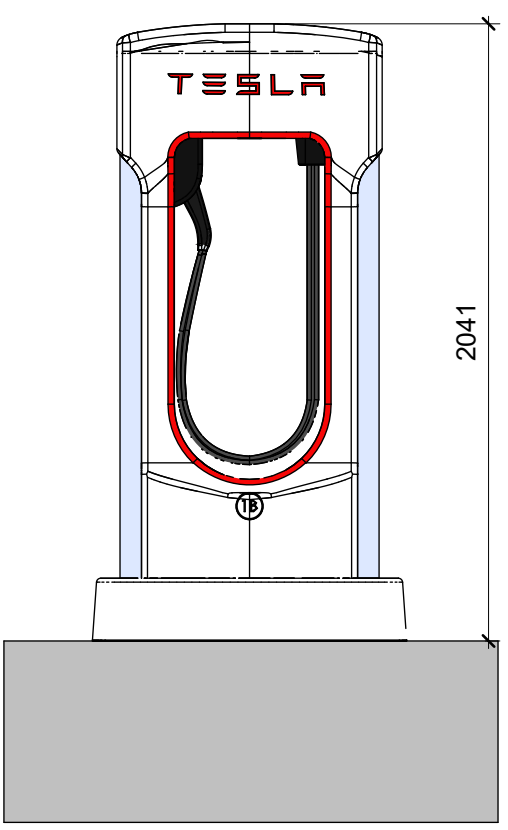


EV Charging Post
Front Elevation

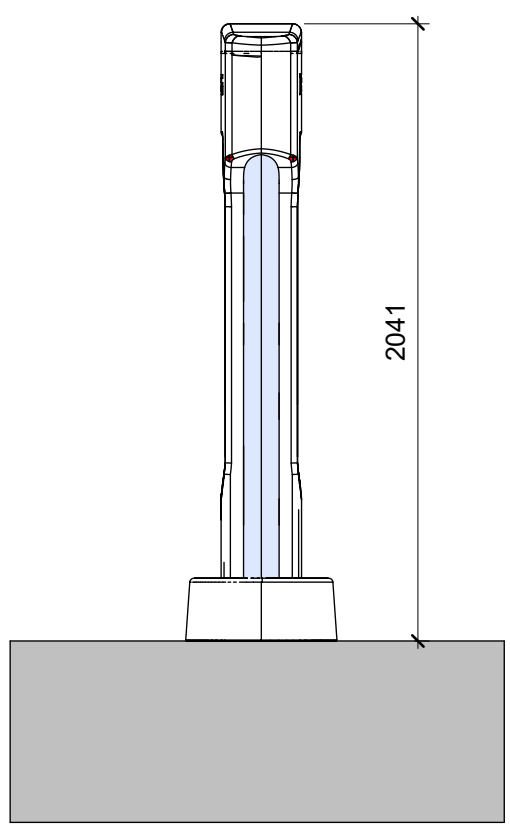


EV Charging Post
Side Elevation




EV Parking Bay

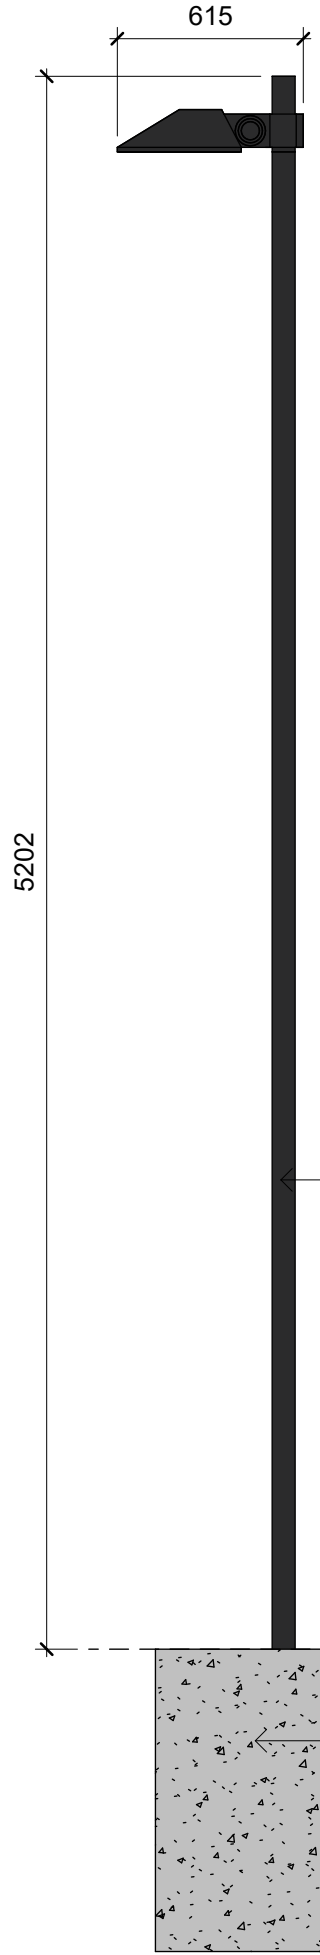


Path Bollard Detail

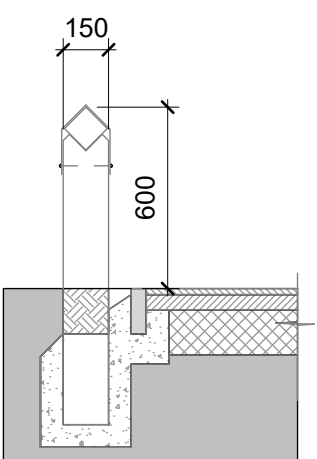


Section of Knee High Post and Rail Fence

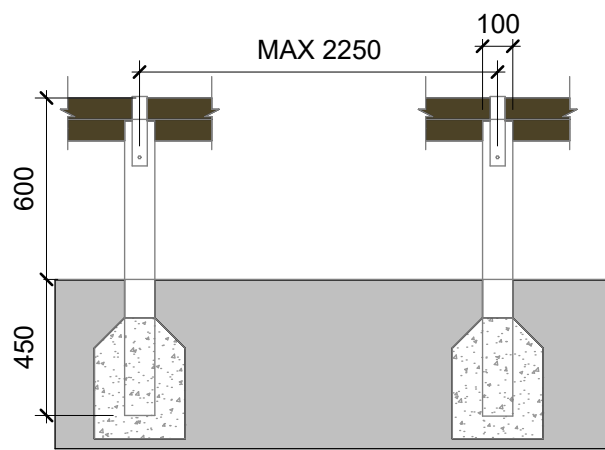

Elevation of Knee High Post and Rail Fence

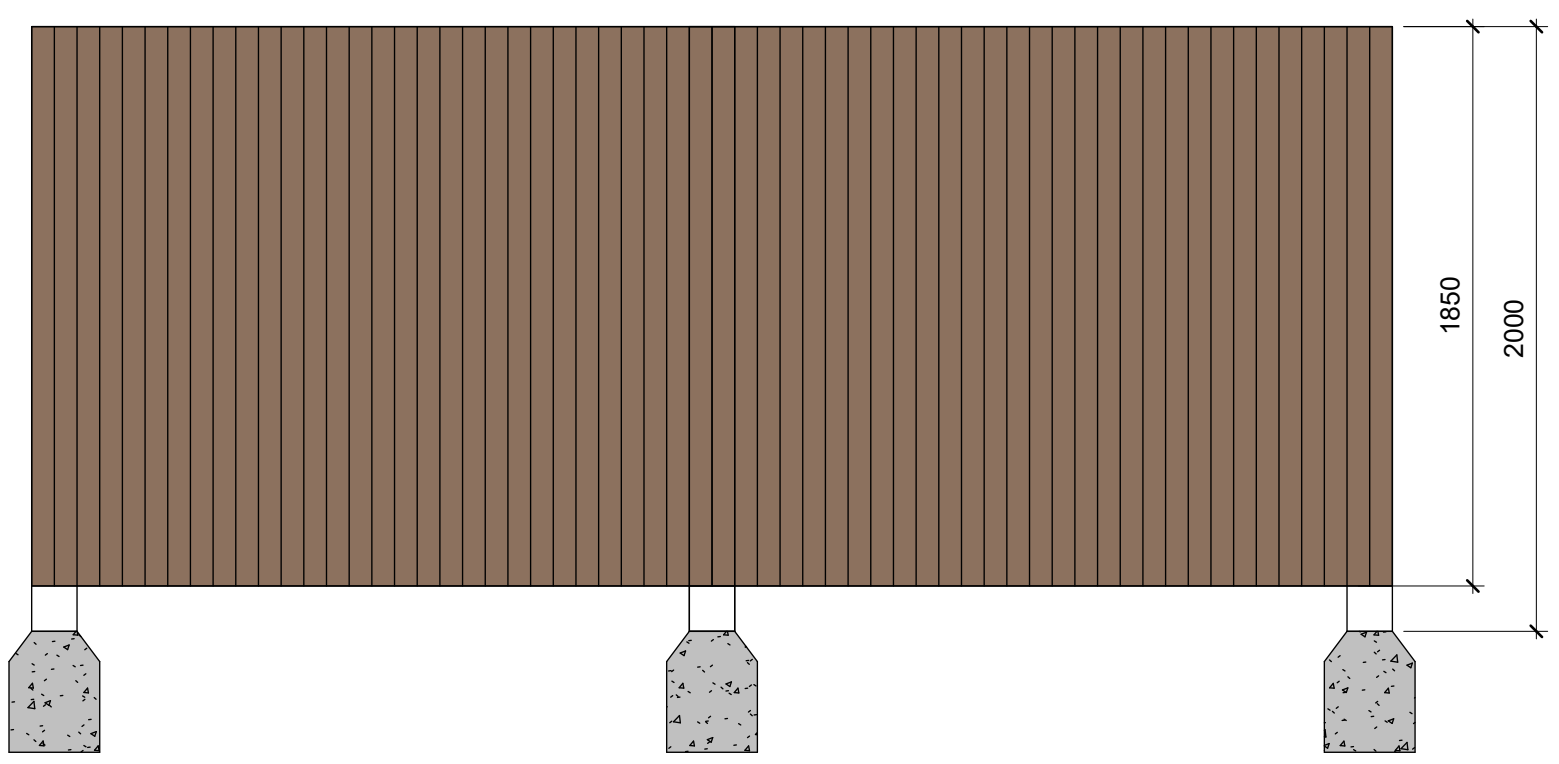

2m High Close Boarded Compound Fence

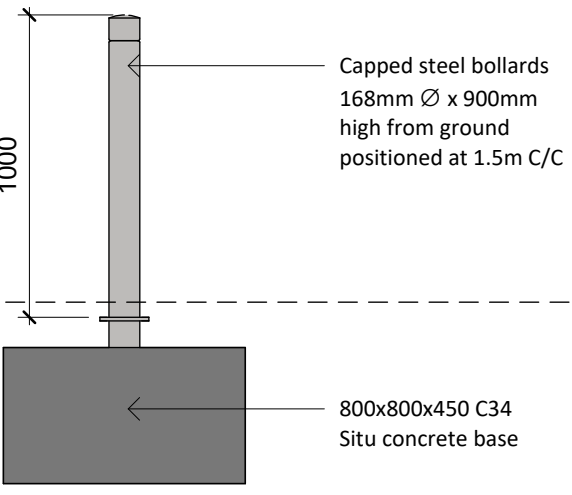

Shop Bollard Detail

PLANNING			
PROJECT Markfield Former Motorway service area Little Shaw Ln Markfield, LE67 9PP			
TITLE ANCILLARY DETAILS			
CLIENT EG ON THE MOVE			
8 Feast Field, Horsforth, Leeds, West Yorkshire, LS18 4TJ www.jennings-design.com 01274 395422 office@jennings-design.com			
Drawn: CS	Check: JHJ	Scale: 1 : 25 @ A1	Date: Jan 2026
Plan Number: 251141- 10			