




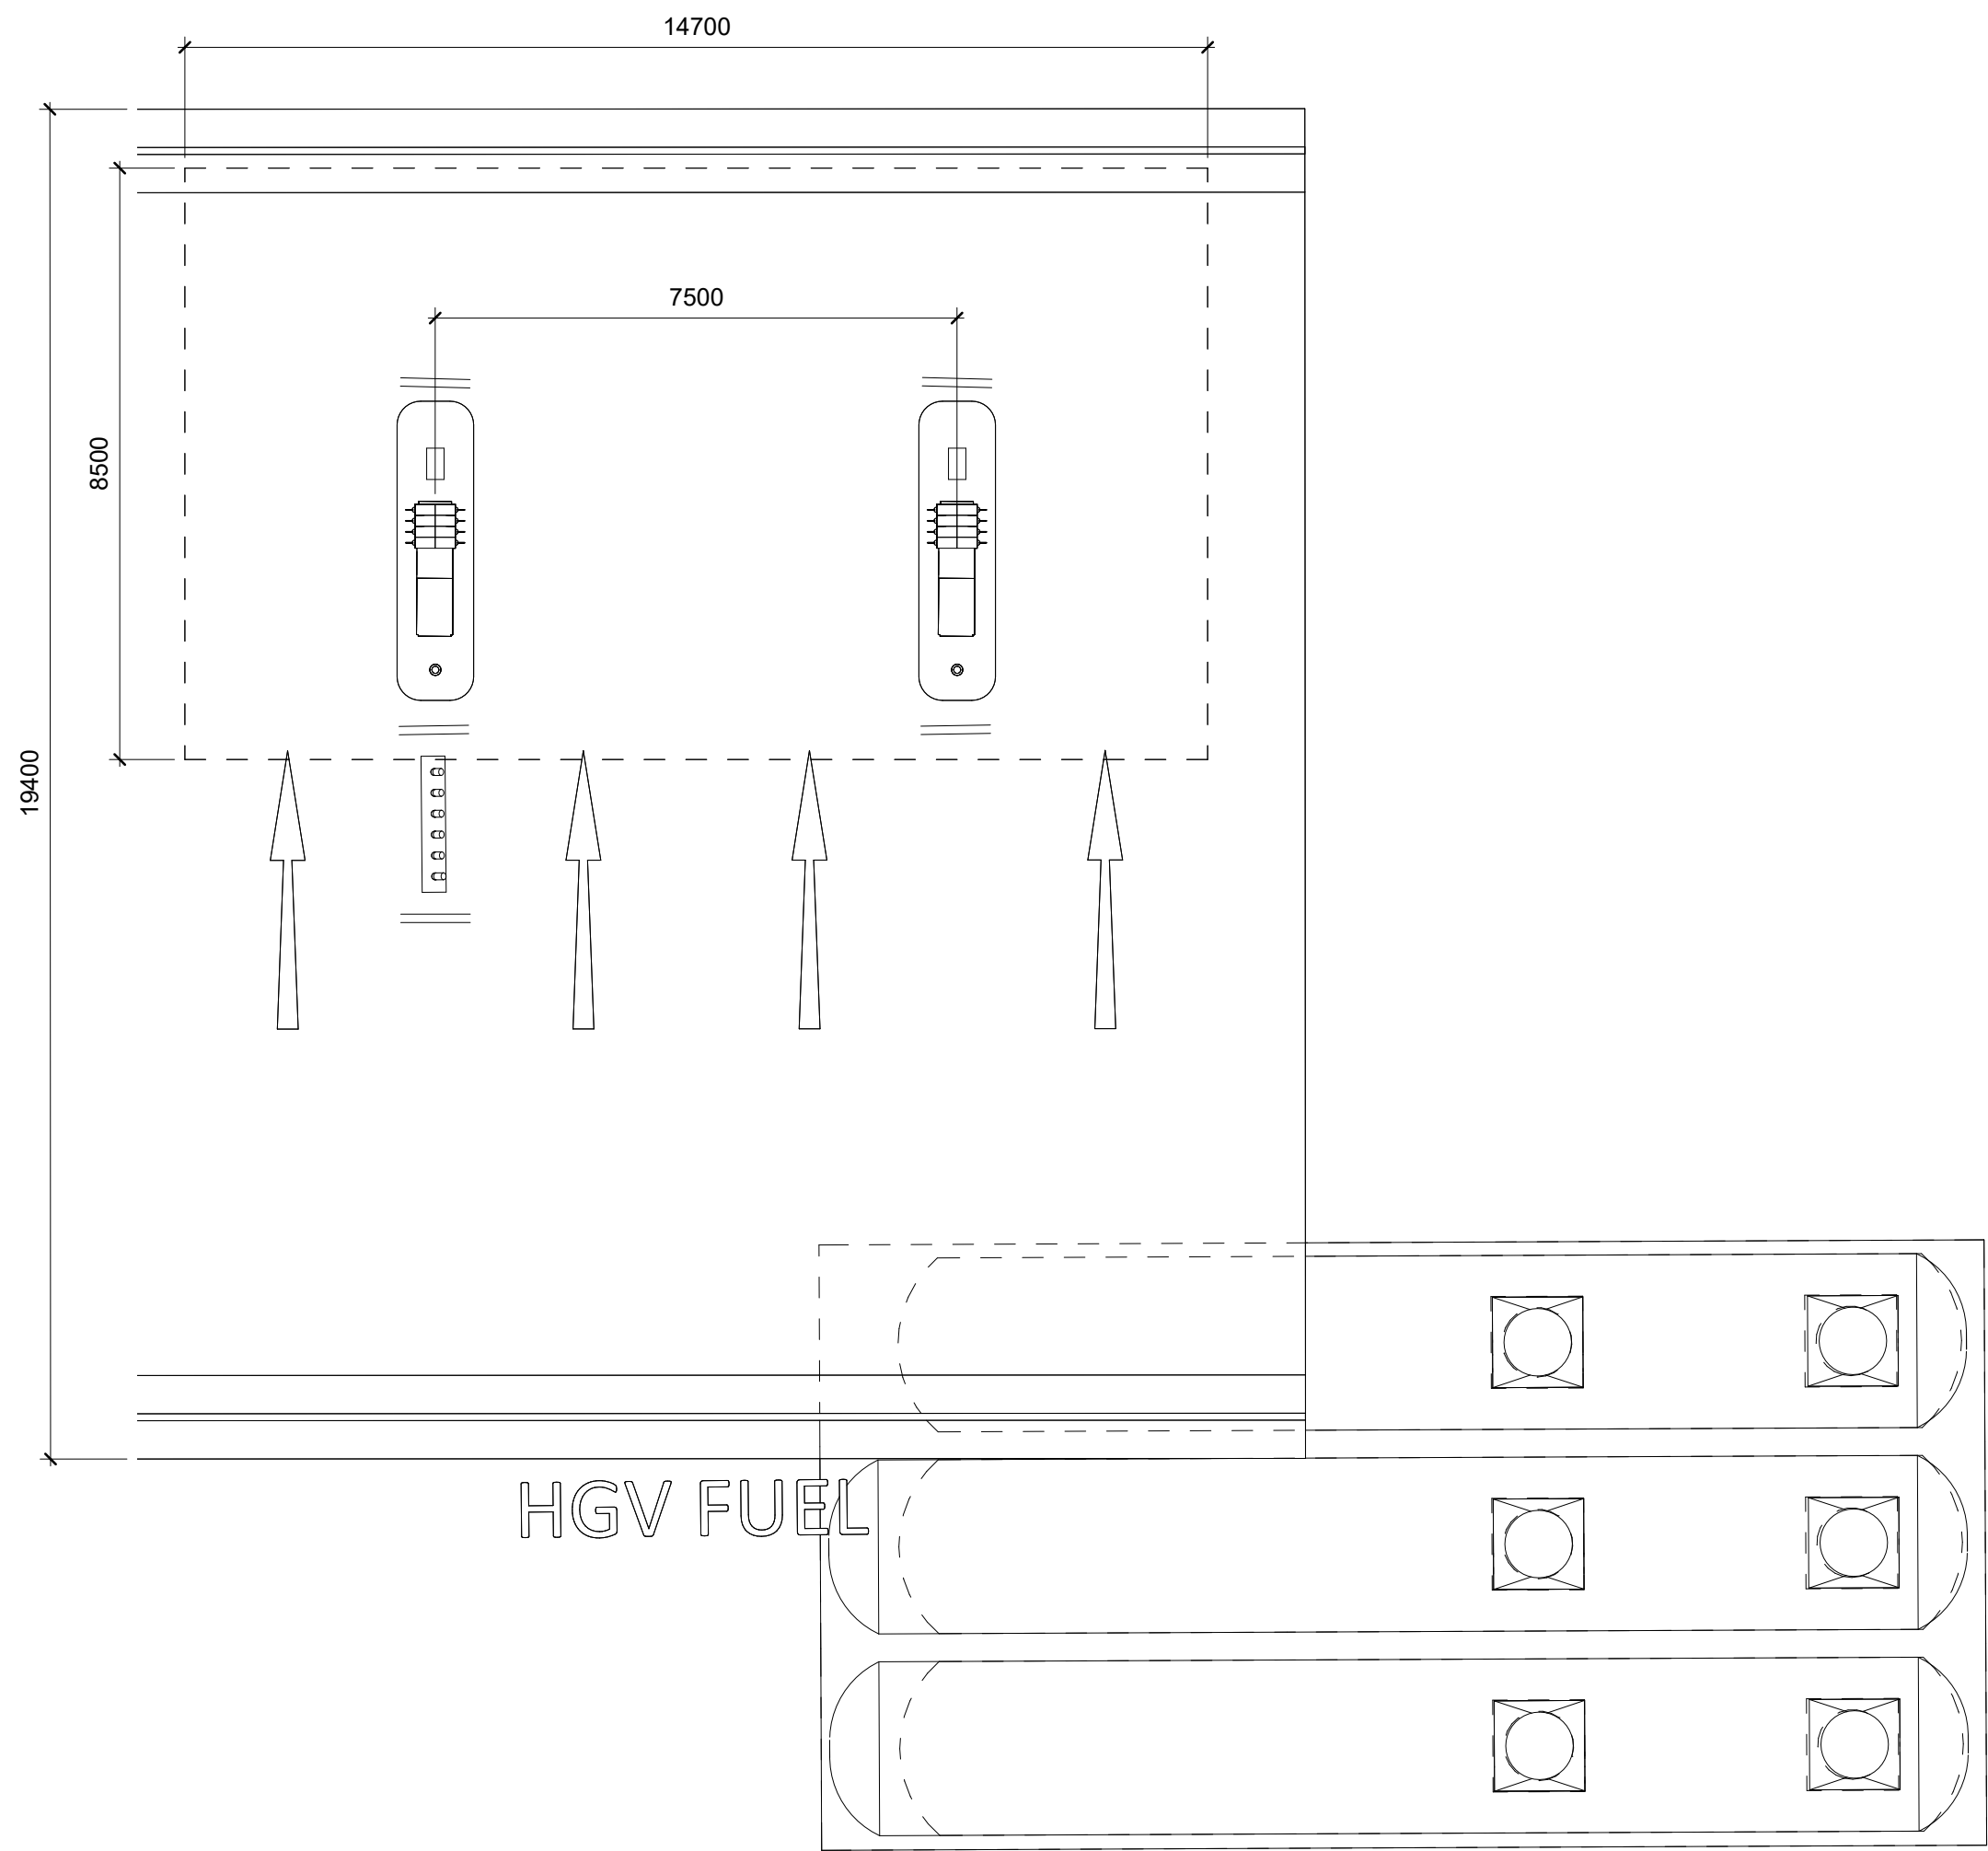


Floor Plan Canopy HGV
1 : 100

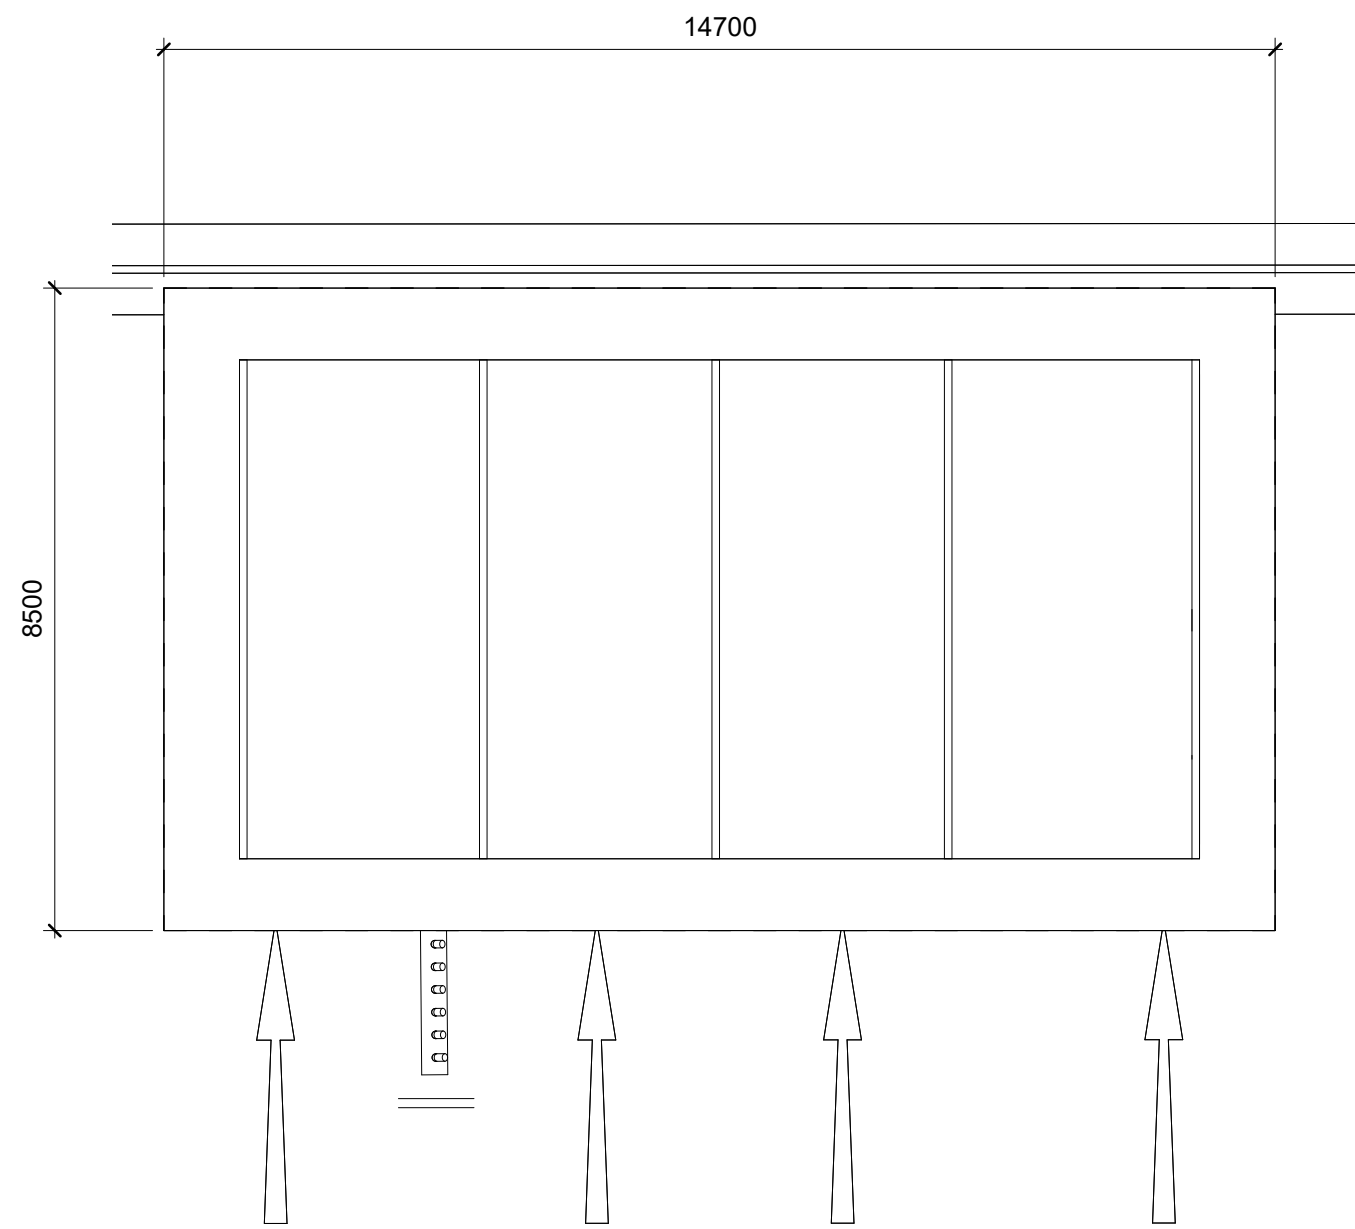



Roof Plan Canopy HGV
1 : 100

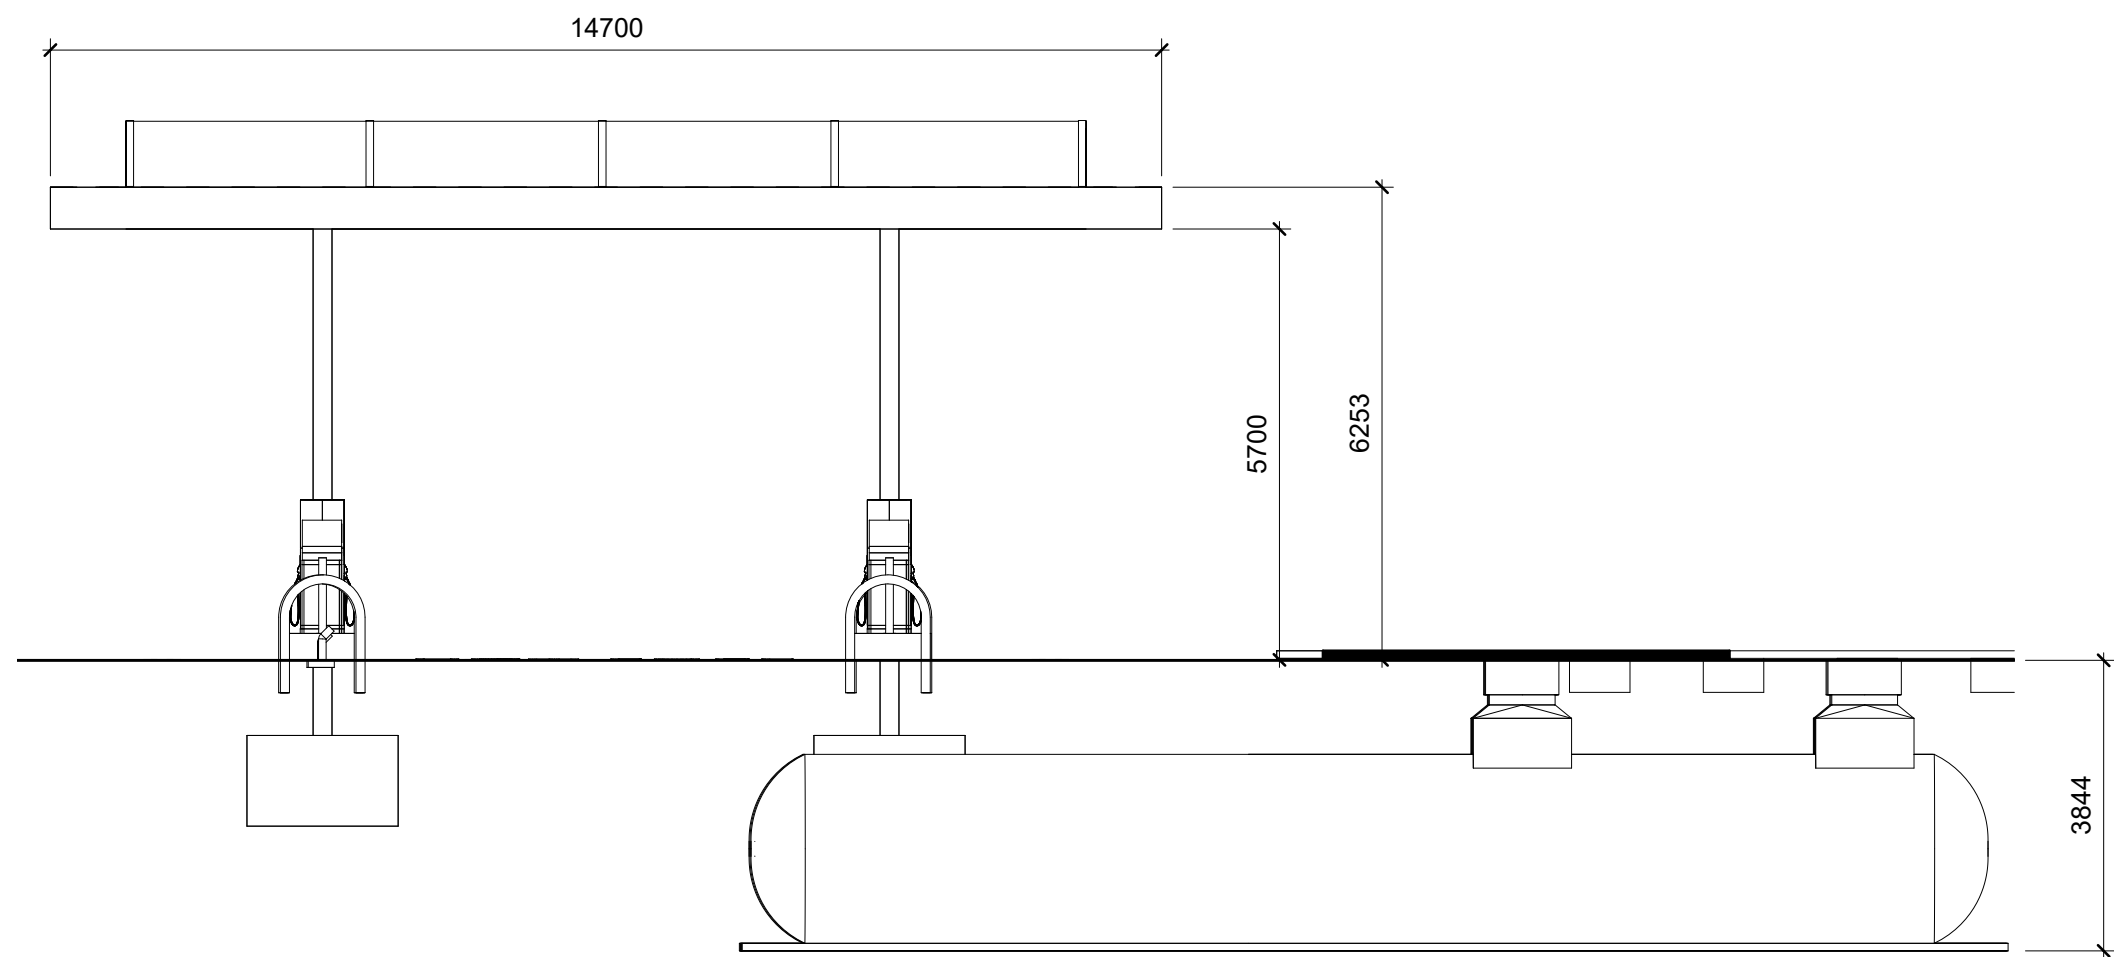

Canopy Front Elevation HGV
1 : 100

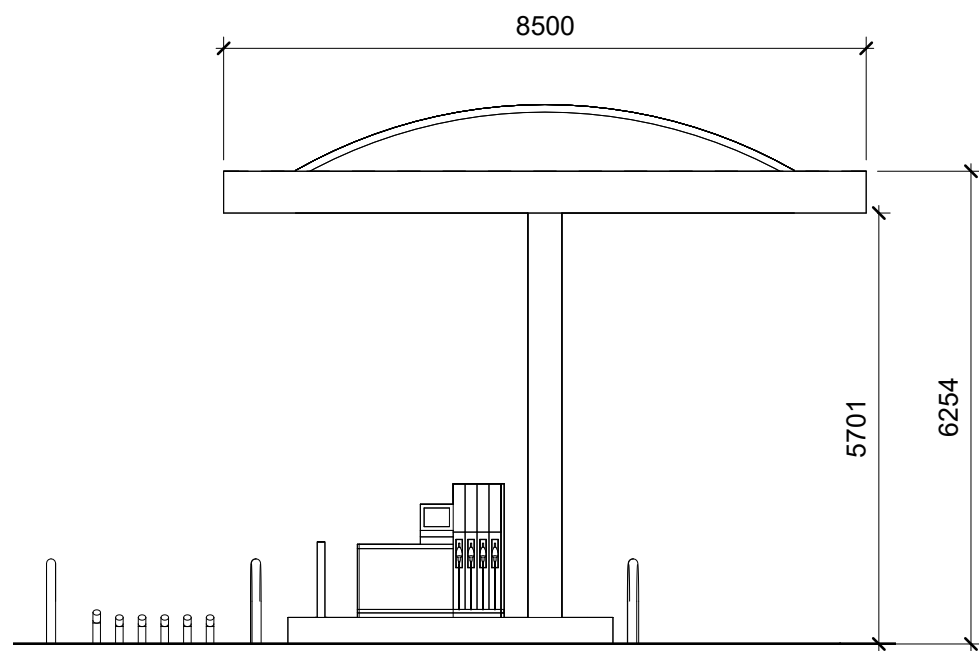

Canopy Side Elevation HGV
1 : 100

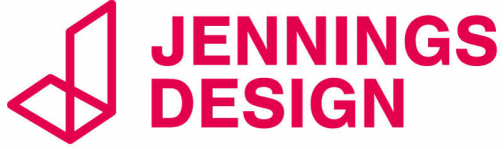 PLANNING			
PROJECT Markfield Former Motorway service area Little Shaw Ln Markfield, LE67 9PP			
TITLE HGV PROPOSED CANOPY			
CLIENT EG ON THE MOVE			
			
8 Feast Field, Horsforth, Leeds, West Yorkshire, LS18 4TJ www.jennings-design.com 01274 395422 office@jennings-design.com			
Drawn: CS	Check: JHJ	Scale: 1 : 100 @ A1	Date: Jan 2026
Plan Number: 251141- 08			
 SCALE 1:100			