




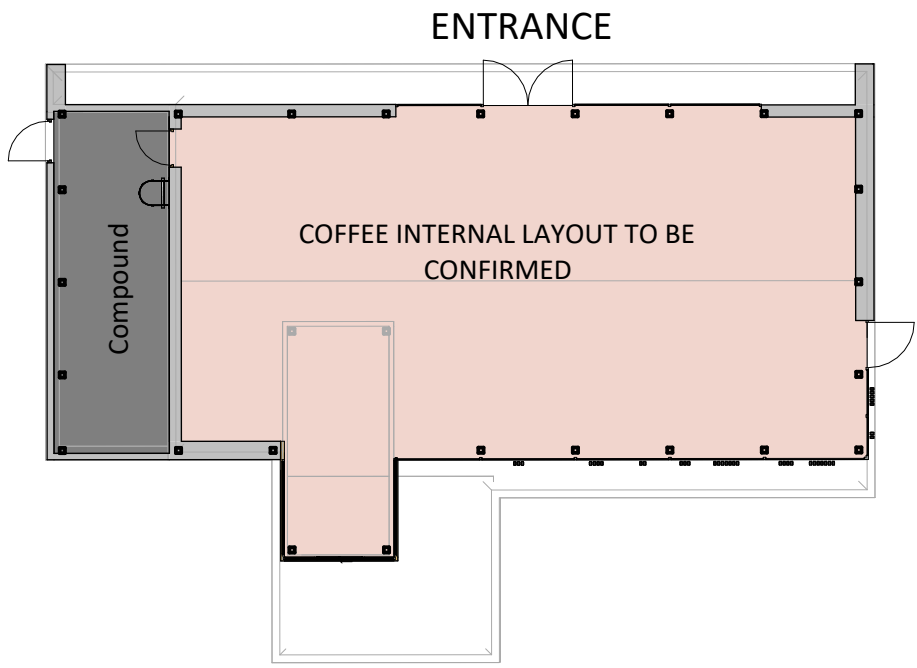


Coffee Floor Plan
1 : 200

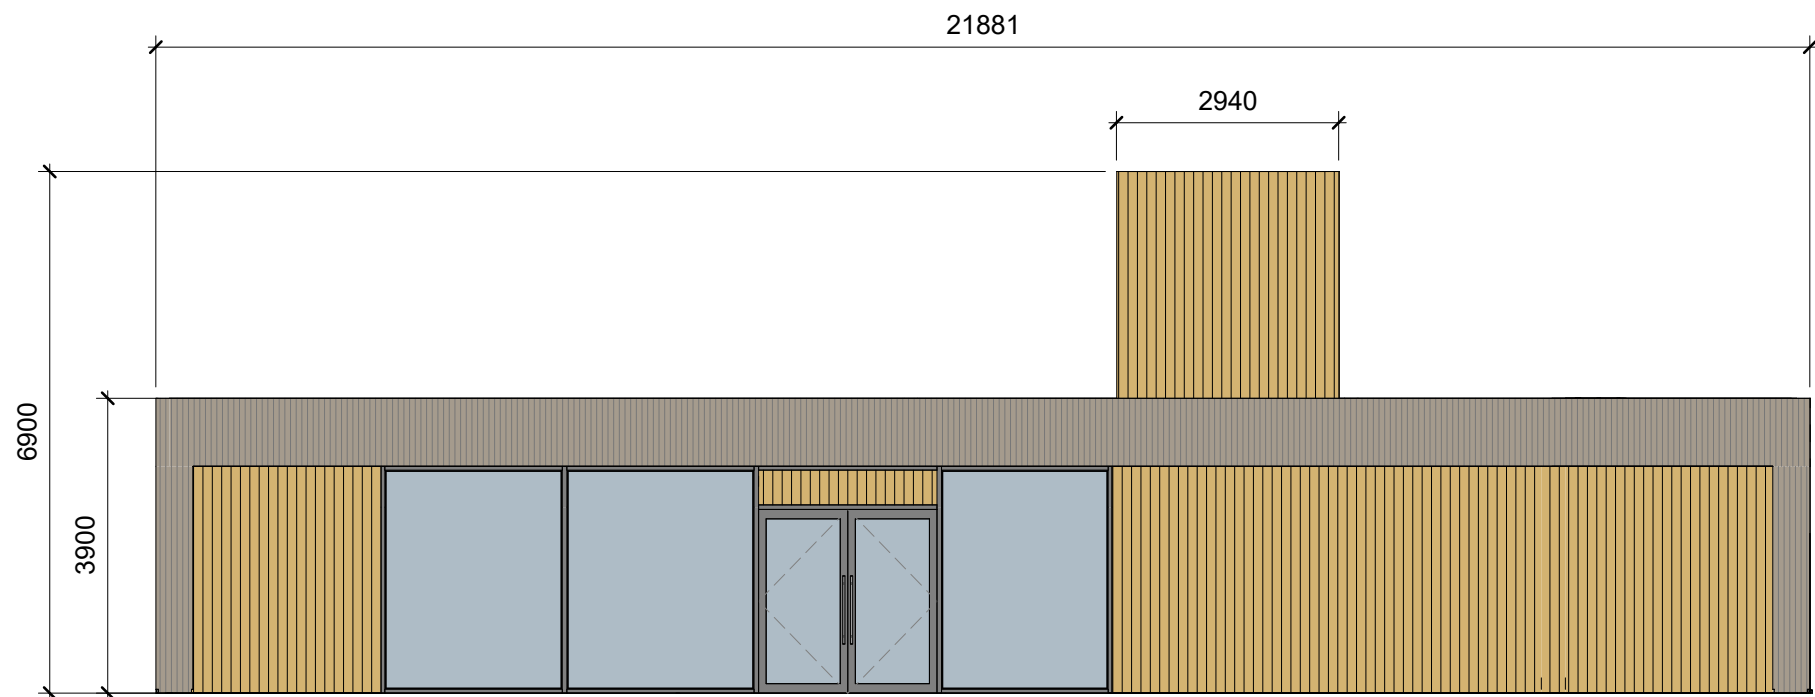


Front Elevation
1 : 100

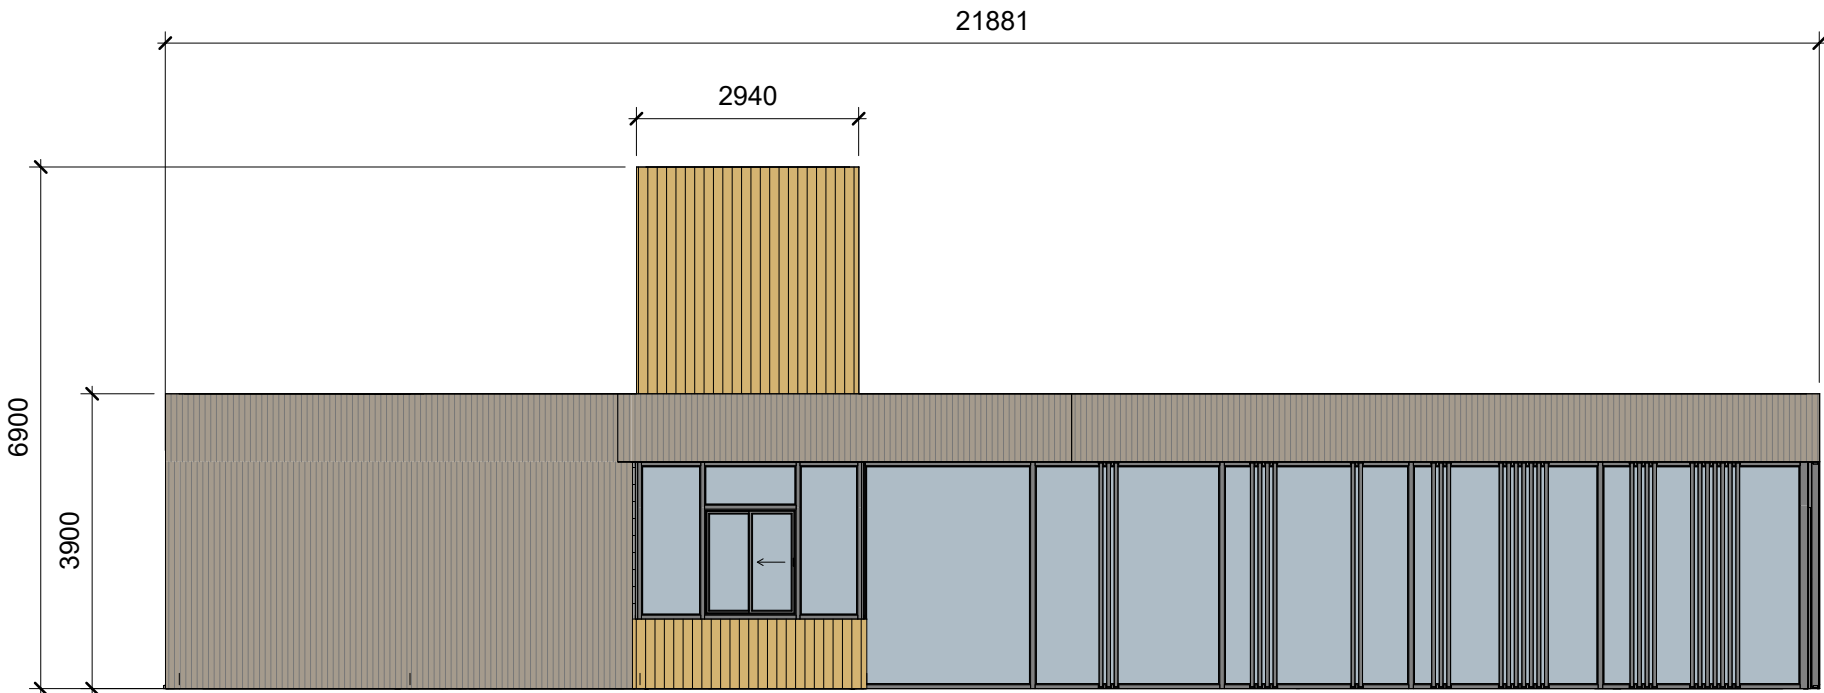


Rear Elevation
1 : 100

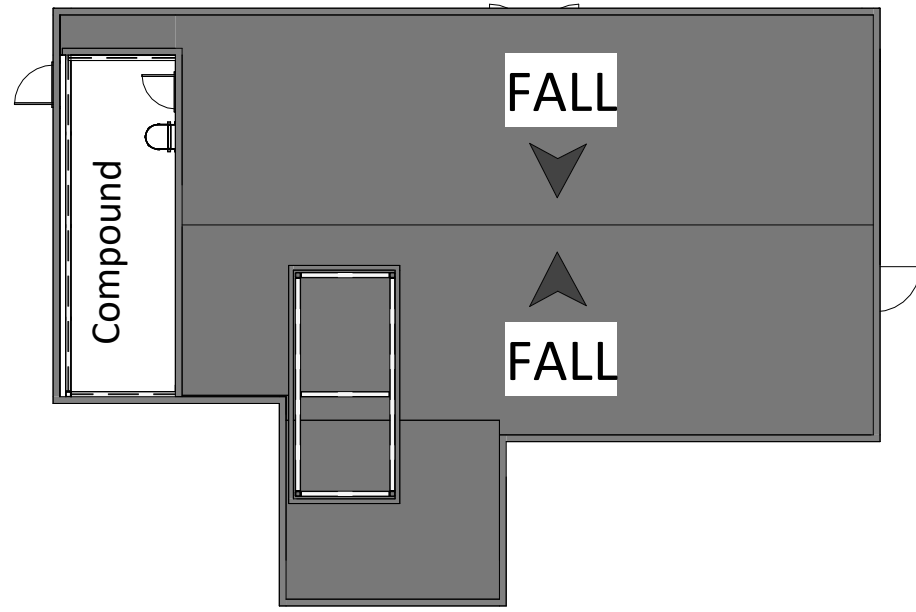

Coffee Roof Plan
1 : 200

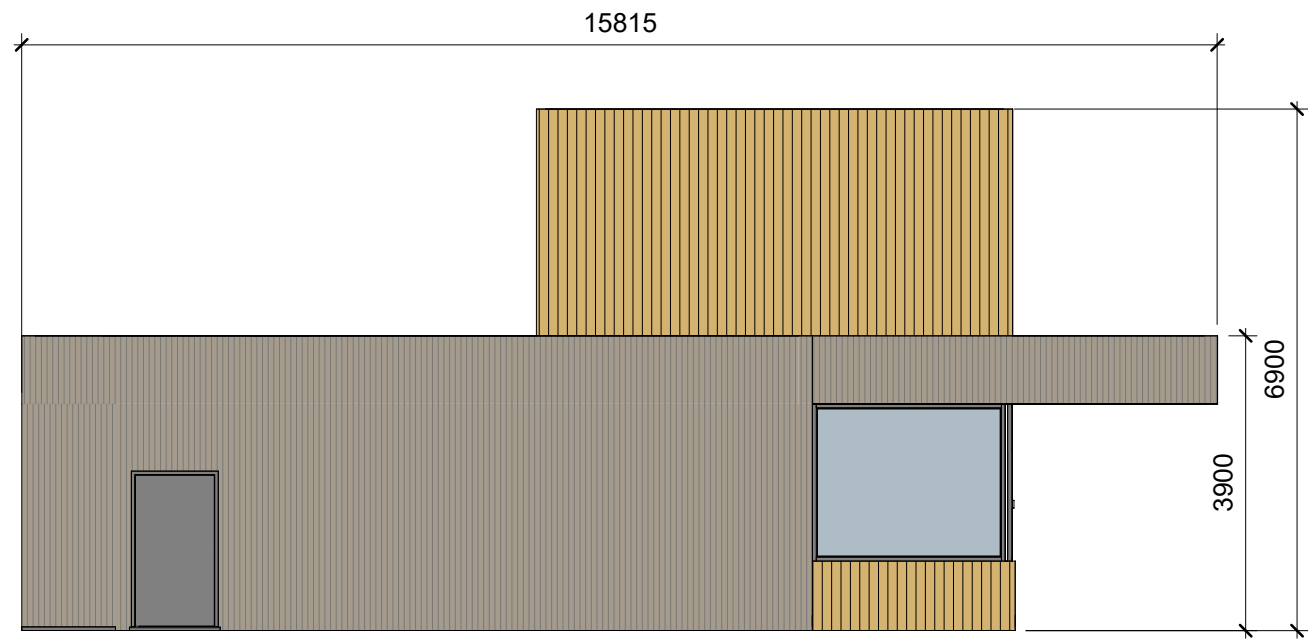


Side Elevation
1 : 100

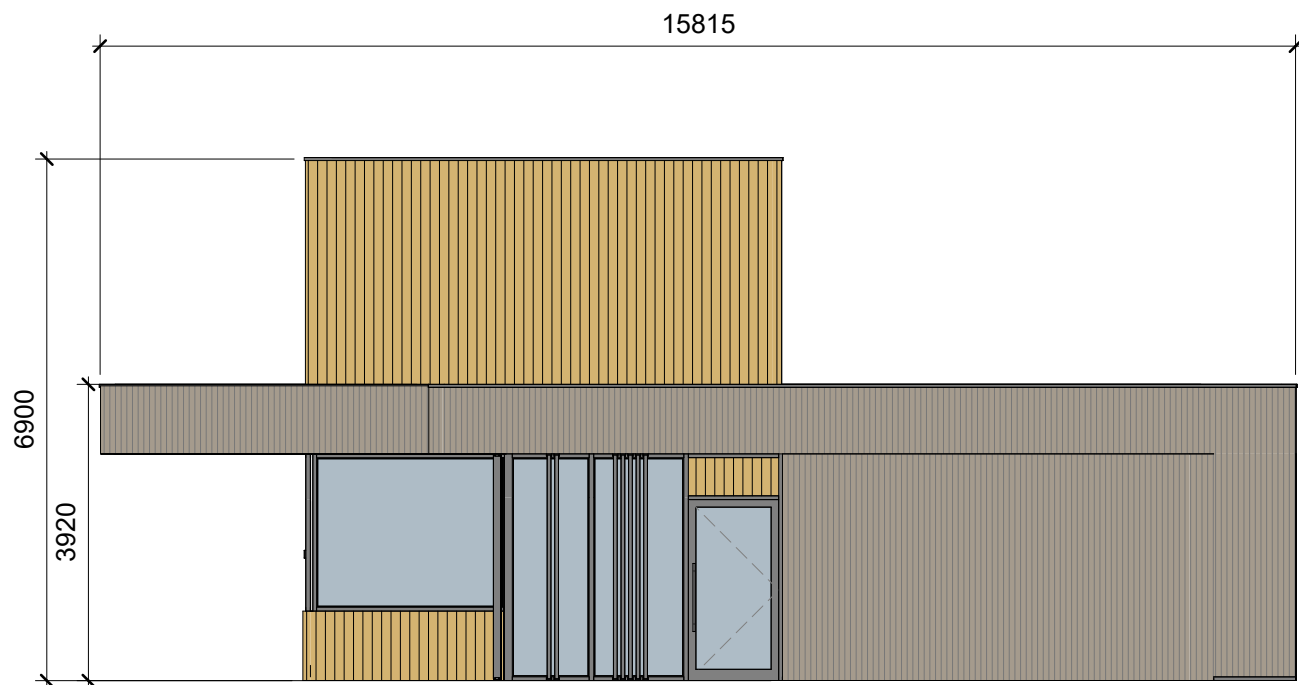

Side Elevation
1 : 100

Key

- DARK GREY - CLADDING PANELS
- TIMBER EFFECT - CLADDING PANELS
- PPC RAL 9005 JET BLACK FRAMES - WINDOWS AND DOORS
- DARK GREY - CLADDING PANELS - CORRAL

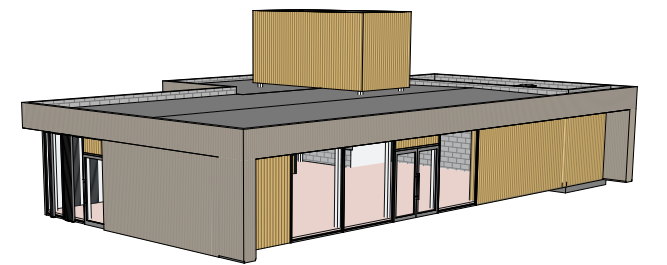

Coffee 3D Visual

PLANNING

PROJECT Markfield Former Motorway service area Little Shaw Ln Markfield, LE67 9PP			
TITLE PROPOSED COFFEE DETAILS			
CLIENT EG ON THE MOVE			
 8 Feast Field, Horsforth, Leeds, West Yorkshire, LS18 4TJ www.jennings-design.com 01274 395422 office@jennings-design.com			
Drawn: CS	Check: JHJ	Scale: As indicated	Date: Jan 2026
Plan Number: 251141-06			
