


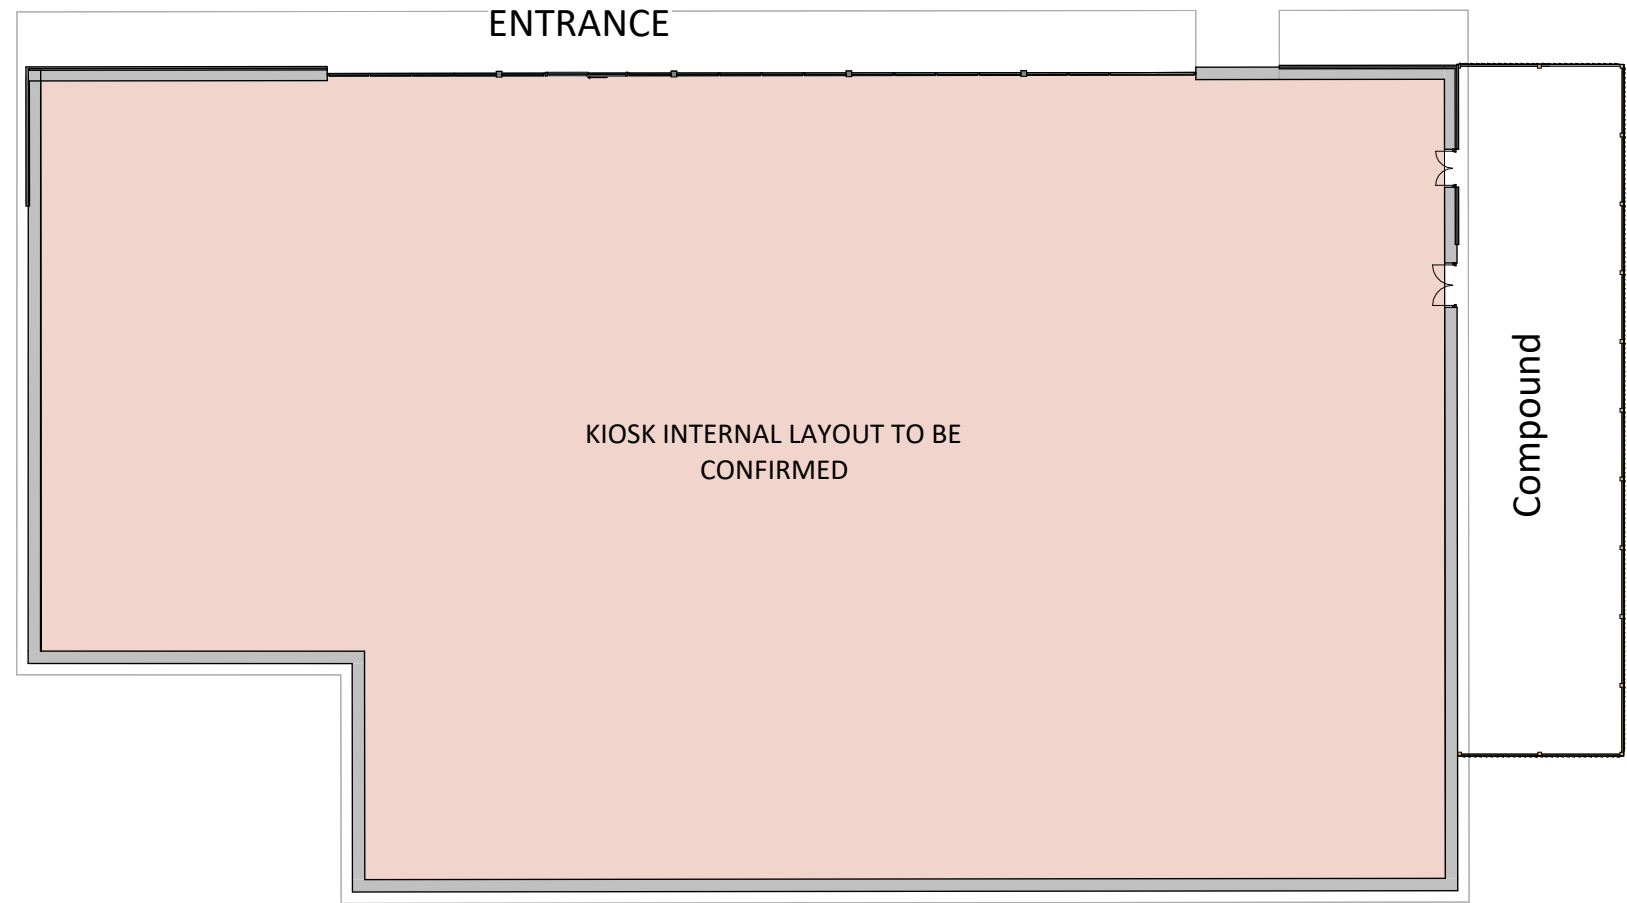


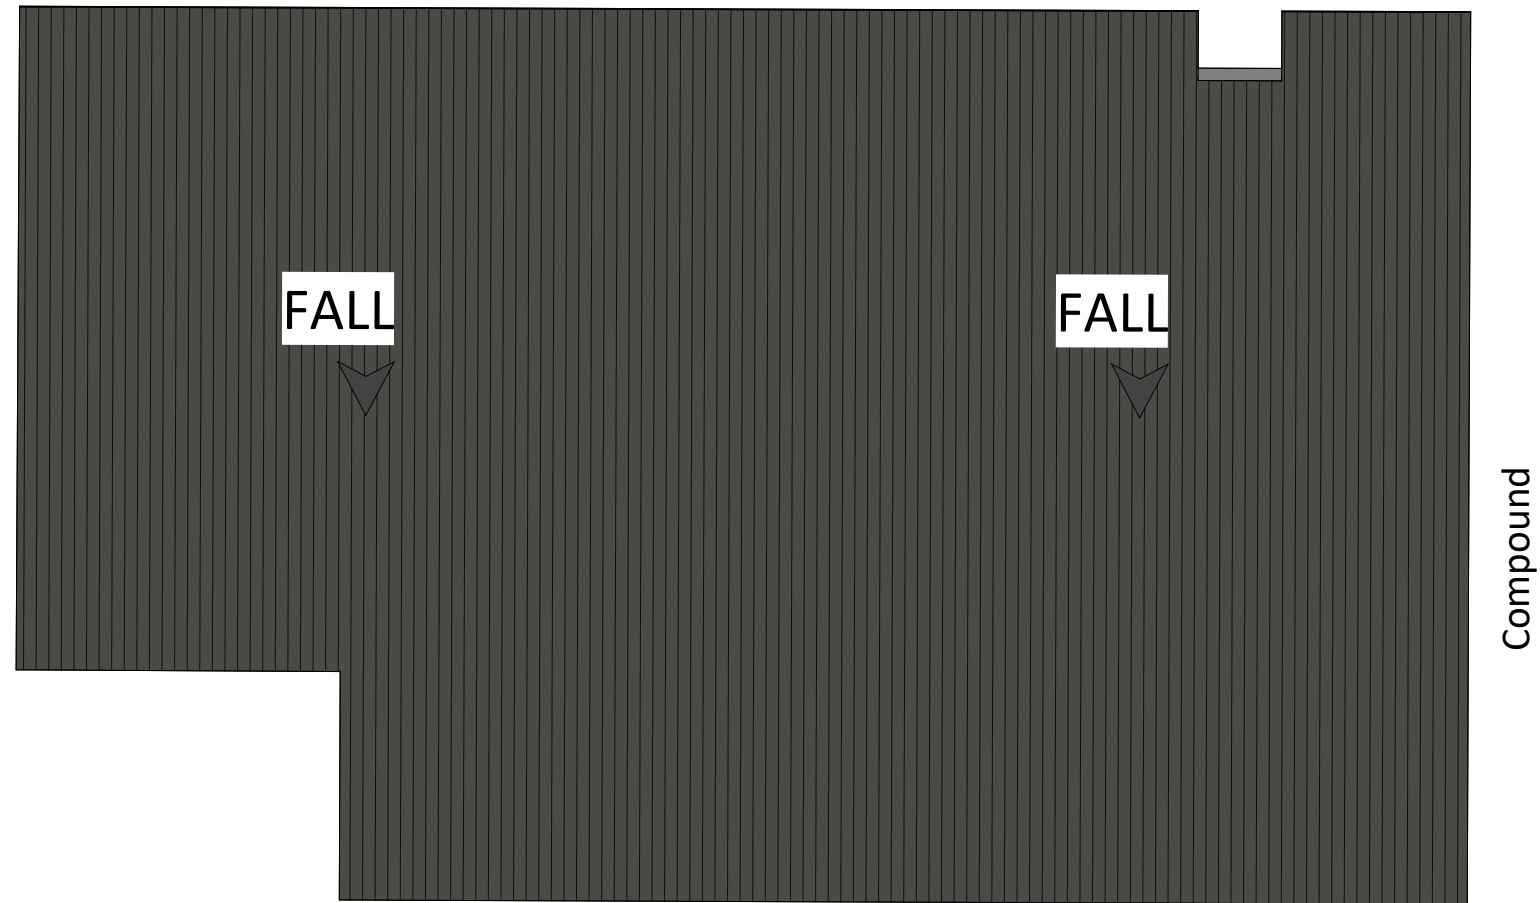


Kiosk Floor Plan
1 : 200

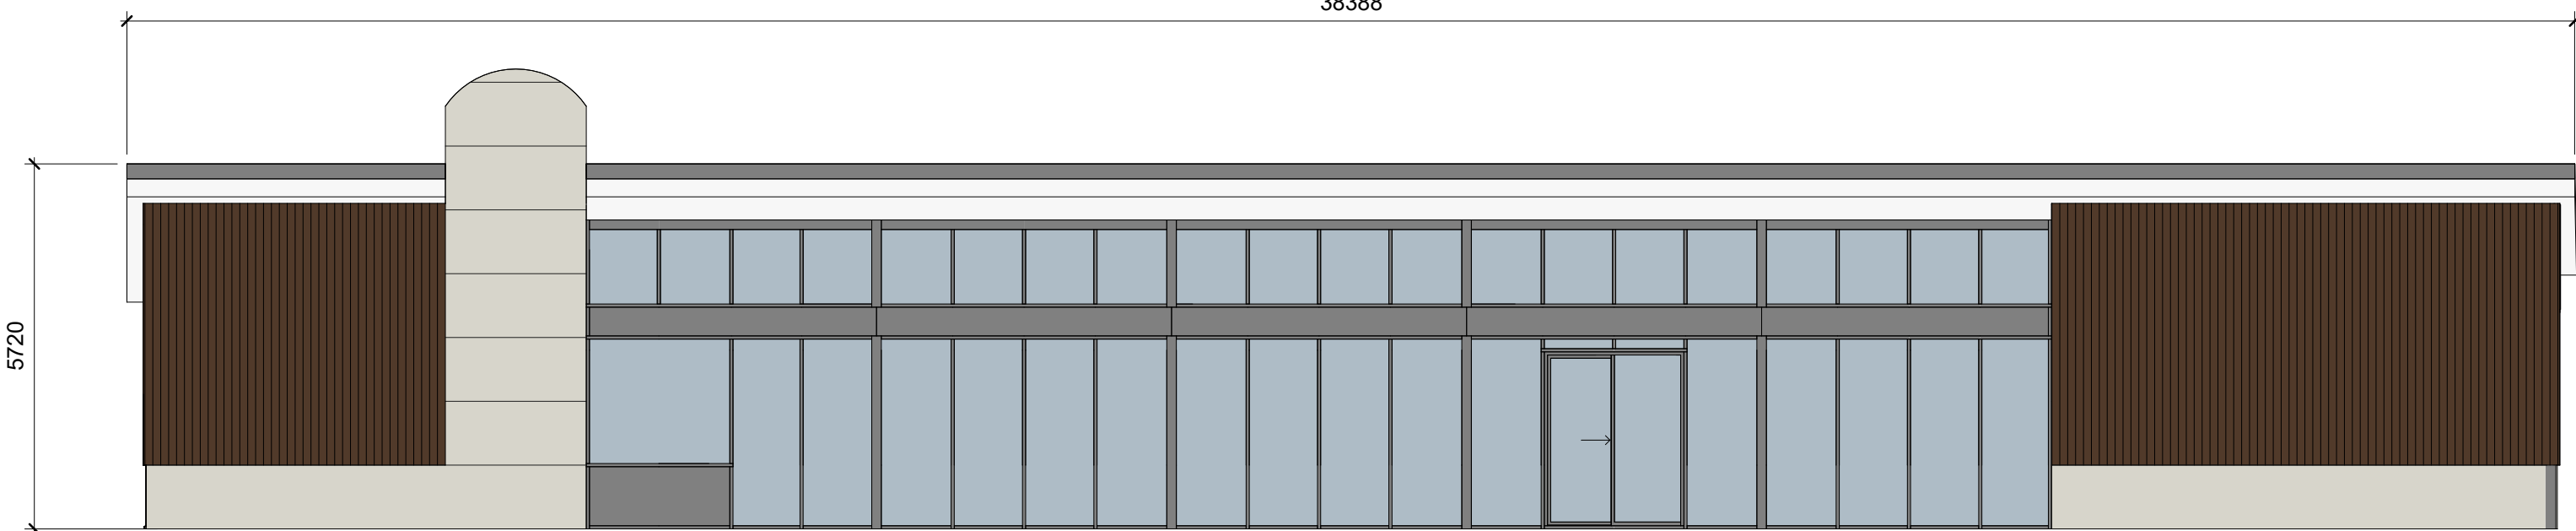


Kiosk Roof Plan
1 : 200

 


Front Elevation
1 : 100

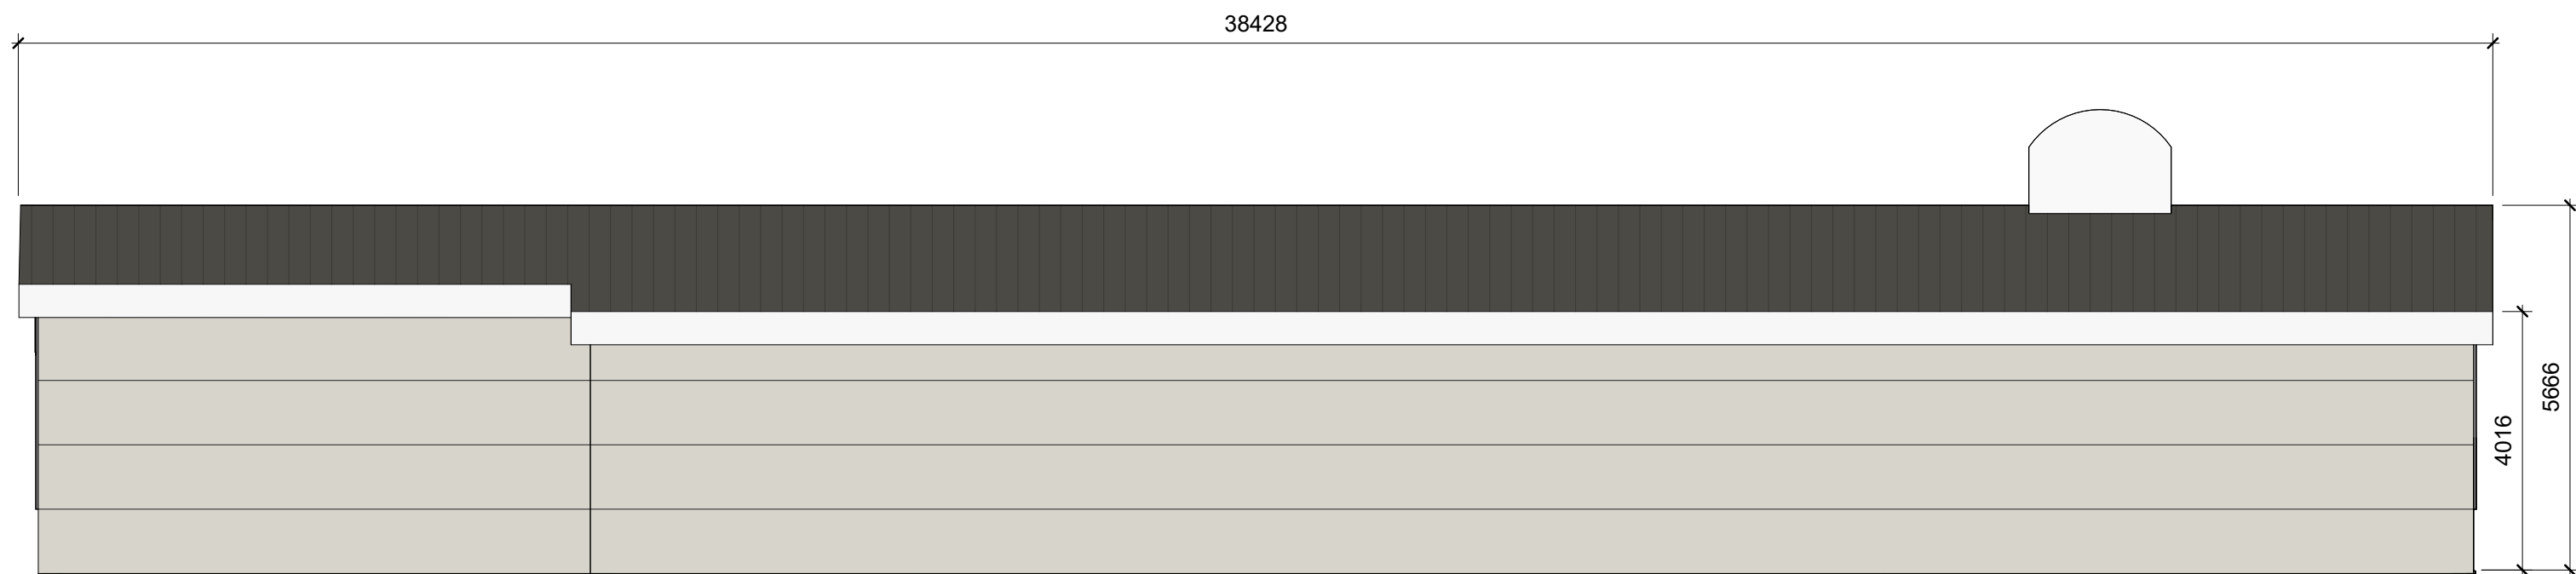


Rear Elevation
1 : 100

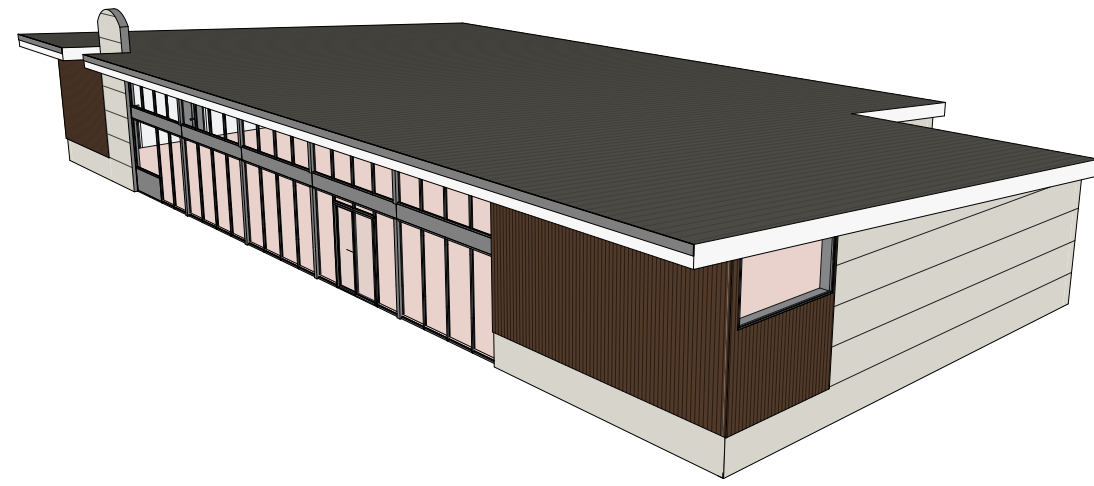


Kiosk 3D Visual 1

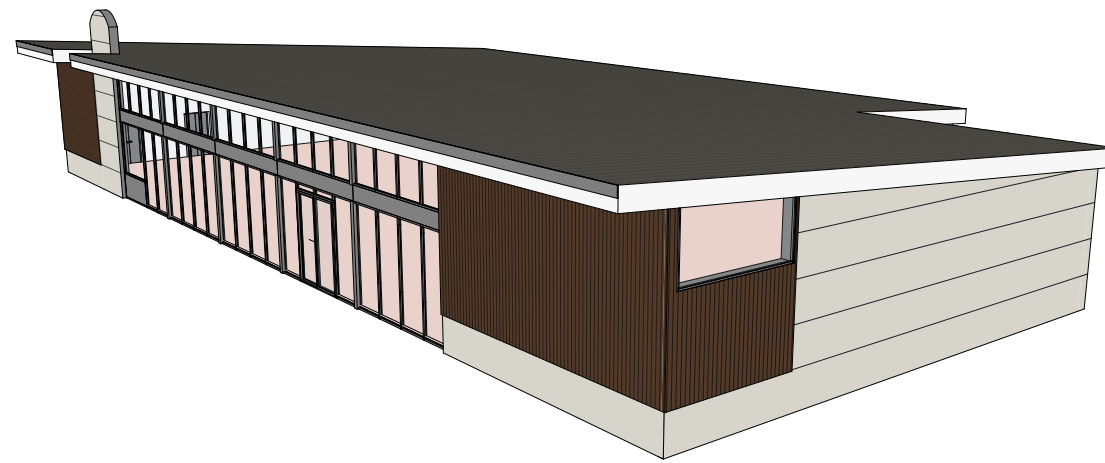

Kiosk 3D Visual 2

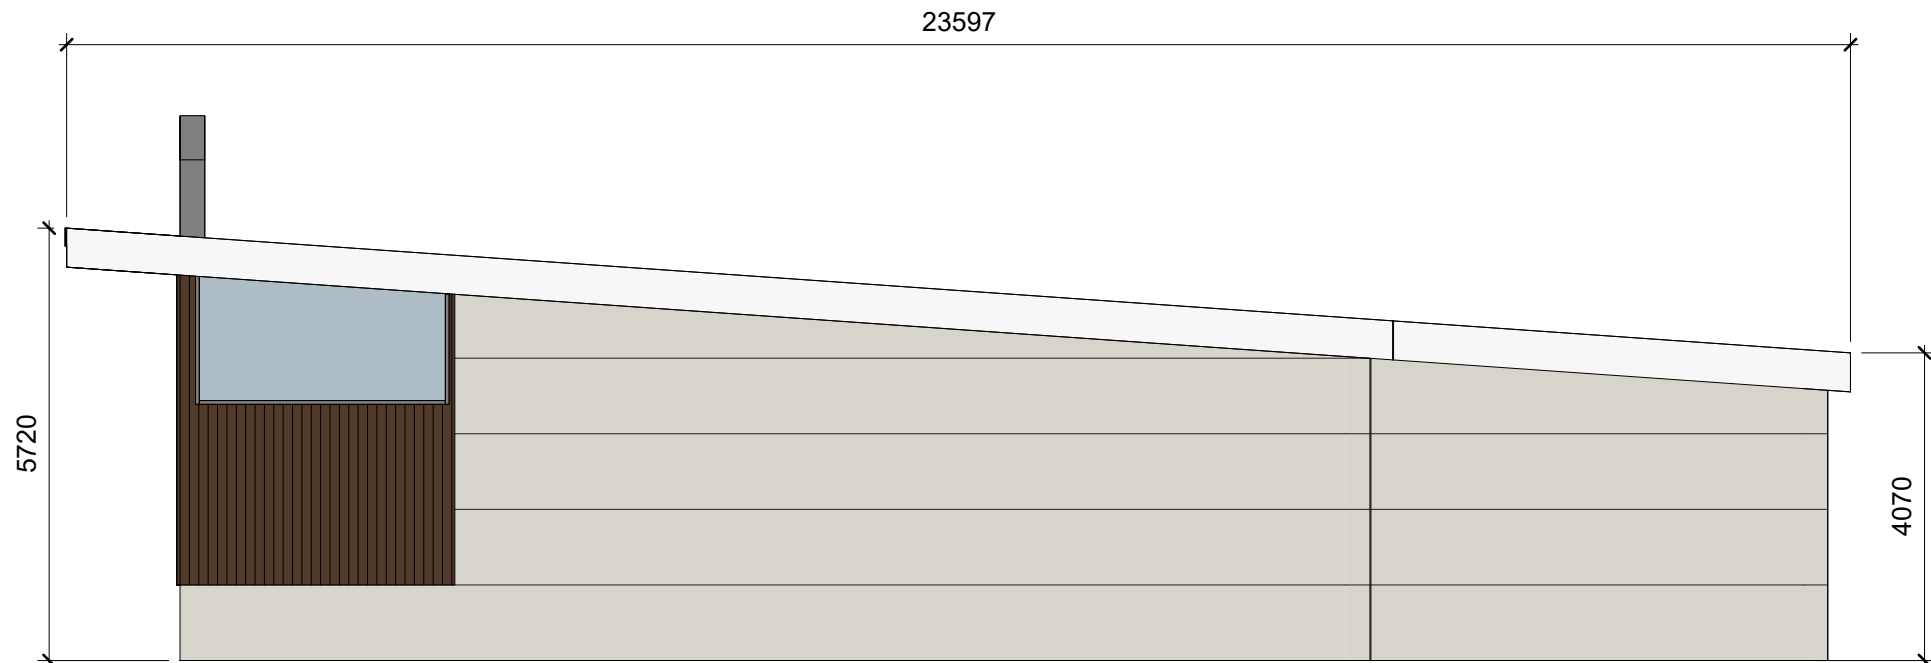

Side Elevation
1 : 100

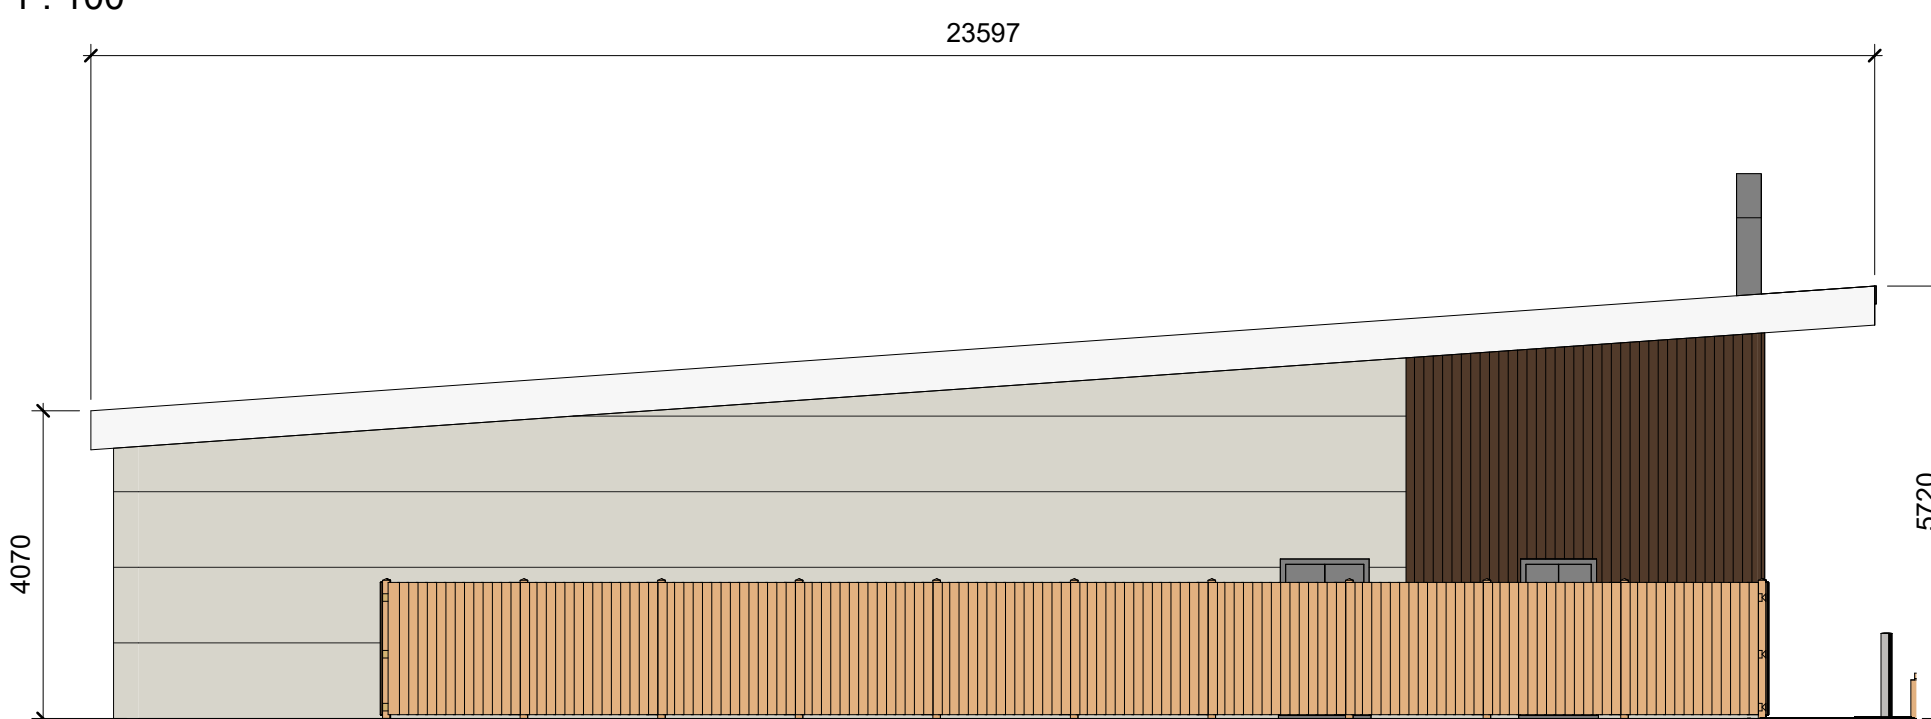


Side Elevation
1 : 100

Key

- KINGSPAN KS1000RW 100mm THICK QUADCORE ROOF SHEETS - MERLIN GREY BS18825
- VERTICALLY LAID ISOCAD WALL PANELS 100mm THICK PIR INSULATION IN HAMLET RAL 9002
- FASCIA, CAPPING AND GLAZING - UMBRA GREY RAL 7022
- HAYWOODS HO940 CHOCOLATE VERTICALLY LAID TREKKER BOARDS
- GLAZING (BY OTHERS) FRAMES IN UMBRA GREY RAL 7022

PLANNING

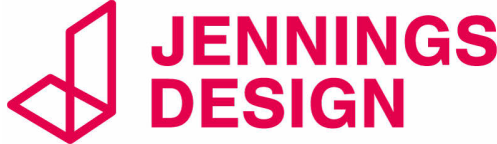PROJECT Markfield Former Motorway service area Little Shaw Ln Markfield, LE67 9PP			
TITLE PROPOSED KIOSK DETAILS			
CLIENT EG ON THE MOVE			
			
8 Feast Field, Horsforth, Leeds, West Yorkshire, LS18 4TJ www.jennings-design.com 01274 395422 office@jennings-design.com			
Drawn: CS	Check: JHJ	Scale: As indicated @ A1	Date: Jan 2026
Plan Number: 251141- 05			
