



01856 898 022
www.UKPlanningMaps.com



Produced on 29 January 2026 from the Ordnance Survey National Geographic Database and incorporating surveyed revision available at this date.
This map shows the area bounded by 453238 307273, 453380 307273, 453380 307415, 453238 307415, 453238 307273
Crown copyright and database rights 2026 OS 100054135. Supplied by copla ltd trading as UKPlanningMaps.com a licensed Ordnance Survey partner (OS 100054135).
Data licence expires 29 January 2027. Unique plan reference: v2g/1369035/1834596

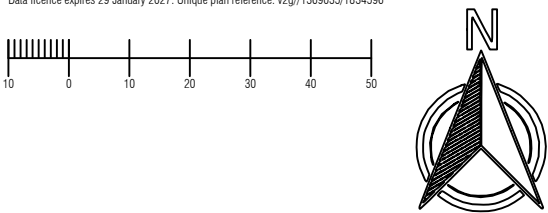

EXISTING SITE LOCATION PLAN SCALE 1:1250

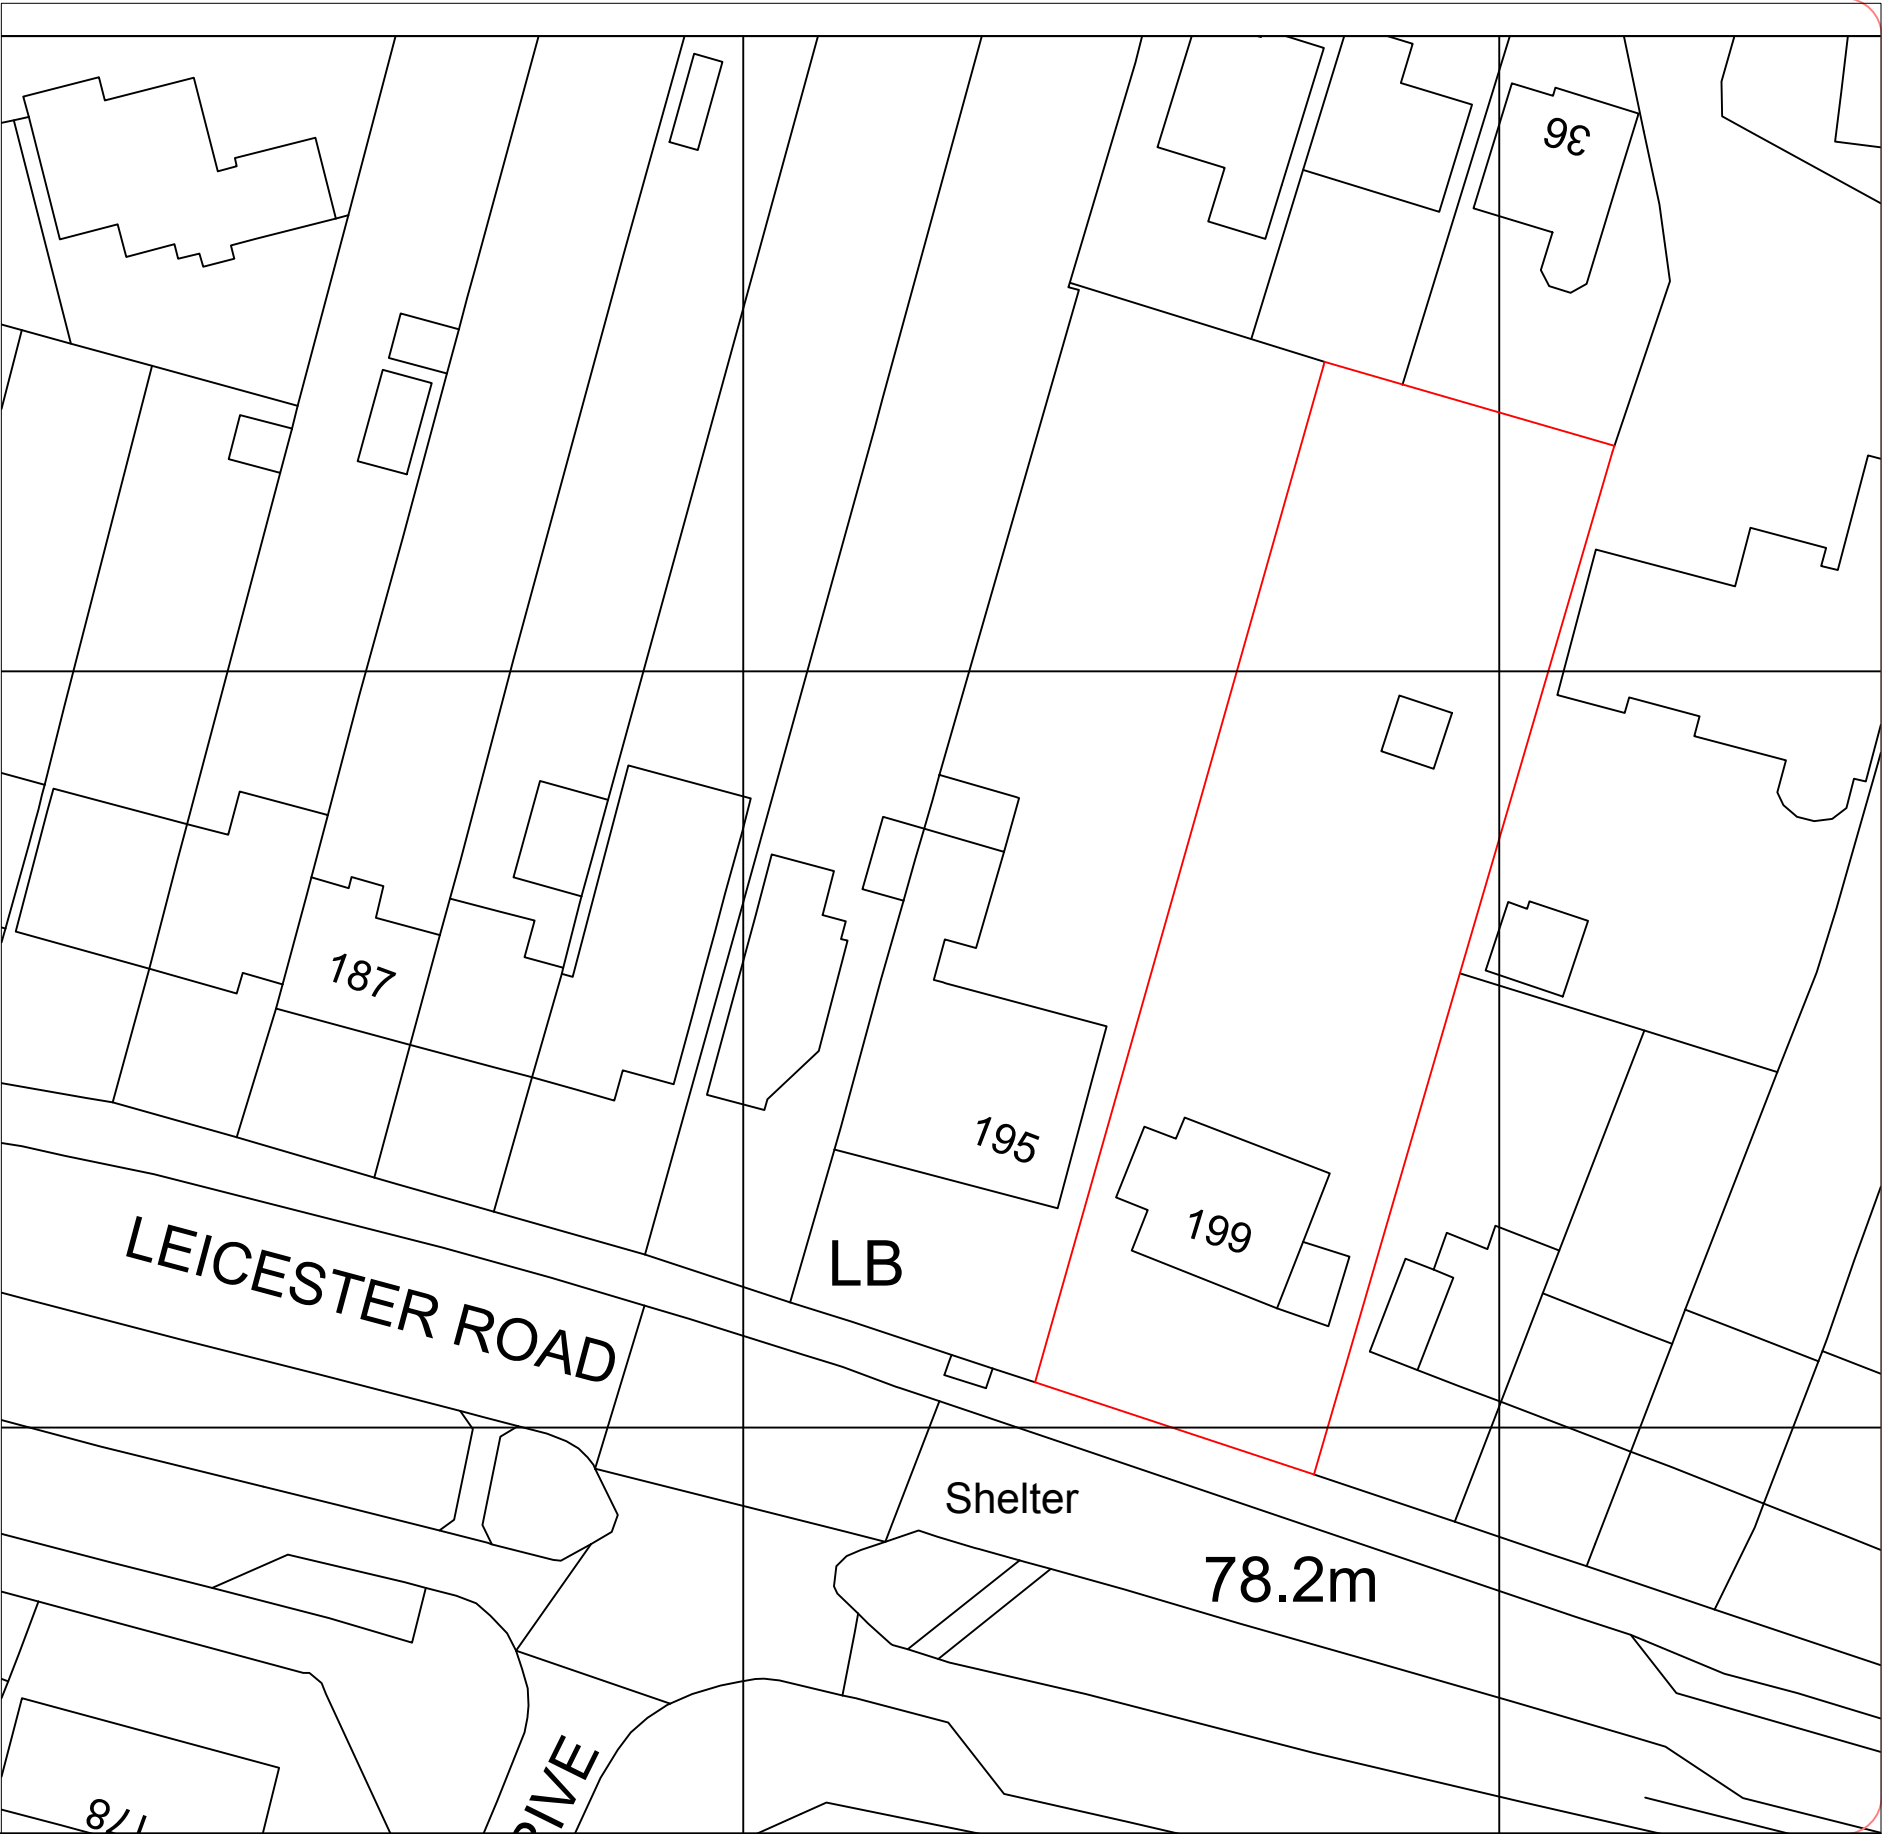


EXISTING BLOCK PLAN SCALE 1:500

13 Architectural
Consultants Ltd


Urban Design
Town Planning Consultants
Building Surveyors
Architecture
Property Development
Cost Consultants
Party Wall Surveyors

8 COPLOW AVENUE LEICESTER LE5 5WA
13DRAWINGS@GMAIL.COM 07412502035


A3

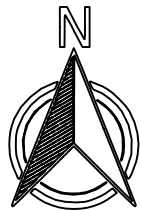

PROJECT MR R J AUTY AND MS S L SMITH 199 LEICESTER ROAD LEICESTER LEICS	SCALE AS ANOTATED	DRAWN AO	CHECKED FO
	DATE 21-05-2026	STATUS PLANNING	
	DRAWING No. 001		REVISION


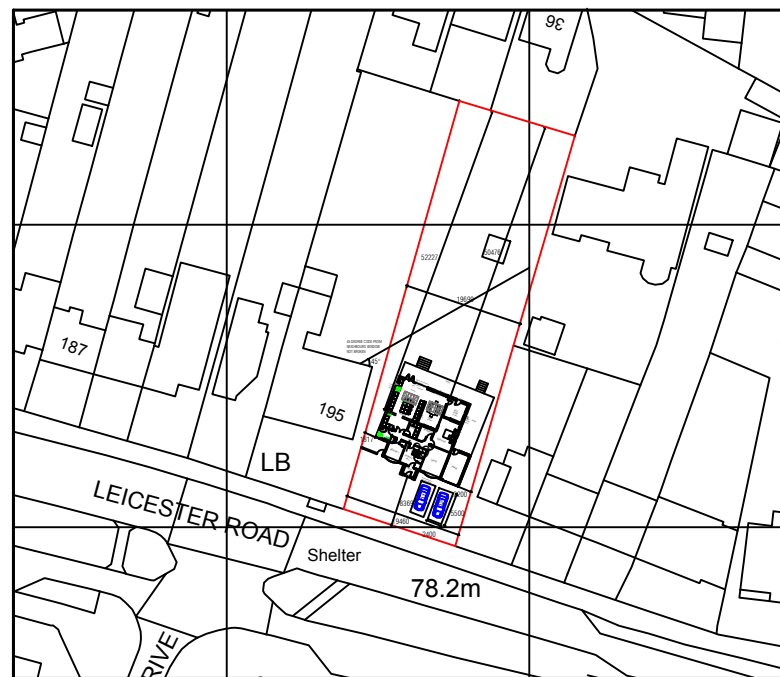


PROPOSED SITE LOCATION PLAN SCALE 1:1250

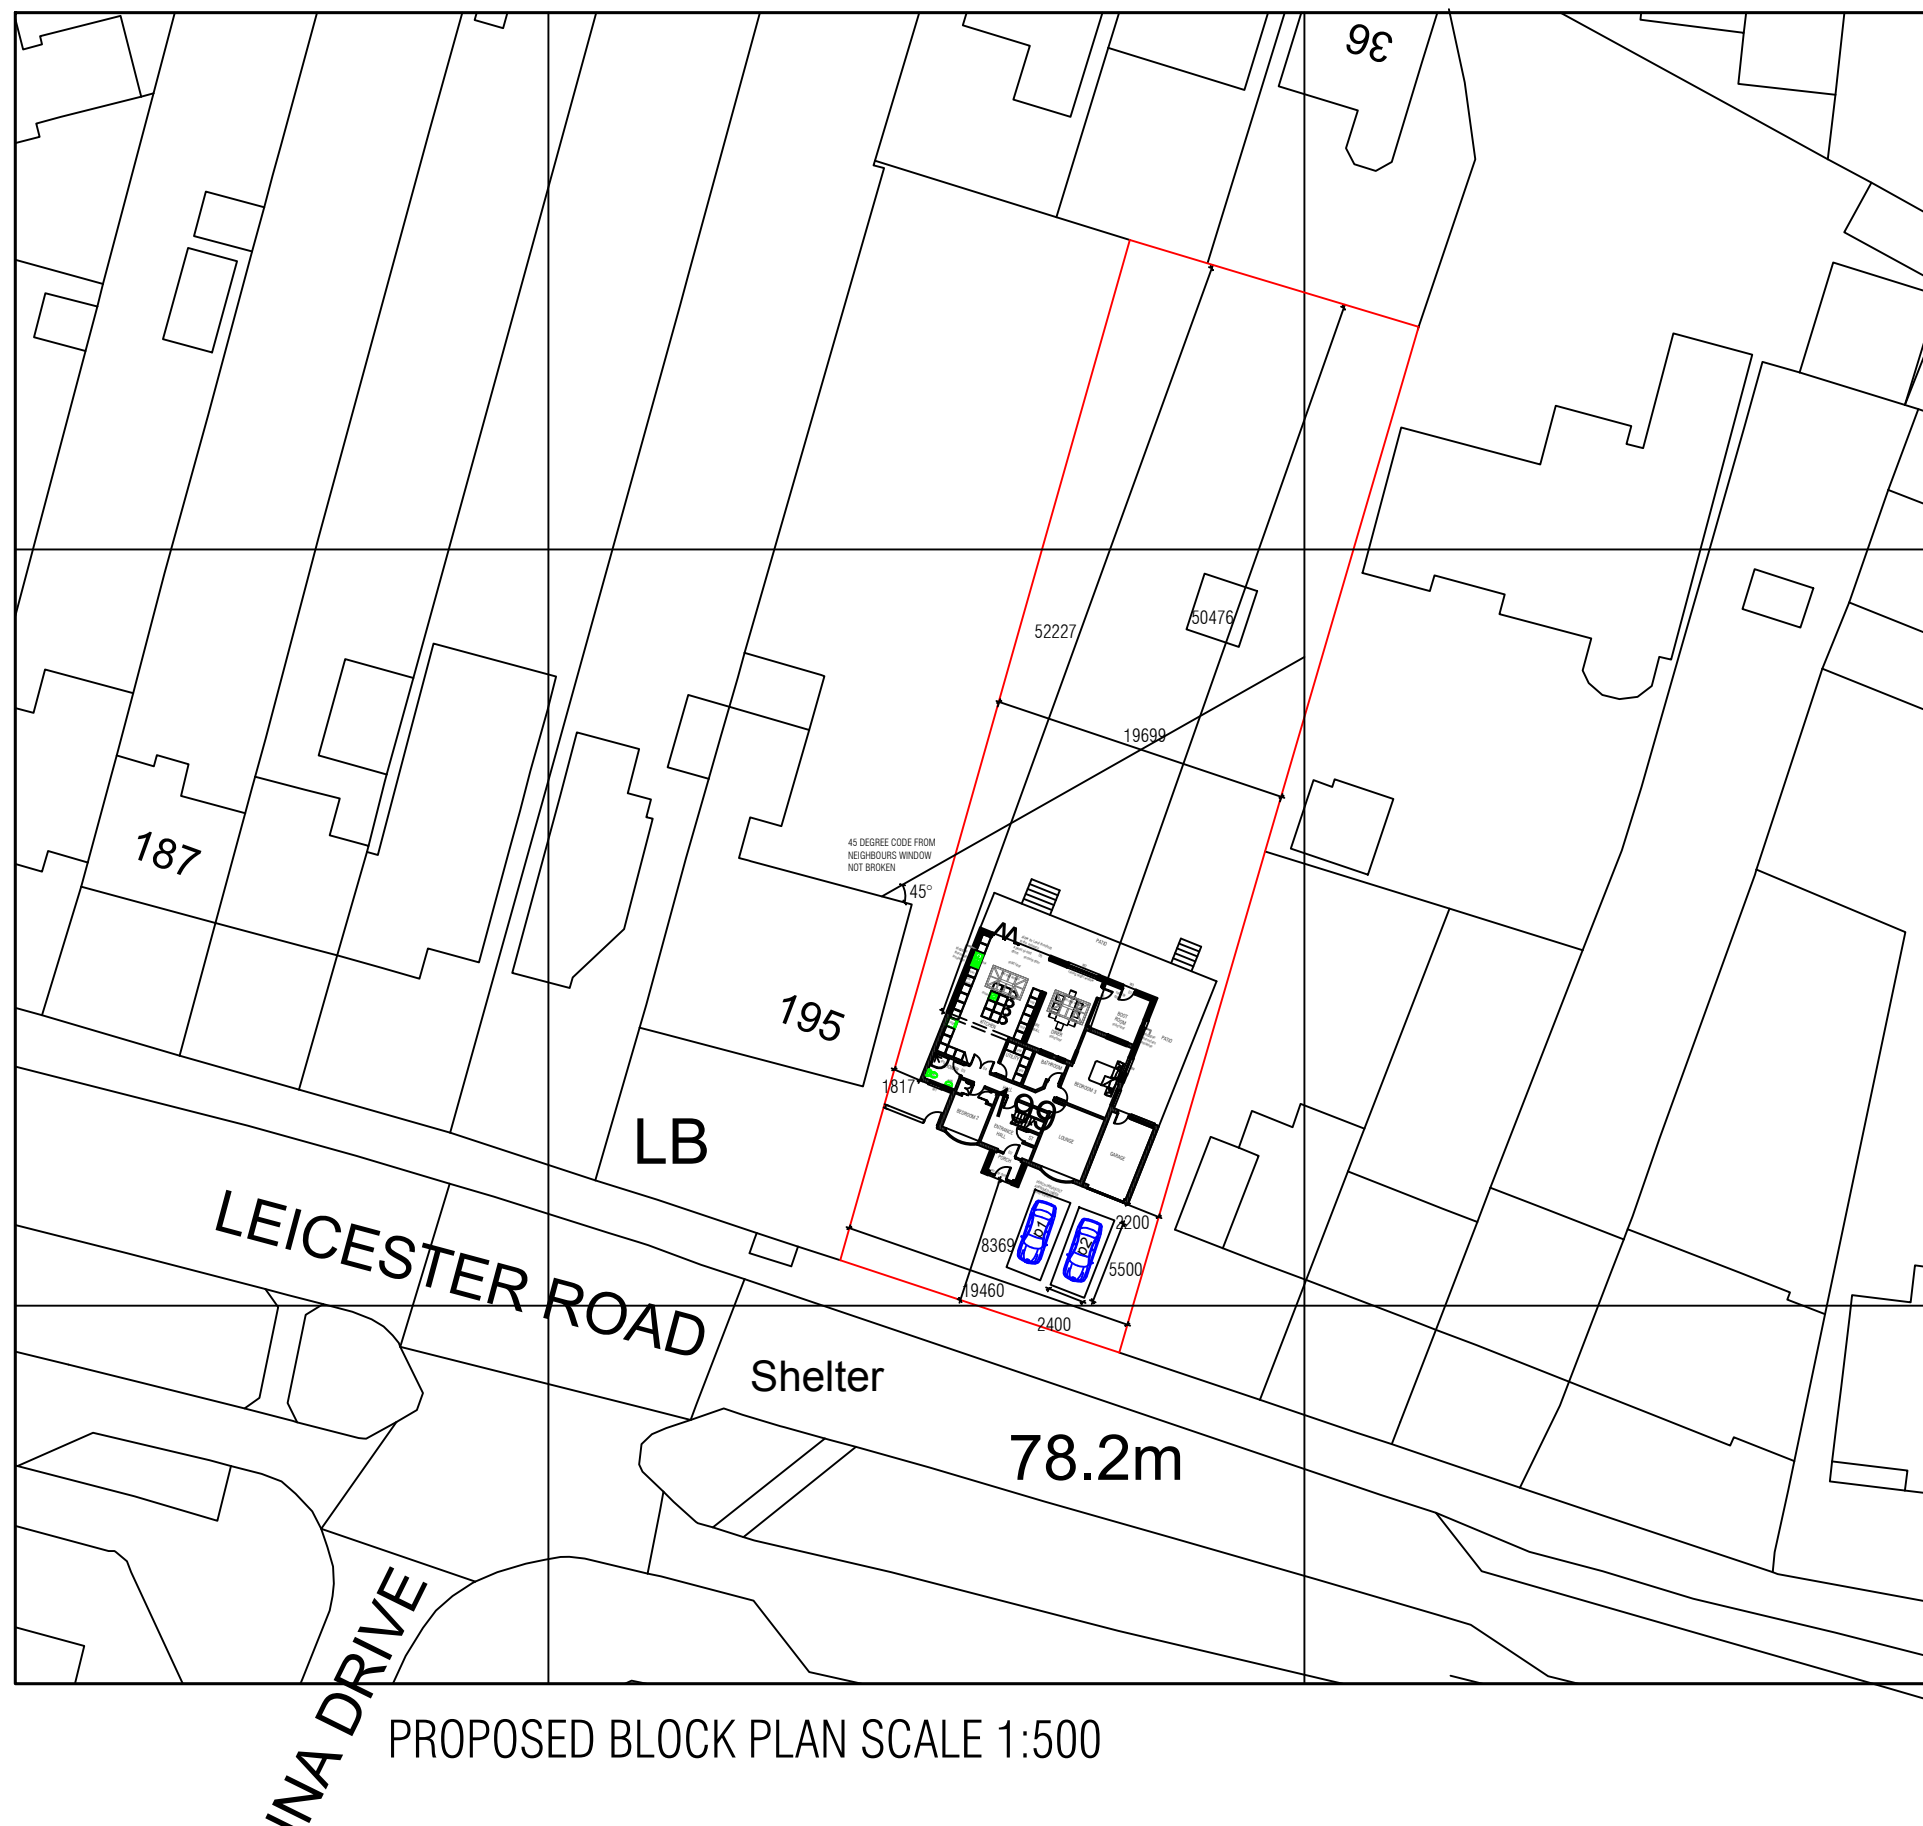

PROPOSED BLOCK PLAN SCALE 1:500

PROJECT MR R J AUTY AND MS S L SMITH 199 LEICESTER ROAD LEICESTER LEICS	SCALE AS ANOTATED	DRAWN AO	CHECKED FO
	DATE 21-05-2026	STATUS PLANNING	
	DRAWING No. 002		REVISION

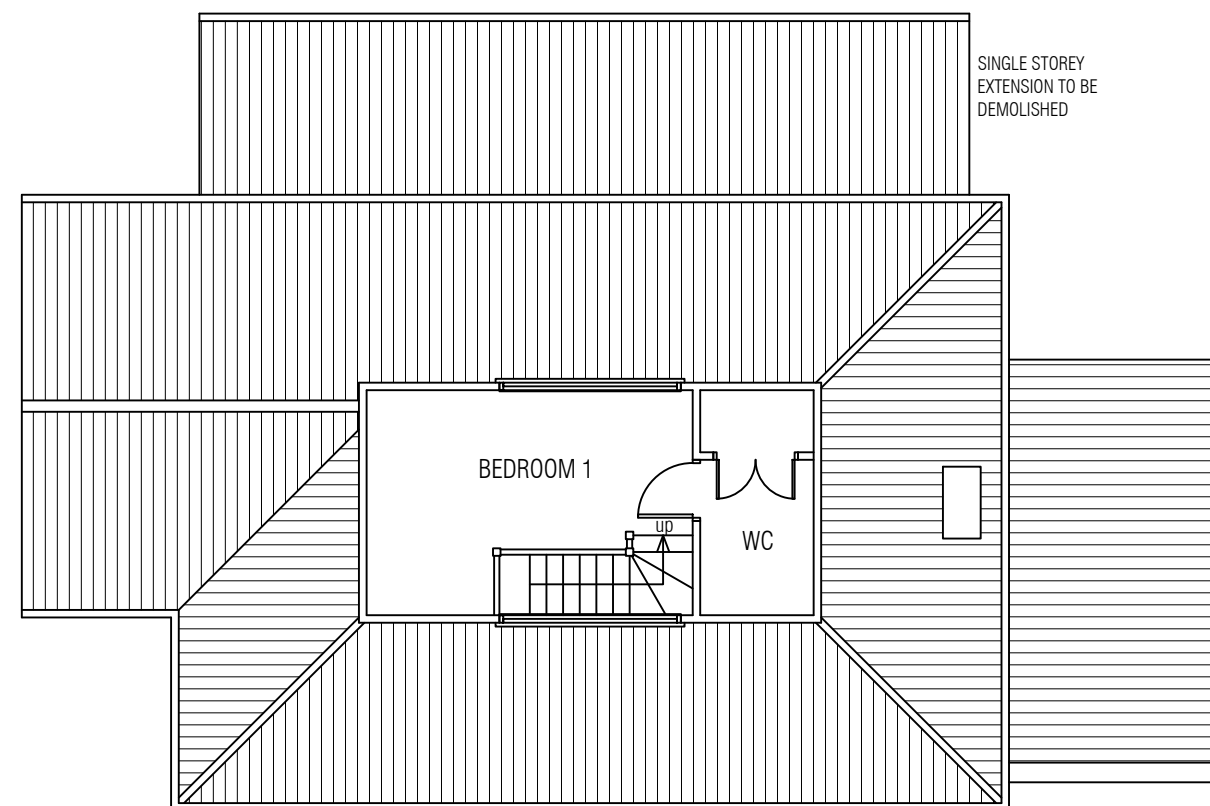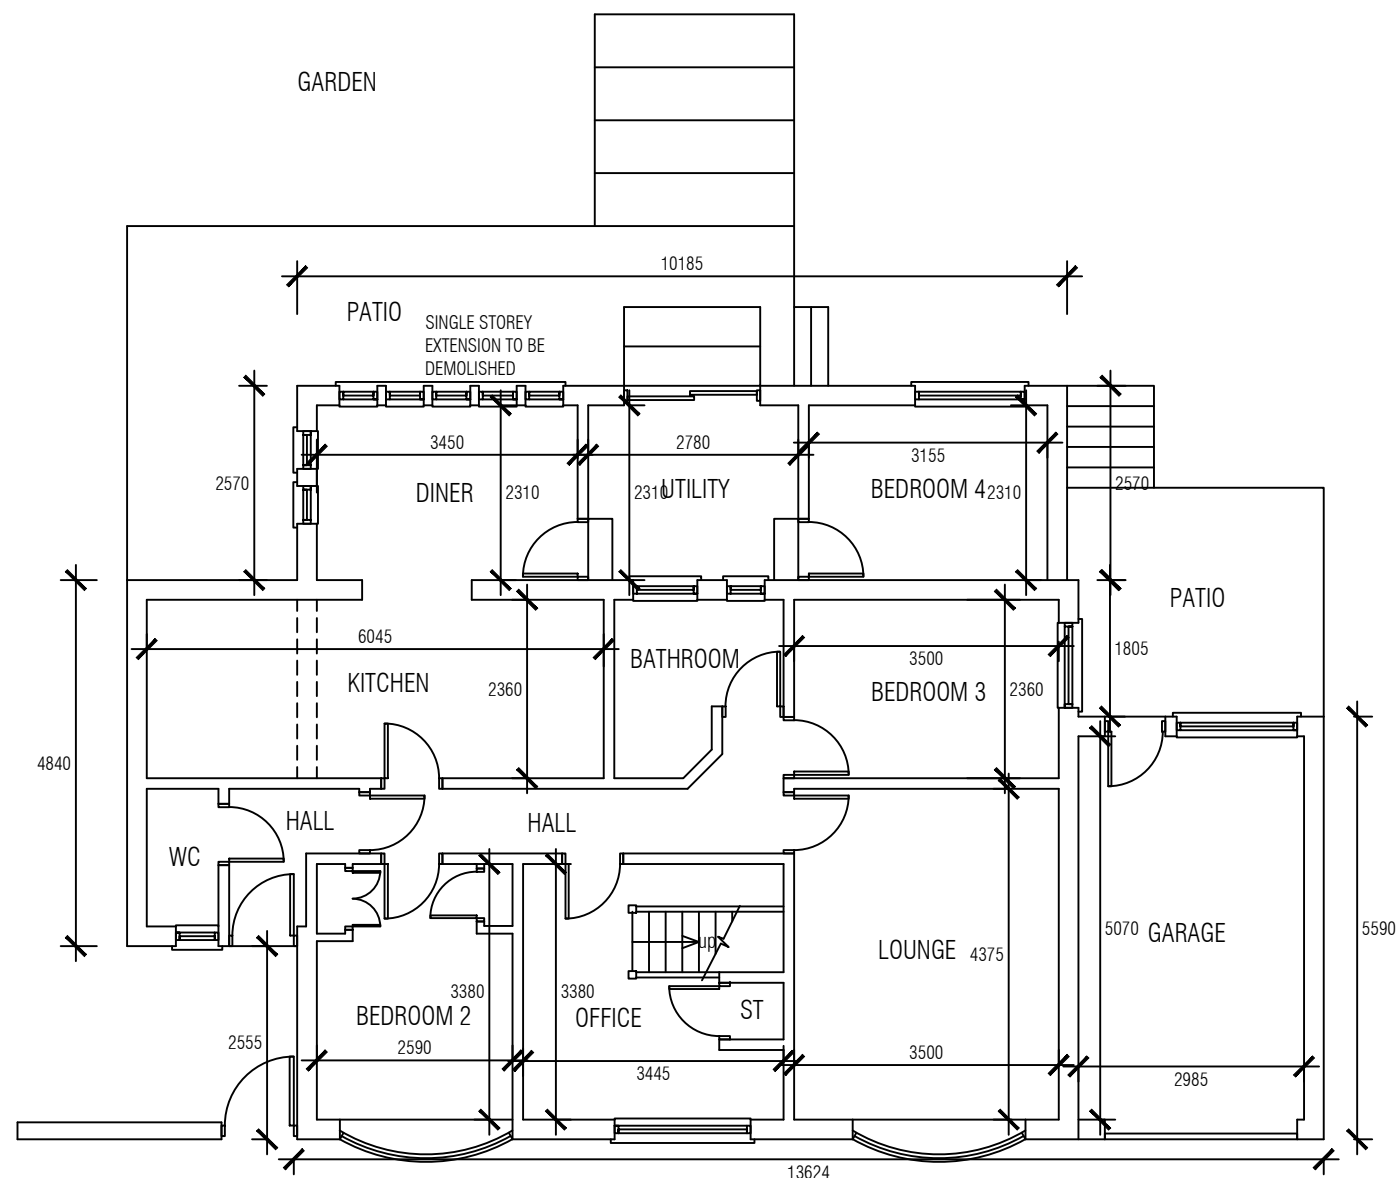


13 Architectural
Consultants Ltd

Urban Design
Town Planning Consultants
Building Surveyors
Architecture
Property Development
Cost Consultants
Party Wall Surveyors


8 COPLOW AVENUE LEICESTER LE5 5WA
13DRAWINGS@GMAIL.COM 07412502035

A3


PROJECT MR R J AUTY AND MS S L SMITH 199 LEICESTER ROAD LEICESTER LEICS	SCALE AS ANOTATED	DRAWN AO	CHECKED FO
	DATE 21-05-2026	STATUS PLANNING	
	DRAWING No. 003		REVISION

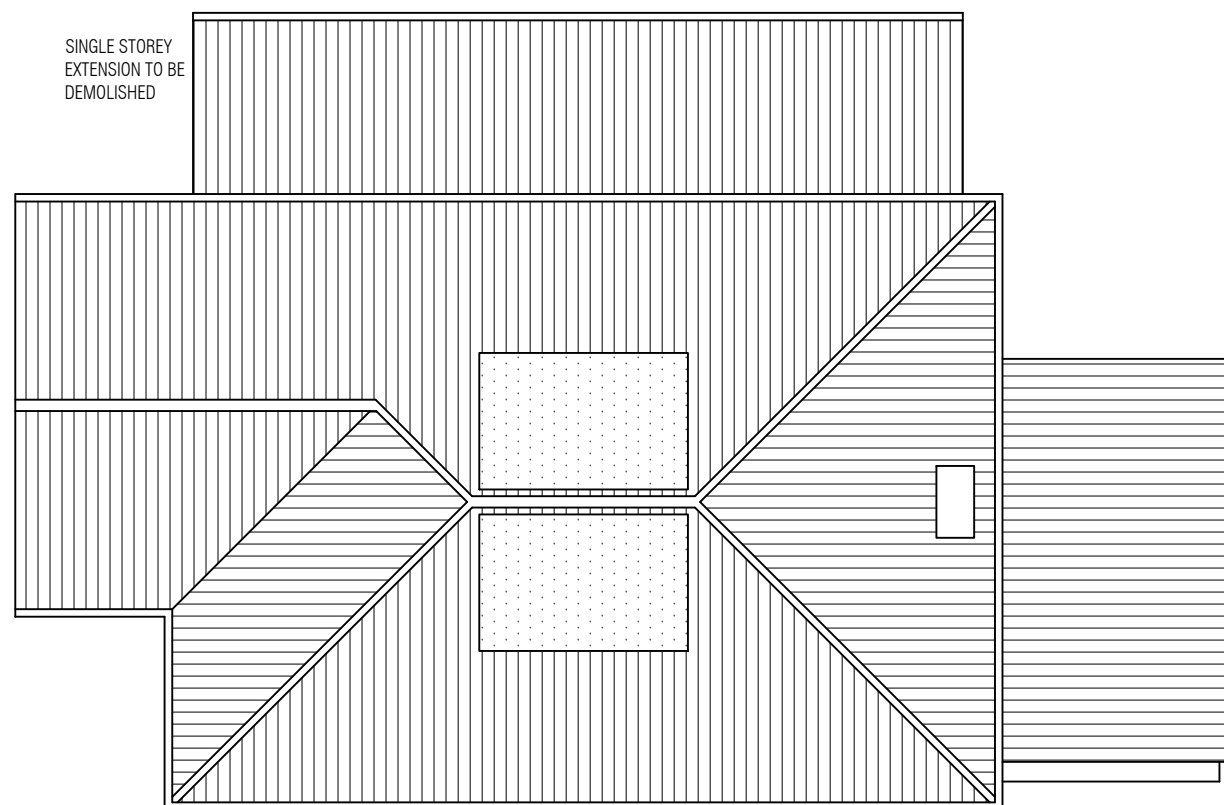

EXISTING ROOF PLAN
SCALE 1:100

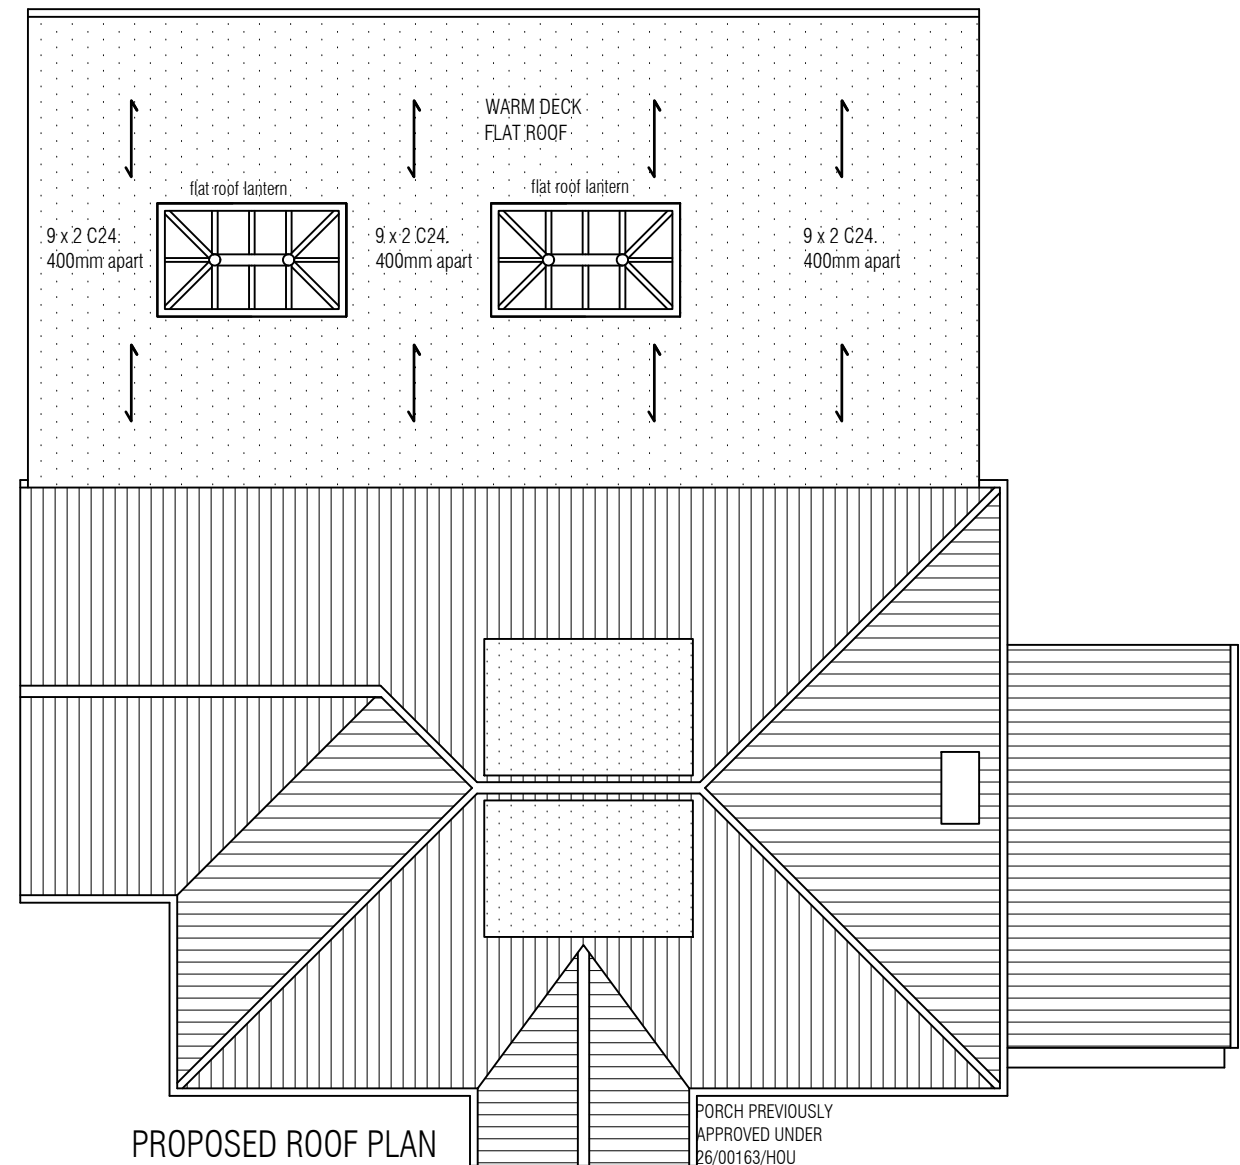


PROPOSED ROOF PLAN
SCALE 1:100

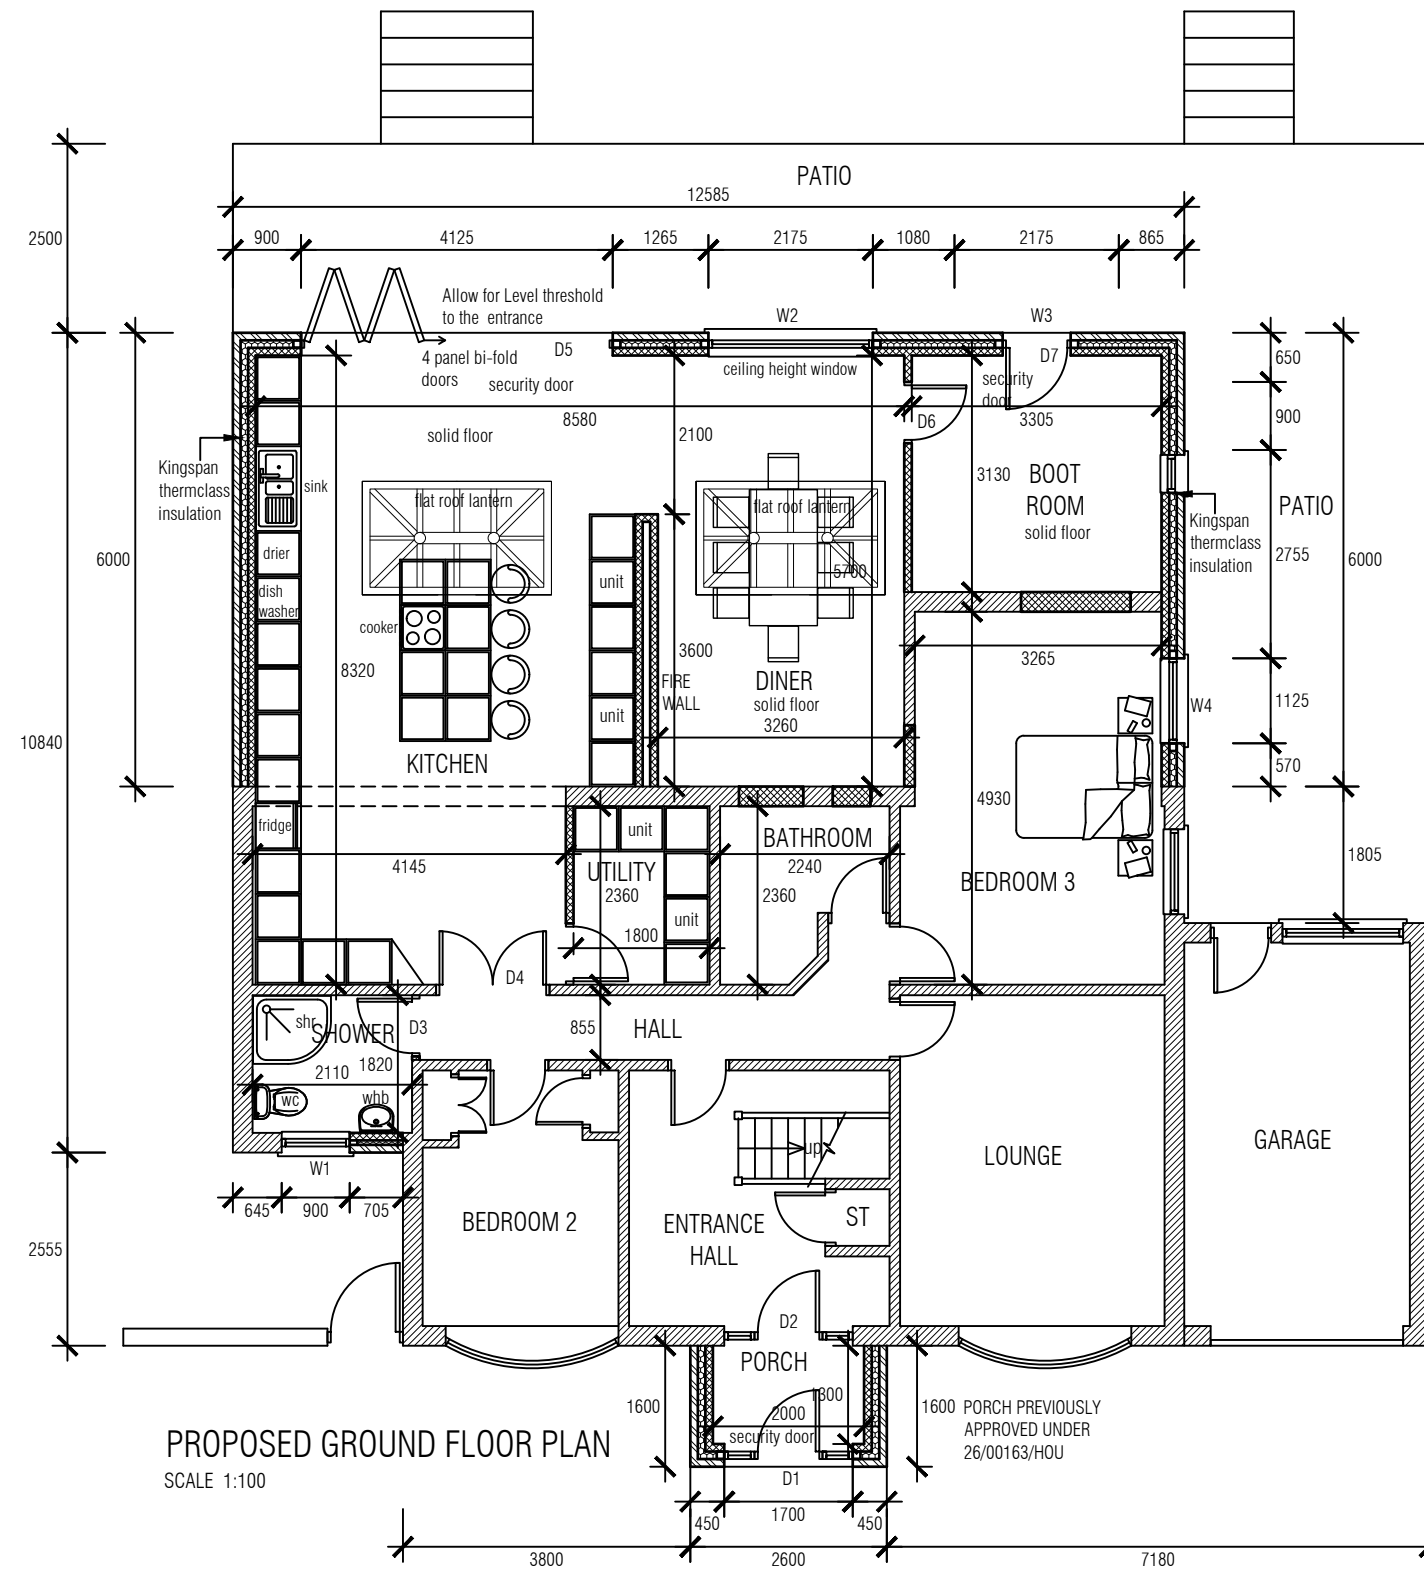





EXISTING FRONT ELEVATION
SCALE 1:100

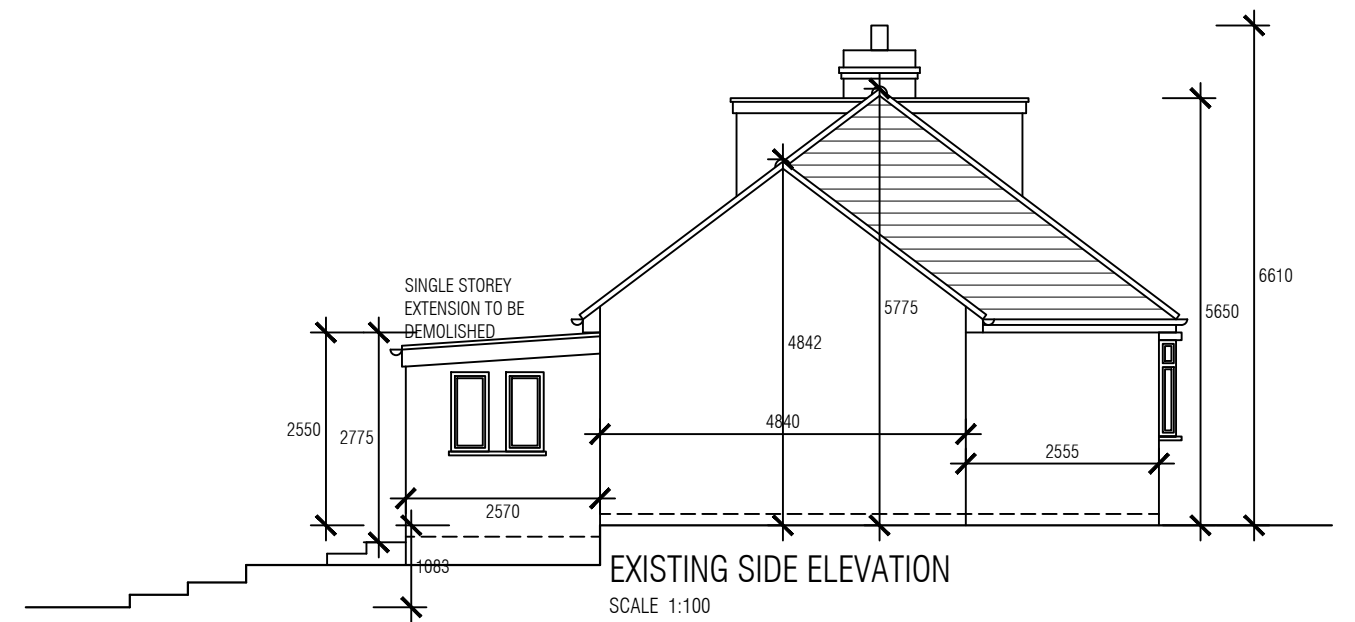

EXISTING SIDE ELEVATION
SCALE 1:100

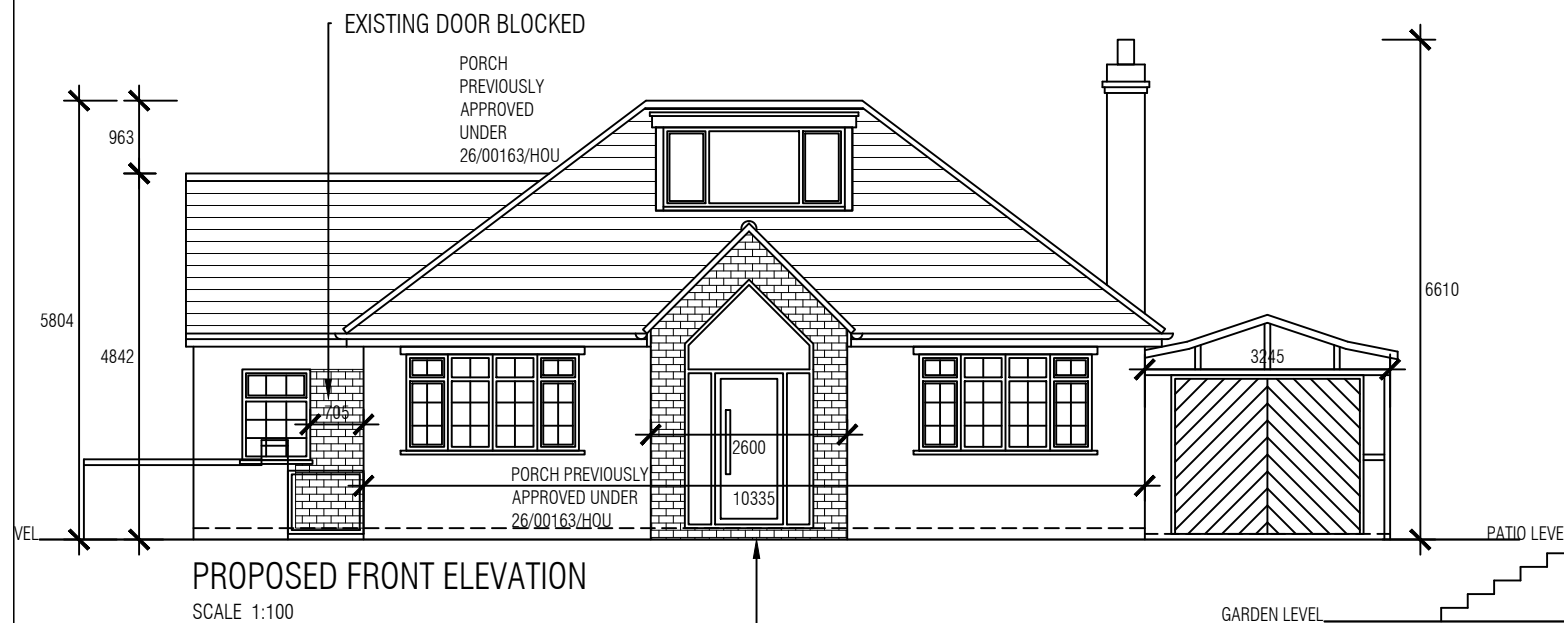

PROPOSED FRONT ELEVATION
SCALE 1:100

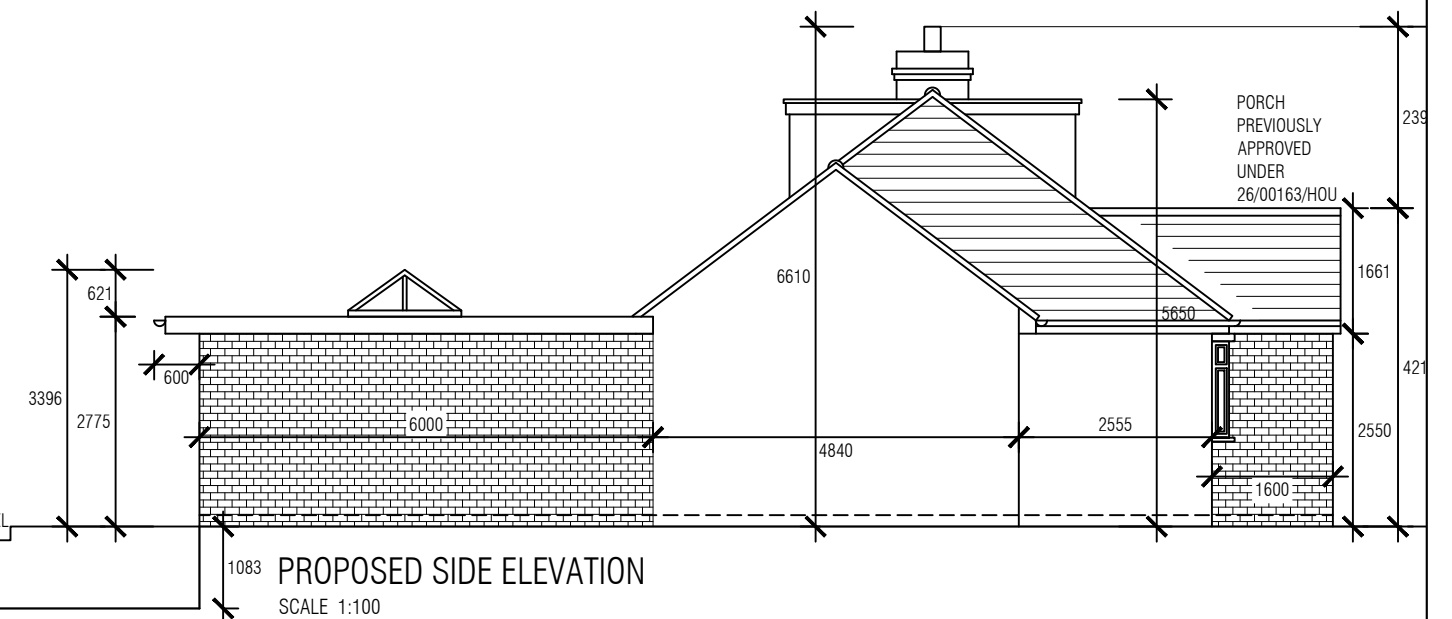

PROPOSED SIDE ELEVATION
SCALE 1:100

