





PROPOSED REAR ELEVATION

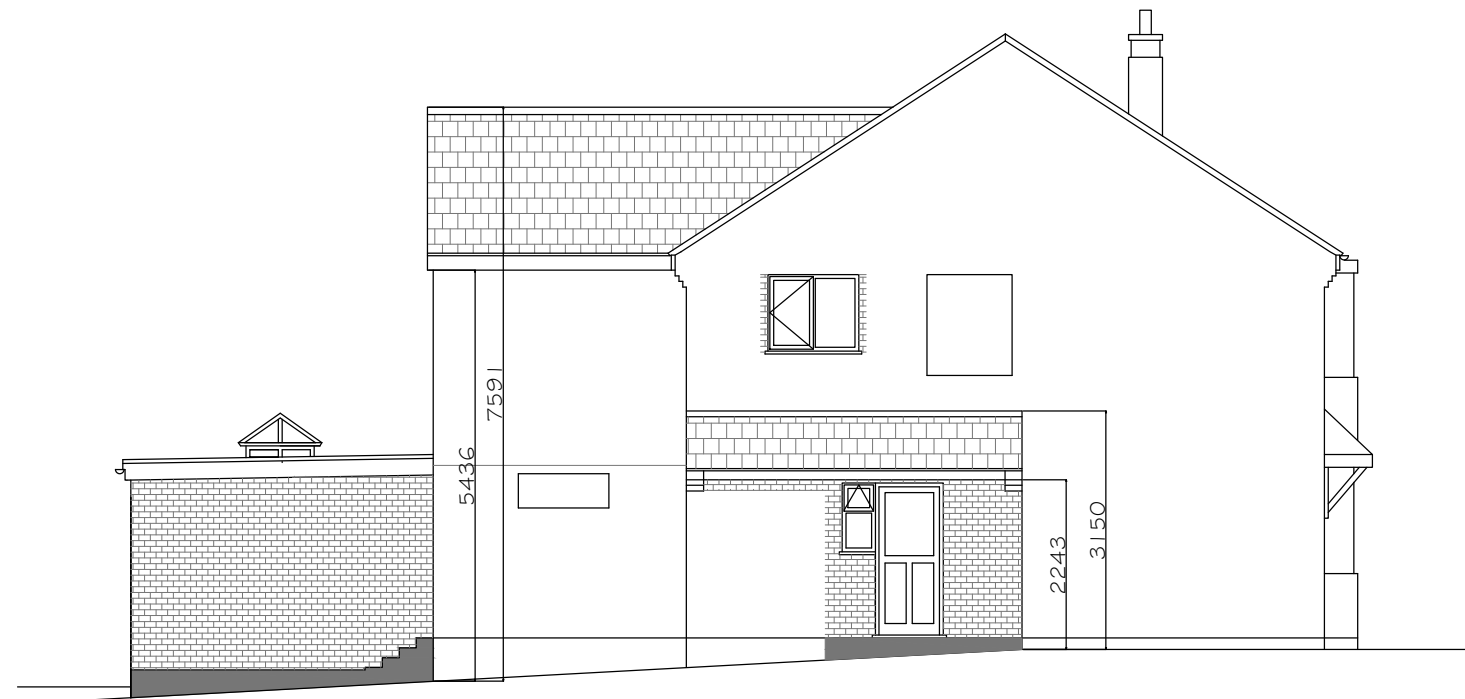

PROPOSED SIDE ELEVATION

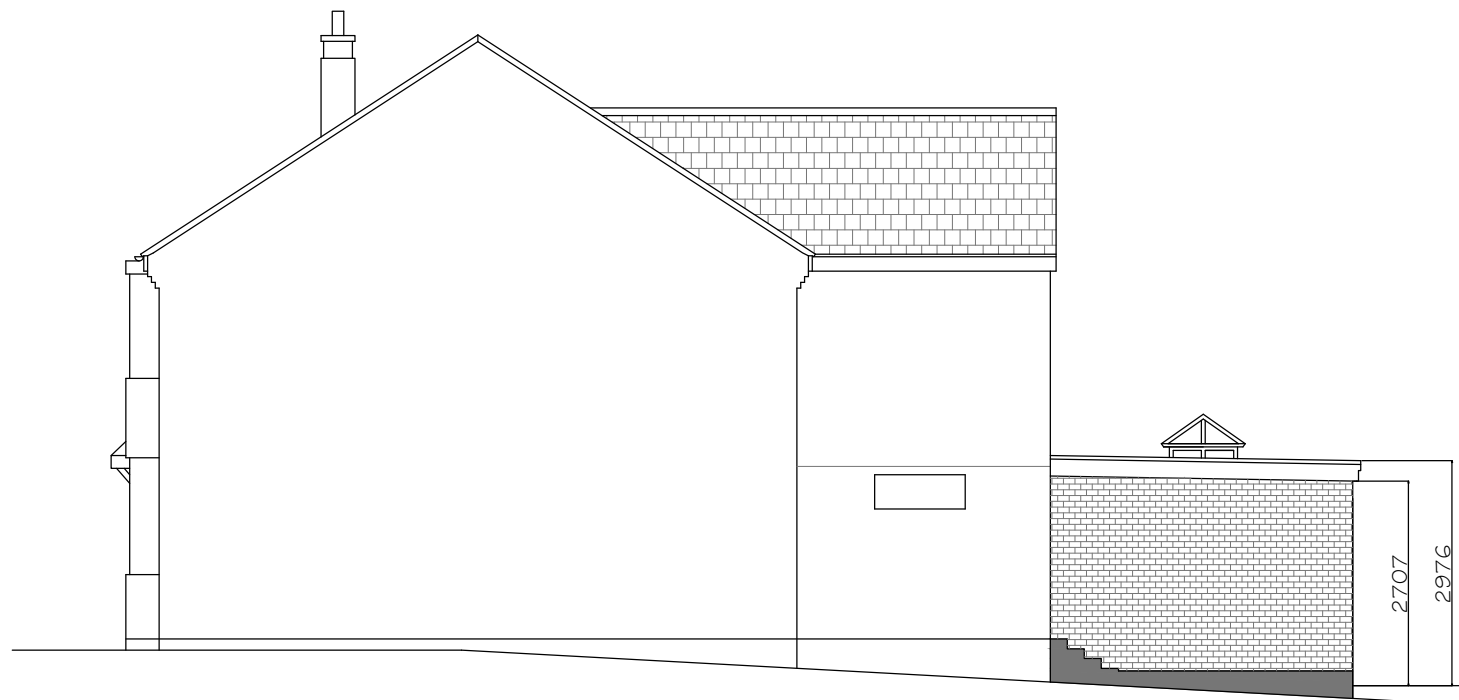

PROPOSED SIDE ELEVATION

Proposed Extension and
Alteration at
72 Newbold Road
Desford LE9 9GS
For Mr & Mrs McAteer

Drawing Number 21/025/08	Scale 1:100
	April 2025