



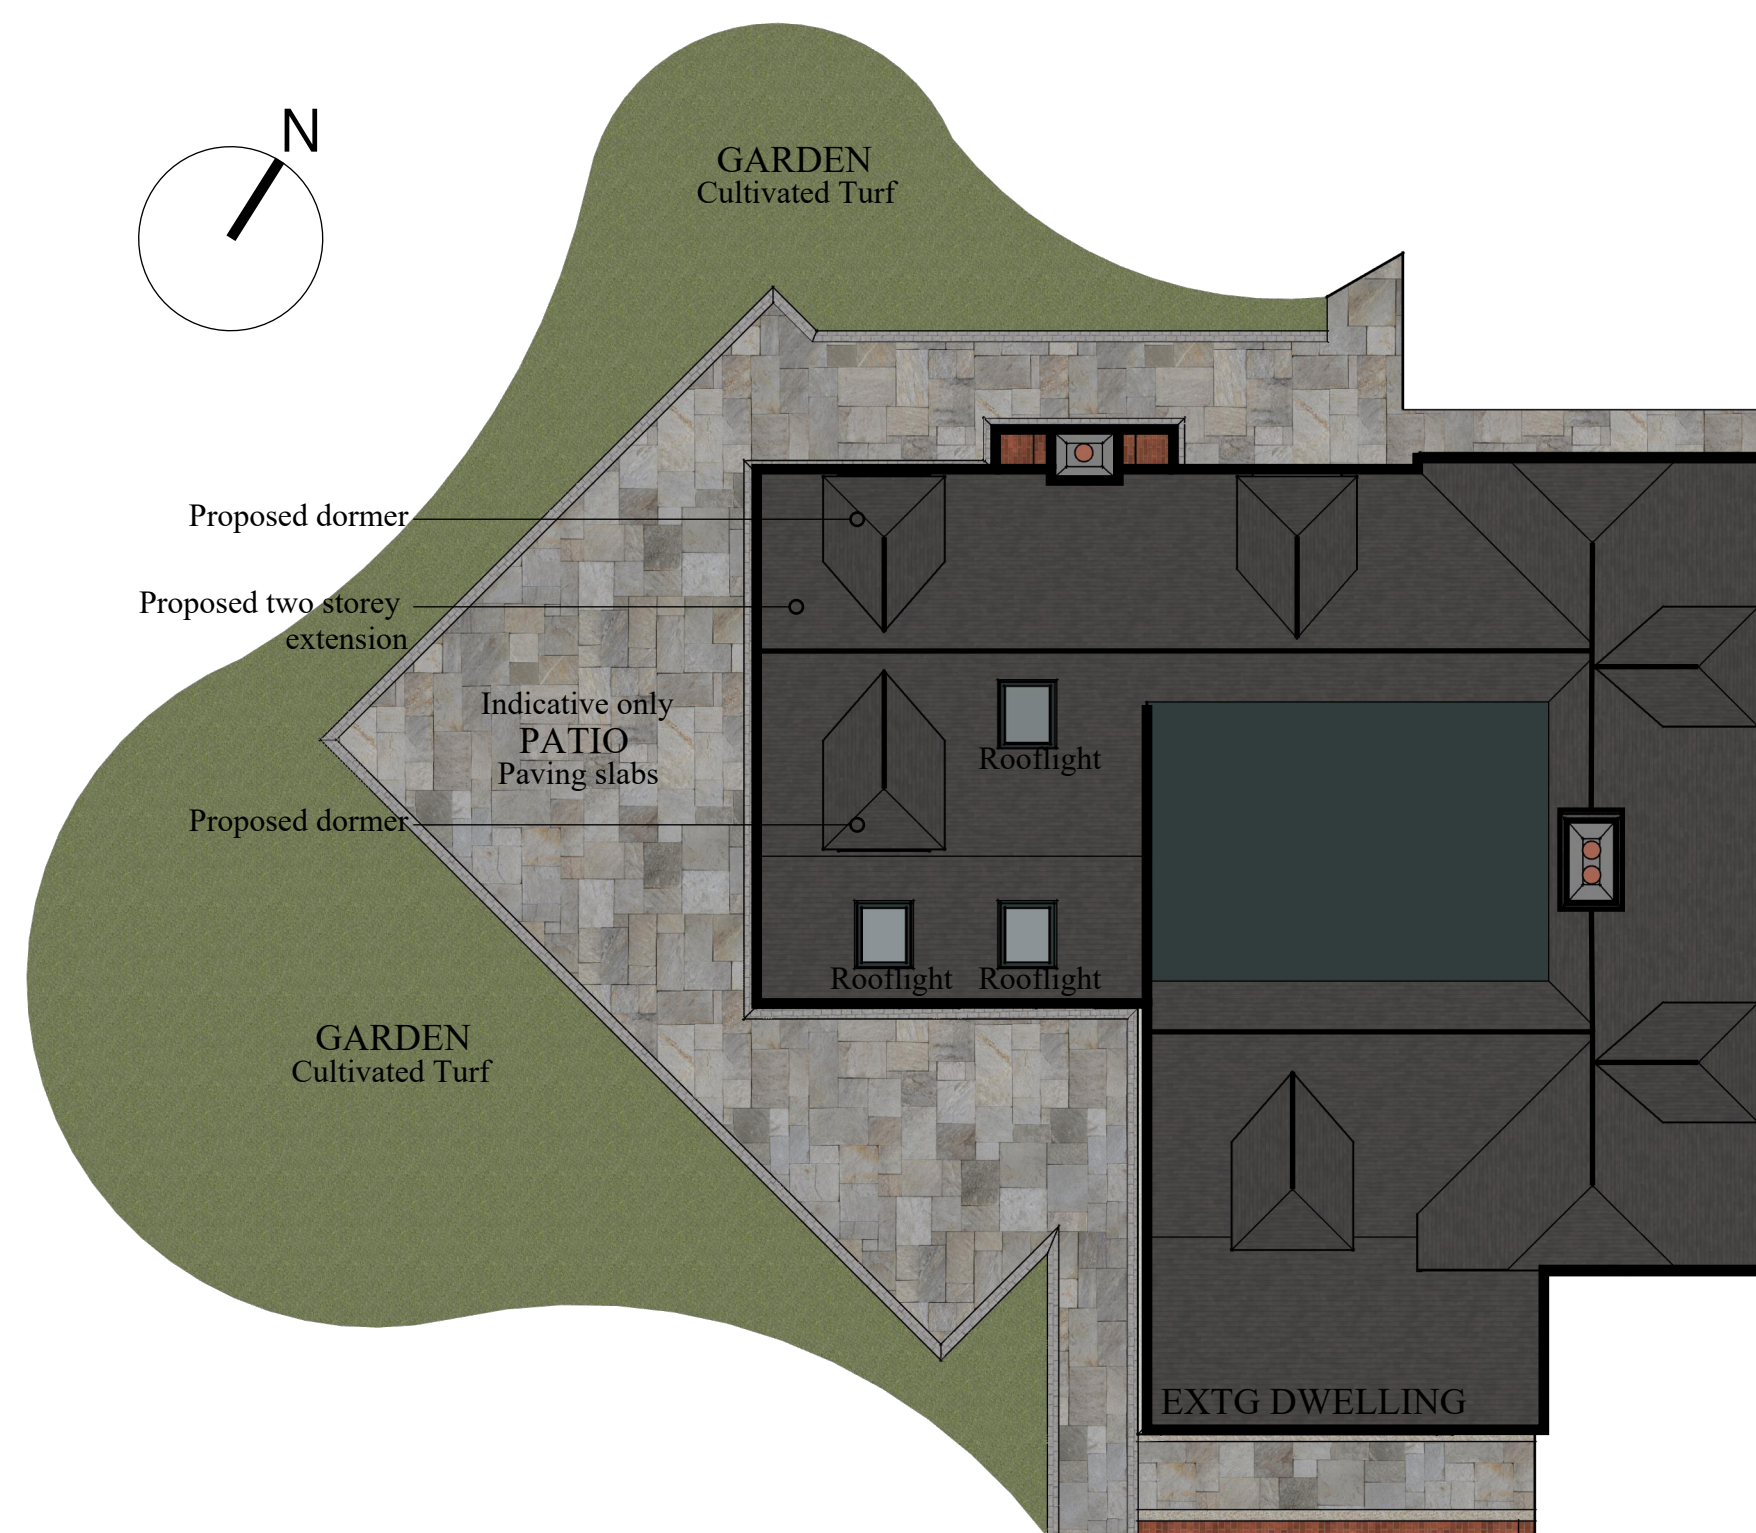


SITE PLAN
SCALE: 1:100

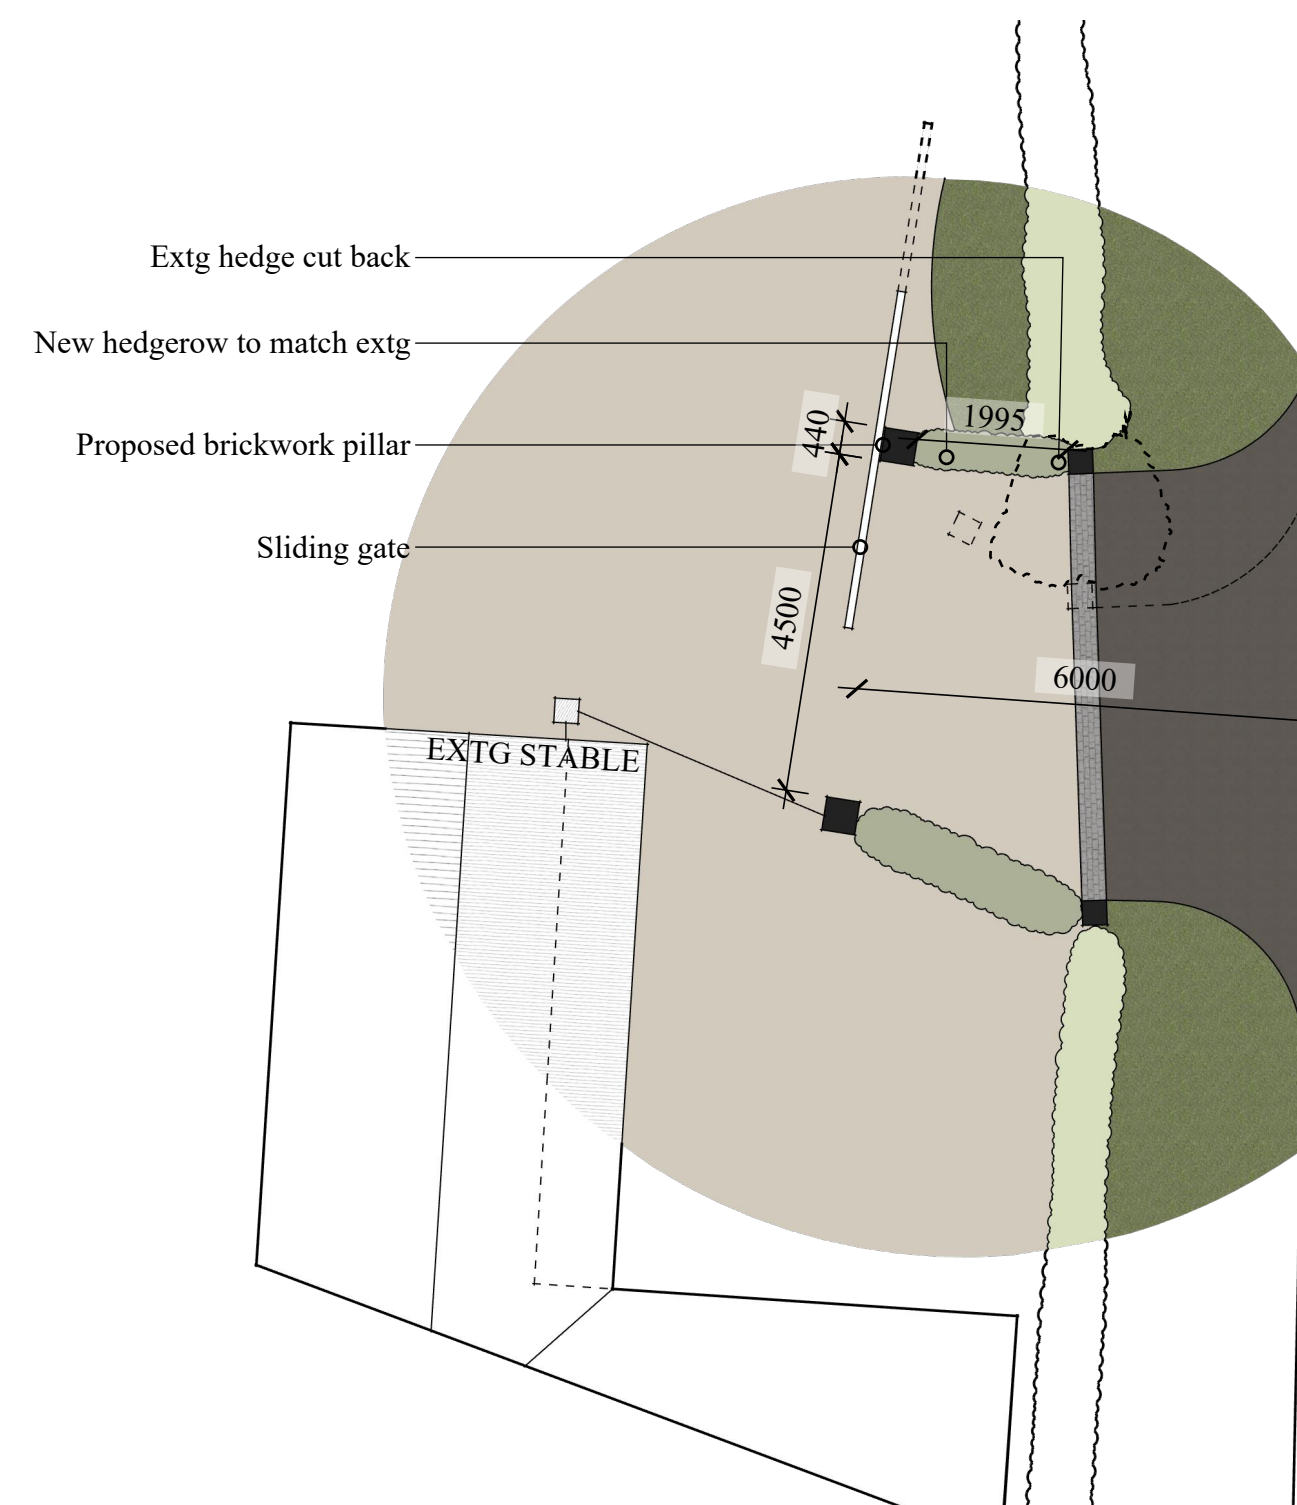

GATE PLAN
SCALE: 1:100



GATE STREET SCENE

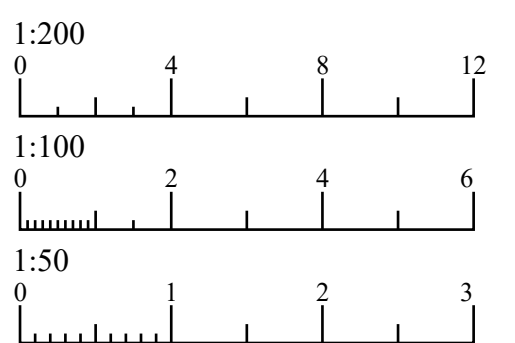[illegible]

INCEPTION DATE

13/03/2025

STAGE

Planning

SCALE SHEET SIZE

1:50, 1:100, 1:1250 A1

PROJECT BRIEF

Proposed two storey rear extension and associated works

SITE ADDRESS _____


Brook Cottage,
Newton Lane.
Odstone,
CV13 0QT

CLIENT

Mr & Mrs Fox


PROJECT ID	DRWG NO	REV
------------	---------	-----

25007 PL101 A

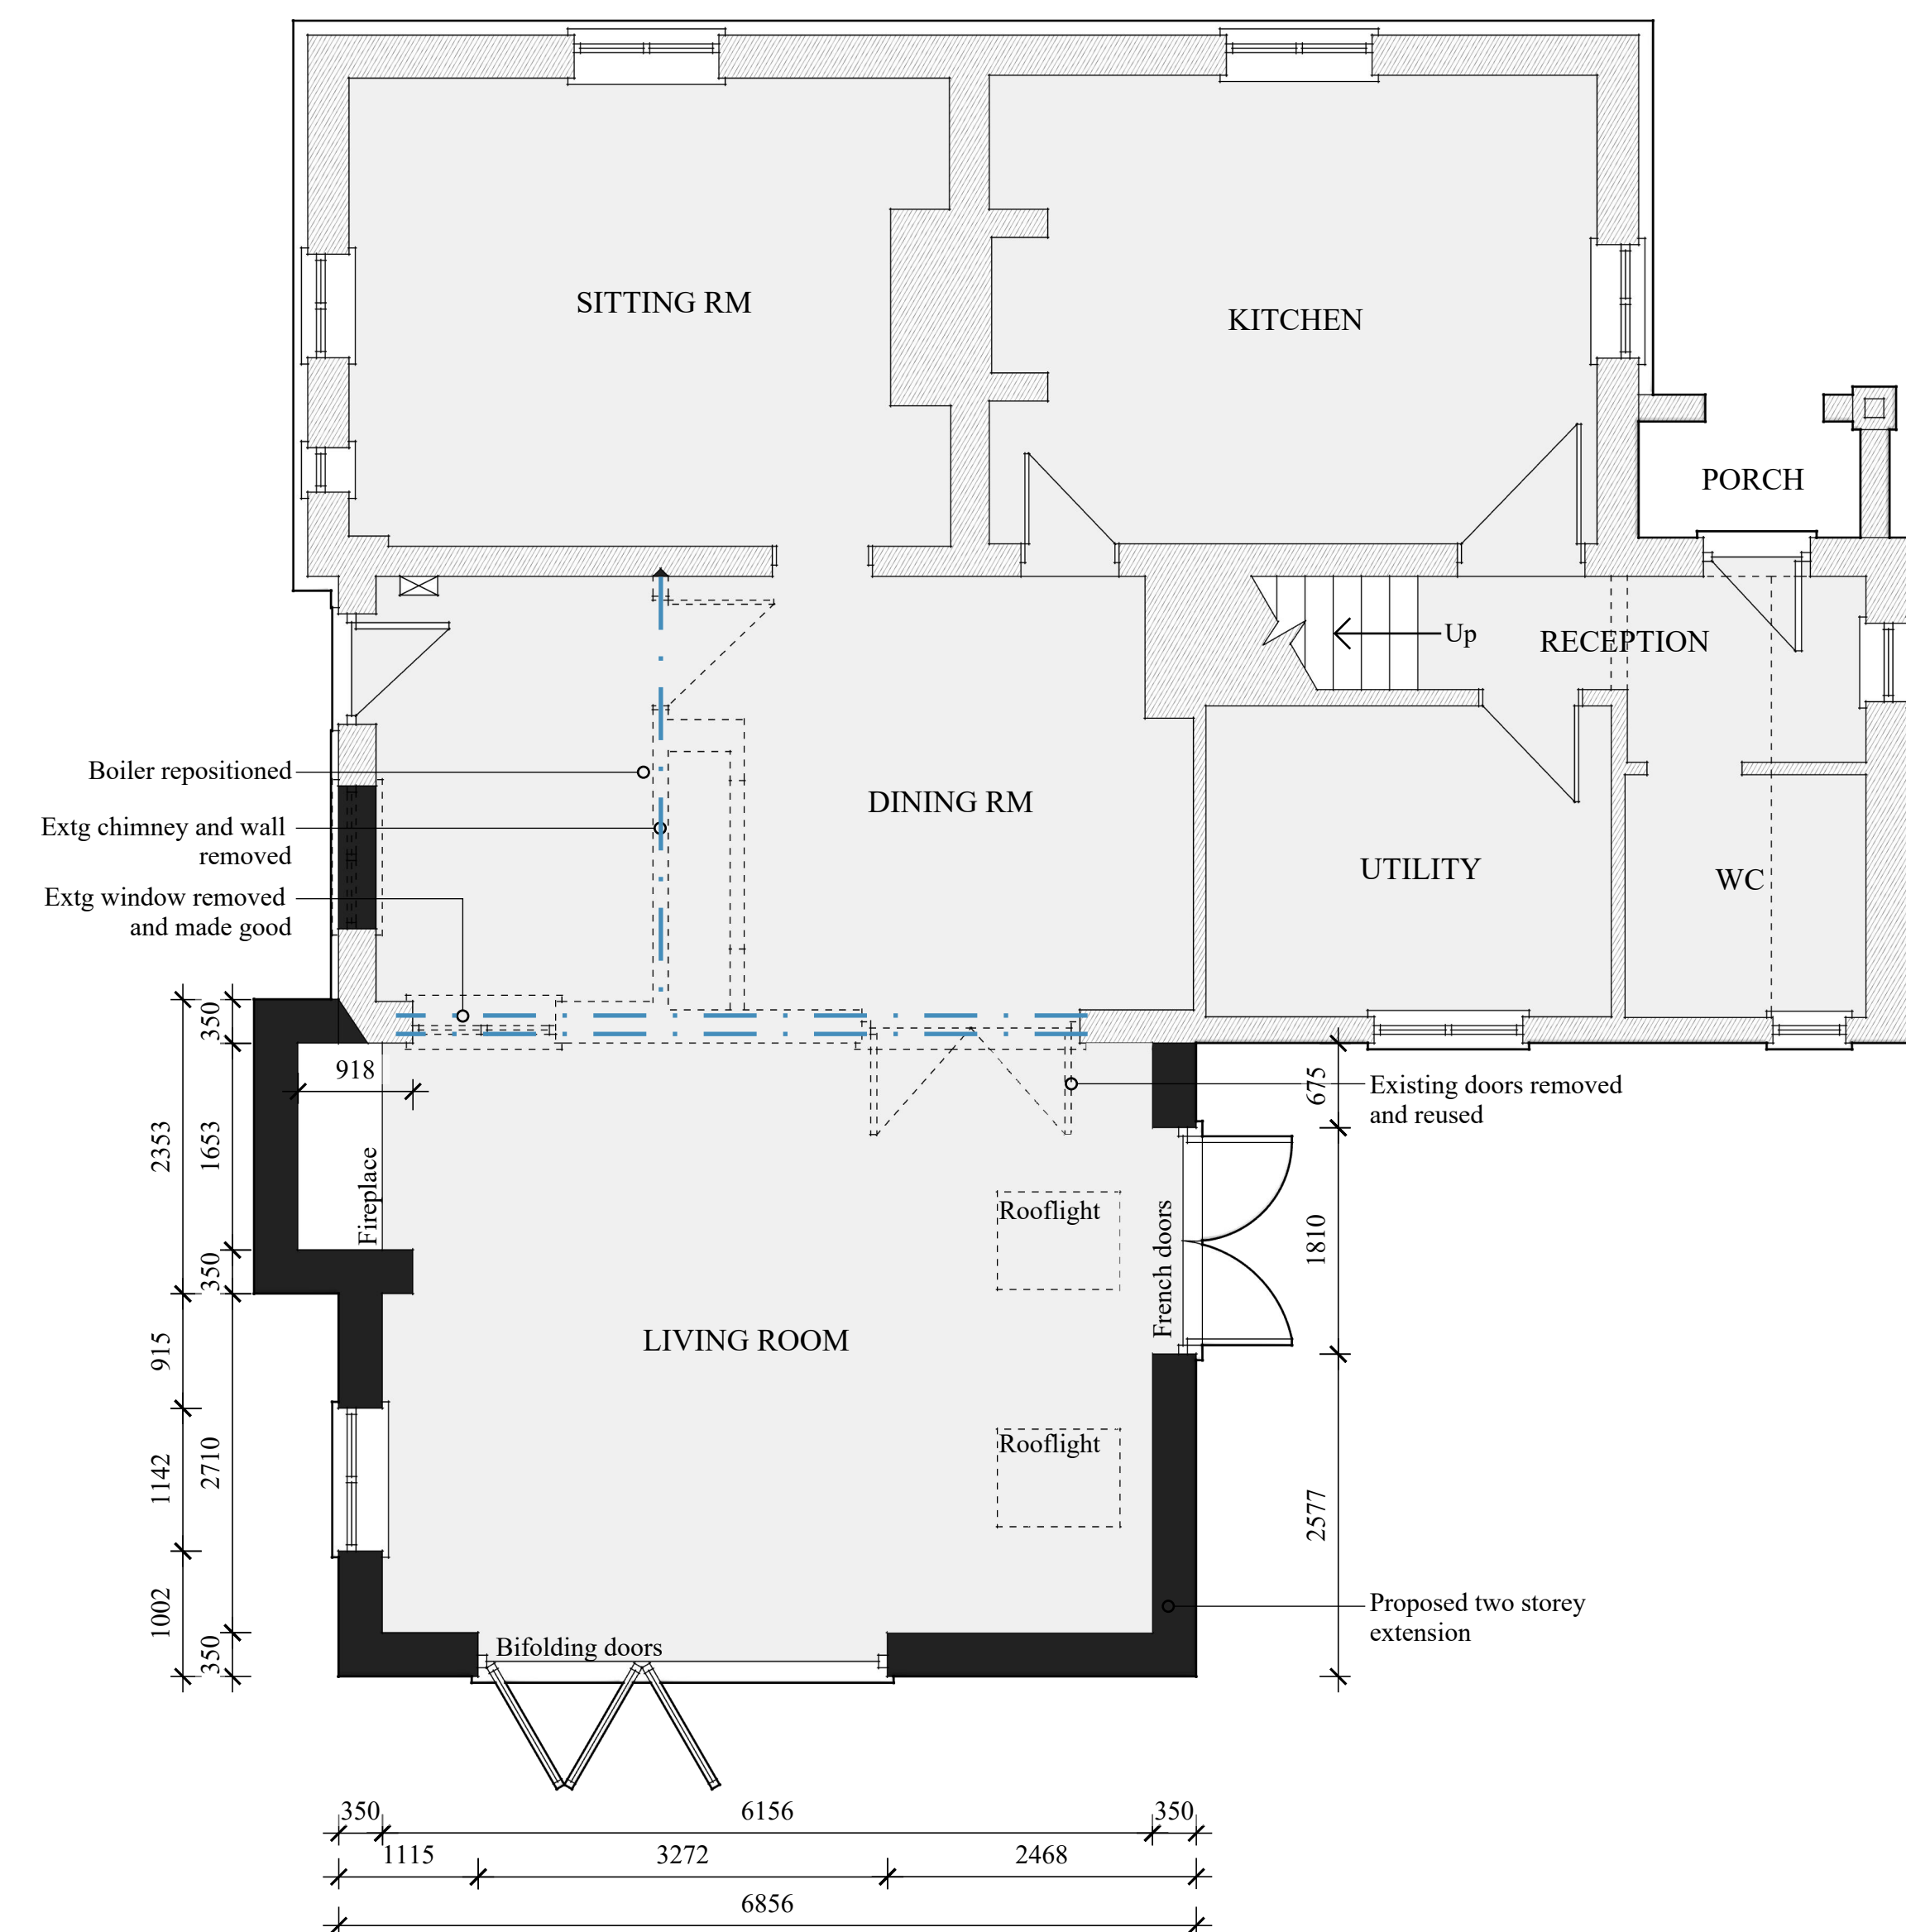


GROUND FLOOR PLAN

SCALE: 1:50

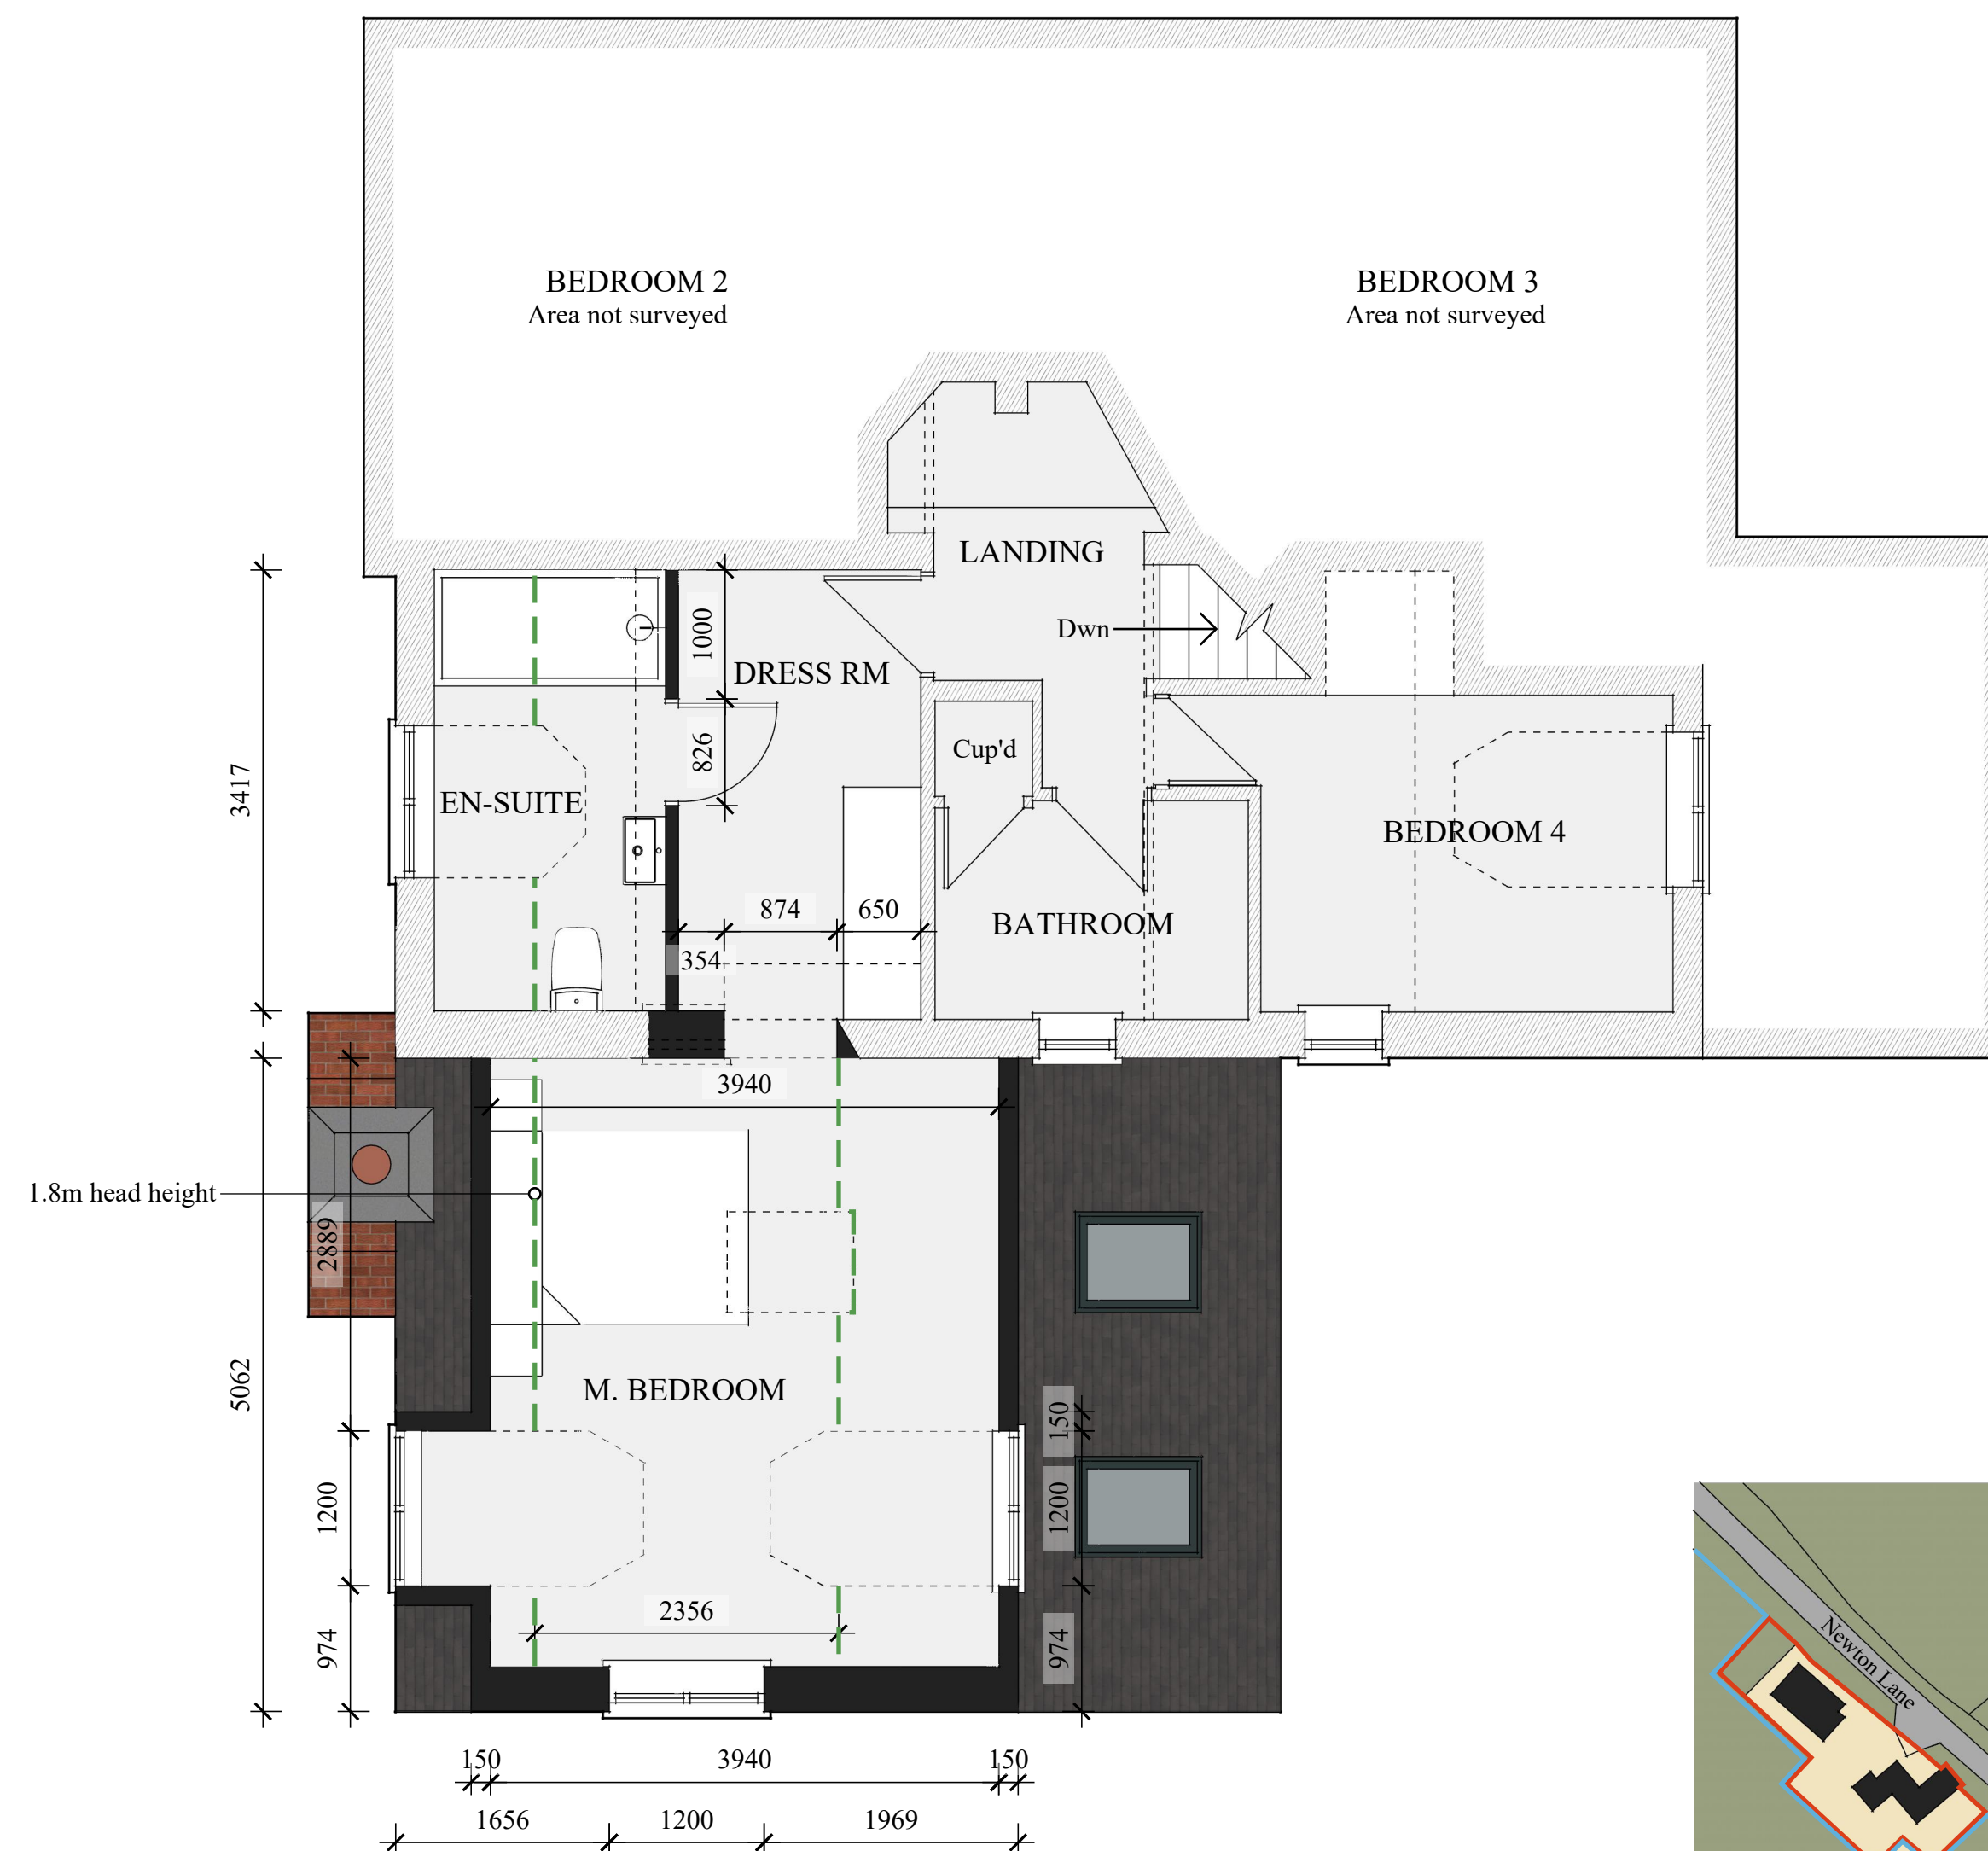

FIRST FLOOR PLAN
SCALE: 1:50

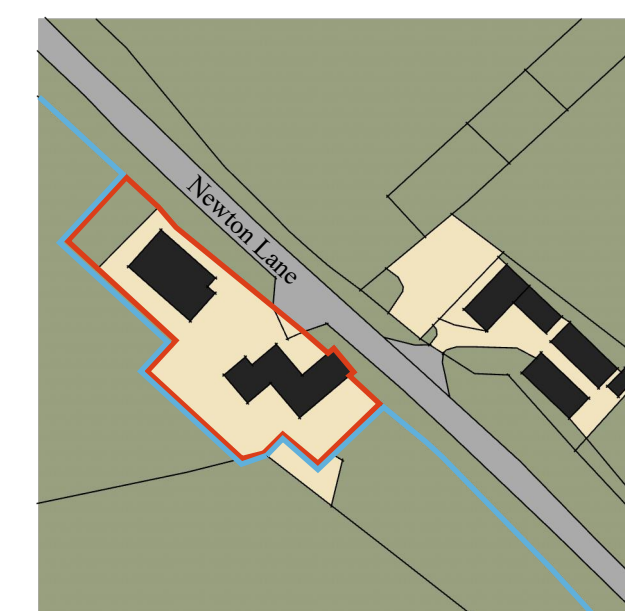

SITE LOCATION PLAN
SCALE: 1:1250

