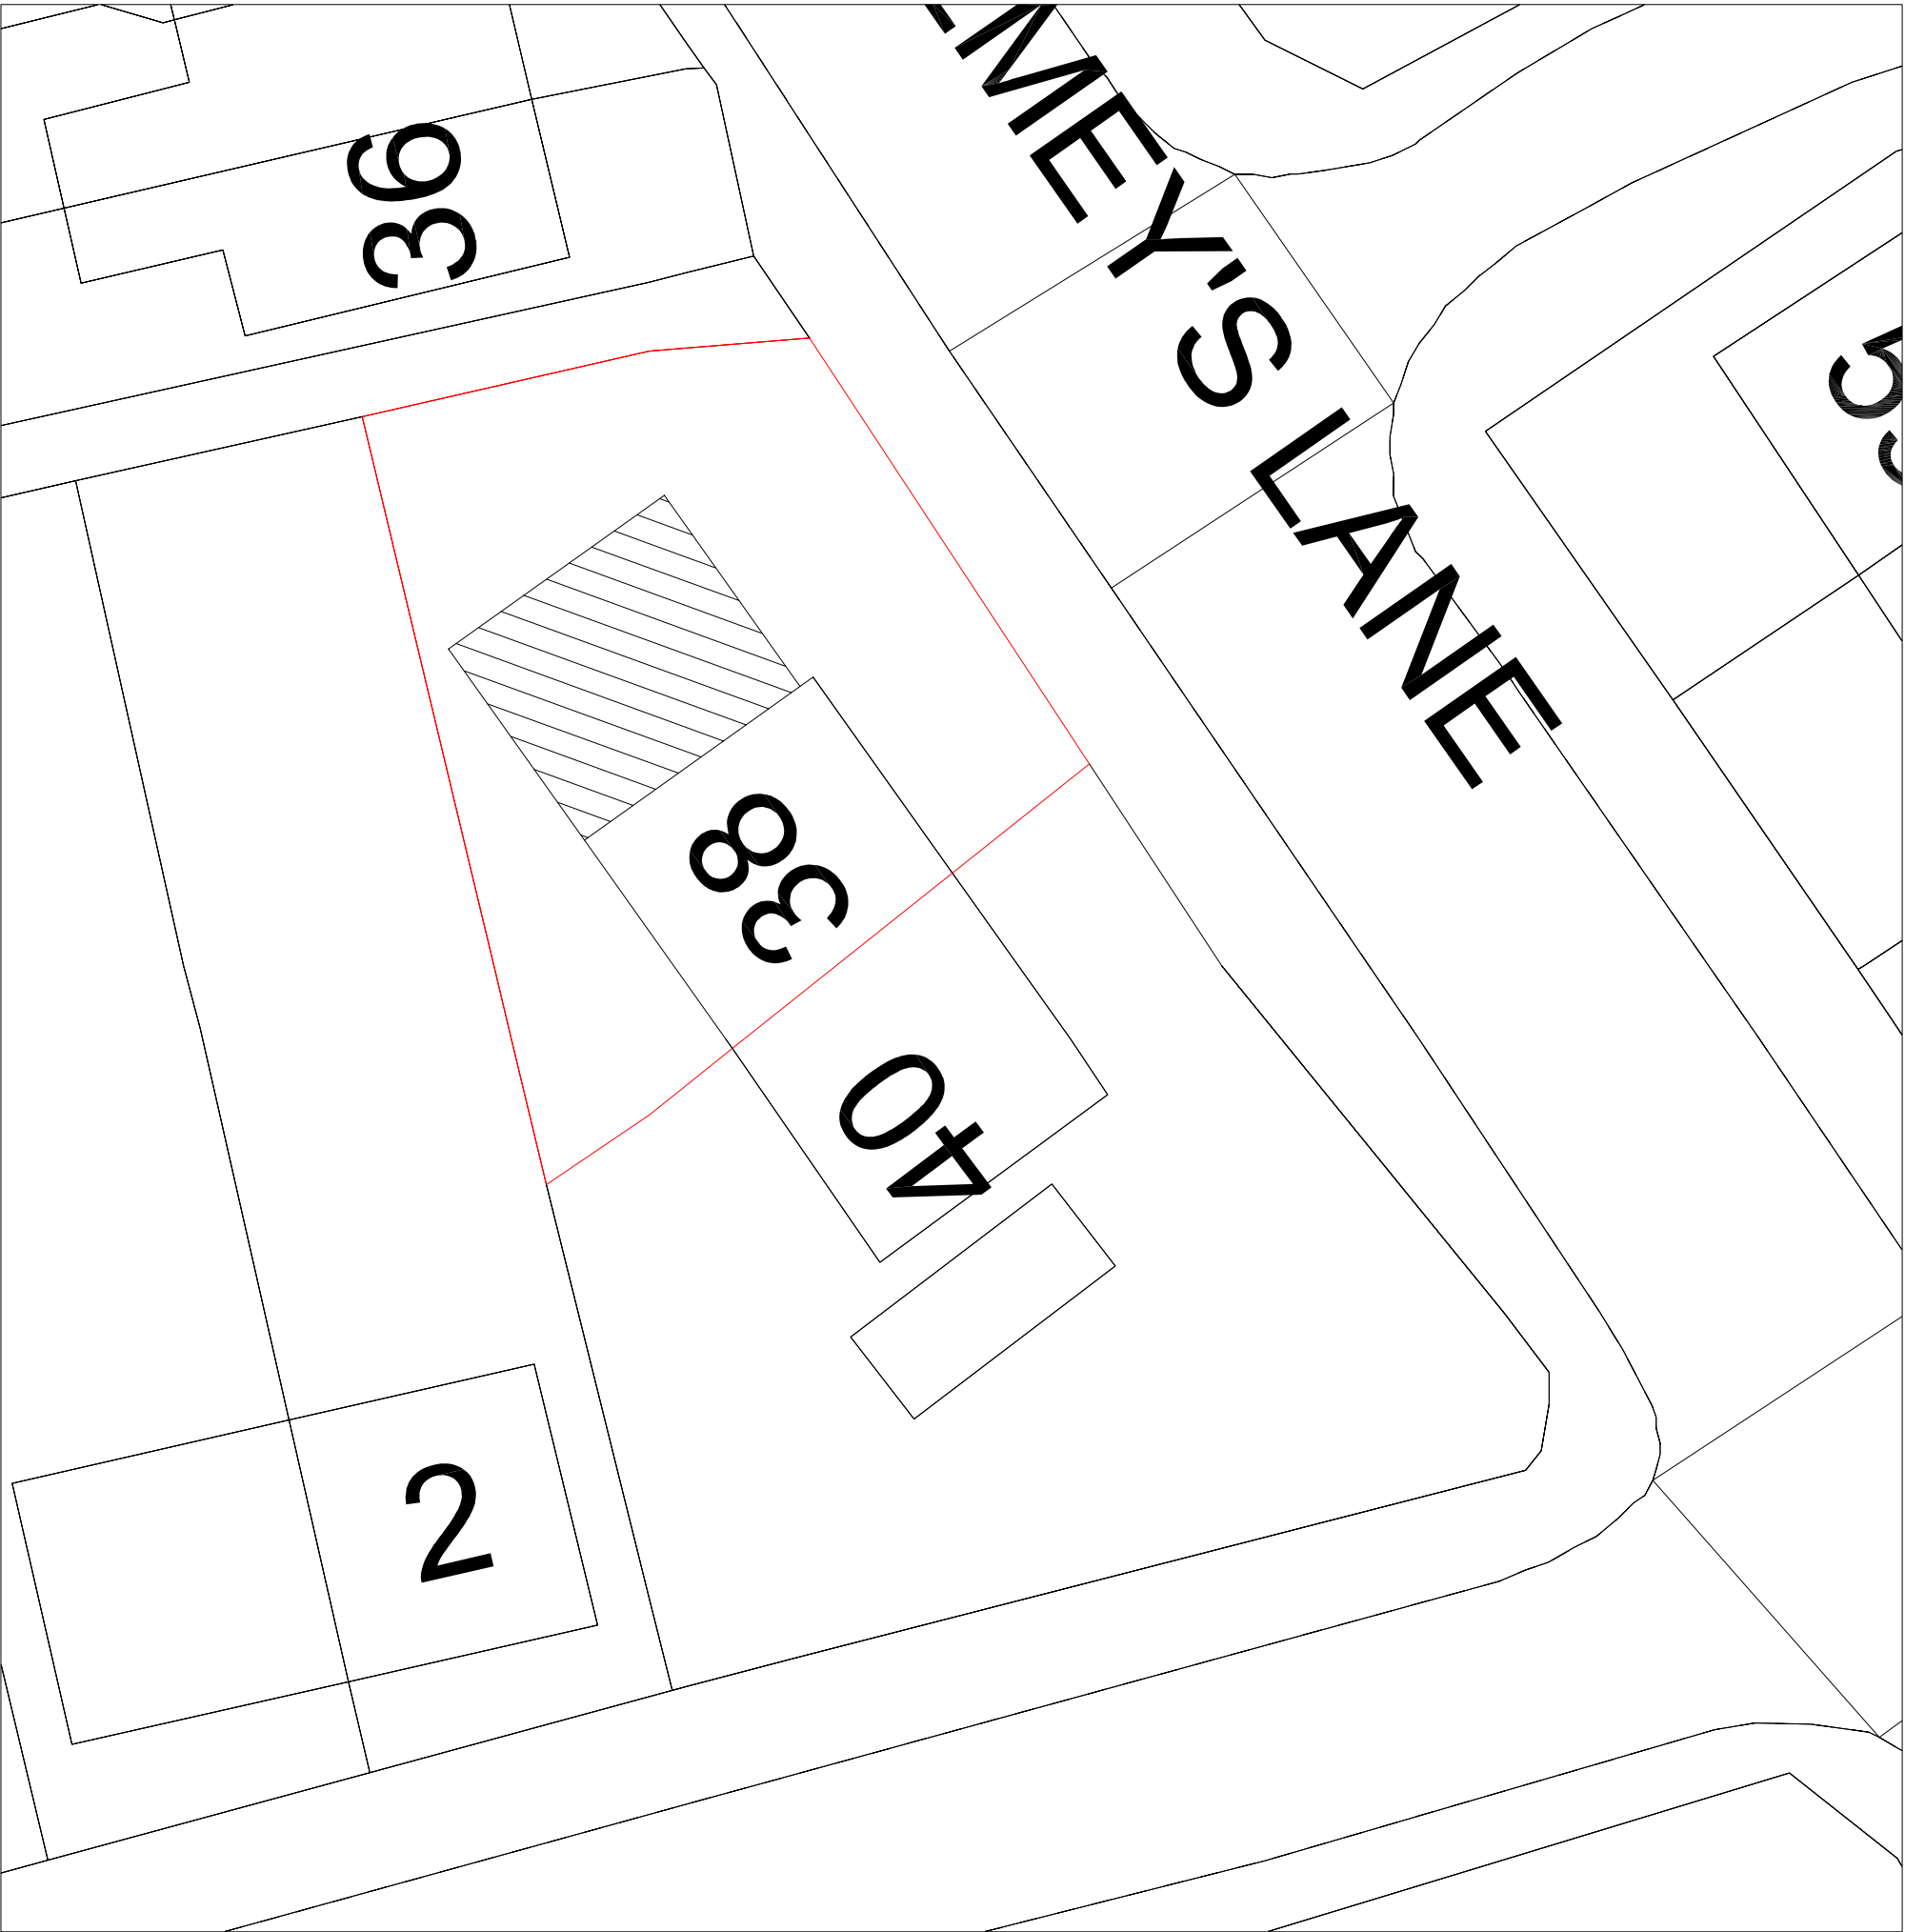


Client: Miss Carlota Larrosa
Site: 38 Almeys Lane Earl Shilton, LE9 7AJ
Issue: Planning
Title: Site Plan (Rev B)
Scale: 1:200