


Rev	Date	Iss. By	App. By	Description
P01	25/03/25	RM	HO	Drawing update following comments from the client.
P02	04/04/25	RM	HO	Revised as per client comments
P03	14/04/25	RM	HO	Updated for planning issue
P04	17/04/25	RM		Final Planning Issue

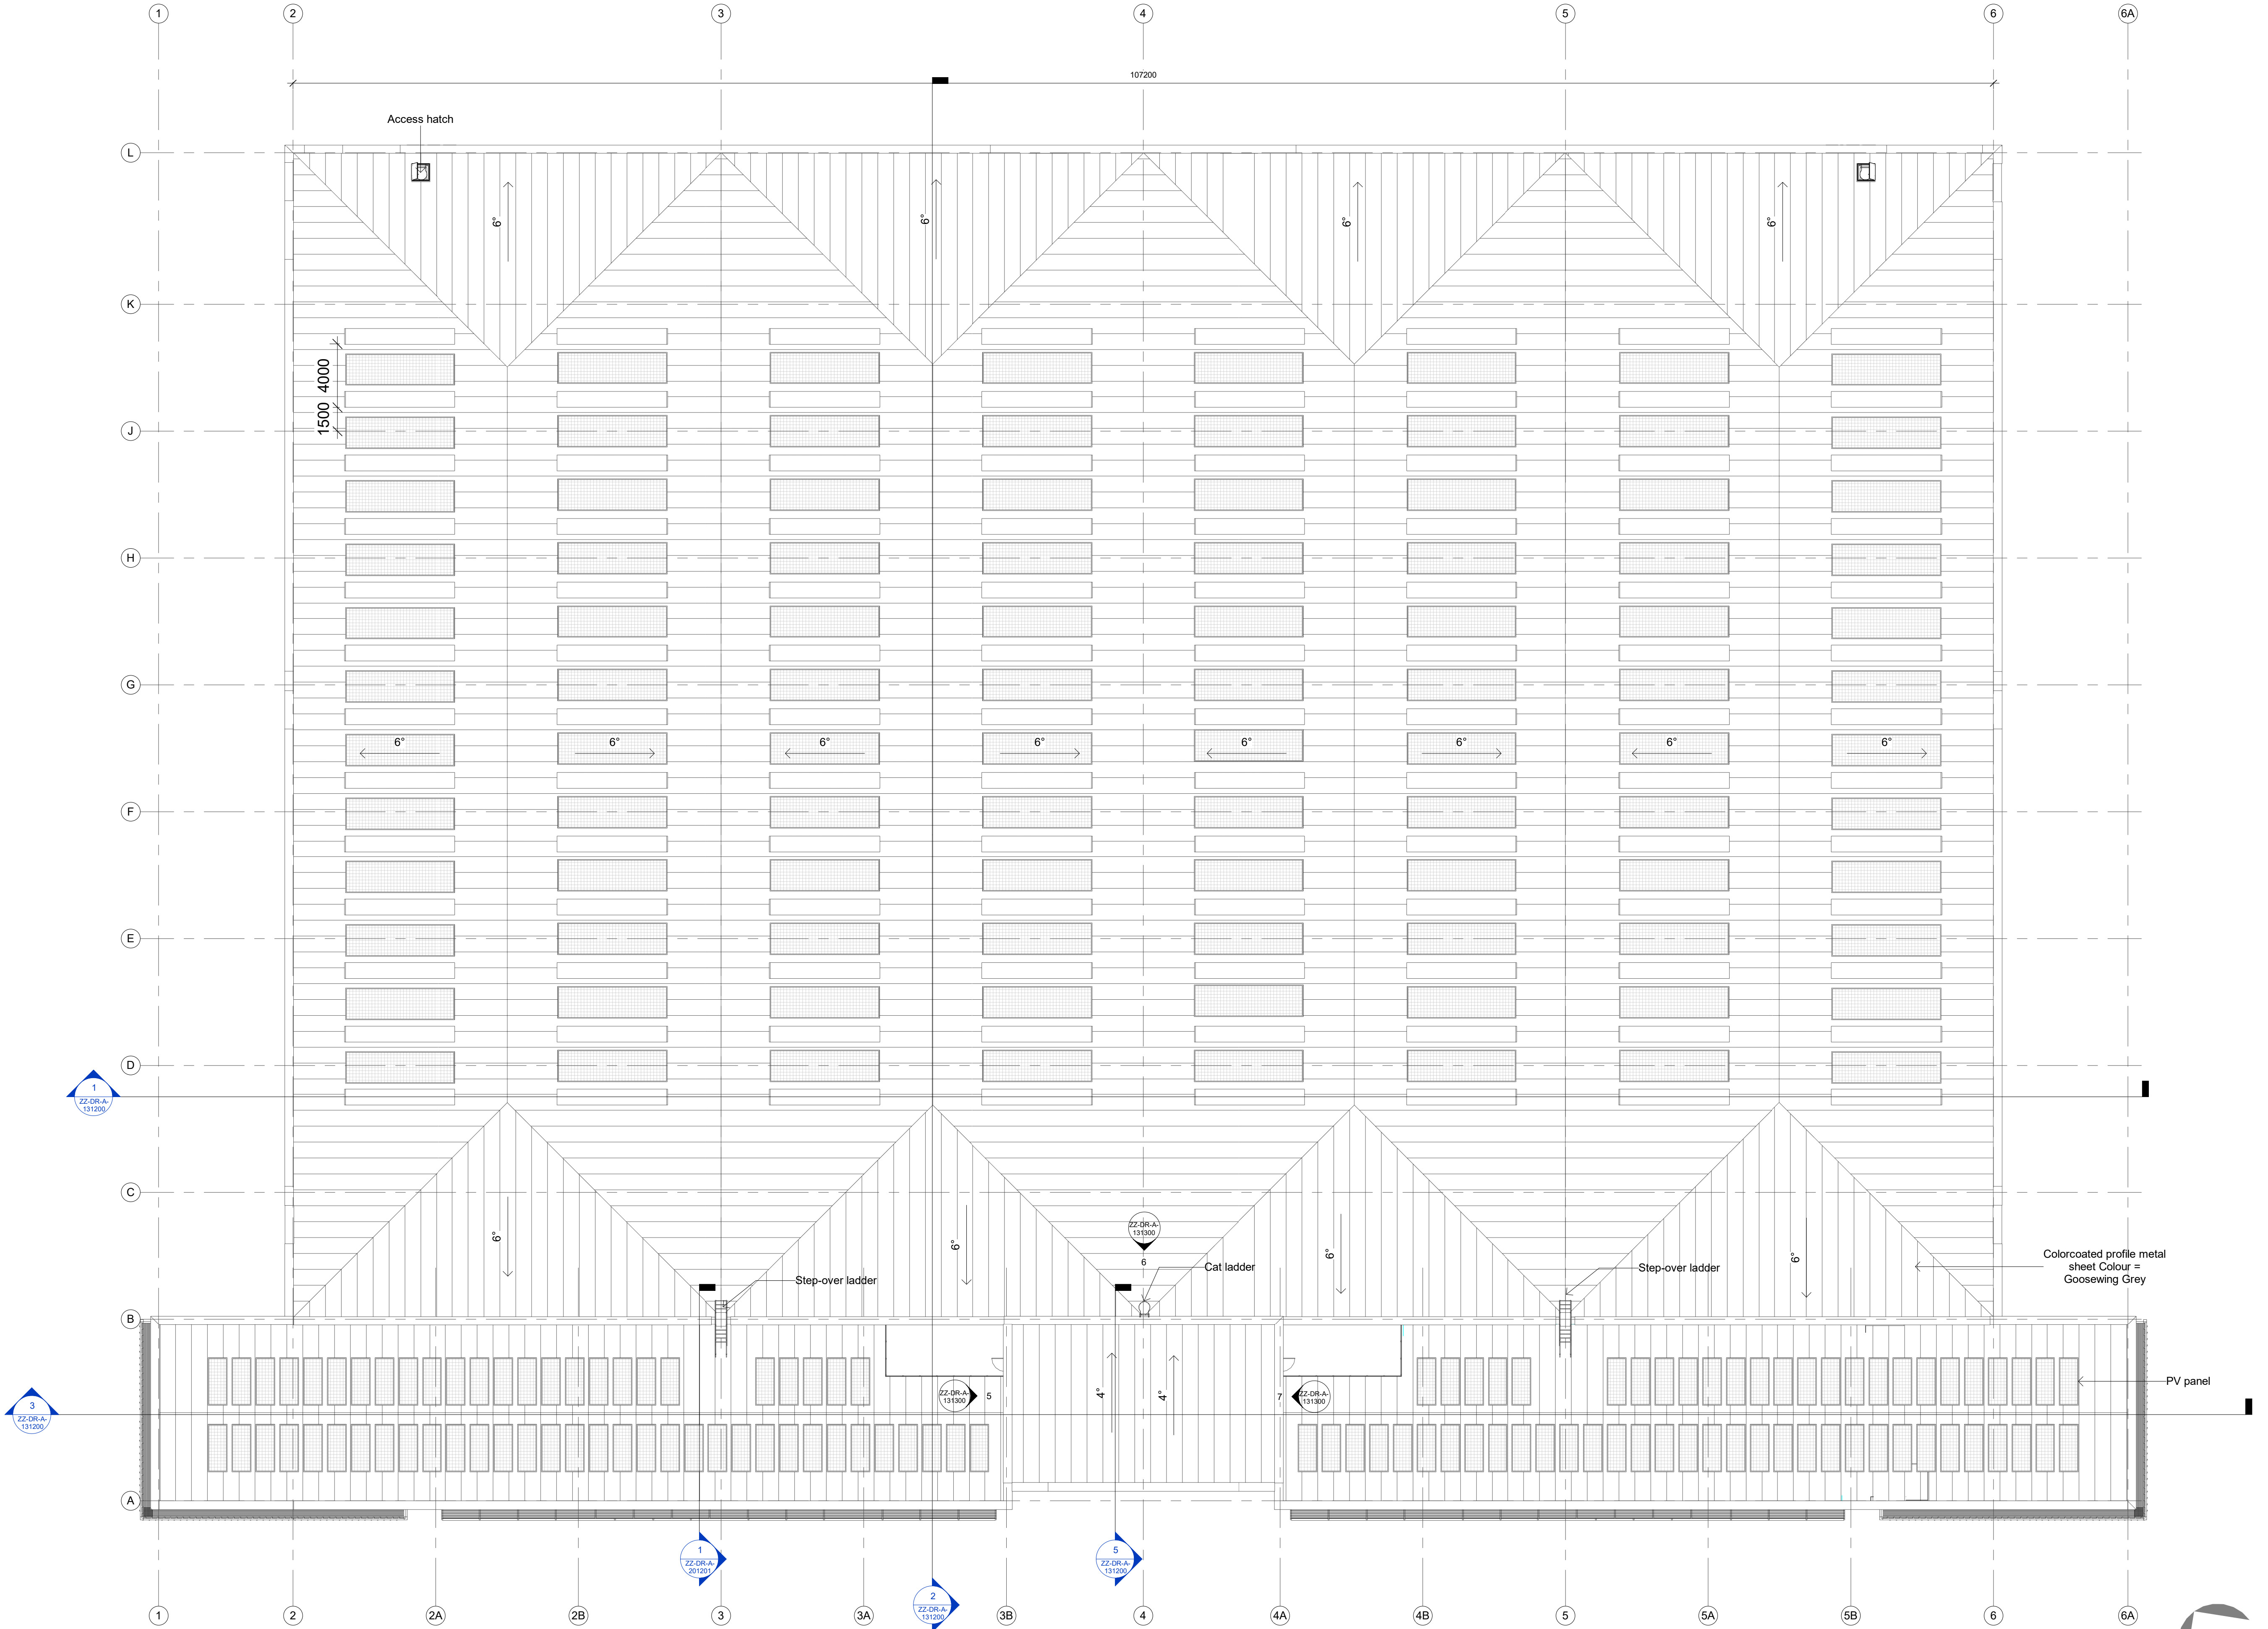

SGP

Architects + Masterplanners

Waterfront House
2a Smith Way
Grove Park
Enderby
Leicester LE19 1SX

t: +44 (0)16 247 0557

www.stephengeorge.co.uk

Plot 8
MIRA North
Nuneaton

Drawing Name:
Planning - Proposed Roof Plan

Drawing Stage: Planning

Status: S3 - For Review and Comment

SGP File Ref: 2109206-SGP-08-ZZ-M3-A-000001

21-092-006 18/03/25 RM LA 1: 200 @ A1 P04

SGP Project No Date Drawn Team Scale Rev

Drawing Number: Project-Originator-Functional-Spatial-Form-Disipline-Number

2109206-SGP-08-ZZ-DR-A- 131103

% rooflight = min. 10%

PV panels shown indicative ONLY

SCALE 1:200
1m 10m 20m