


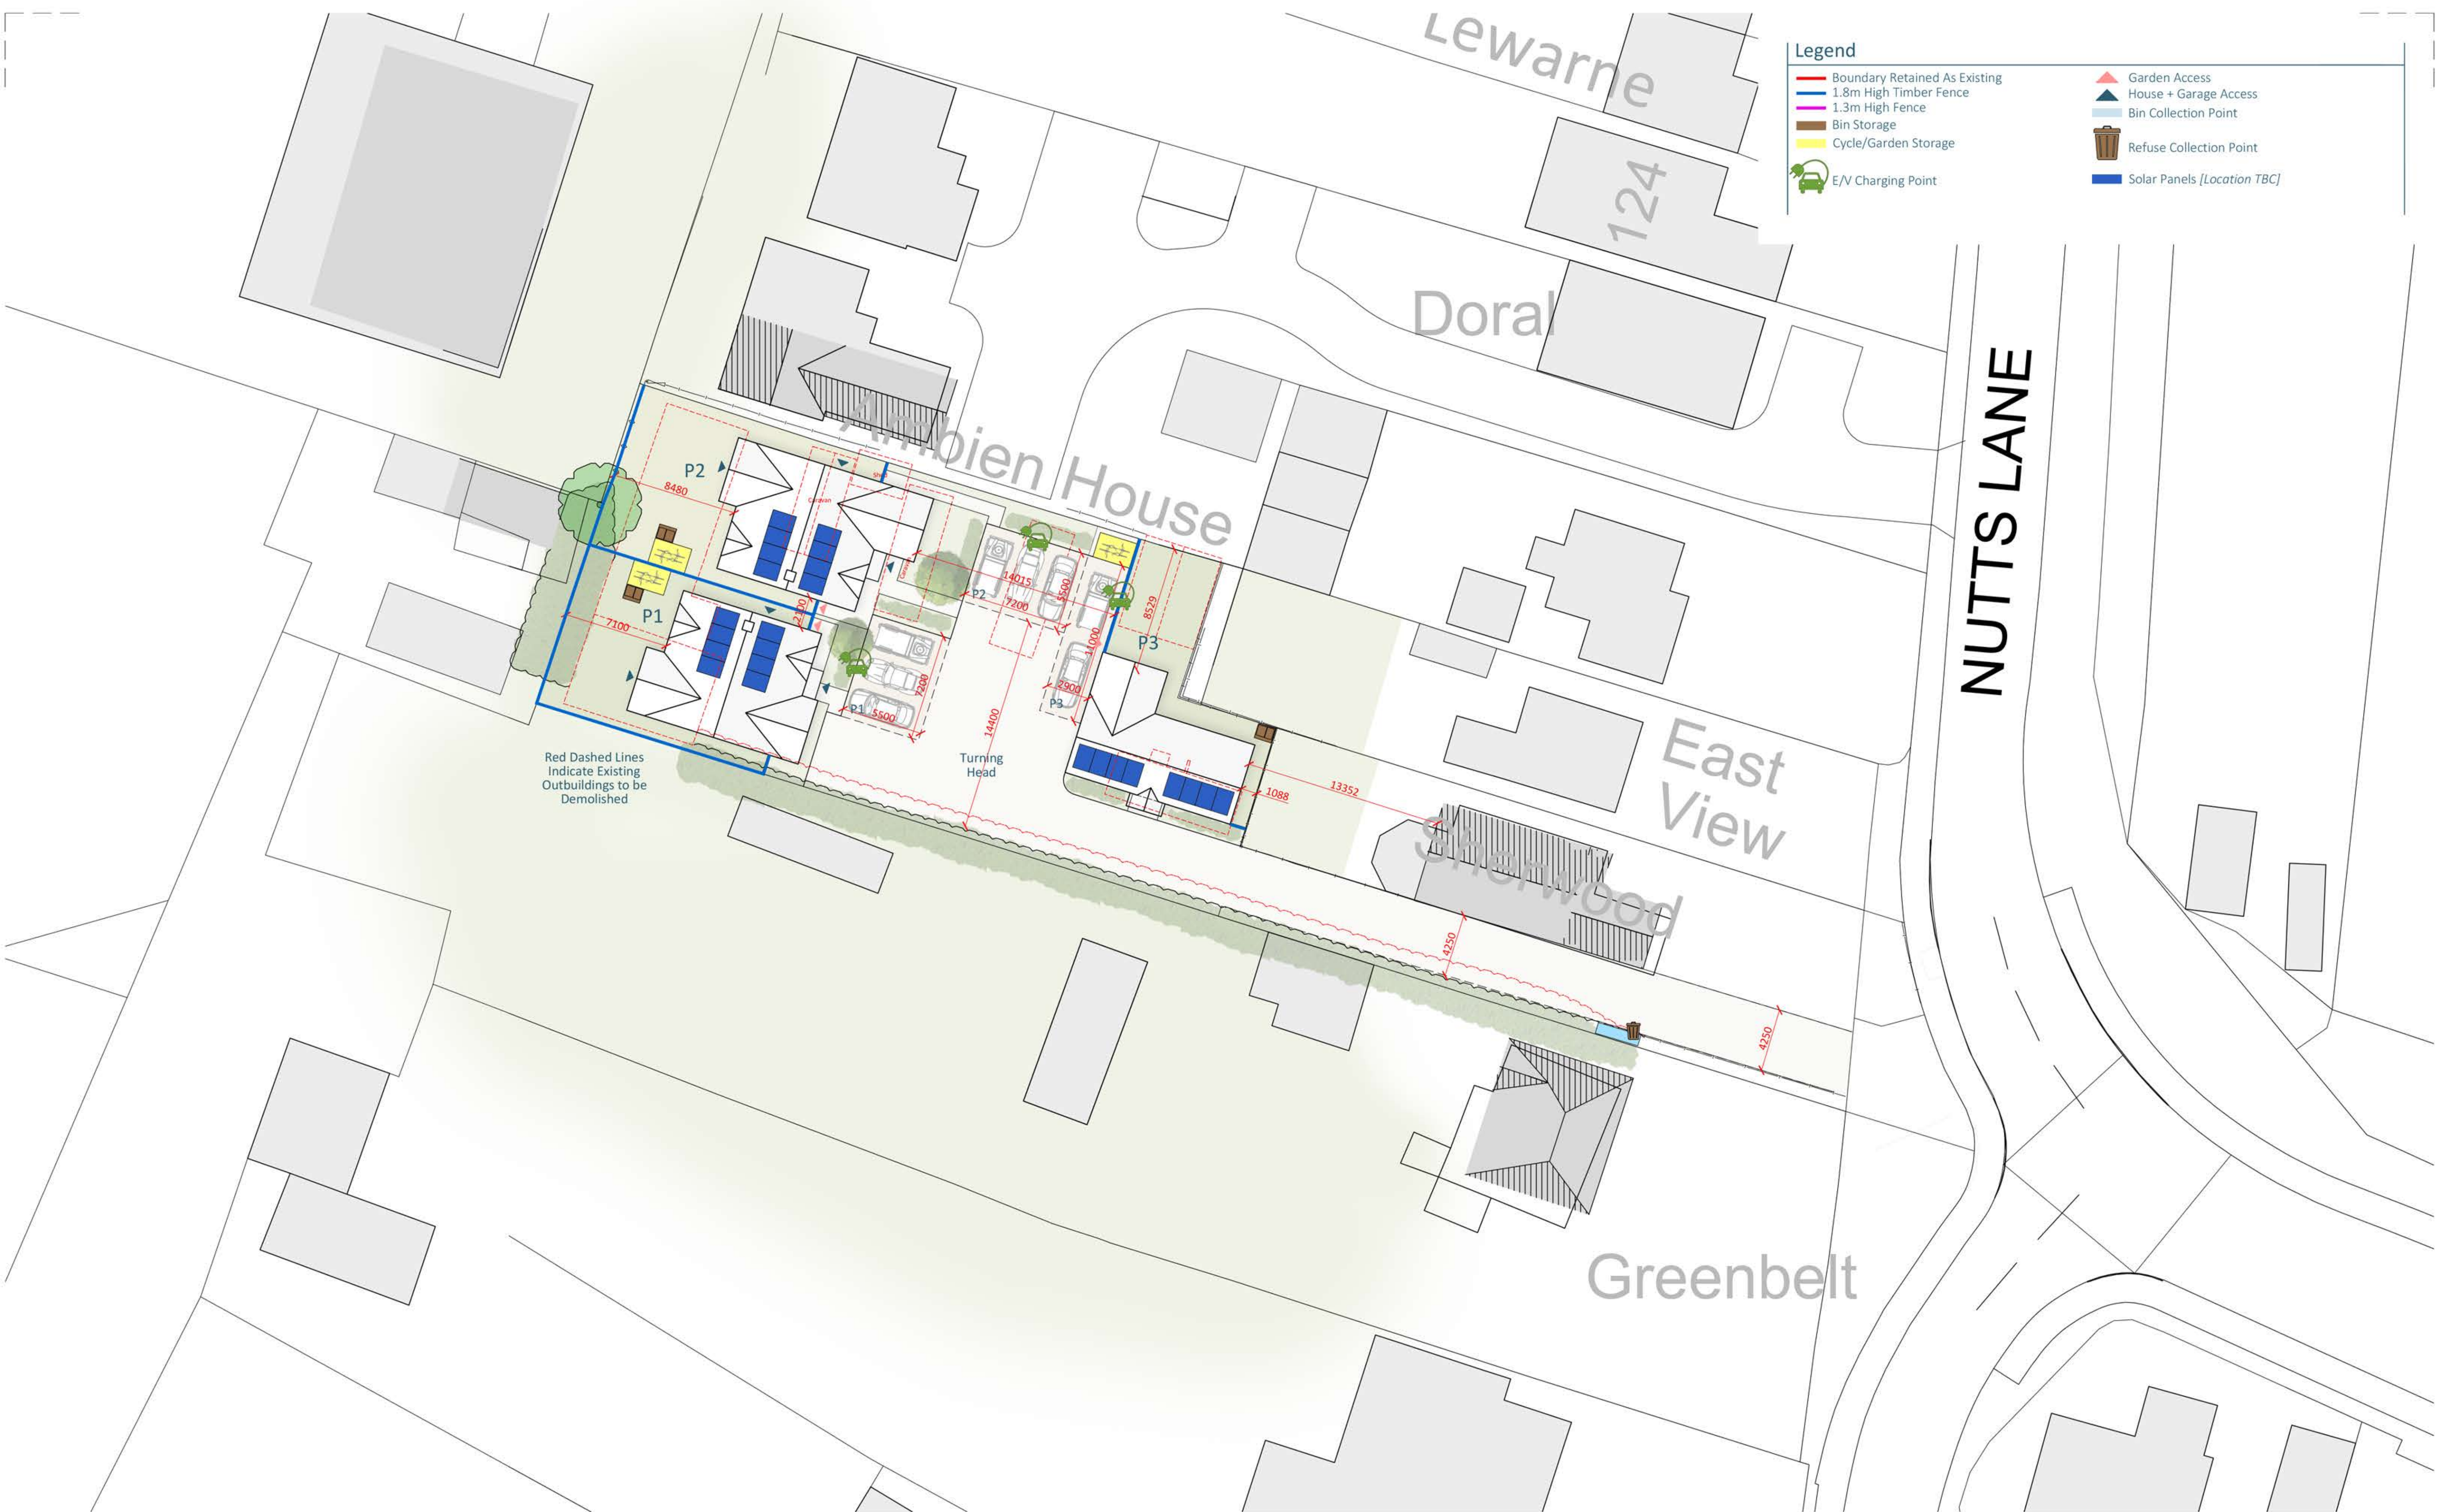

Legend

Boundary Retained As Existing

1.8m High Timber Fence

1.3m High Fence

Bin Storage

Cycle/Garden Storage

E/V Charging Point

Garden Access

House + Garage Access

Bin Collection Point

Refuse Collection Point

Solar Panels [Location TBC]

Red Dashed Lines Indicate Existing Outbuildings to be Demolished

Turning Head



Disclaimer

© This drawing is the copyright of Lawrence & Finley Architects Ltd. and may not be reproduced or used except by written permission.
Figured dimensions to have precedence over scaling.
Please read this drawing in conjunction with the specification.
Check all site dimensions prior to any construction.
Refer any discrepancies found to the Architects.

Revisions

Contact + Location

T 07974 834305
E kristian@lfarchitects.co.uk

Lawrence & Finley Architects Ltd.
5 Henry Dane Way,
Newbold Coleorton,
LE67 8PP

Details	
Client Job Title Job Type Drawing Title	A5 Property Land Off Nutts Lane, Hinckley New Residential Development Proposed Compliance Site Plan
Job Number Drawing Number Scale Status	365 PL-04 1:200 A1 PLANNING

