



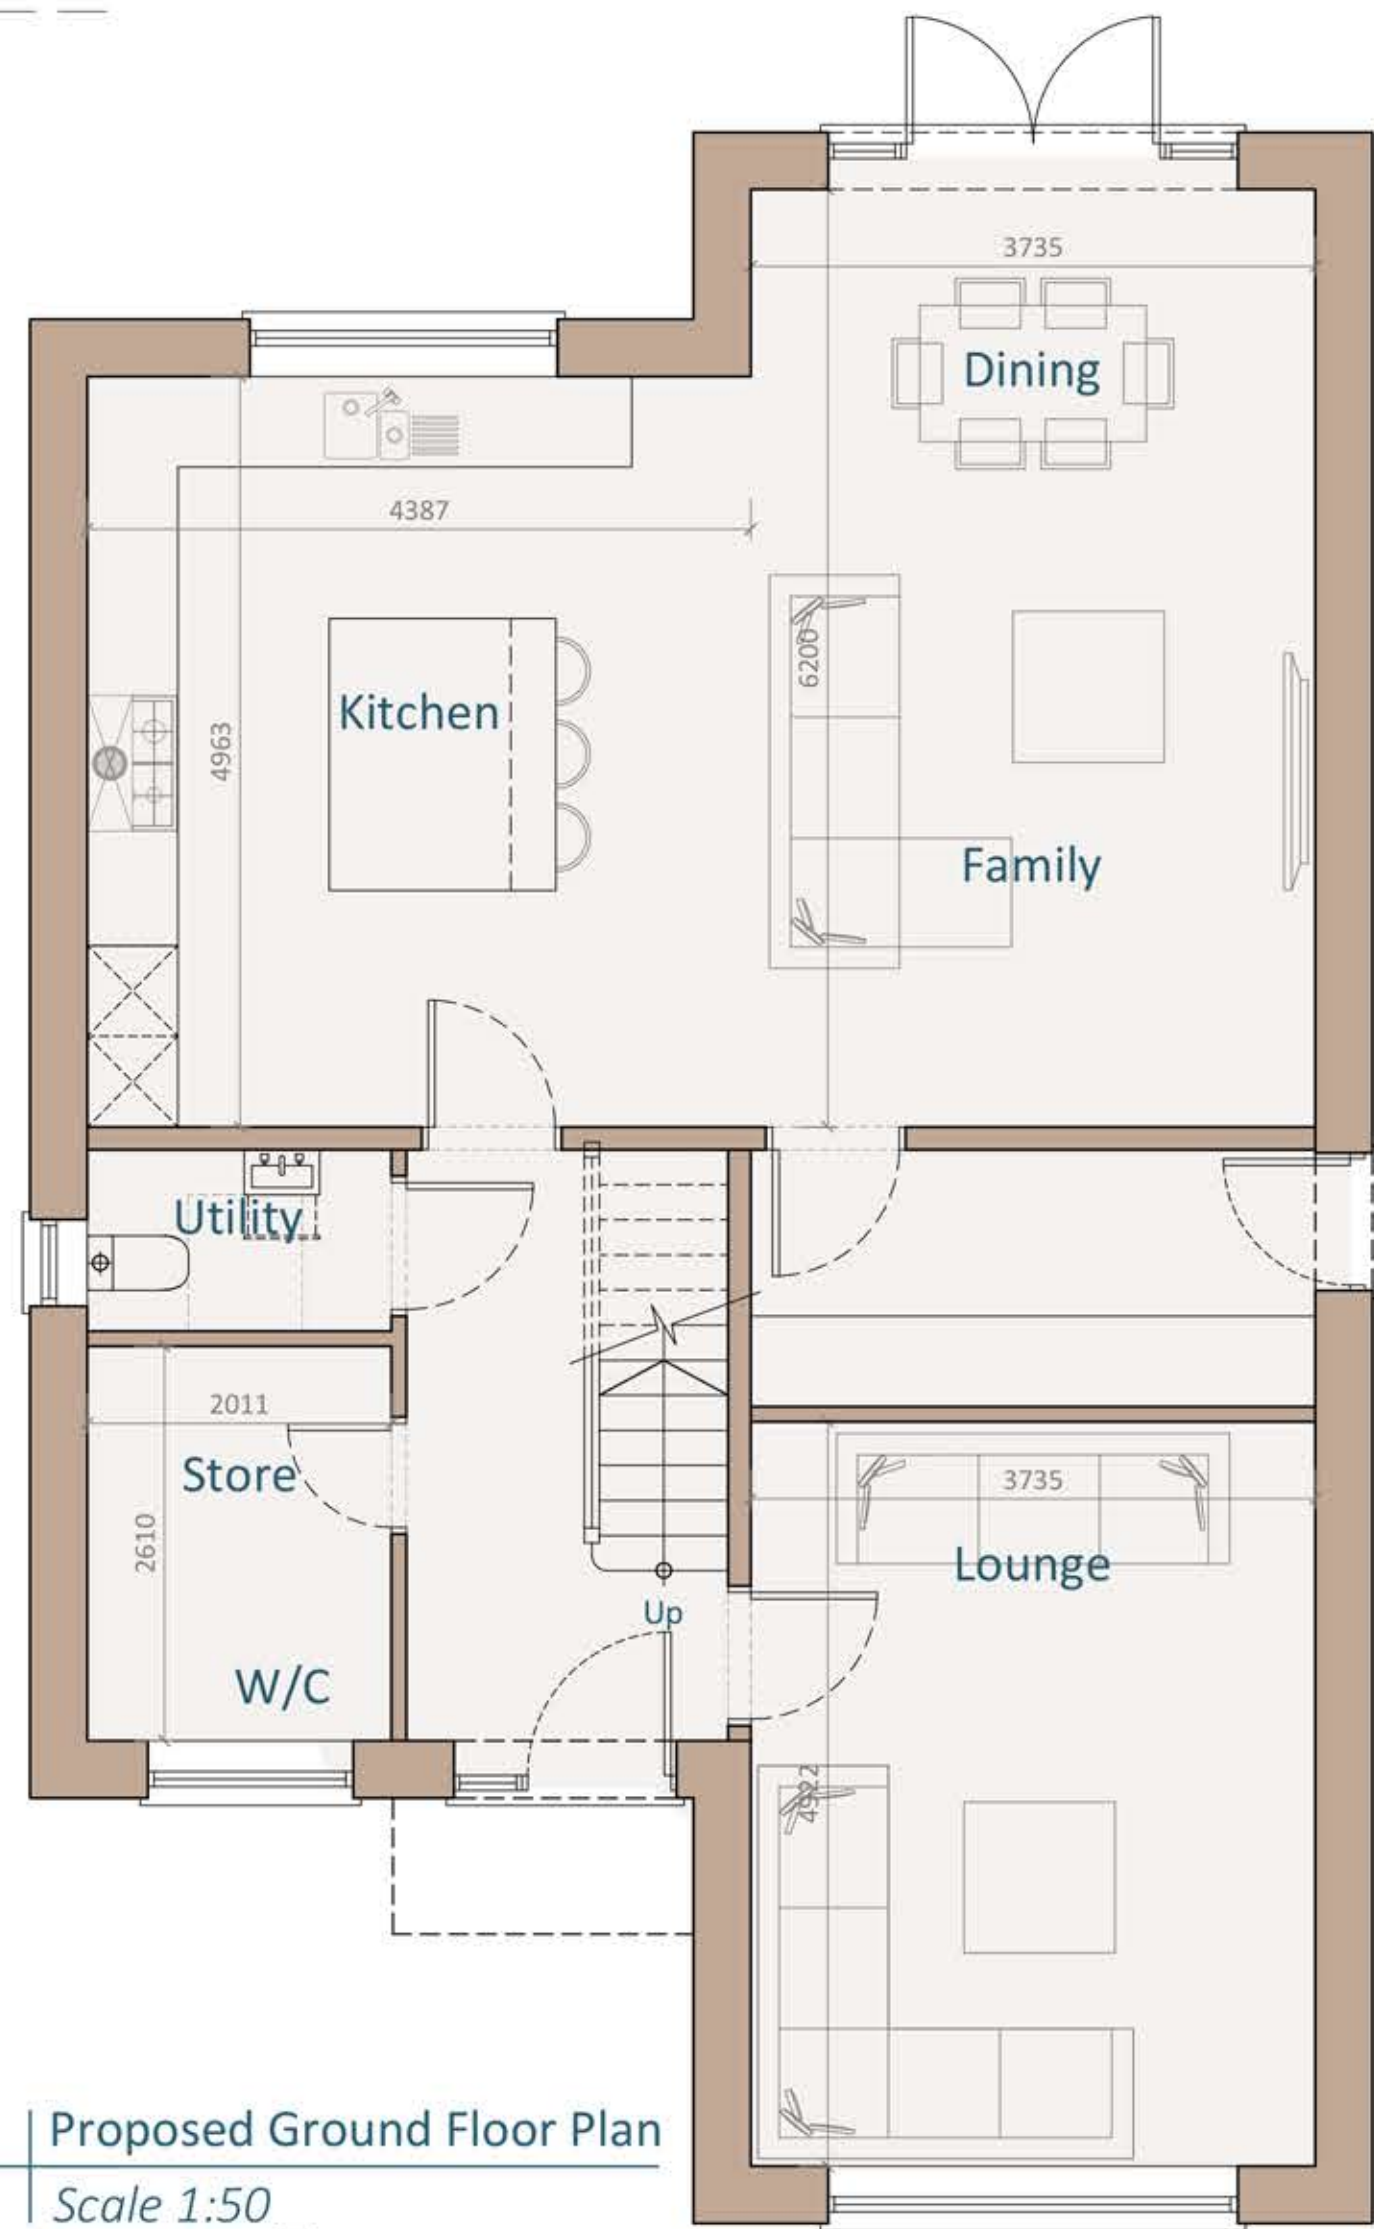


Proposed Ground Floor Plan
Scale 1:50

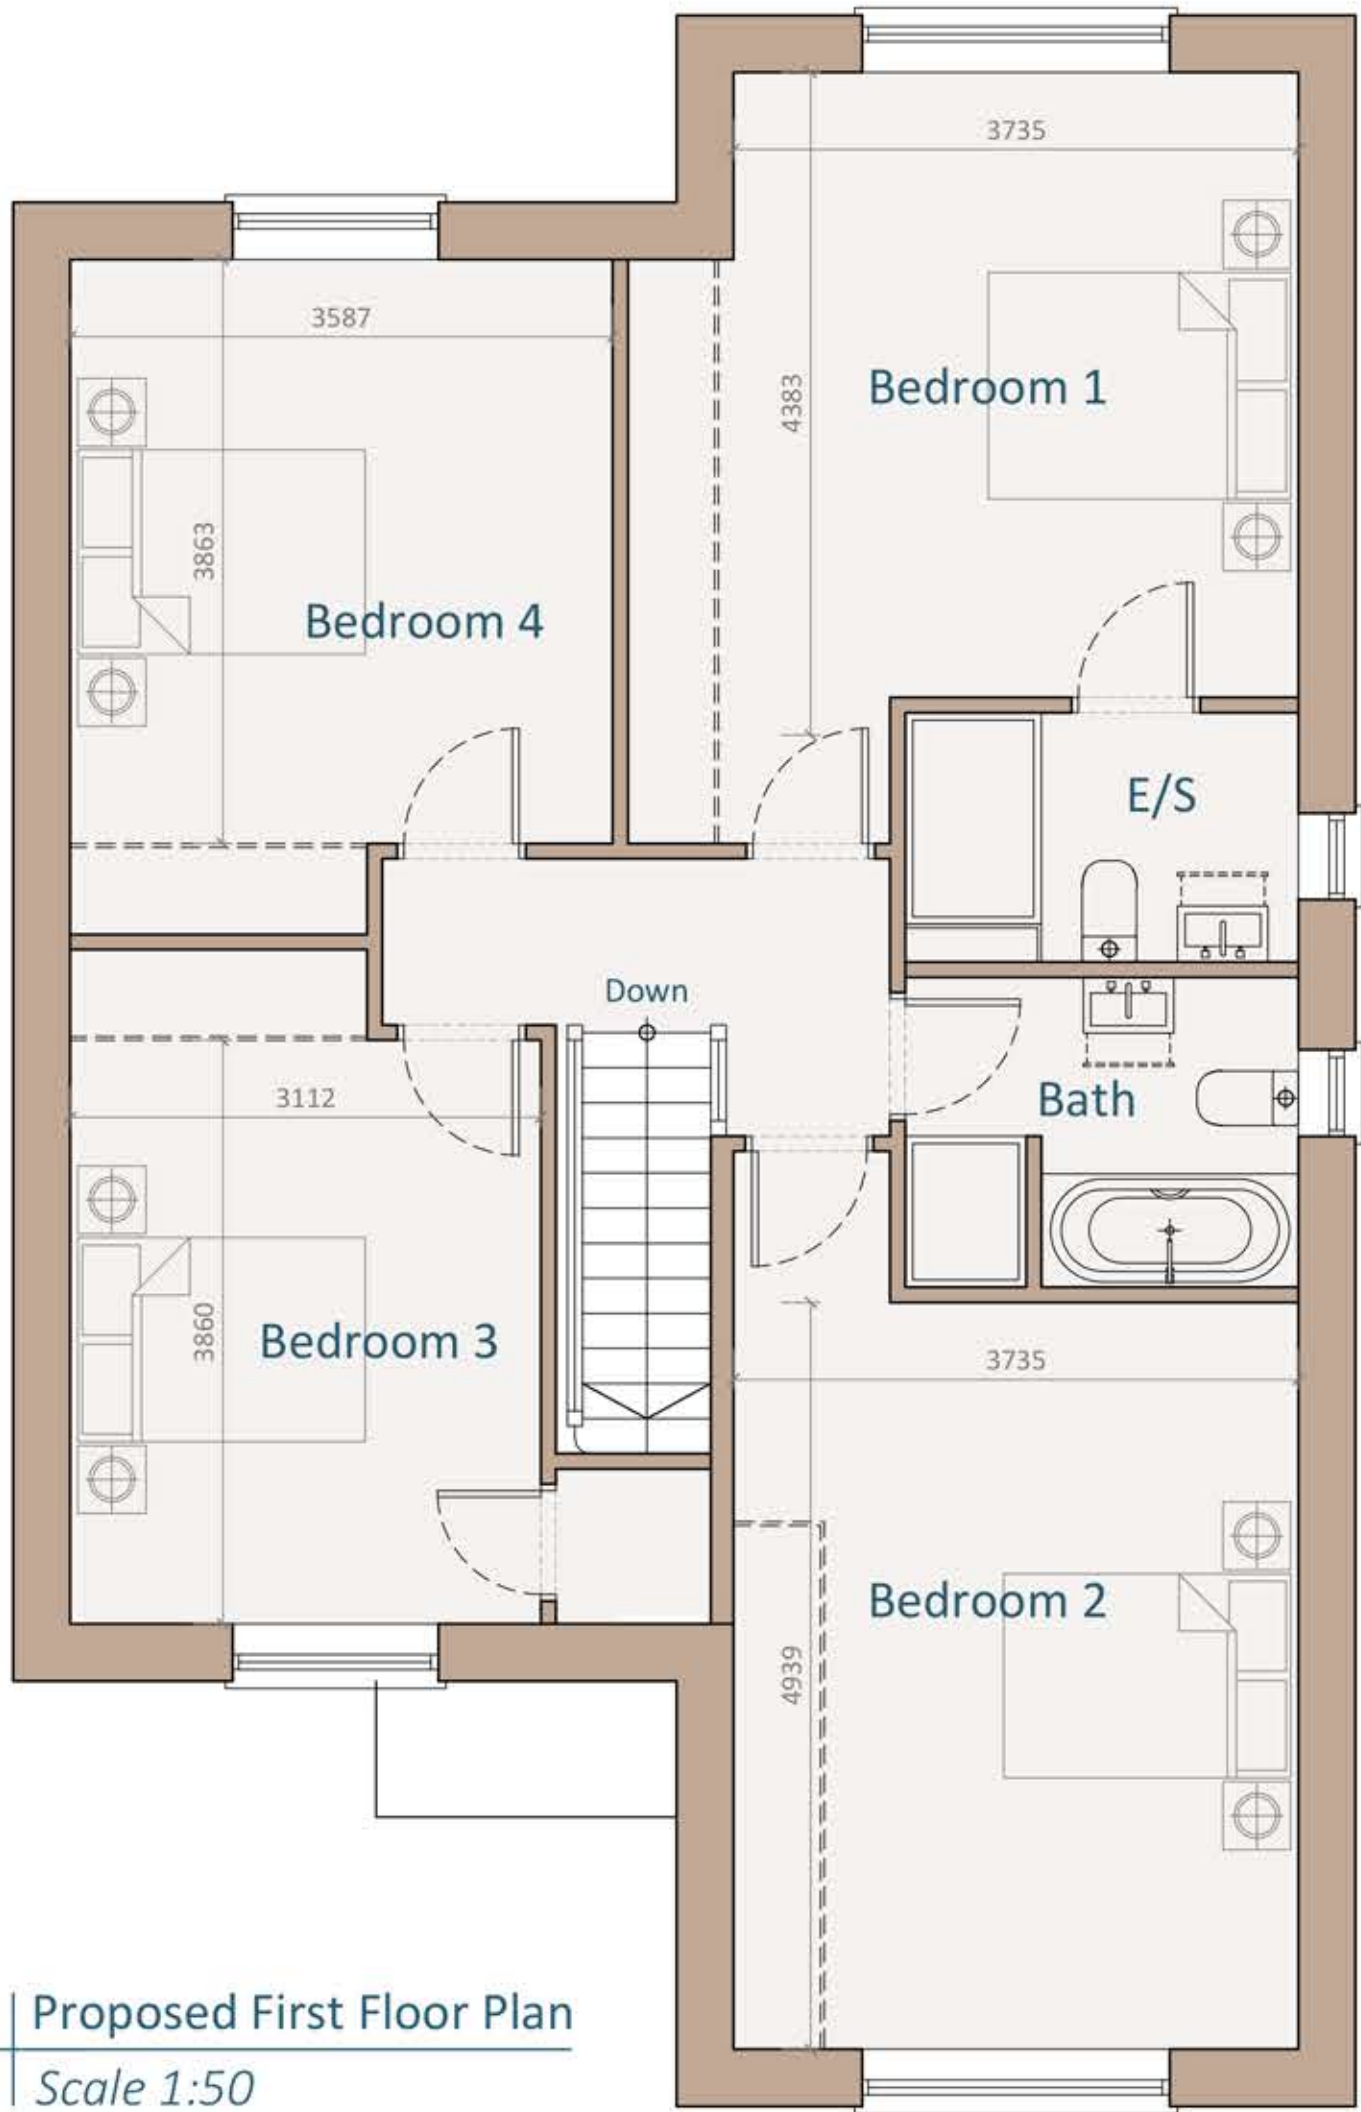

Proposed First Floor Plan
Scale 1:50

Notes
GIA = 176sq/m [1894sq/ft]
4 Bedroom Detached House
Ground Floor = 88sq/m
First Floor = 88sq/m

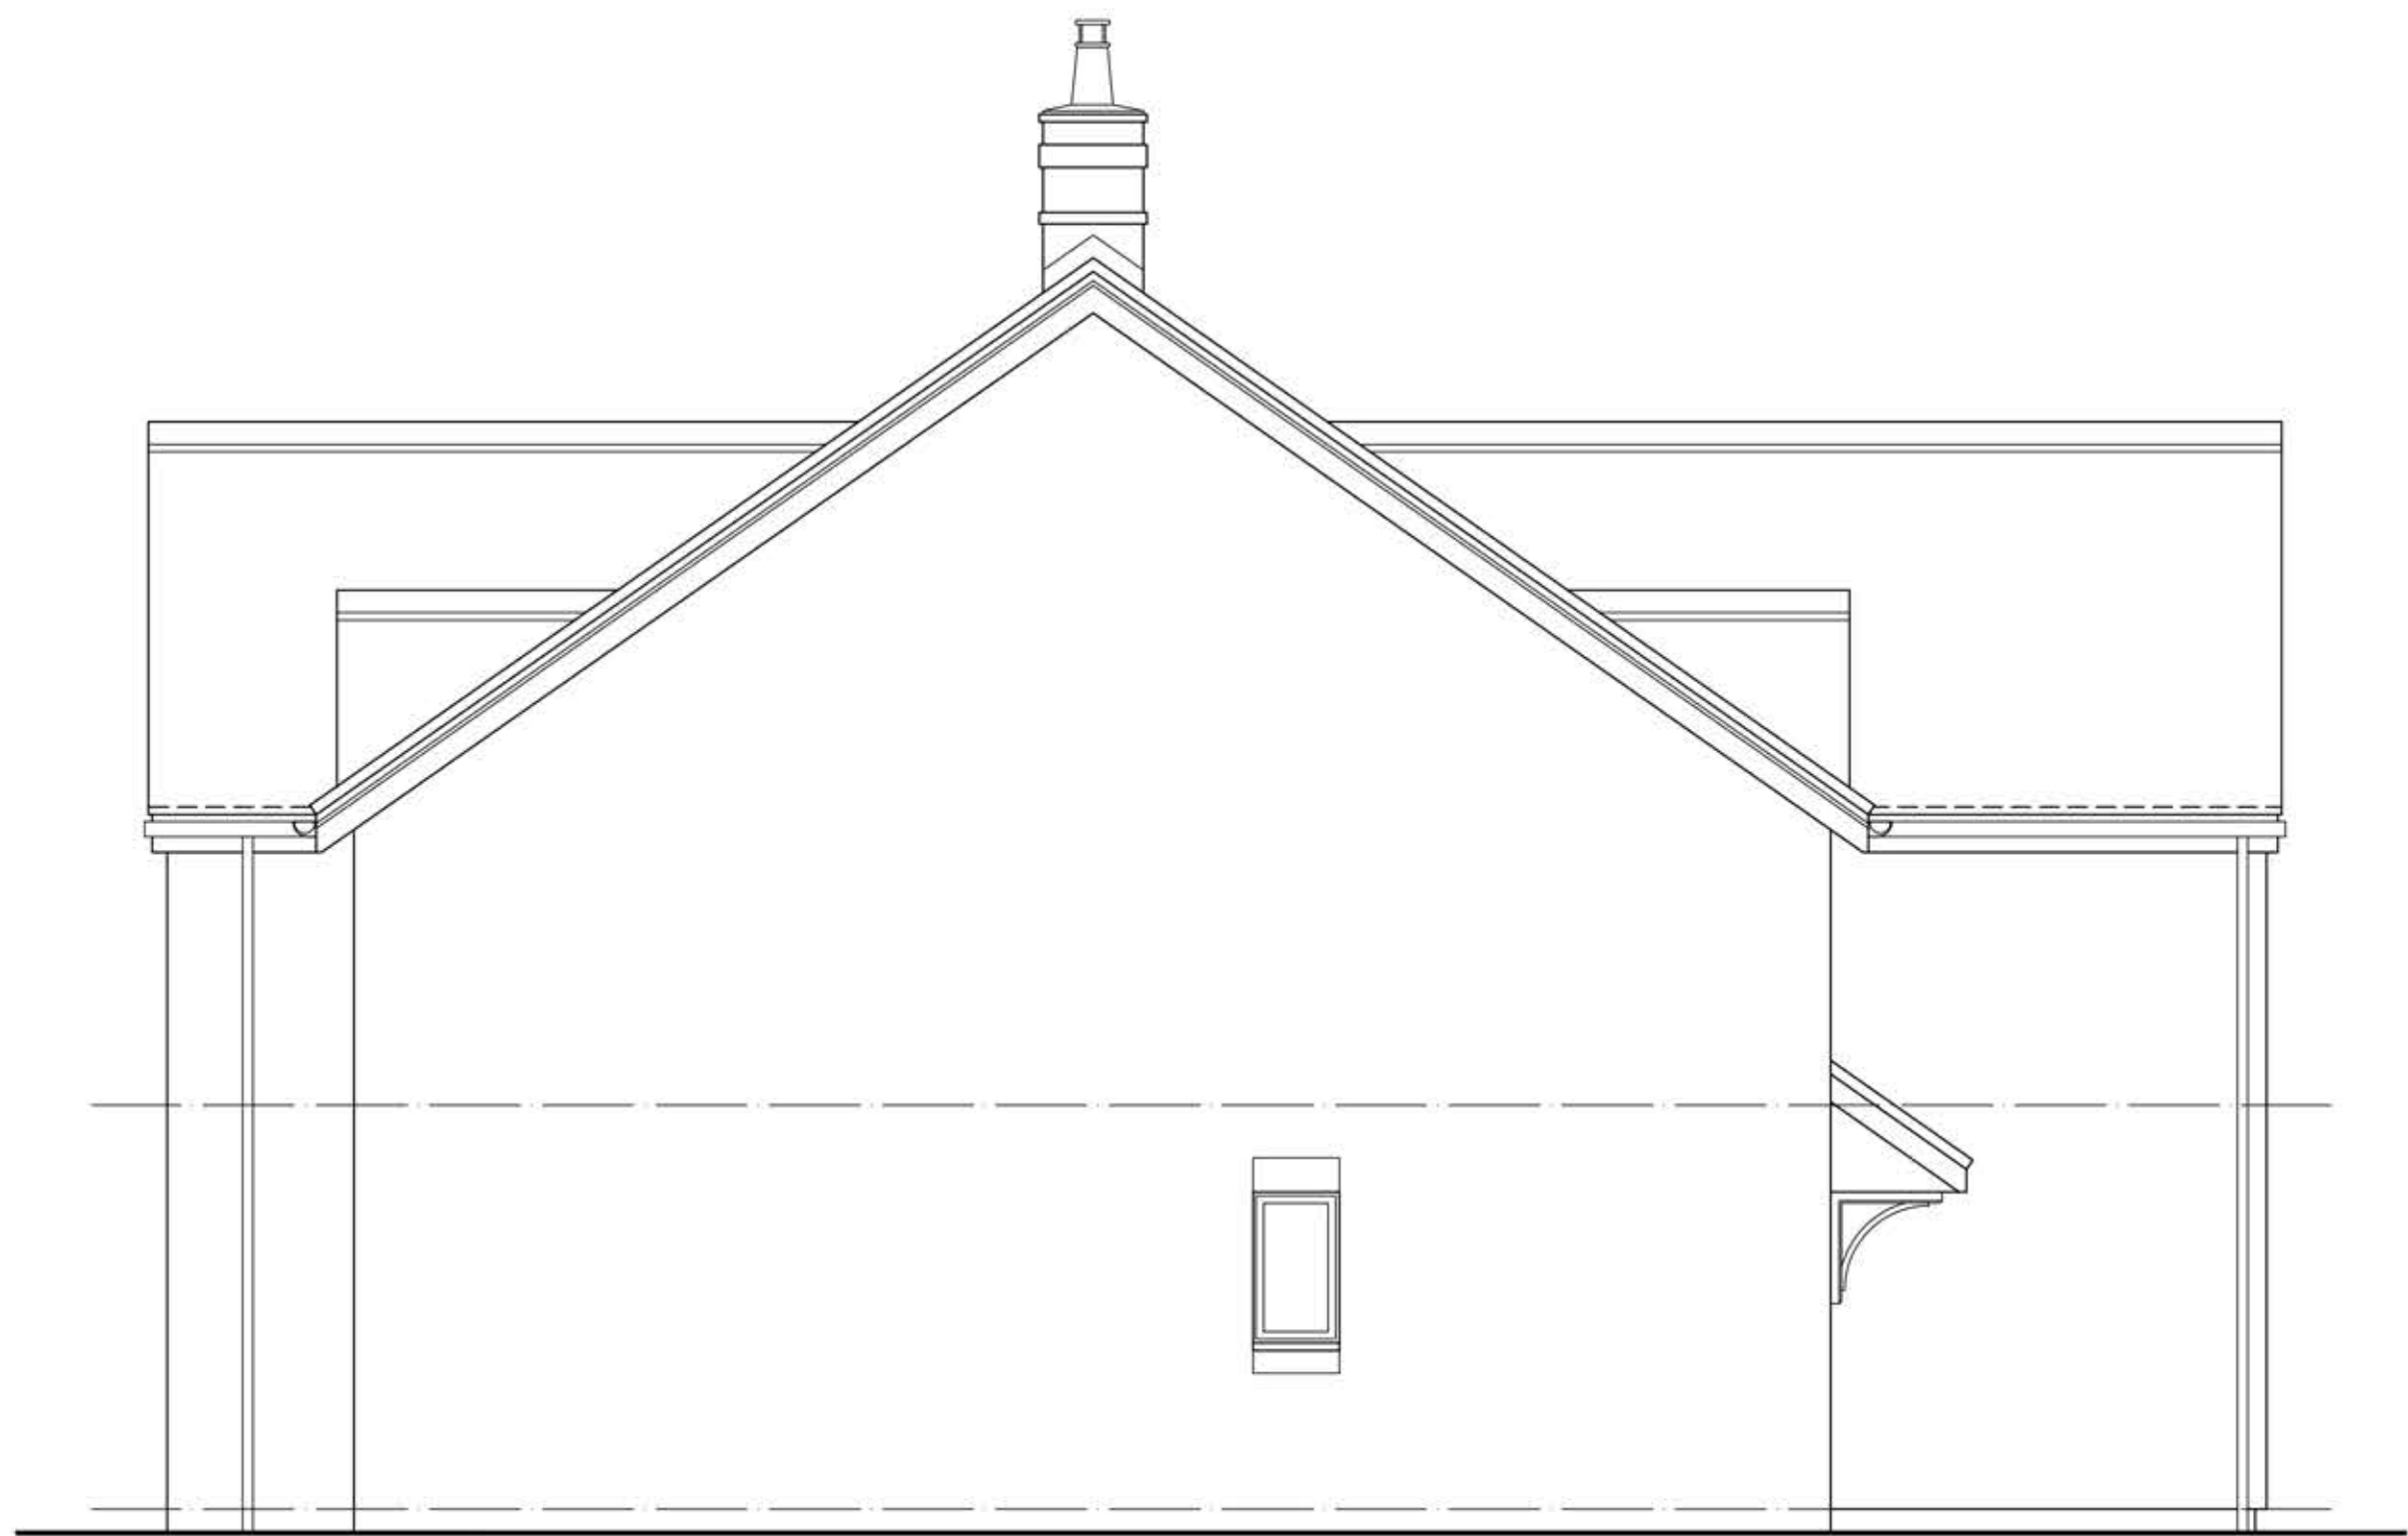

Proposed Side Elevation
Scale 1:50



Proposed Front Elevation
Scale 1:50



Proposed Side Elevation
Scale 1:50



Proposed Rear Elevation
Scale 1:50



Disclaimer
© This drawing is the copyright of Lawrence & Finley Architects Ltd. and may not be reproduced or used except by written permission.
Figured dimensions to have precedence over scaling.
Please read this drawing in conjunction with the specification.
Check all site dimensions prior to any construction.
Refer any discrepancies found to the Architects.

Revisions

Contact + Location
T 07974 834305
E kristian@lfarchitects.co.uk

Lawrence & Finley Architects Ltd.
5 Henry Dane Way,
Newbold Coleorton,
LE67 8PP

Details
Client A5 Property
Job Title Land Off Nutts Lane, Hinckley
Job Type New Residential Development
Drawing Title Proposed Plot 2

Job Number 365
Drawing Number PL-08
Scale 1:50 A1
Status PLANNING

