



Notes


GIA = 64q/m [689sq/ft]
2 Bedroom Detached Bungalow

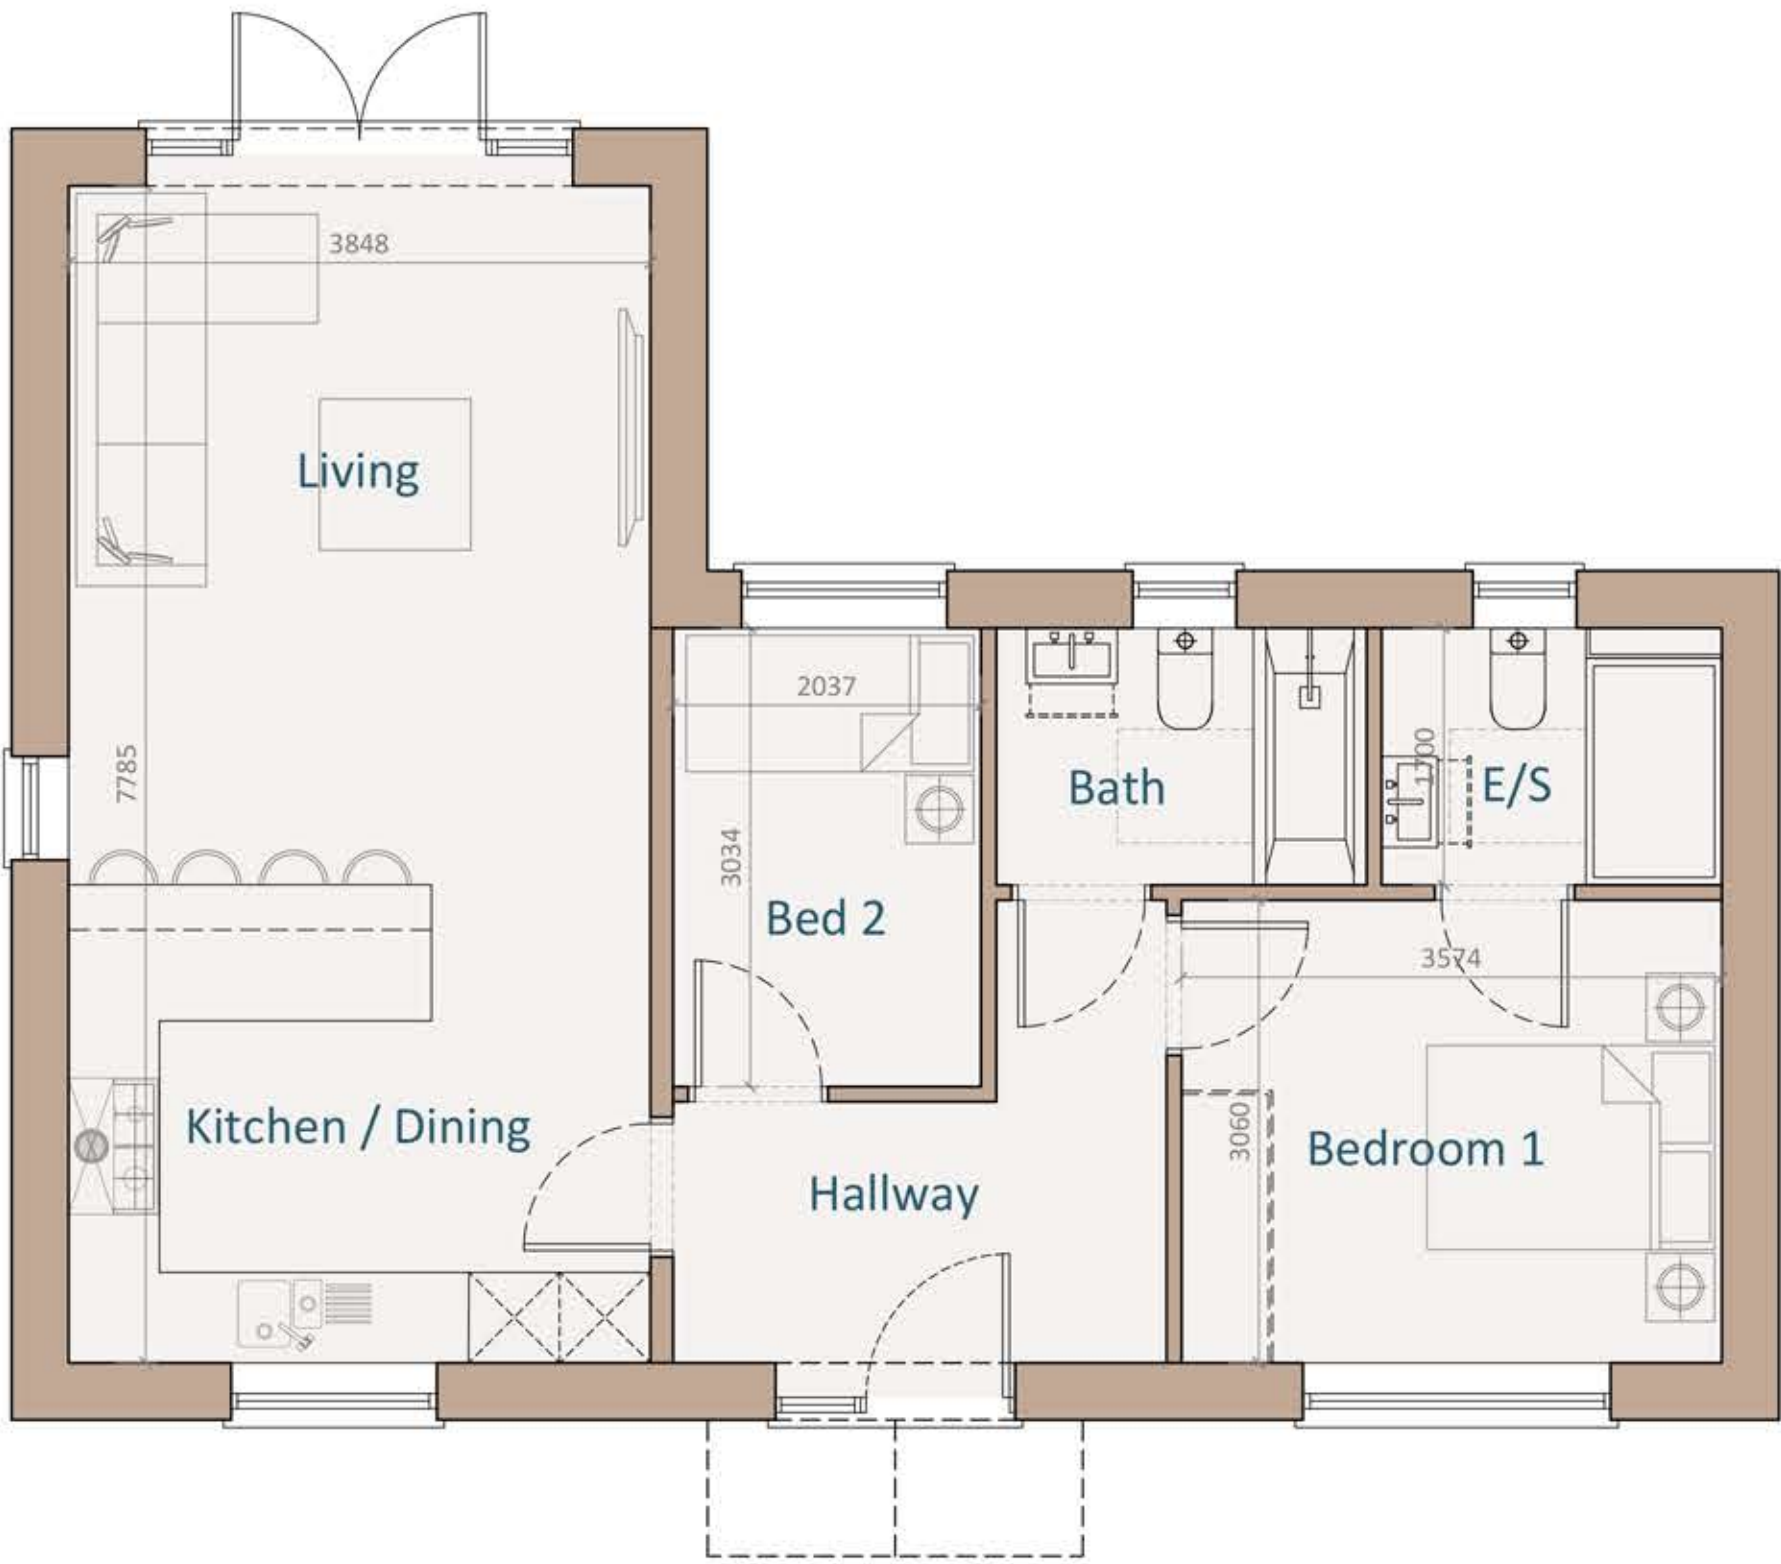

Proposed Ground Floor Plan
Scale 1:50

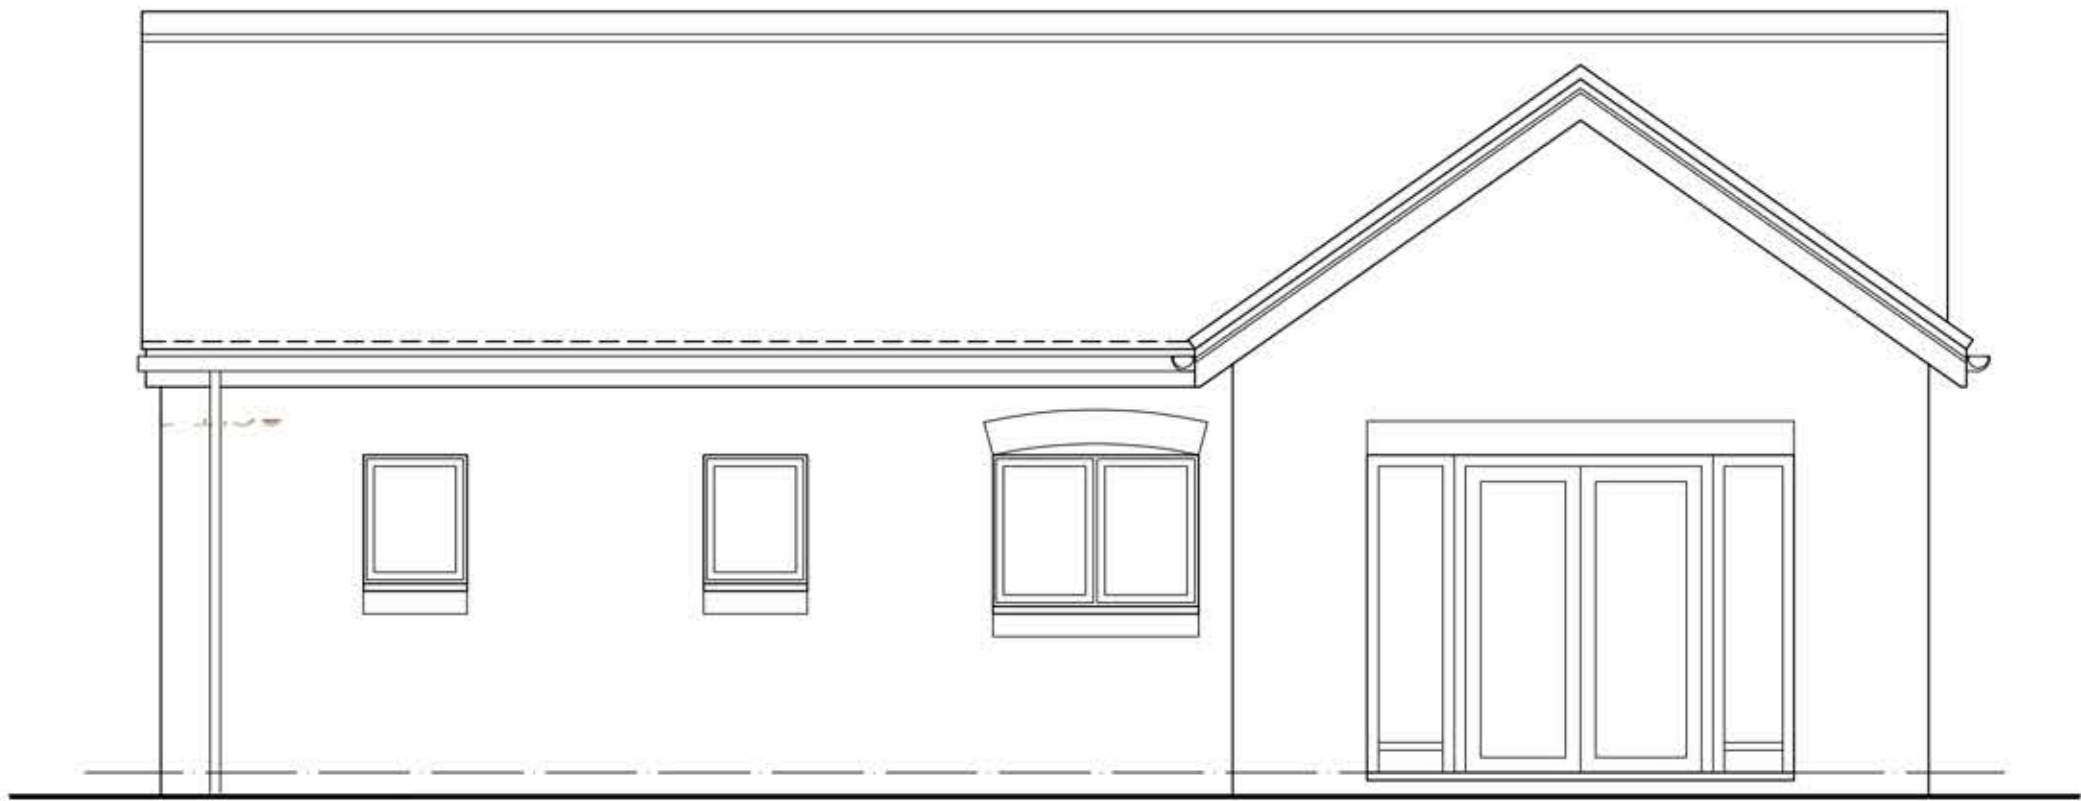


Proposed Rear Elevation
Scale 1:50

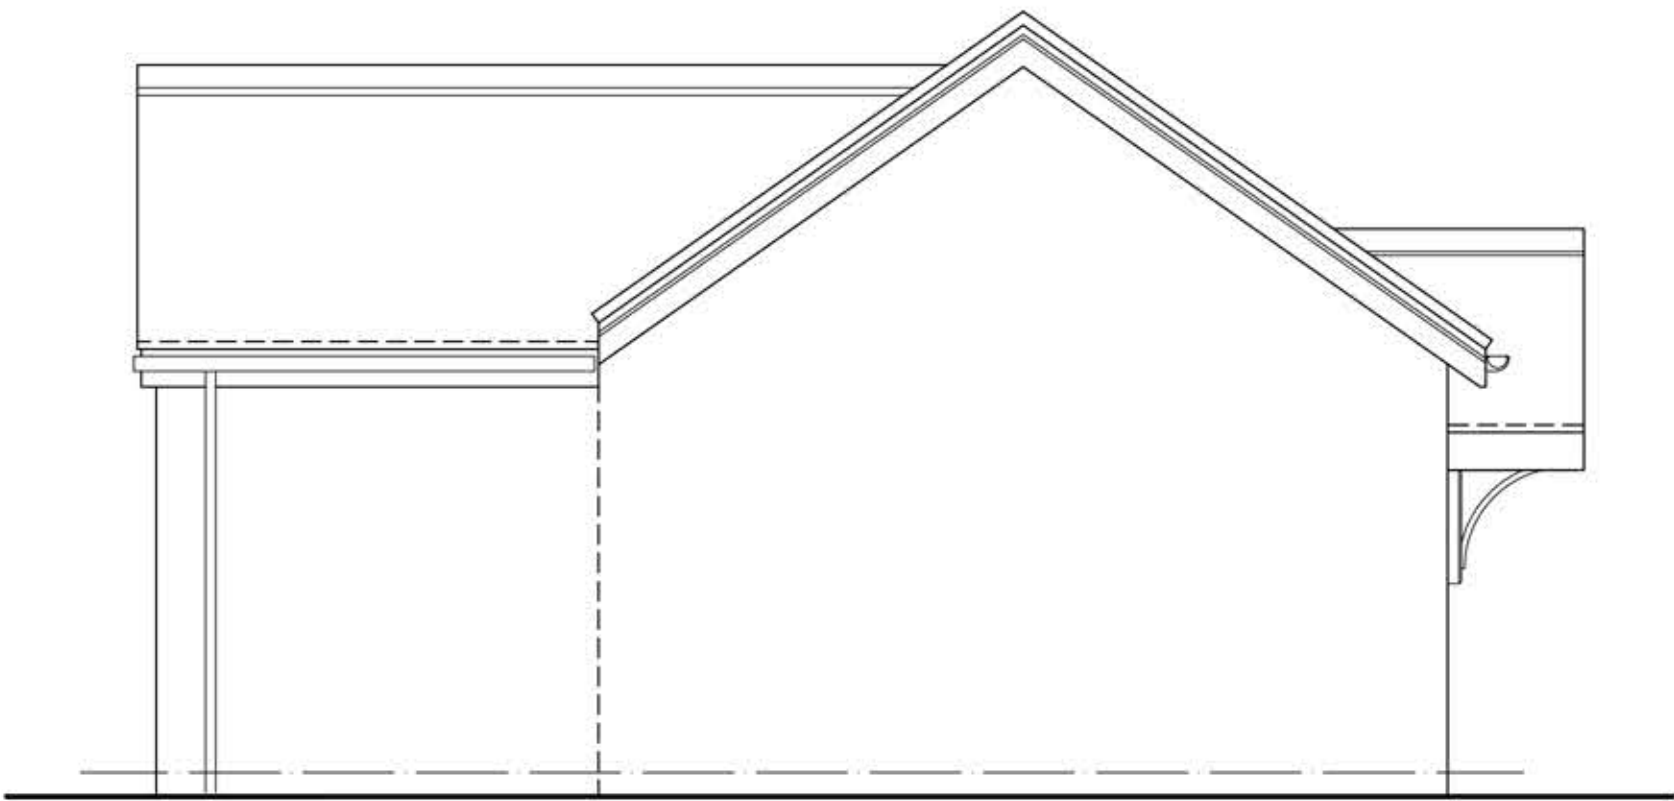

Proposed Side Elevation
Scale 1:50



Proposed Front Elevation
Scale 1:50

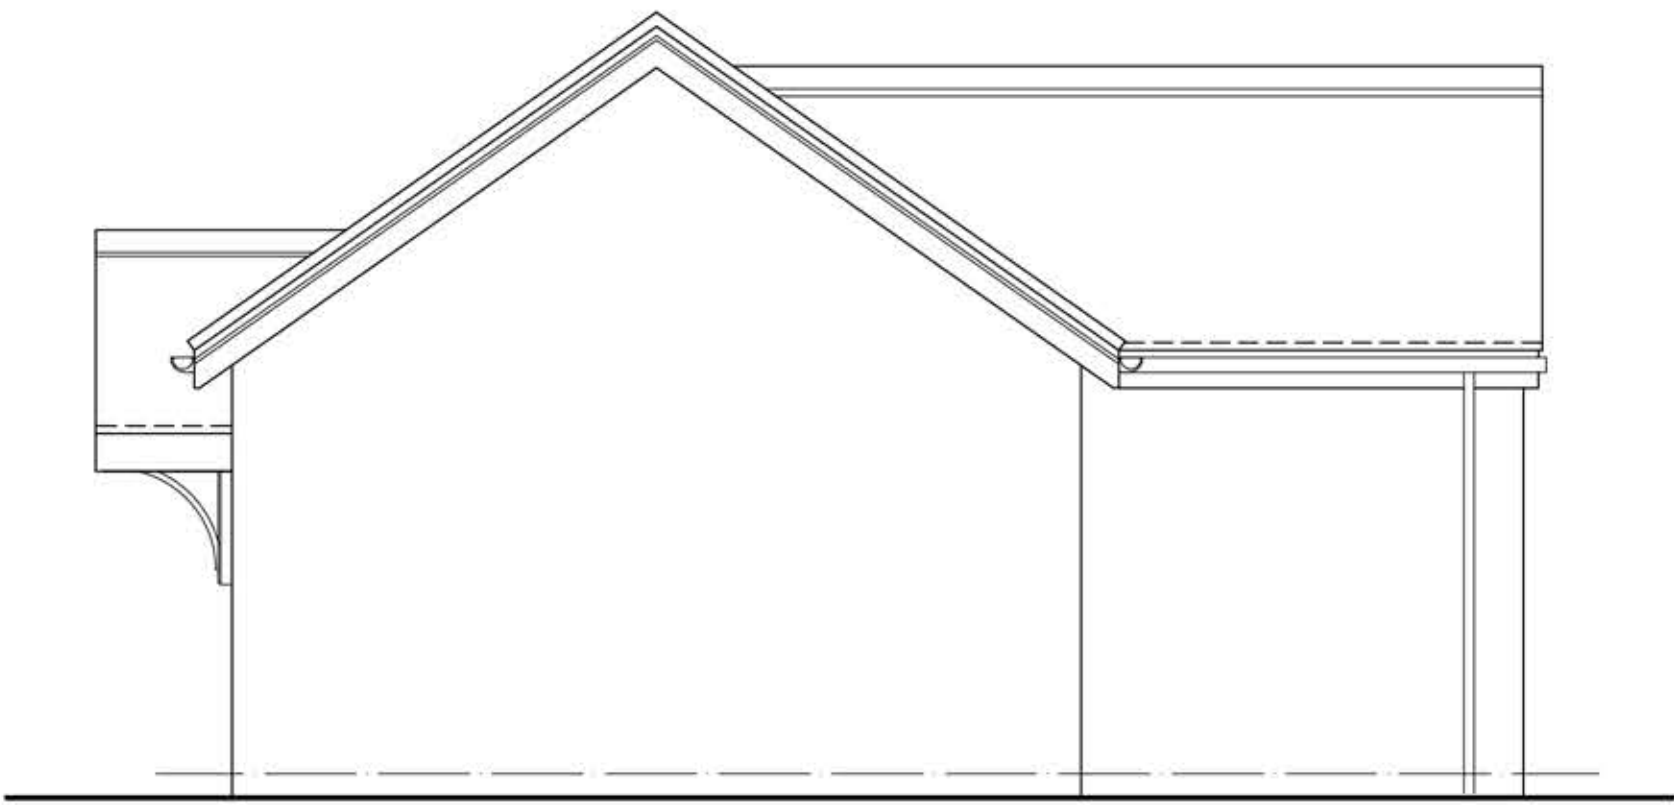

Proposed Side Elevation
Scale 1:50



0 0.5 1 2 5 10

Disclaimer

© This drawing is the copyright of Lawrence & Finley Architects Ltd. and may not be reproduced or used except by written permission.
Figured dimensions to have precedence over scaling.
Please read this drawing in conjunction with the specification.
Check all site dimensions prior to any construction.
Refer any discrepancies found to the Architects.

Revisions

Contact + Location

T 07974 834305
E kristian@lfarchitects.co.uk

Lawrence & Finley Architects Ltd.
5 Henry Dane Way,
Newbold Coleorton,
LE67 8PP

Details

Client
Job Title
Job Type
Drawing Title

Job Number
Drawing Number
Scale
Status

A5 Property
Land Off Nutts Lane, Hinckley
New Residential Development
Proposed Plot 3

365
PL-09
1:50 A1
PLANNING



LAWRENCE | FINLEY
ARCHITECTS