



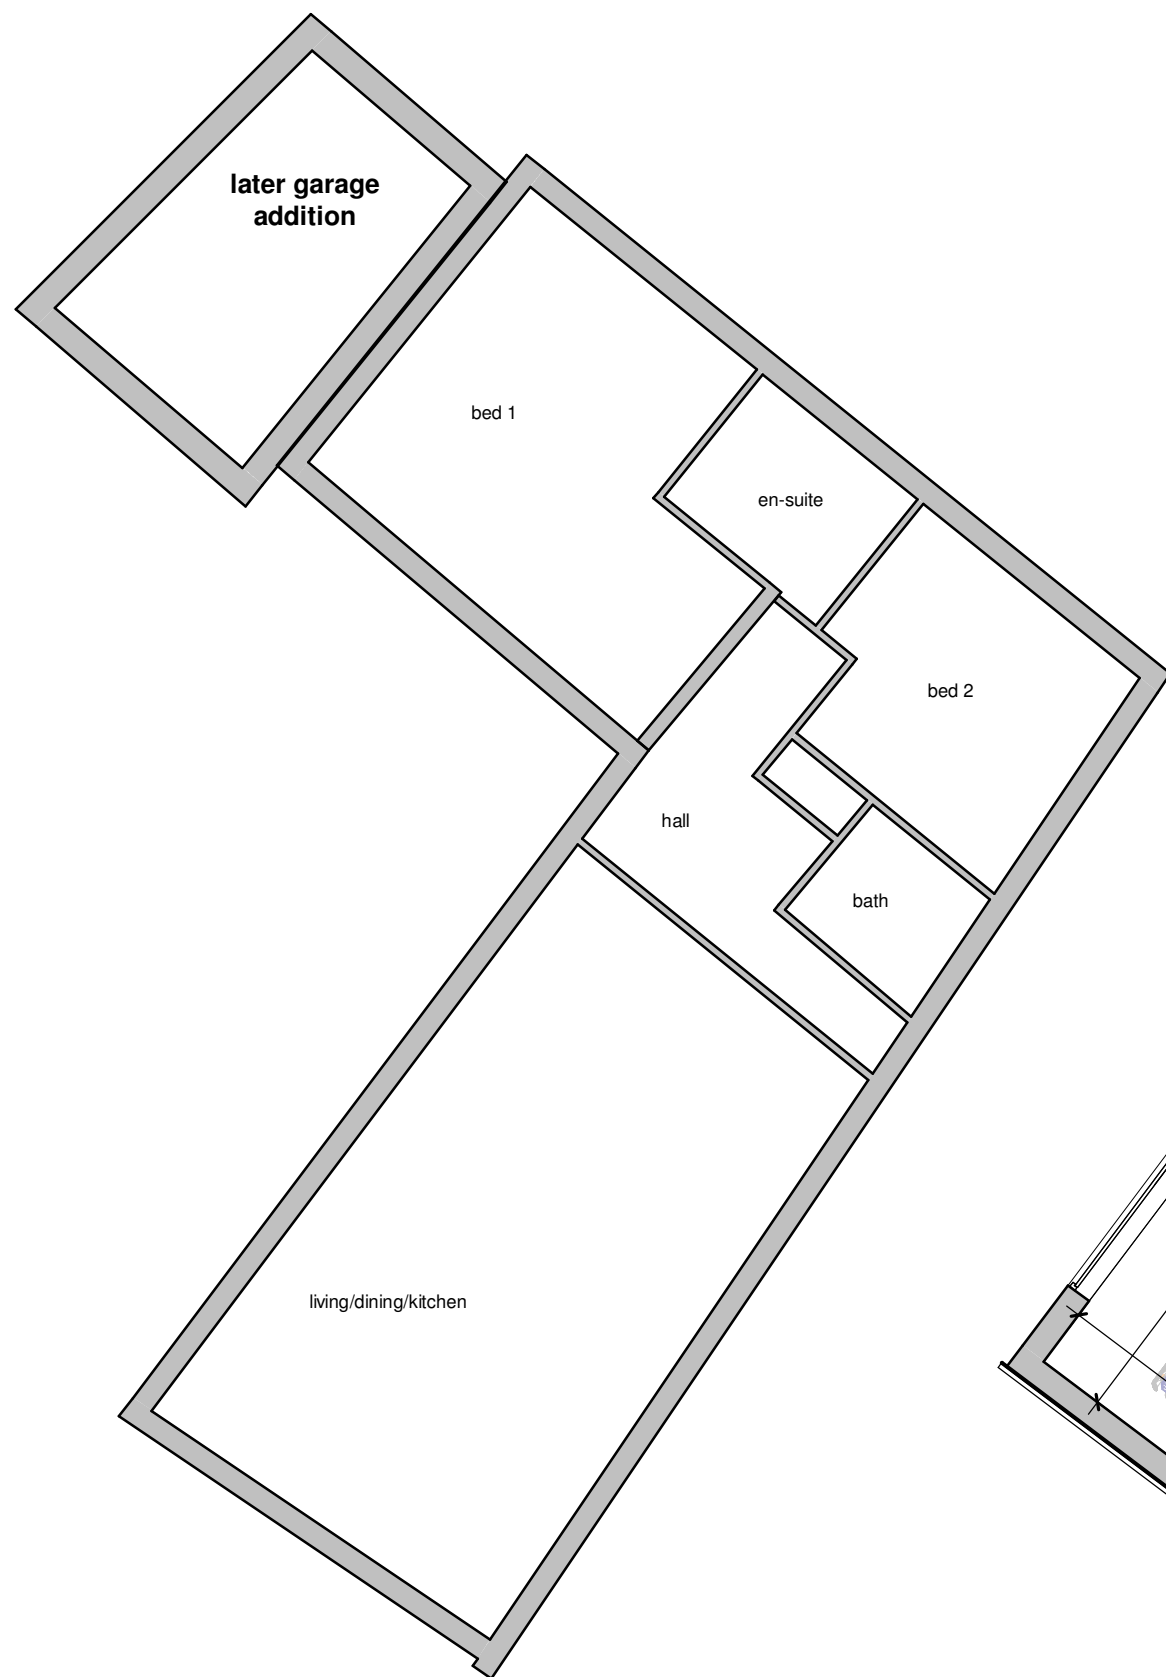

Existing floor plan

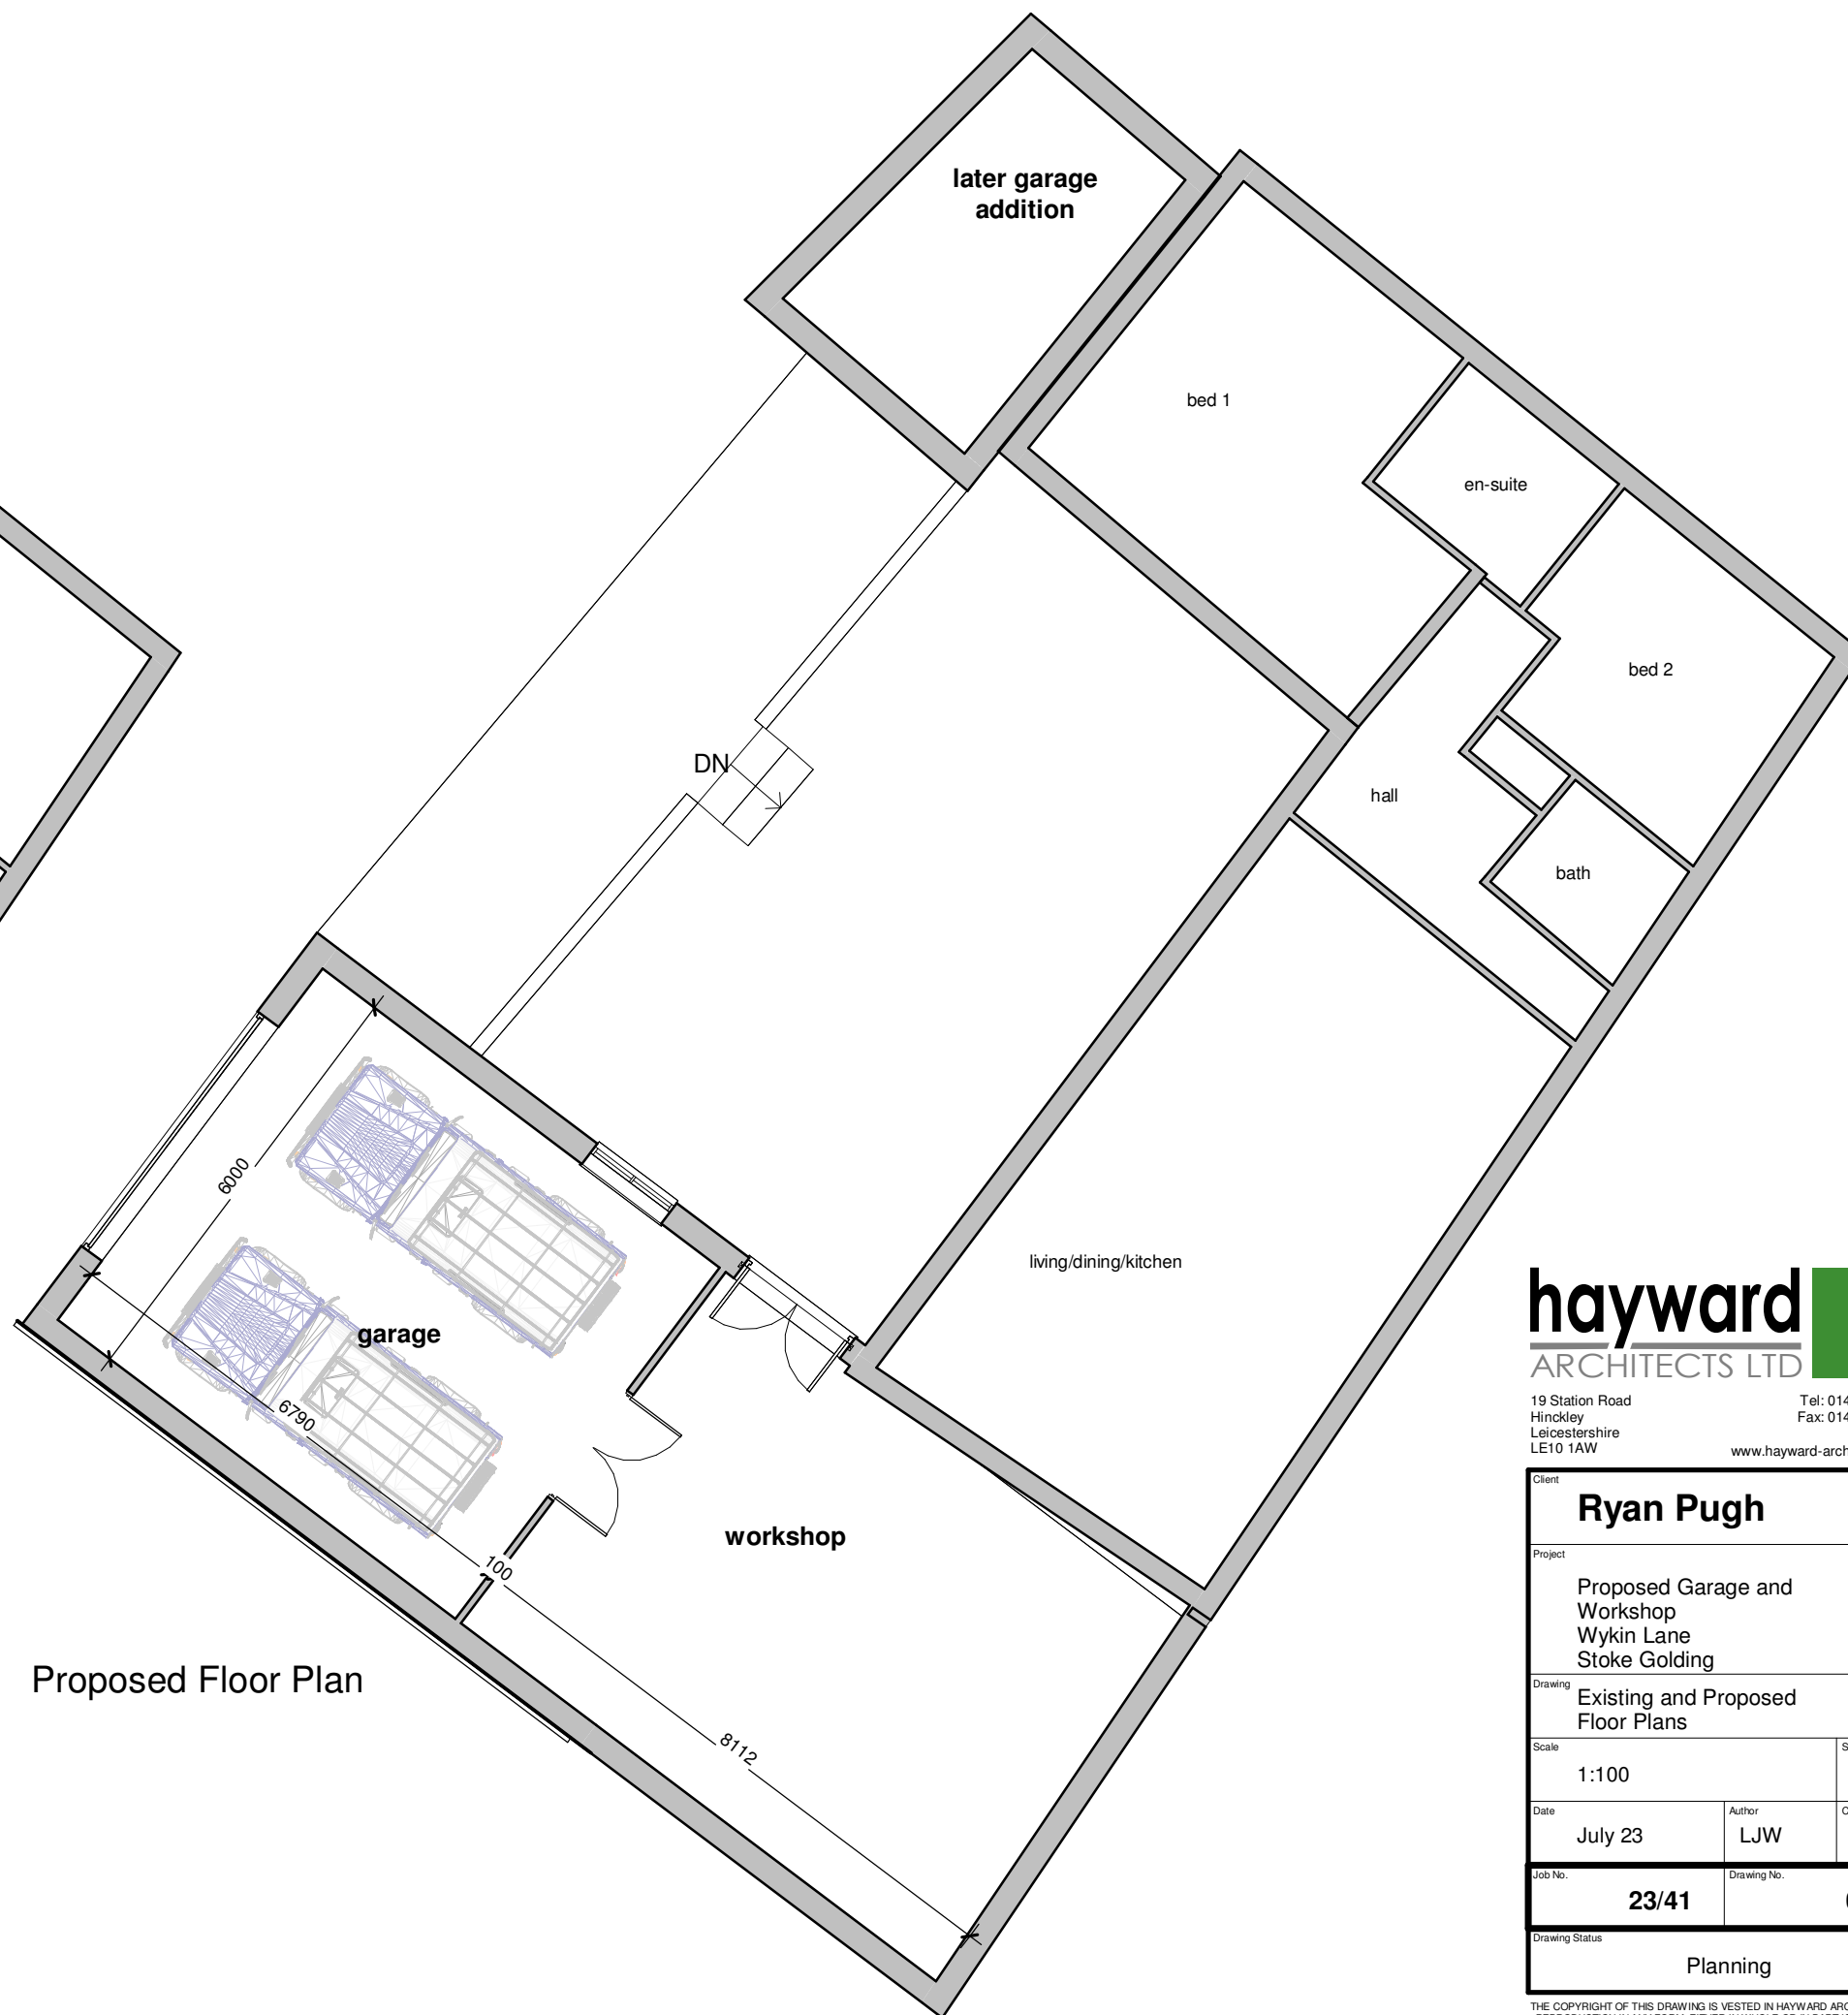

Proposed Floor Plan

hayward
ARCHITECTS LTD

19 Station Road
Hinckley
Leicestershire
LE10 1AW

Tel: 01455 635 665
Fax: 01455 618 971

www.hayward-architects.co.uk

Client Ryan Pugh		
Project Proposed Garage and Workshop Wykin Lane Stoke Golding		
Drawing Existing and Proposed Floor Plans		
Scale 1:100		Sheet A3
Date July 23	Author LJW	Checked by -
Job No. 23/41	Drawing No. 05	
Drawing Status Planning		

THE COPYRIGHT OF THIS DRAWING IS VESTED IN HAYWARD ARCHITECTS LTD.
REPRODUCTION IN ANY FORM, EITHER IN WHOLE OR IN PART IS FORBIDDEN
WITHOUT THE PRIOR WRITTEN PERMISSION
OF THE COPYRIGHT HOLDER. DO NOT SCALE FROM DRAWING AND ONLY
FIGURED DIMENSIONS ARE TO BE USED