


Hinckley URC Plans

The title, copyright and confidential information in this document belongs to Mark Goodwill-Hodgson Ltd. © 2012. All rights reserved.


No dimensions to be scaled off this drawing.

All dimensions to be checked on site before work commences and any discrepancies reported to the architect.

This drawing to be read in conjunction with other drawings issued by the architect.

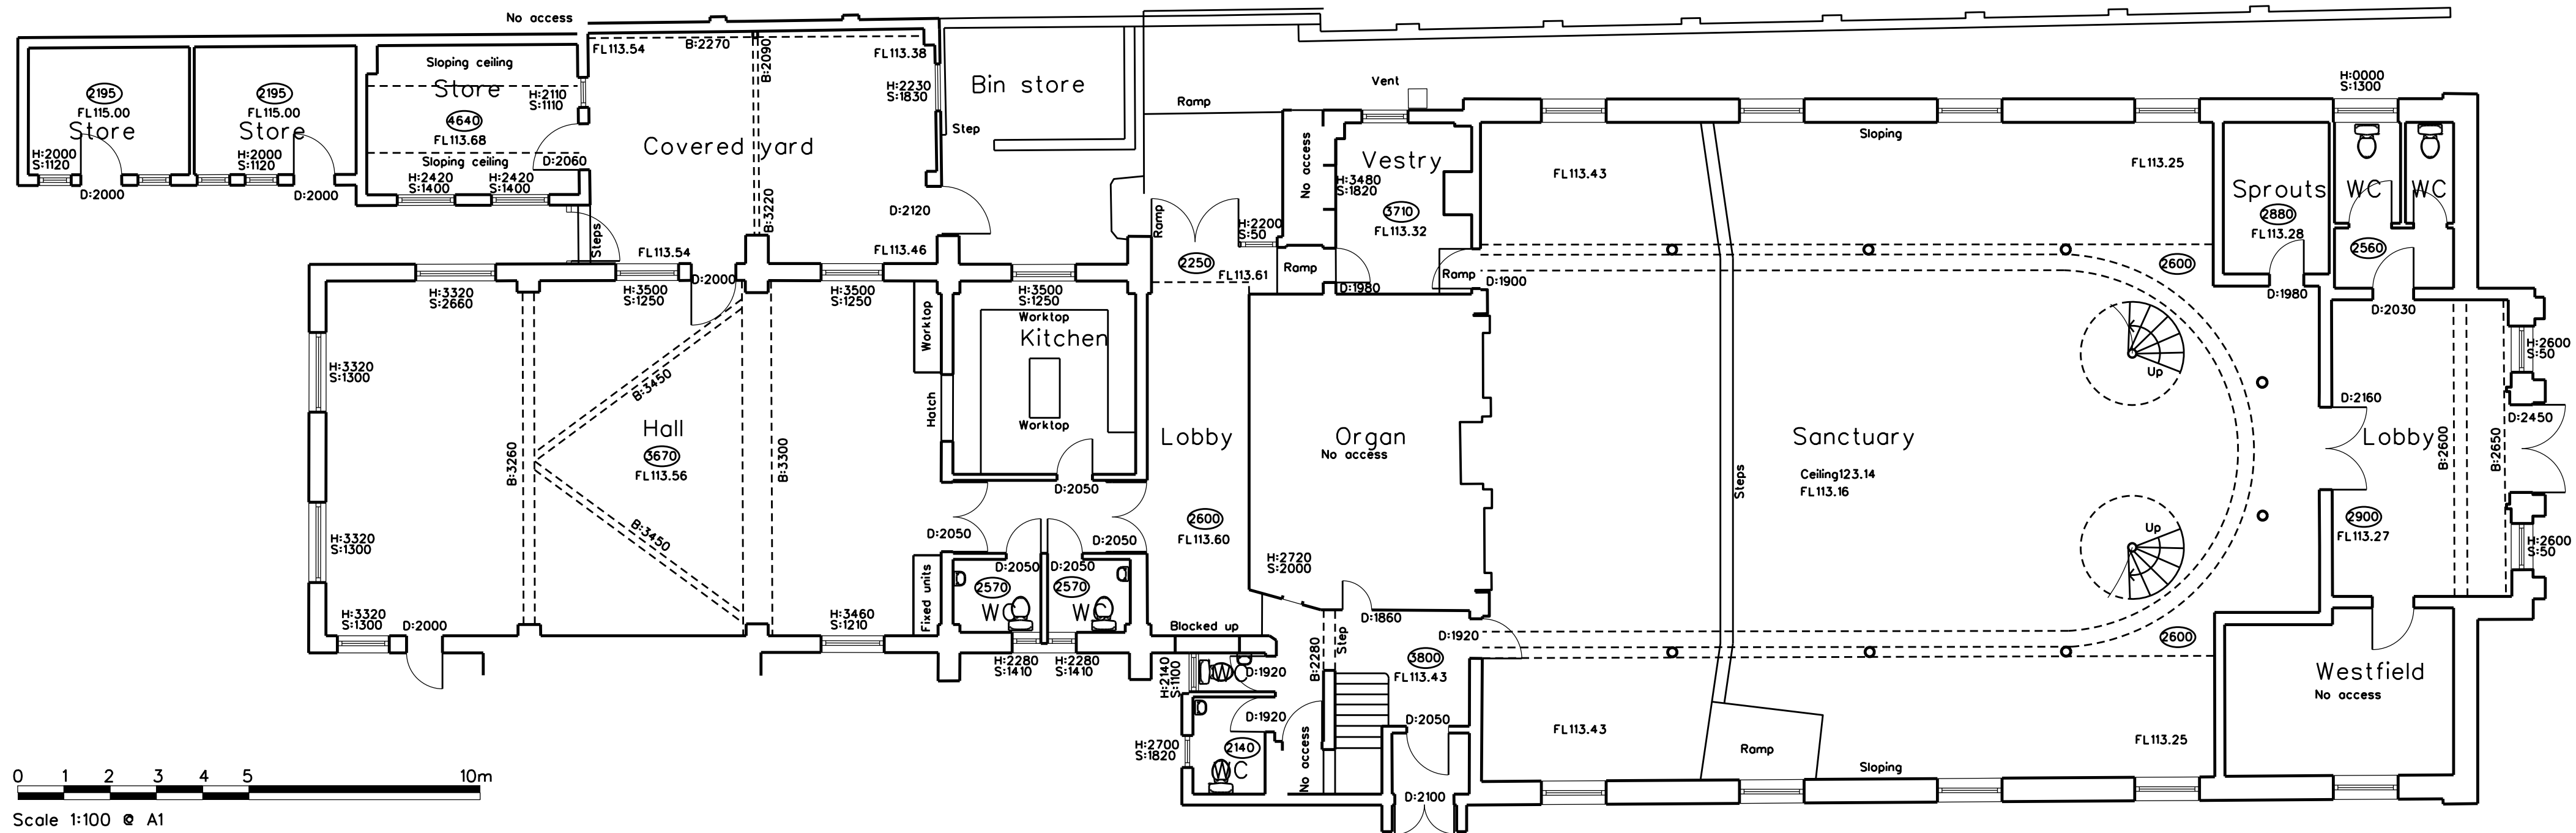

Existing

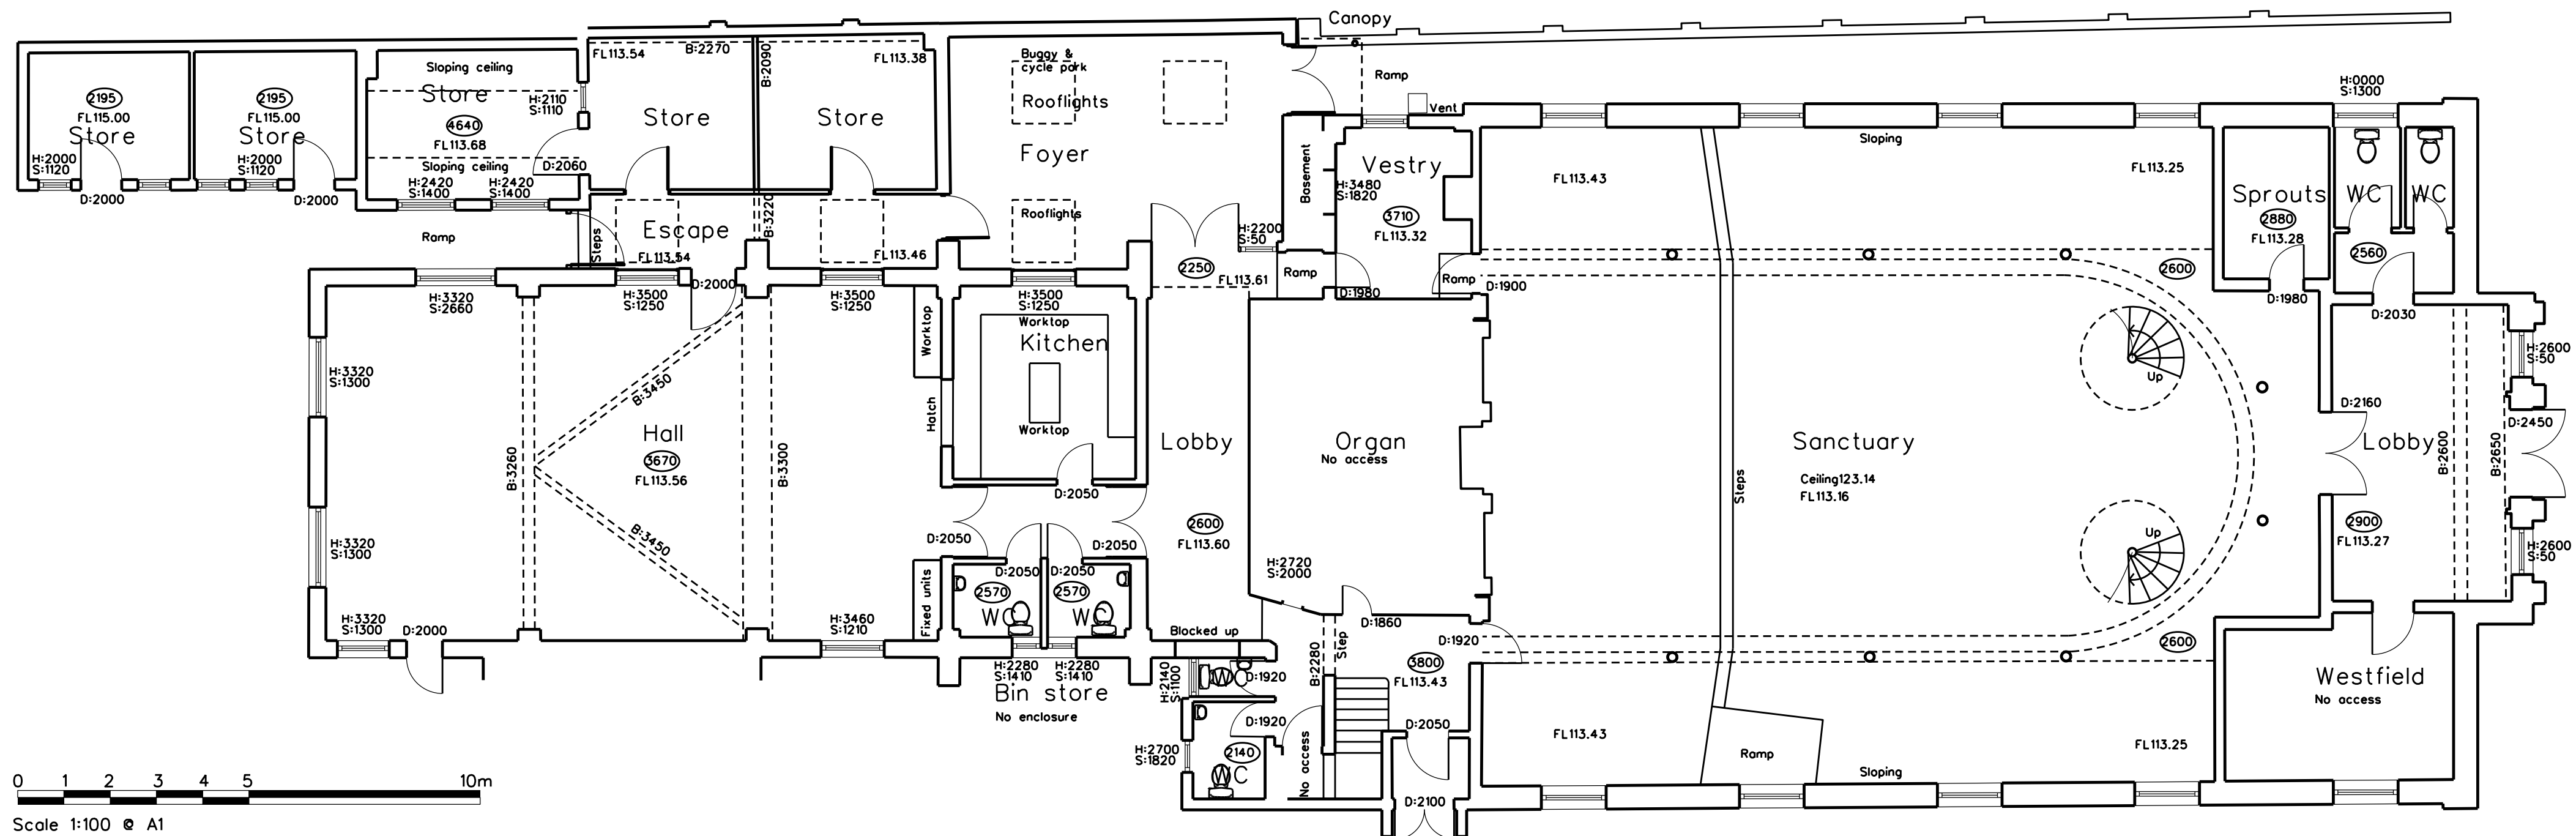

Proposed

Rev. B	Date 09.11.23	Initials MGH
Notes	Scale bars added	
Rev. A	Date 30.20.23	Initials MGH
Notes	Minor revisions for planning	

MARK GOODWILL-HODGSON LTD

Specialist Conservation Architect
1 Highfield Road West Bridgford
Nottingham NG2 6DR 07970 692 887
markgoodwillhodgson@gmail.com

Client
Hinckley URC

Job
Hall's Entrance

Drawing Ground floor plans Existing and proposed		
Job Number pr1691	Drawing Number L(20)01	Revision B
Scale 1:100	Status Proposal	Date 29.06.23