


0 1 2 3 4 5m

DWG No : WB/ 2024 /008

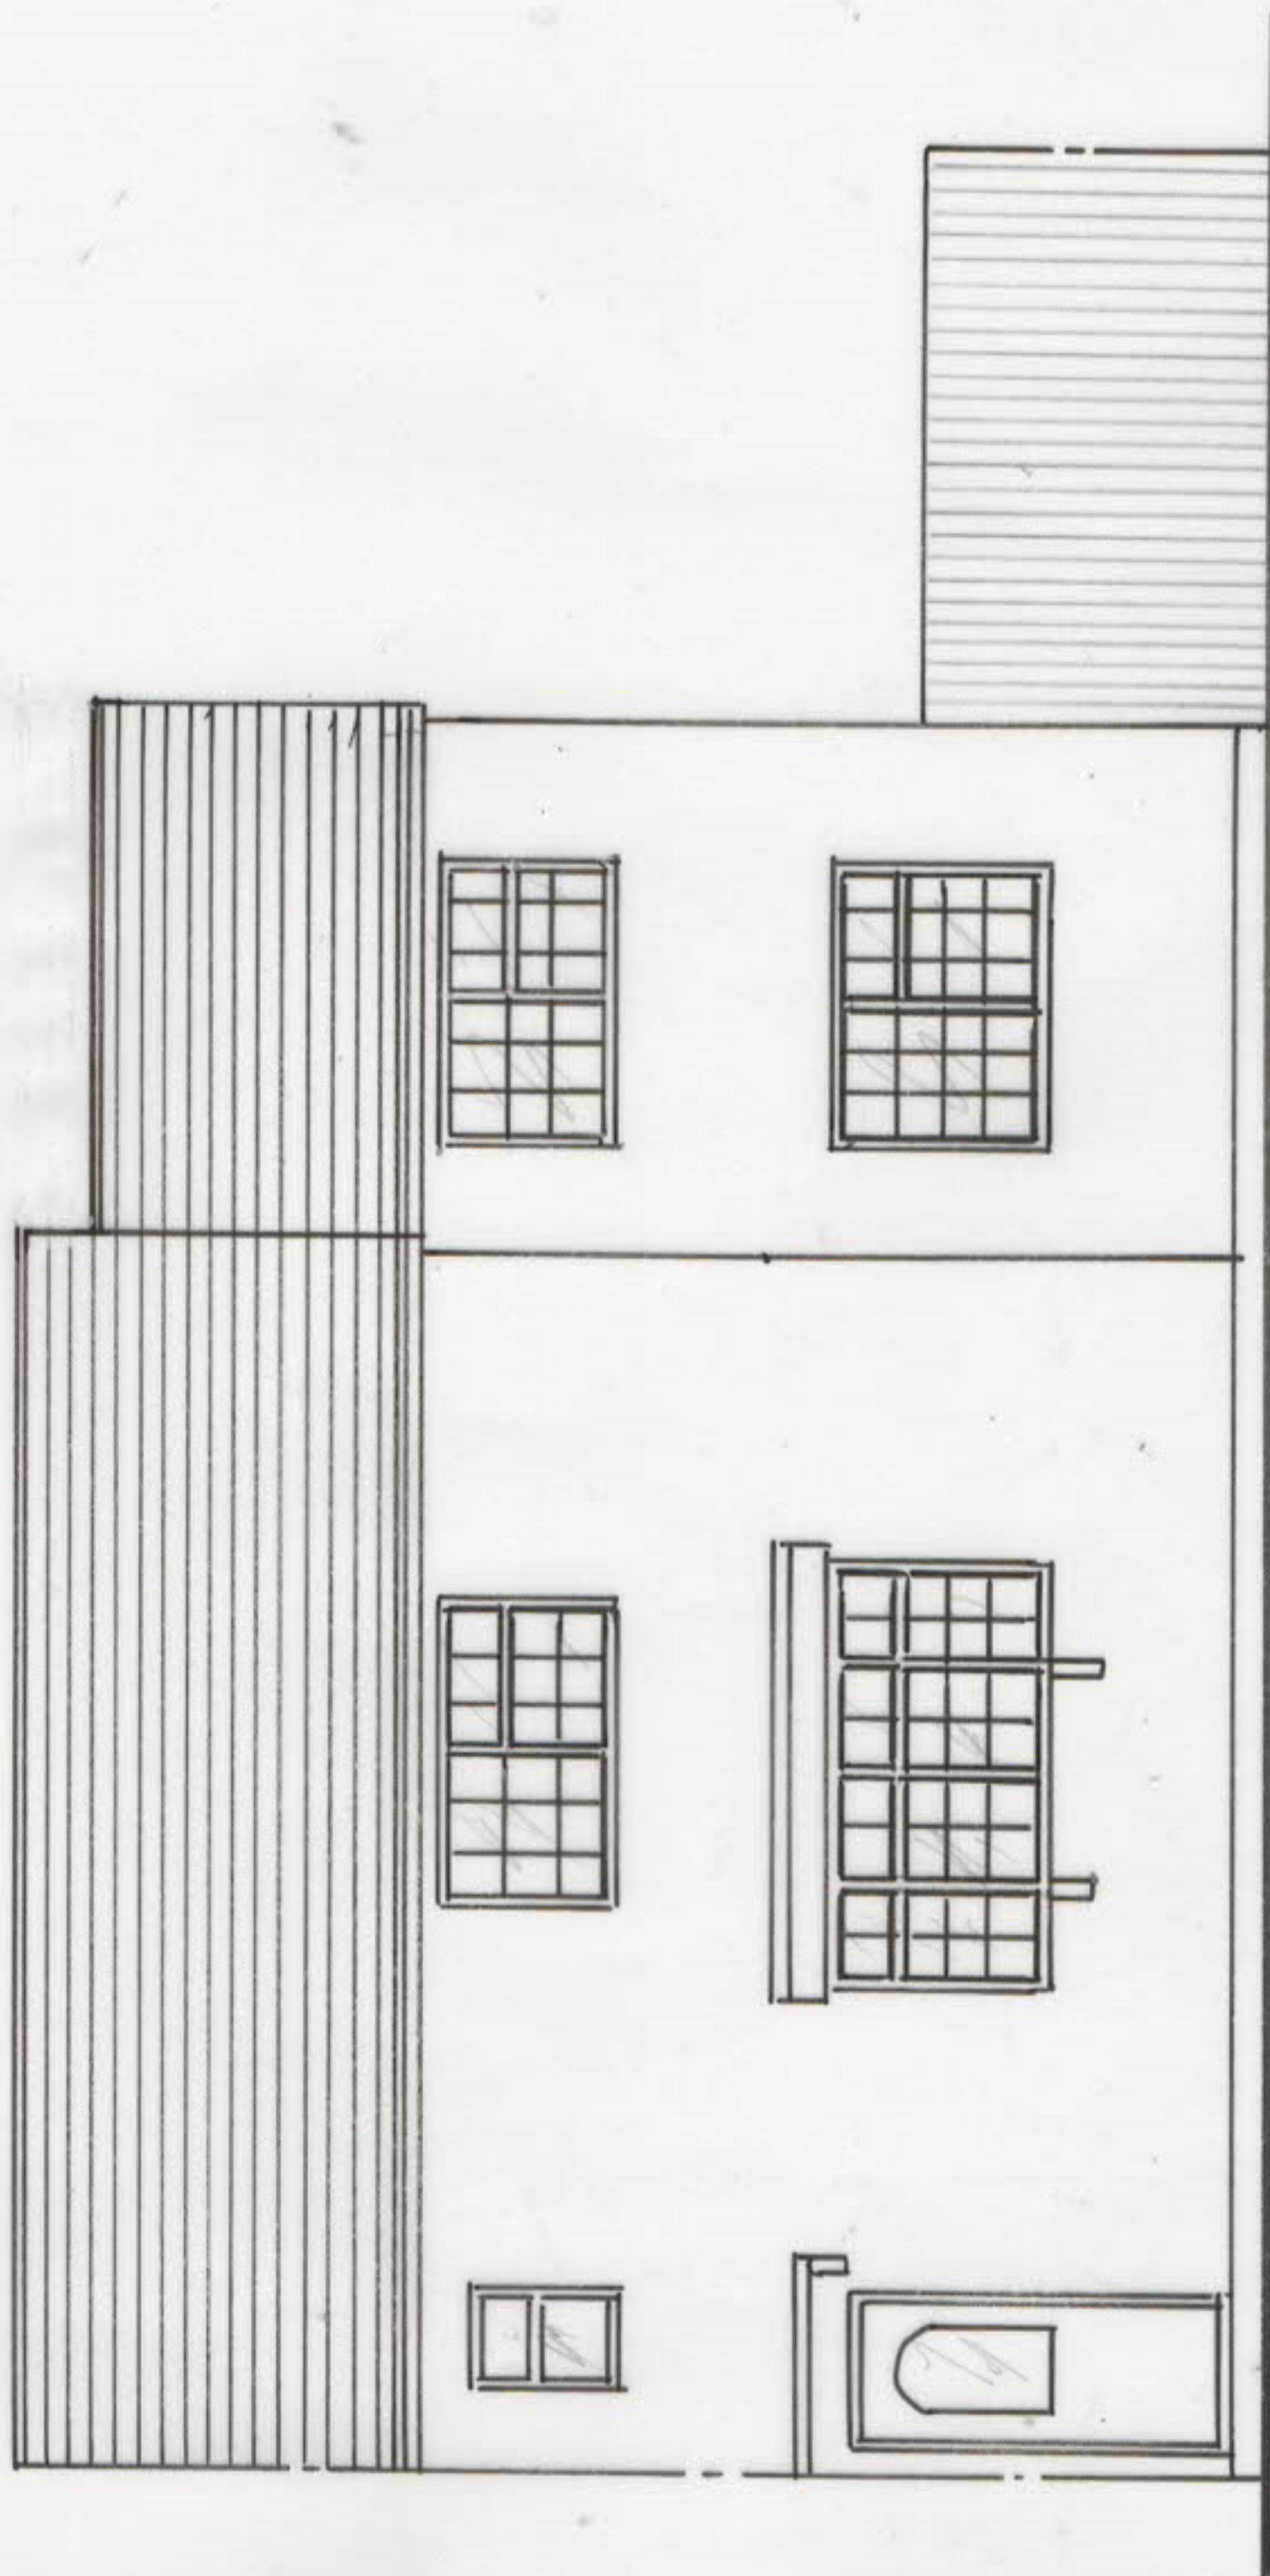

PROPOSED FRONT ELEVATION 1:50