


0 1 2 3 4 5m

DWG NO : WP/2024/009

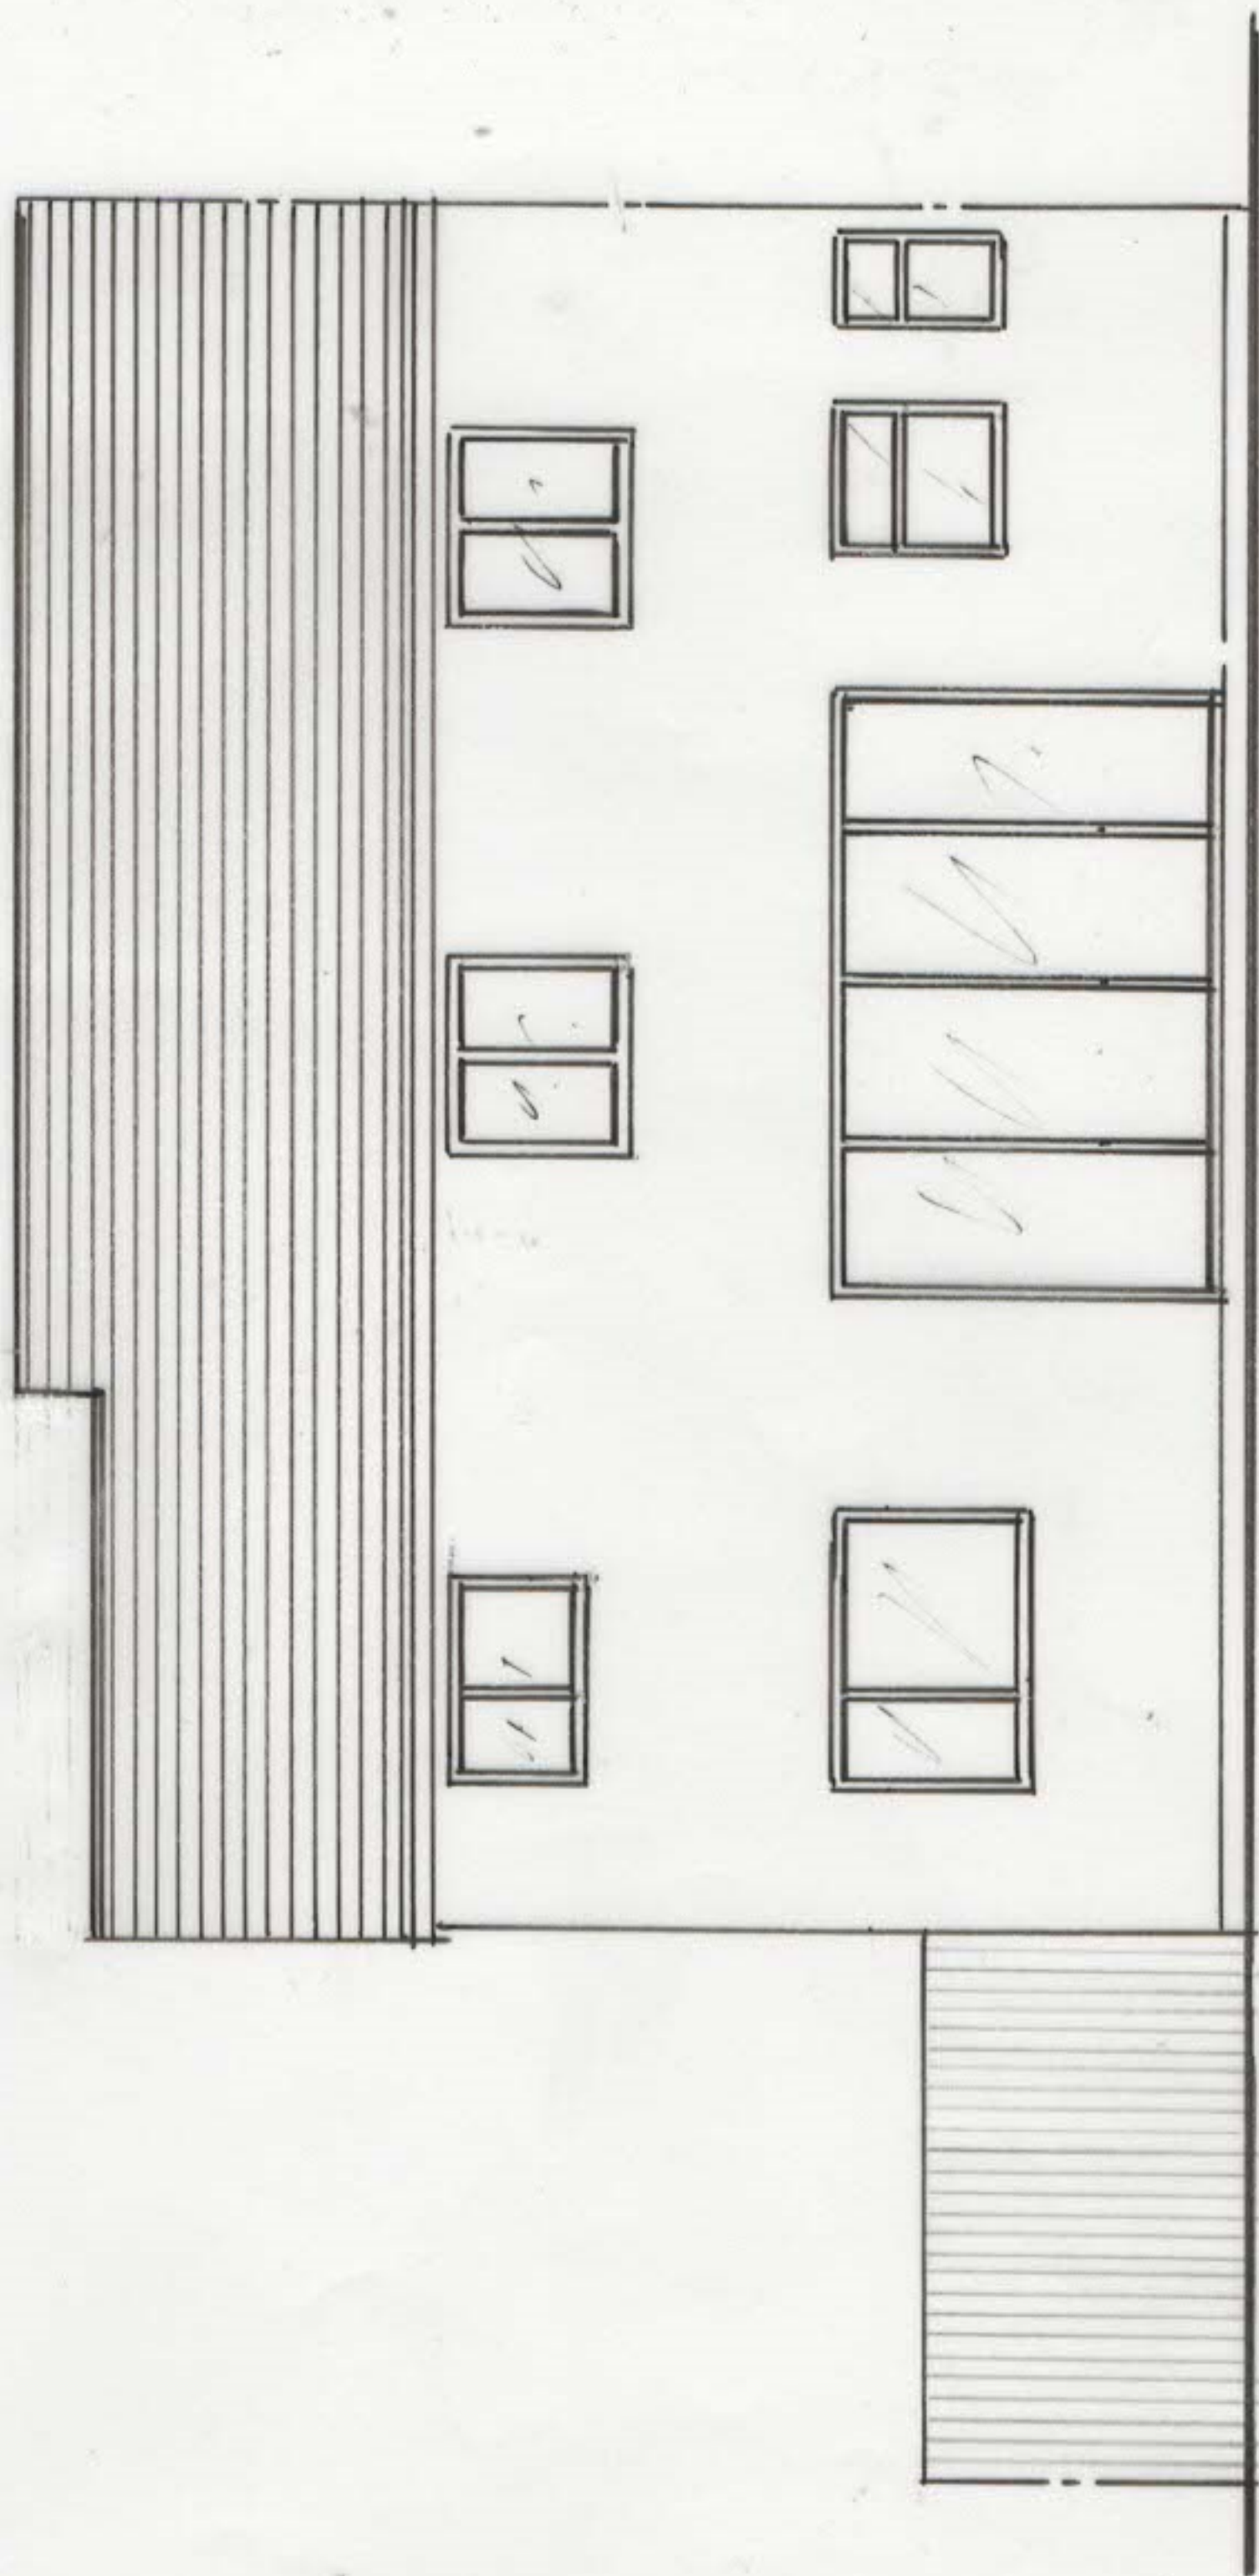

PROPOSED REAR ELEVATION 1:50