

This drawing is subject to be read in conjunction with topographical survey by NLC Surveys Drawing No. S2810-01 and existing details by others


Materials Schedule:

- Painted aluminium frame
- Timber boarding
- Metal roof sheeting
- Glazed panels
- Aluminium windows and doors
- Glazed balcony rails



Proposed Rear Elevation

Scale 1:50

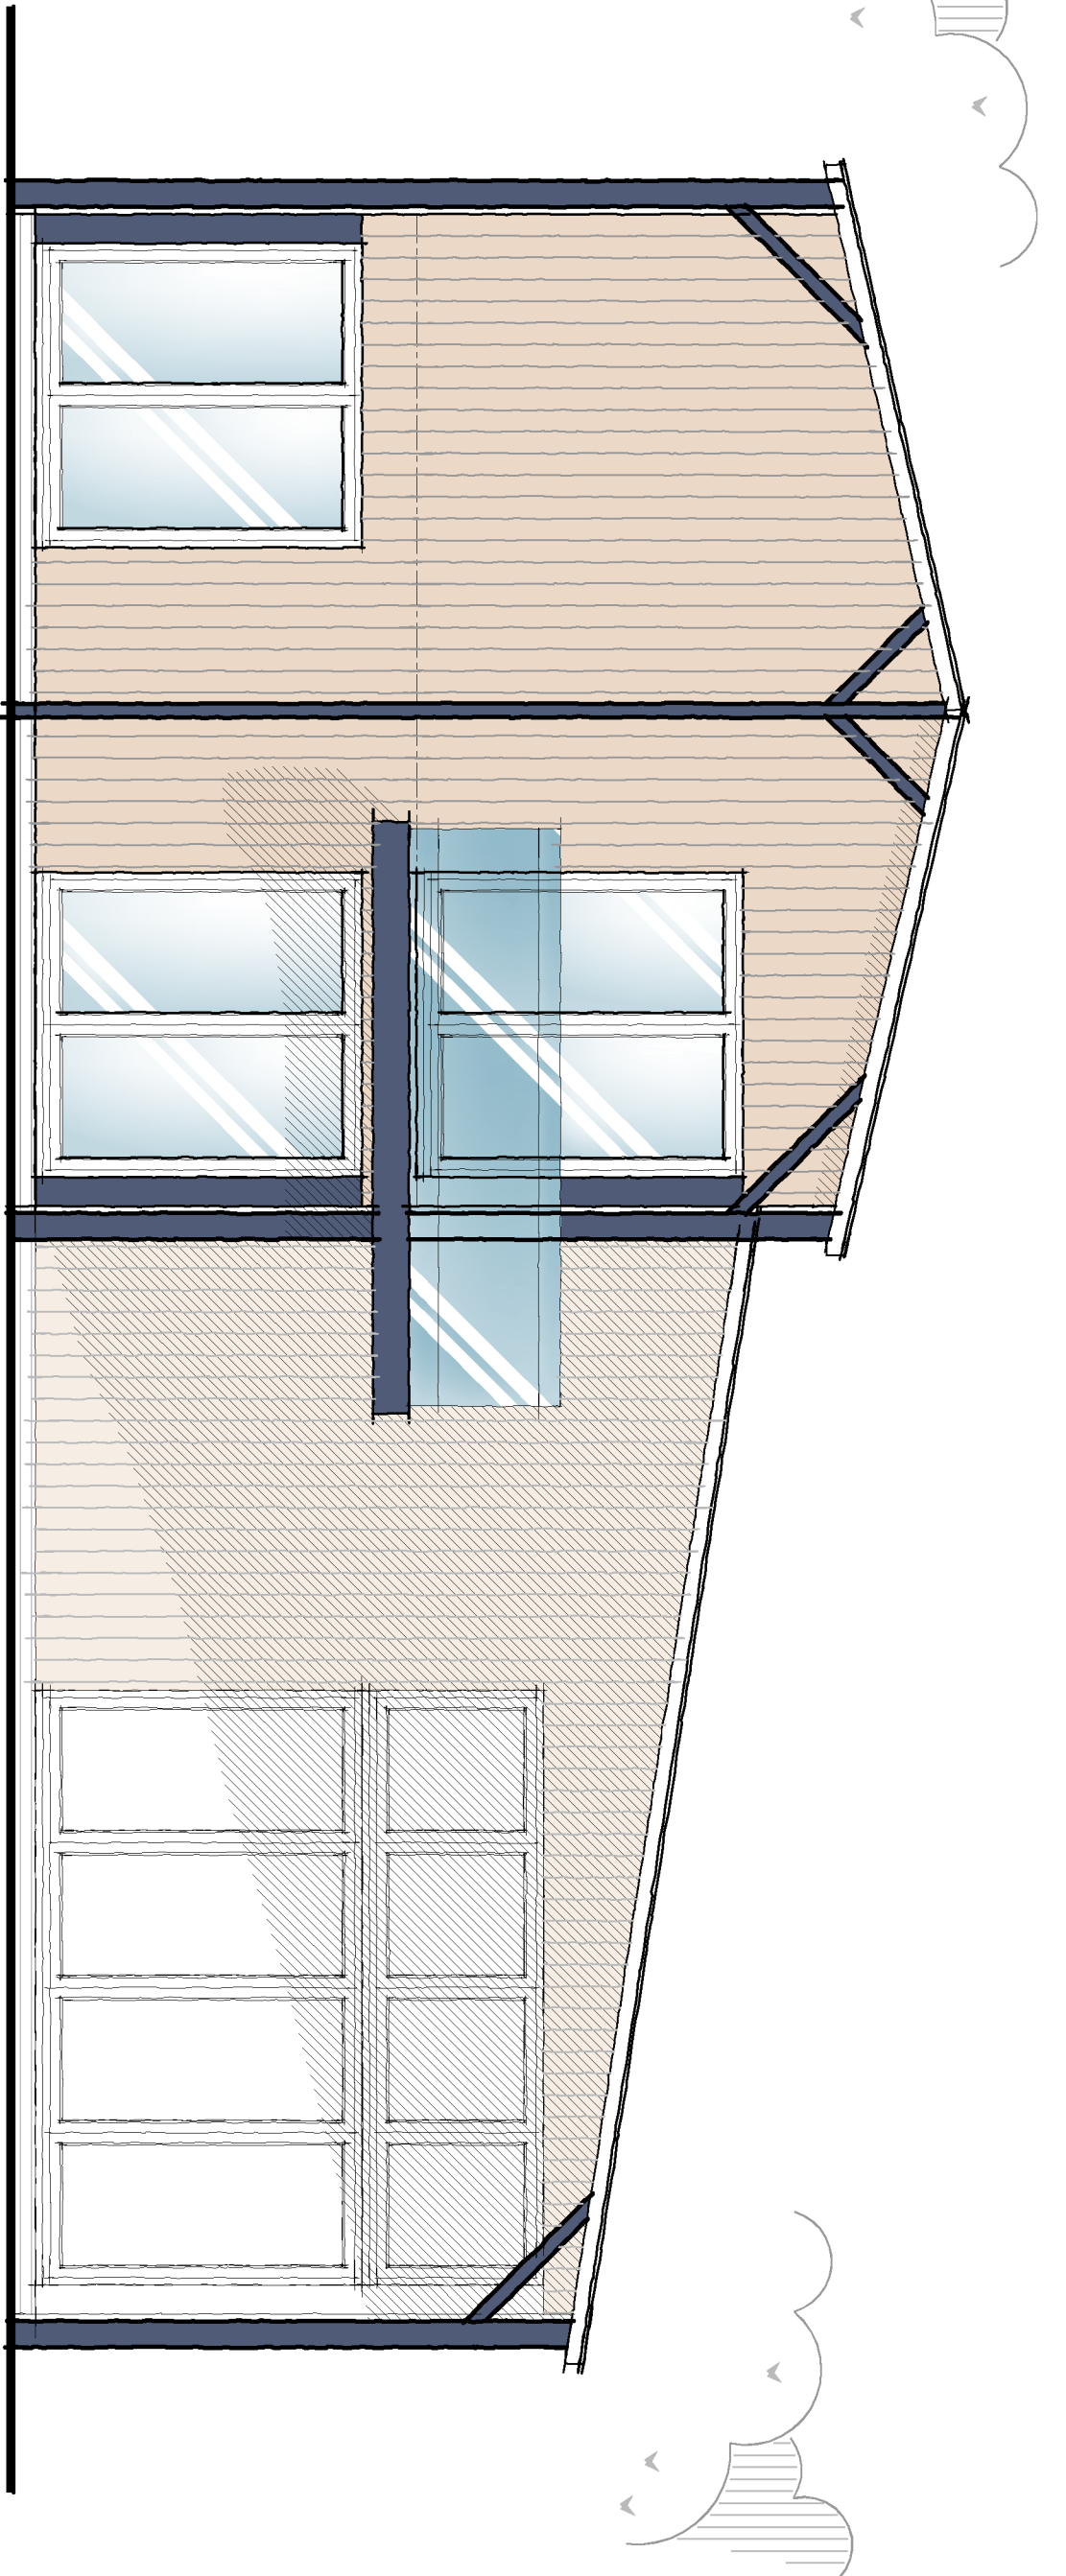

Proposed Side Elevation

Scale 1:50



Revisions :

Figured dimensions must be taken in preference to scaled dimensions and any discrepancies are to be referred to David Granger Architectural Design Limited. All drawings are the property of David Granger Architectural Design Limited. No part of this drawing may be reproduced, stored in a retrieval system, or transmitted in any form or by any means, electronic, mechanical, photocopying, recording, or by any information storage and retrieval system, without prior written permission from David Granger Architectural Design Limited. All drawings are copyright of David Granger Architectural Design Limited. Ordinance Survey Data. © Crown Copyright. All rights reserved. Licence No. AR10020449, Landmark Ref. 100816

DAVID GRANGER
ARCHITECTURAL DESIGN LIMITED

Project
Proposed Barn Conversion
Lea Grange Farm
Twycross Lane
Orton on the Hill
Drawing Title
Detached Planning Proposals
Sheet 2 of 5
Client
Mr M Hayward & Lythgate Homes Ltd.
Drawing No.
20.3829.07
Date
May 2020
Drawn by
MS/DC

Scale (A1 Size)
As Shown
Checked by
MS/DC

The Old Cottage Hospital, Leicester Road,
Ashby-de-la-Zouch, Leicestershire, LE65 1DB
Tel: 01530 560939
www.davidgrangerdesign.com
Company Reg. No. 558972

DETAILED PLANNING PROPOSALS

PROPOSED BARN CONVERSION ~ LEA GRANGE FARM ~ TWYXCROSS LANE ~ ORTON ON THE HILL ~ WARWICKSHIRE