


This drawing is subject to be read in conjunction with topographical survey by NLC Surveys Drawing No. S2810-01 and existing details by others


Materials Schedule:

- Painted aluminium frame
- Timber boarding
- Metal roof sheeting
- Glazed panels
- Aluminium windows and doors
- Glazed balcony rails

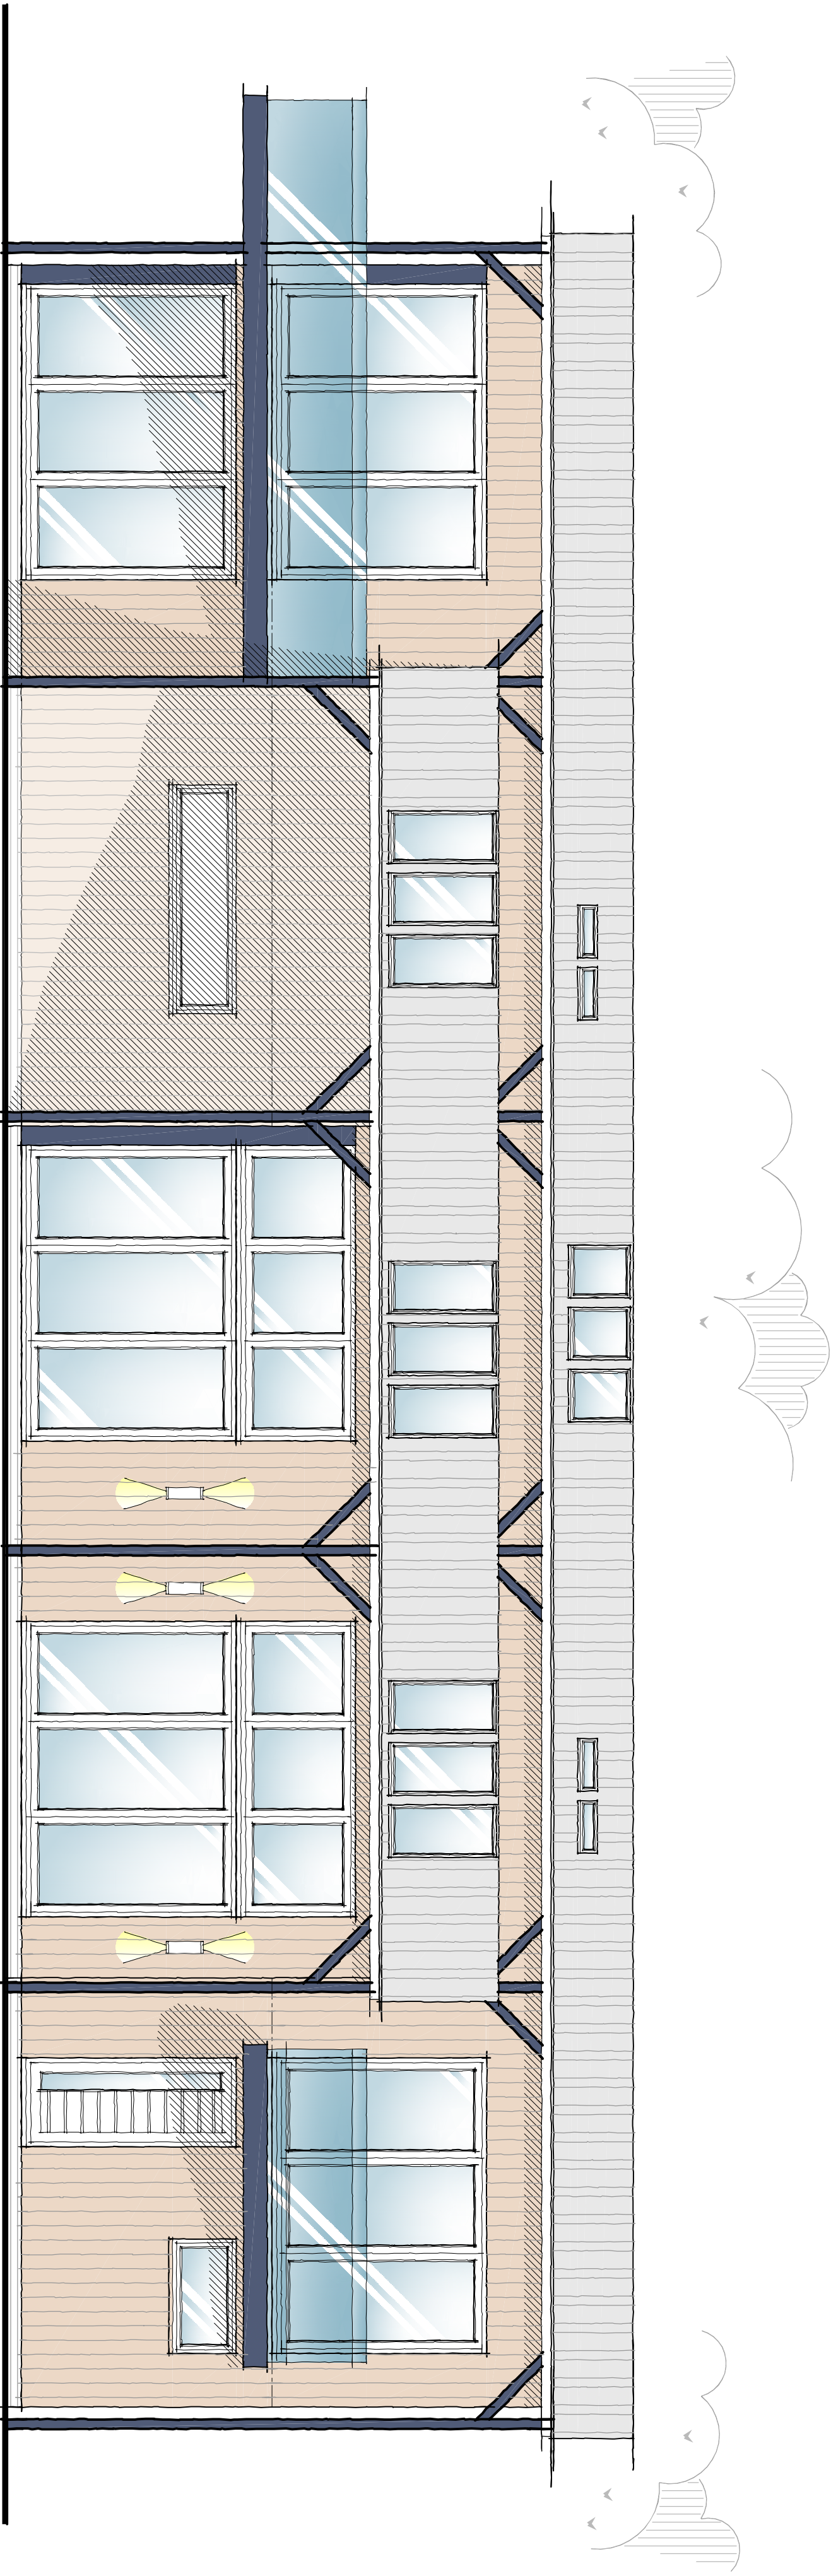

Proposed Rear Elevation

Scale 1:50

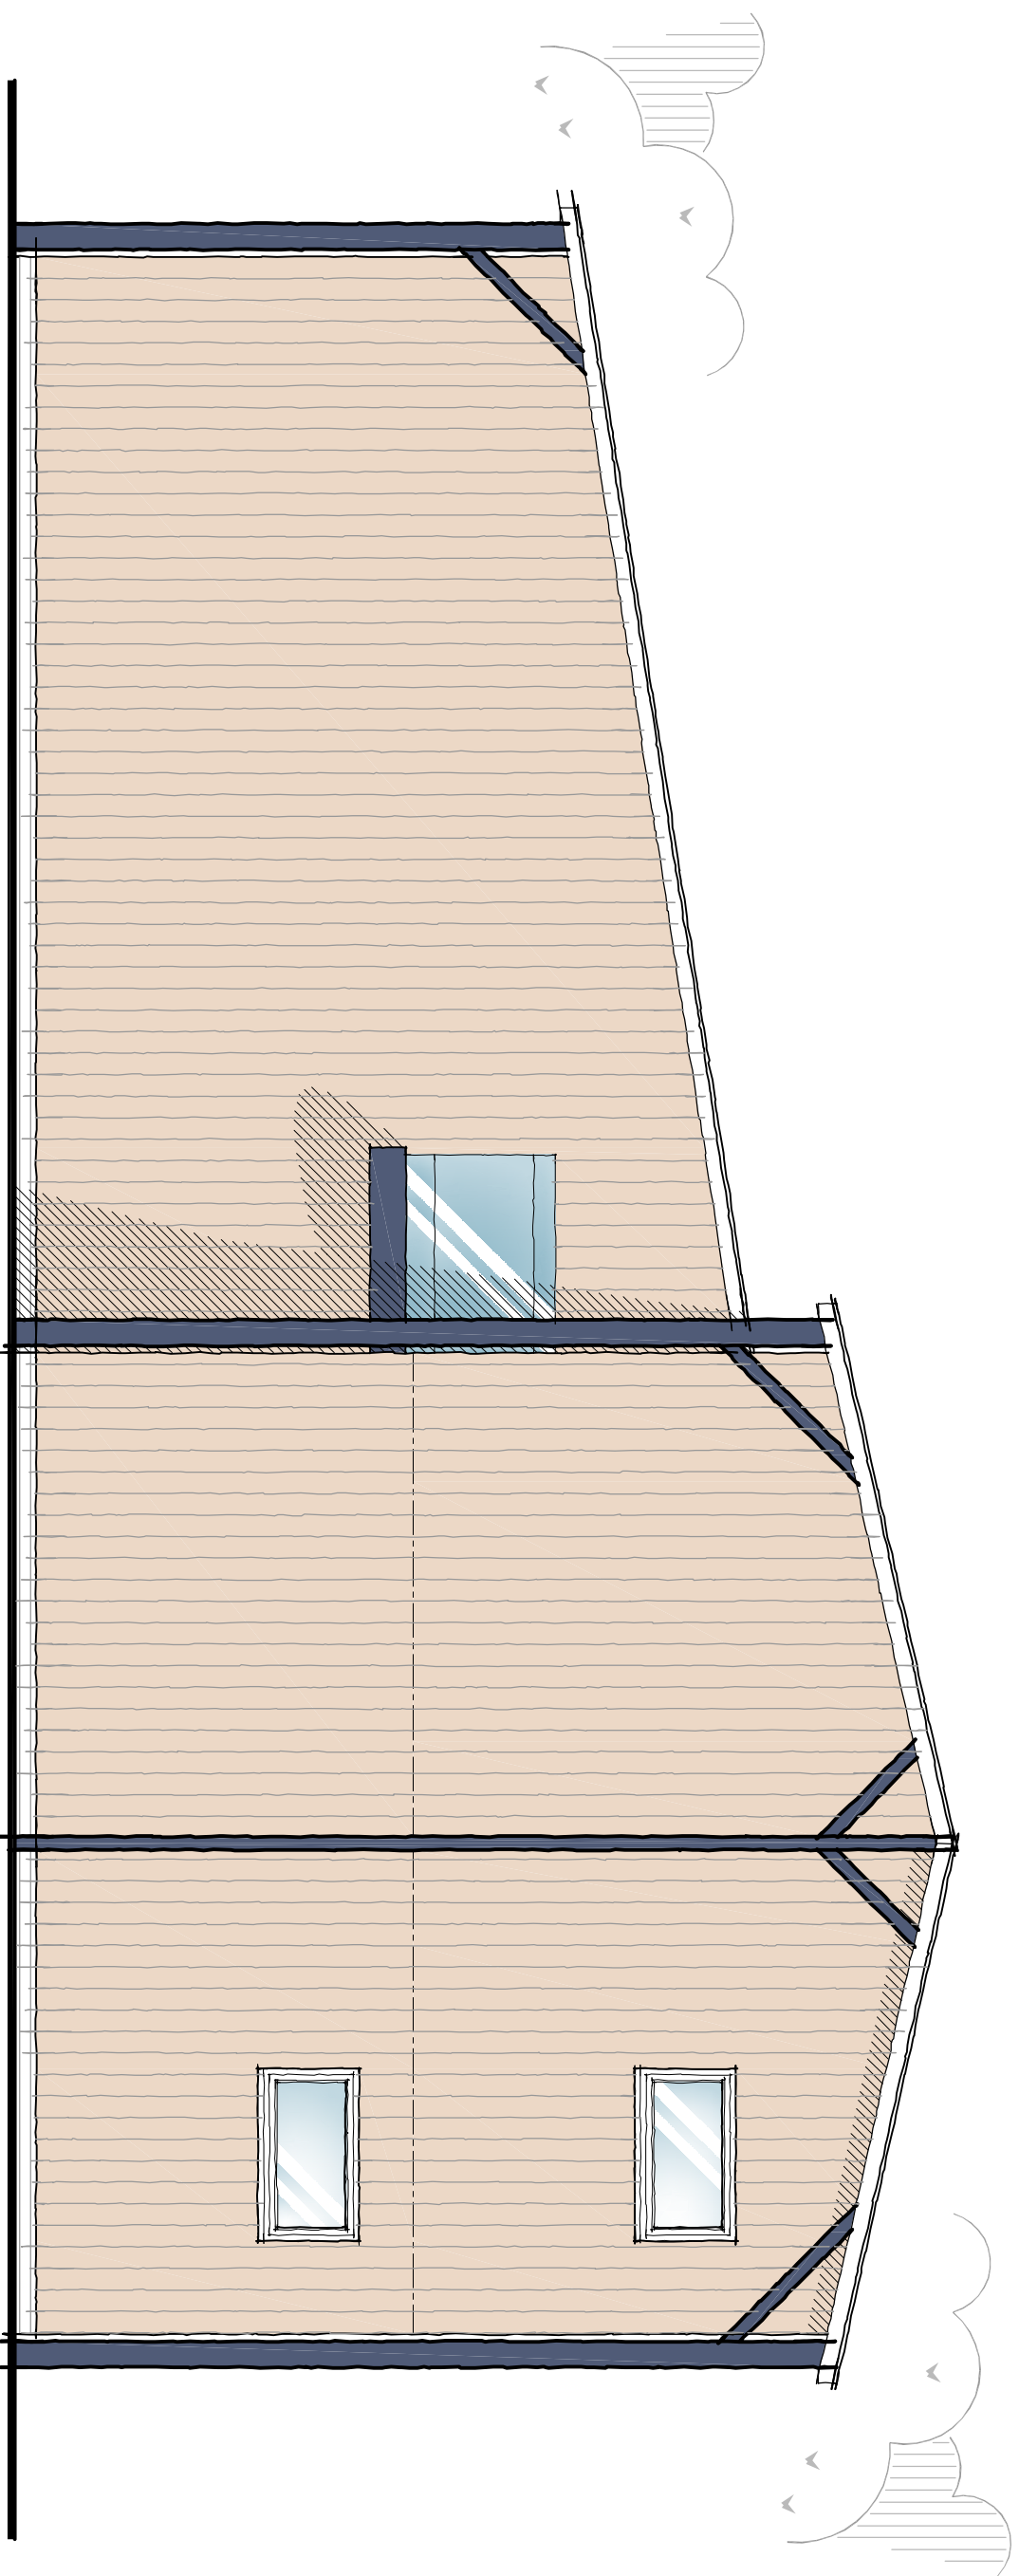

Proposed Side Elevation

Scale 1:50



DETAILED PLANNING PROPOSALS

PROPOSED BARN CONVERSION ~ LEA GRANGE FARM ~ TWYXCROSS LANE ~ ORTON ON THE HILL ~ WARWICKSHIRE

Revisions :

Figured dimensions must be taken in preference to scaled dimensions and any discrepancies are to be referred to David Granger Architectural. All dimensions are to be taken from the face of the work unless otherwise stated. Clients, subcontractors and suppliers must verify all dimensions and measurements on site before commencing work. All drawings are copyright of David Granger Architectural Design Limited. Ordnance Survey Data. © Crown Copyright. All rights reserved. Licence No. ARI10020447. Landmark Ref. 100506

DAVID GRANGER
ARCHITECTURAL DESIGN LIMITED

Project
Proposed Barn Conversion
Lea Grange Farm
Twyxcross Lane
Orton on the Hill

Drawing Title
Detailed Planning Proposals
Sheet 3 of 5

Client
Mr M Howard & Lychgate Homes Ltd.

Drawing No.
20.3829.08

Date
May 2020

Scale (A1 Size)
As Shown

Drawn by
MS/DC

The Old Cottage Hospital, Leicester Road,
Ashby-de-la-Zouch, Leicestershire, LE65 1DB

Tel. 01530 560799
www.davidgrangerdesign.com
Company Reg. No. 5208192