


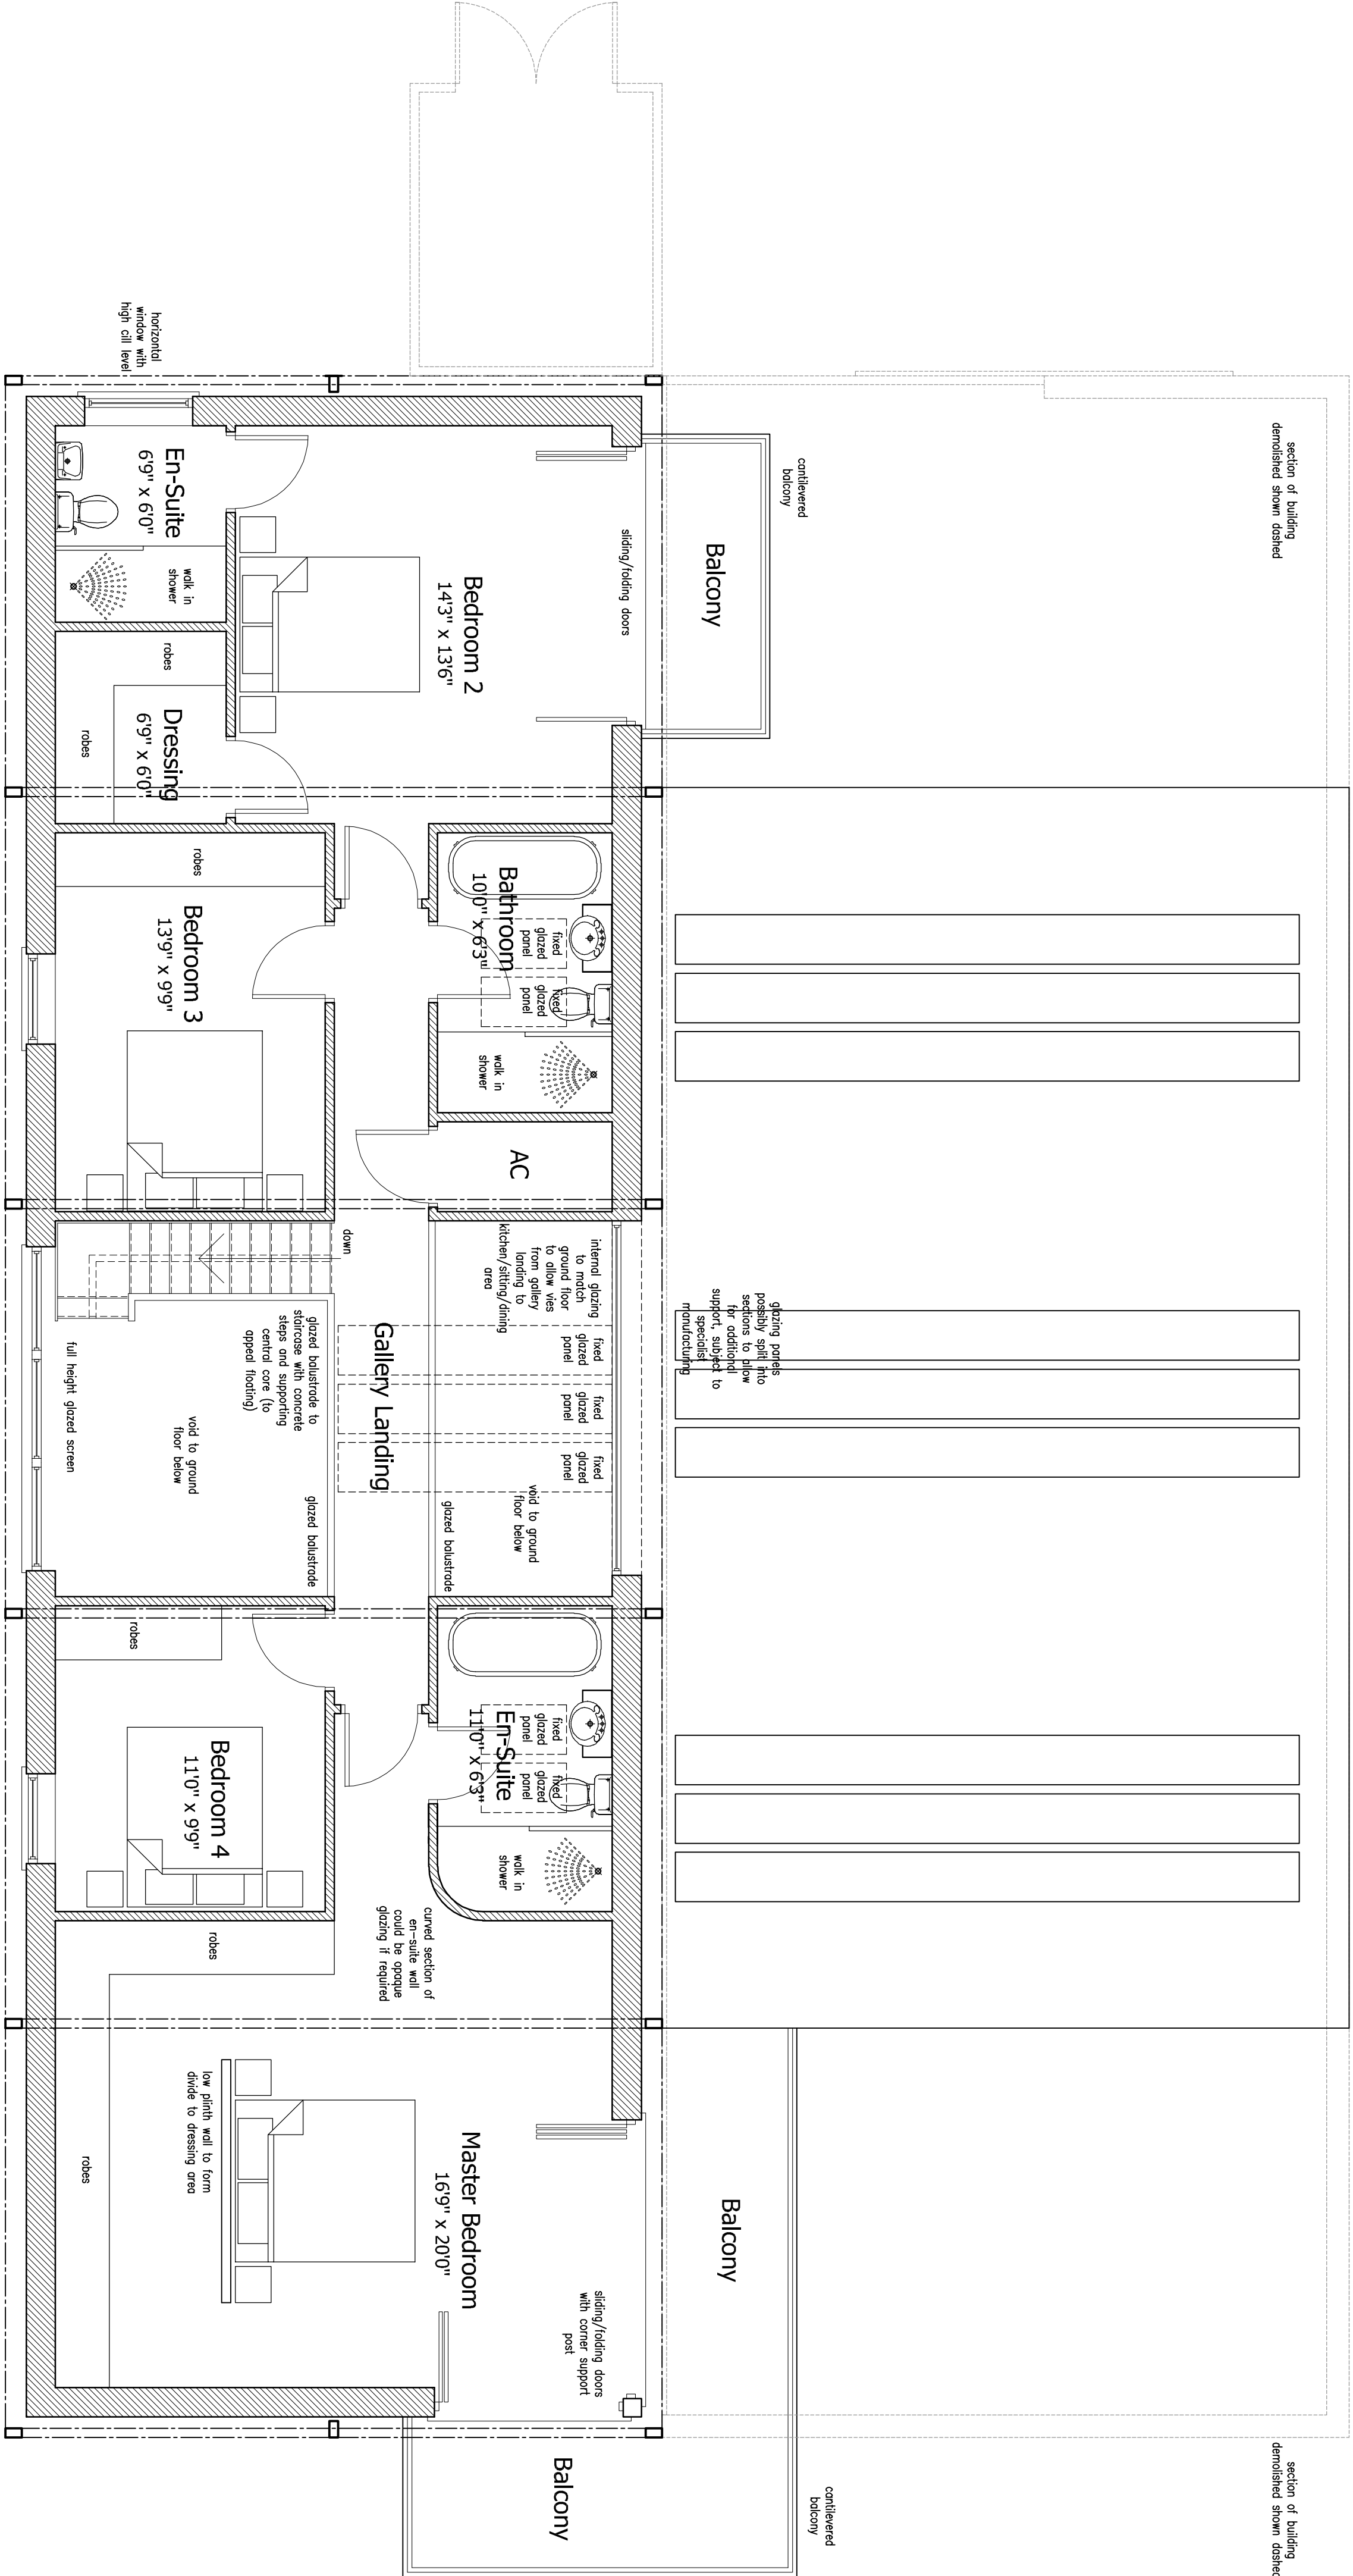

Proposed First Floor Plan
Scale 1:50



DETAILED PLANNING PROPOSALS

PROPOSED BARN CONVERSION ~ LEA GRANGE FARM ~ TWYXCROSS LANE ~ ORTON ON THE HILL ~ WARWICKSHIRE

DAVID GRANGER
ARCHITECTURAL DESIGN LIMITED

Project
Proposed Barn Conversion
Lea Grange Farm
Twyxcross Lane
Orton on the Hill
Drawing Title
Detailed Planning Proposals
Sheet 5 of 5
Client
Mr M Howard & Lychgate Homes Ltd.
Drawing No.
20.3829.10

Date
May 2020
Scale (A1 Size)
As Shown
Checked by
MS/DC

The Old Cottage Hospital, Leicester Road,
Ashby-de-la-Zouch, Leicestershire, LE65 1DB
Tel: 01530 56093
www.davidgrangerdesign.com
Company Reg. No. 528972

Revisions :

Figured dimensions must be taken in preference to scaled dimensions and any discrepancies are to be referred to David Granger Architectural Design Limited. Contractors, subcontractors and suppliers must verify all dimensions and details on site and ensure they are in accordance with the workshop drawings. All drawings are copyright of David Granger Architectural Design Limited. Ordnance Survey Data. © Crown Copyright. All rights reserved. Licence No. A010020424. Landmark Ref: 100836