


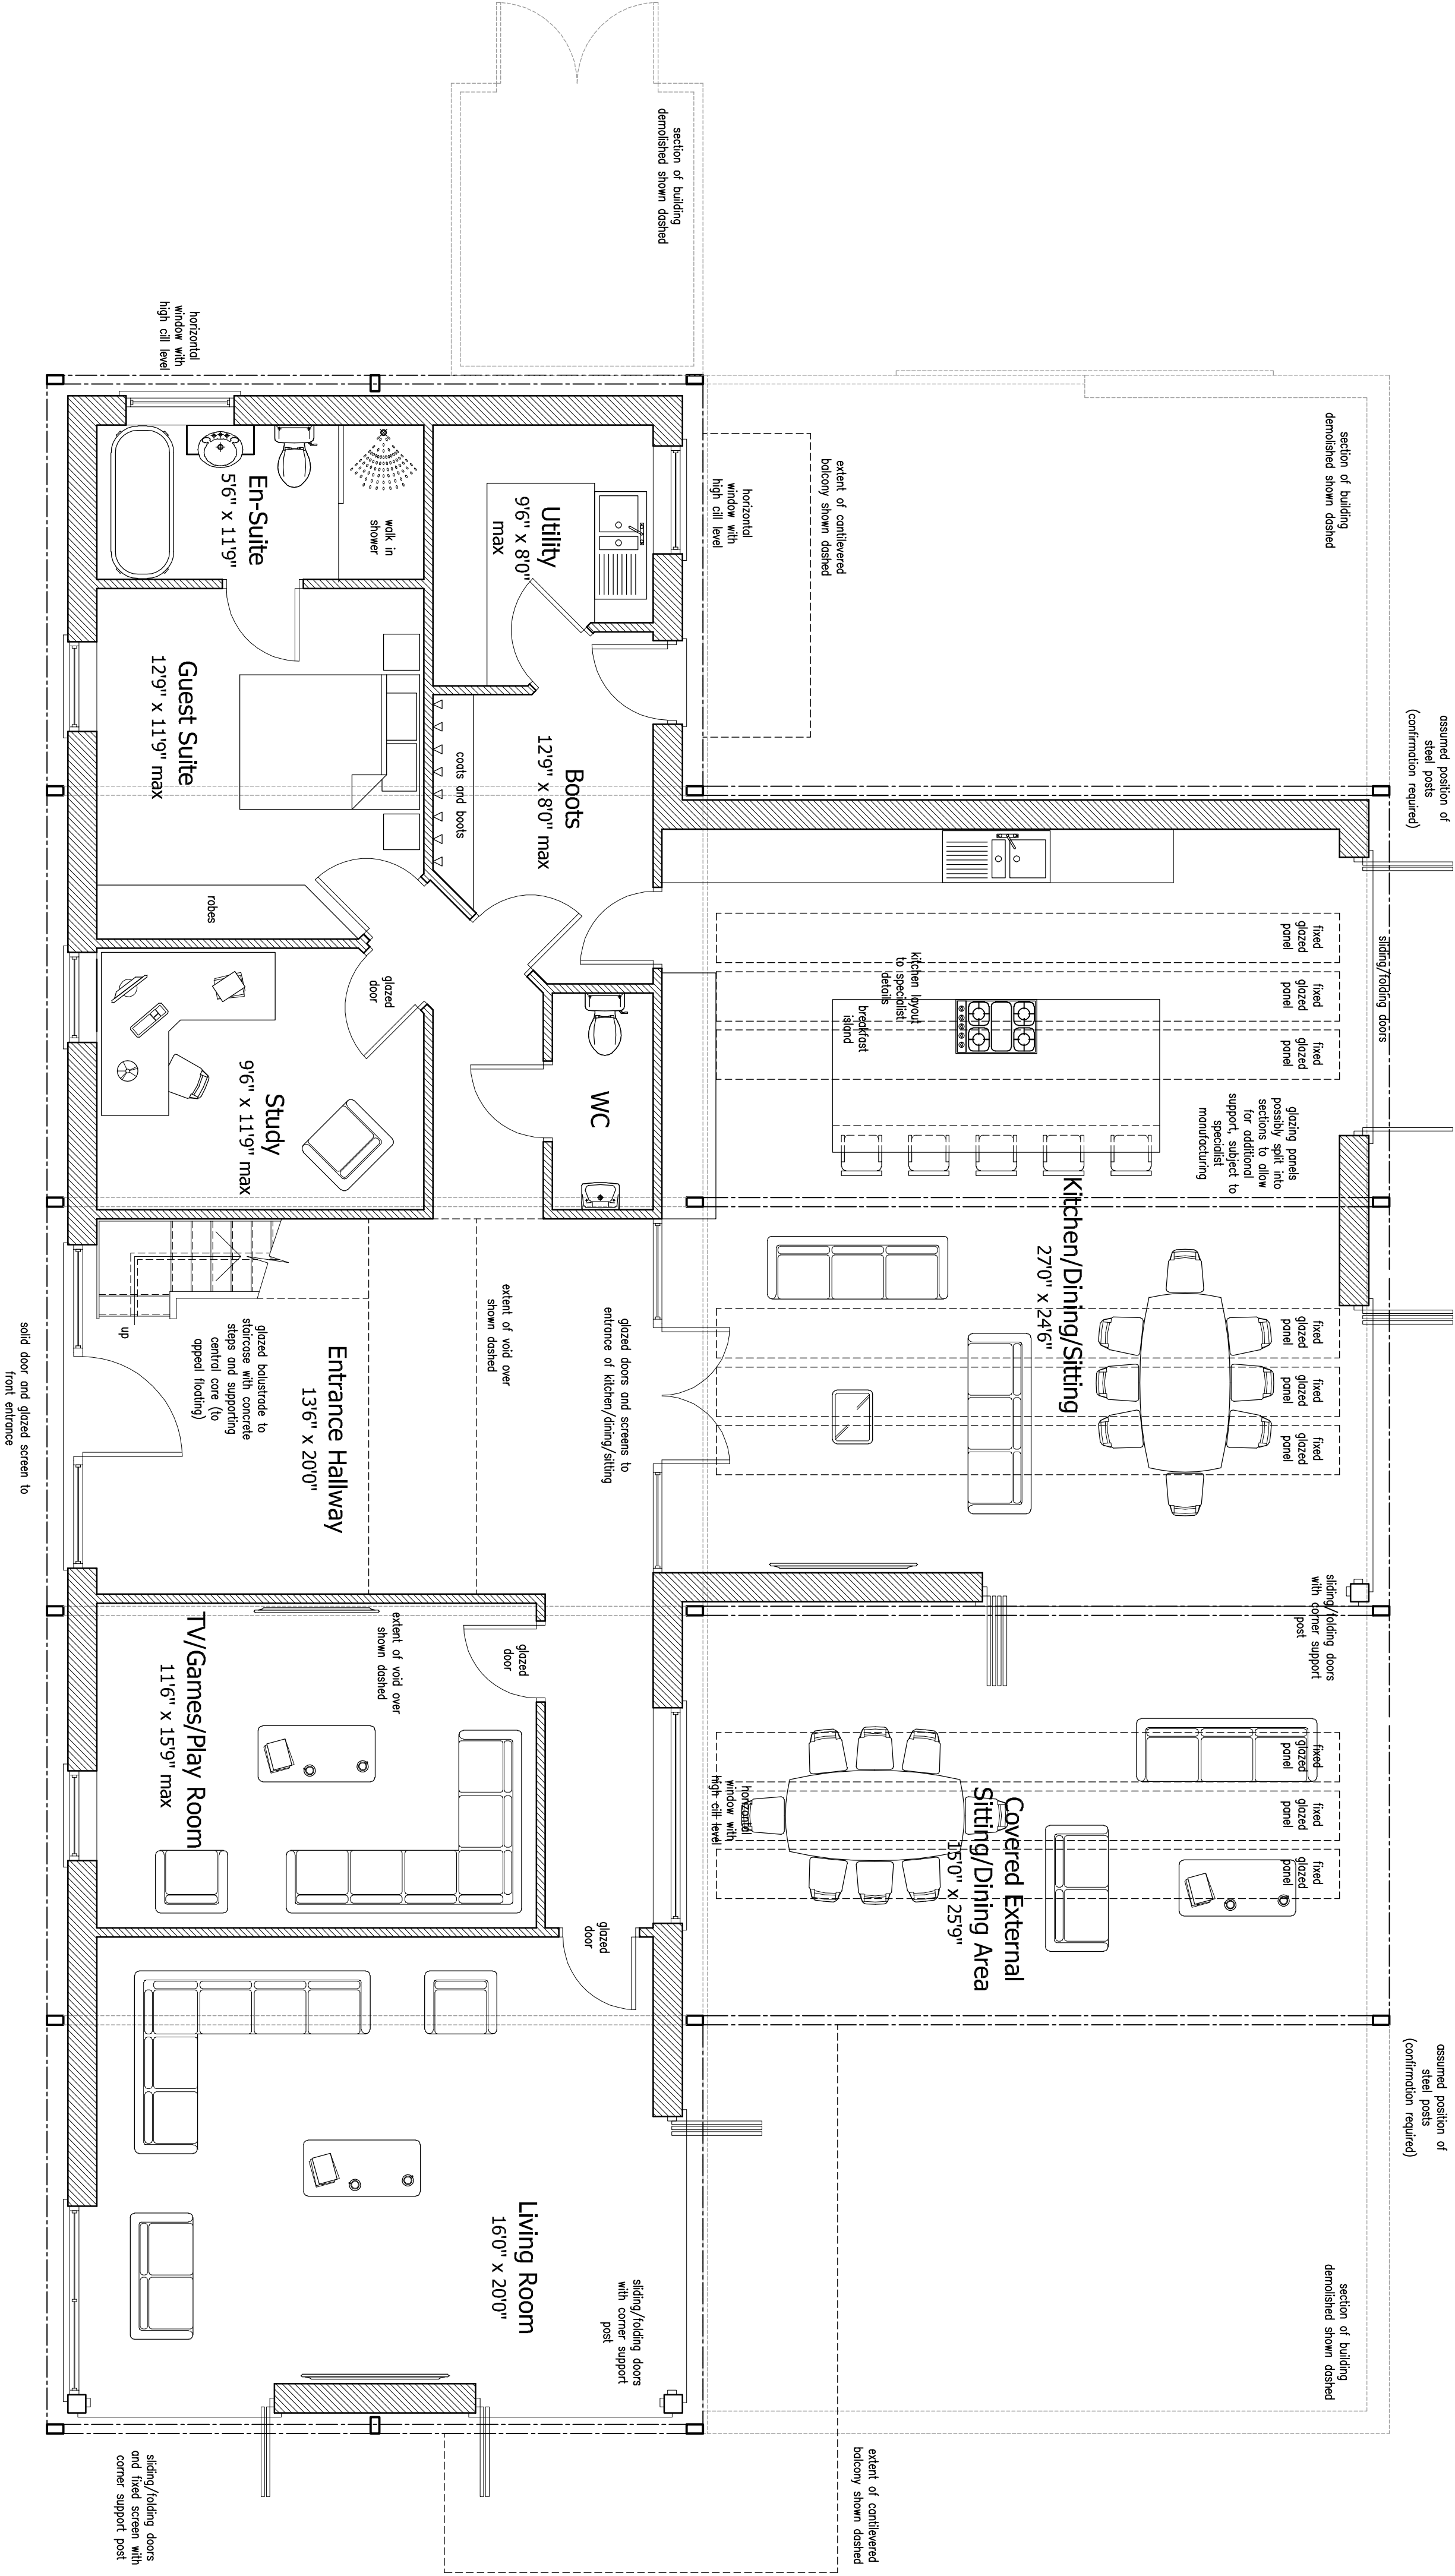

Proposed Ground Floor Plan
Scale 1:50
Metres
0 1 2 3
1:50

DETAILED PLANNING PROPOSALS

PROPOSED BARN CONVERSION ~ LEA GRANGE FARM ~ TWYCROSS LANE ~ ORTON ON THE HILL ~ WARWICKSHIRE

Revisions :

Figured dimensions must be taken in preference to scaled dimensions and any discrepancies are to be referred to David Granger Architectural Design Limited. Gate posts, substructures and supports must verify alignment with the proposed structure and be shown on the drawings. All drawings are copyright of David Granger Architectural Design Limited. Ordnance Survey Data. © Crown Copyright. All rights reserved. Licence No. ARI10020449. Landmark Ref: 100816



Project
Proposed Barn Conversion
Lea Grange Farm
Twycross Lane
Orton on the Hill

Drawing Title
Detailed Planning Proposals
Sheet 4 of 5

Client
Mr. M. M. Howard & Lychgate Homes Ltd.
Drawing No.
20.3829.09

Date
May 2020
Drawn by
MS/DC

Scale (A1 Size)
As Shown
Checked by
MS/DC

The Old Cottage Hospital, Leicester Road,
Ashby-de-la-Zouch, Leicestershire, LE65 1DB
Tel: 01530 560939
www.davidgrangerdesign.com
Orton Hill, N. Leicestershire