
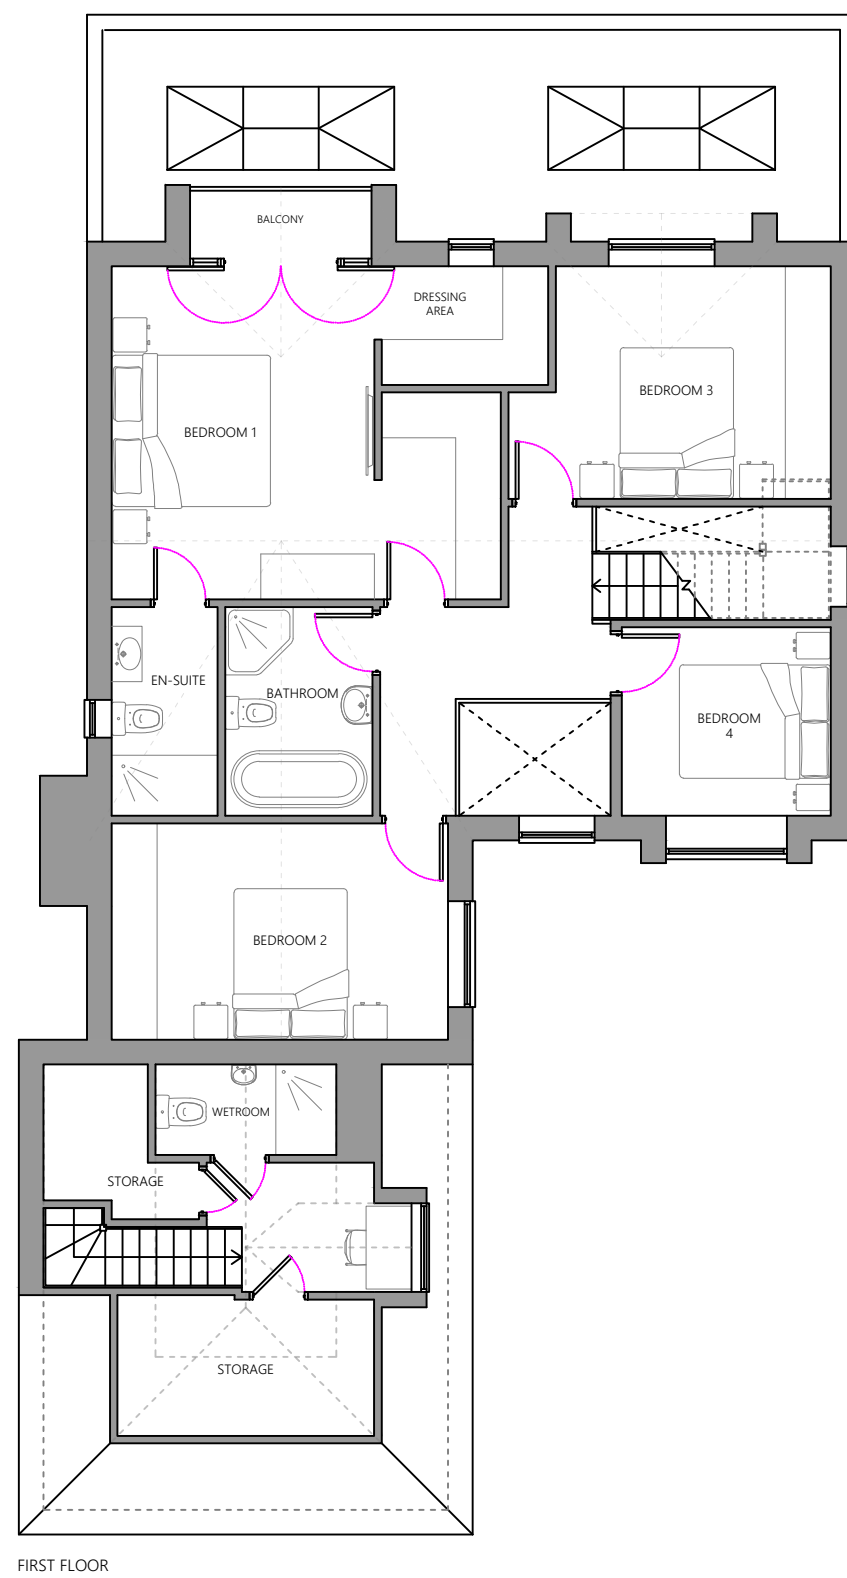


Actual Size.
0 10mm

NOTES:
All works to be carried out in accordance with the current Building Regulations, British Standards and Codes of Practice and to the satisfaction of the Local Authority Building Inspector.

All dimensions are to be checked on site prior to the commencement of the works. Any discrepancies to be reported prior to the commencement of the relevant works. Do not scale off this drawing.

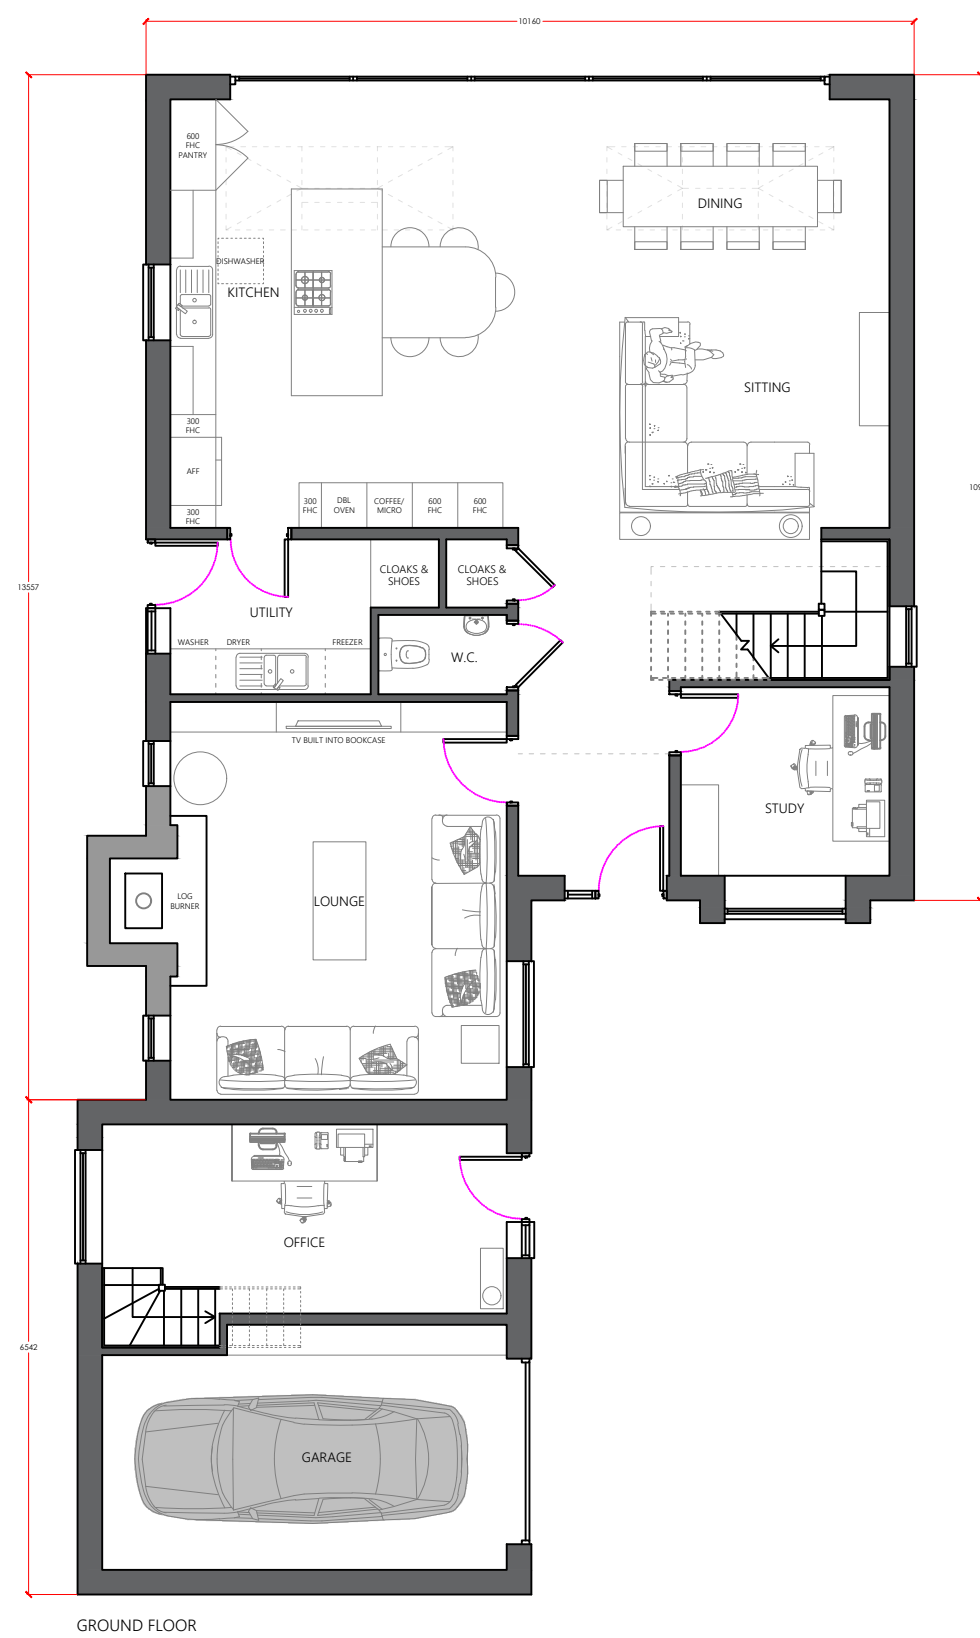

MATERIALS AND SPECIFICATION (Condition 3)

- Brick (from ground to DPC level)
- Michelmers Black Smooth
65mm brick, laid in stretcher bond.
- Cladding Panels - Forma
Composite Cladding, colour
Spiced Oak
- Render - Monocouche XF Chalk
White

REV:	DATE:	DESCRIPTION:	BY:
			
		Covest Architecture 40 Roe Hill, Woodborough Nottingham NG14 6DS Telephone : 0115 882 6570 Email : Abellingham@covest.co.uk Website : www.covest.co.uk	
PROJECT: Proposed New Build			
DRAWING TITLE: House - Proposed Floor Plans and Elevations			
PROJECT ADDRESS: 21 Sapcote Road			
CLIENT: Everton			
DATE: 02.12.2022		SCALE: 1:100	FORMAT: A1
DRAWN : AT	DRG NO: C / 003		REVISION: B
CHECKED:			
APPROVED:			