




Windrush Drive

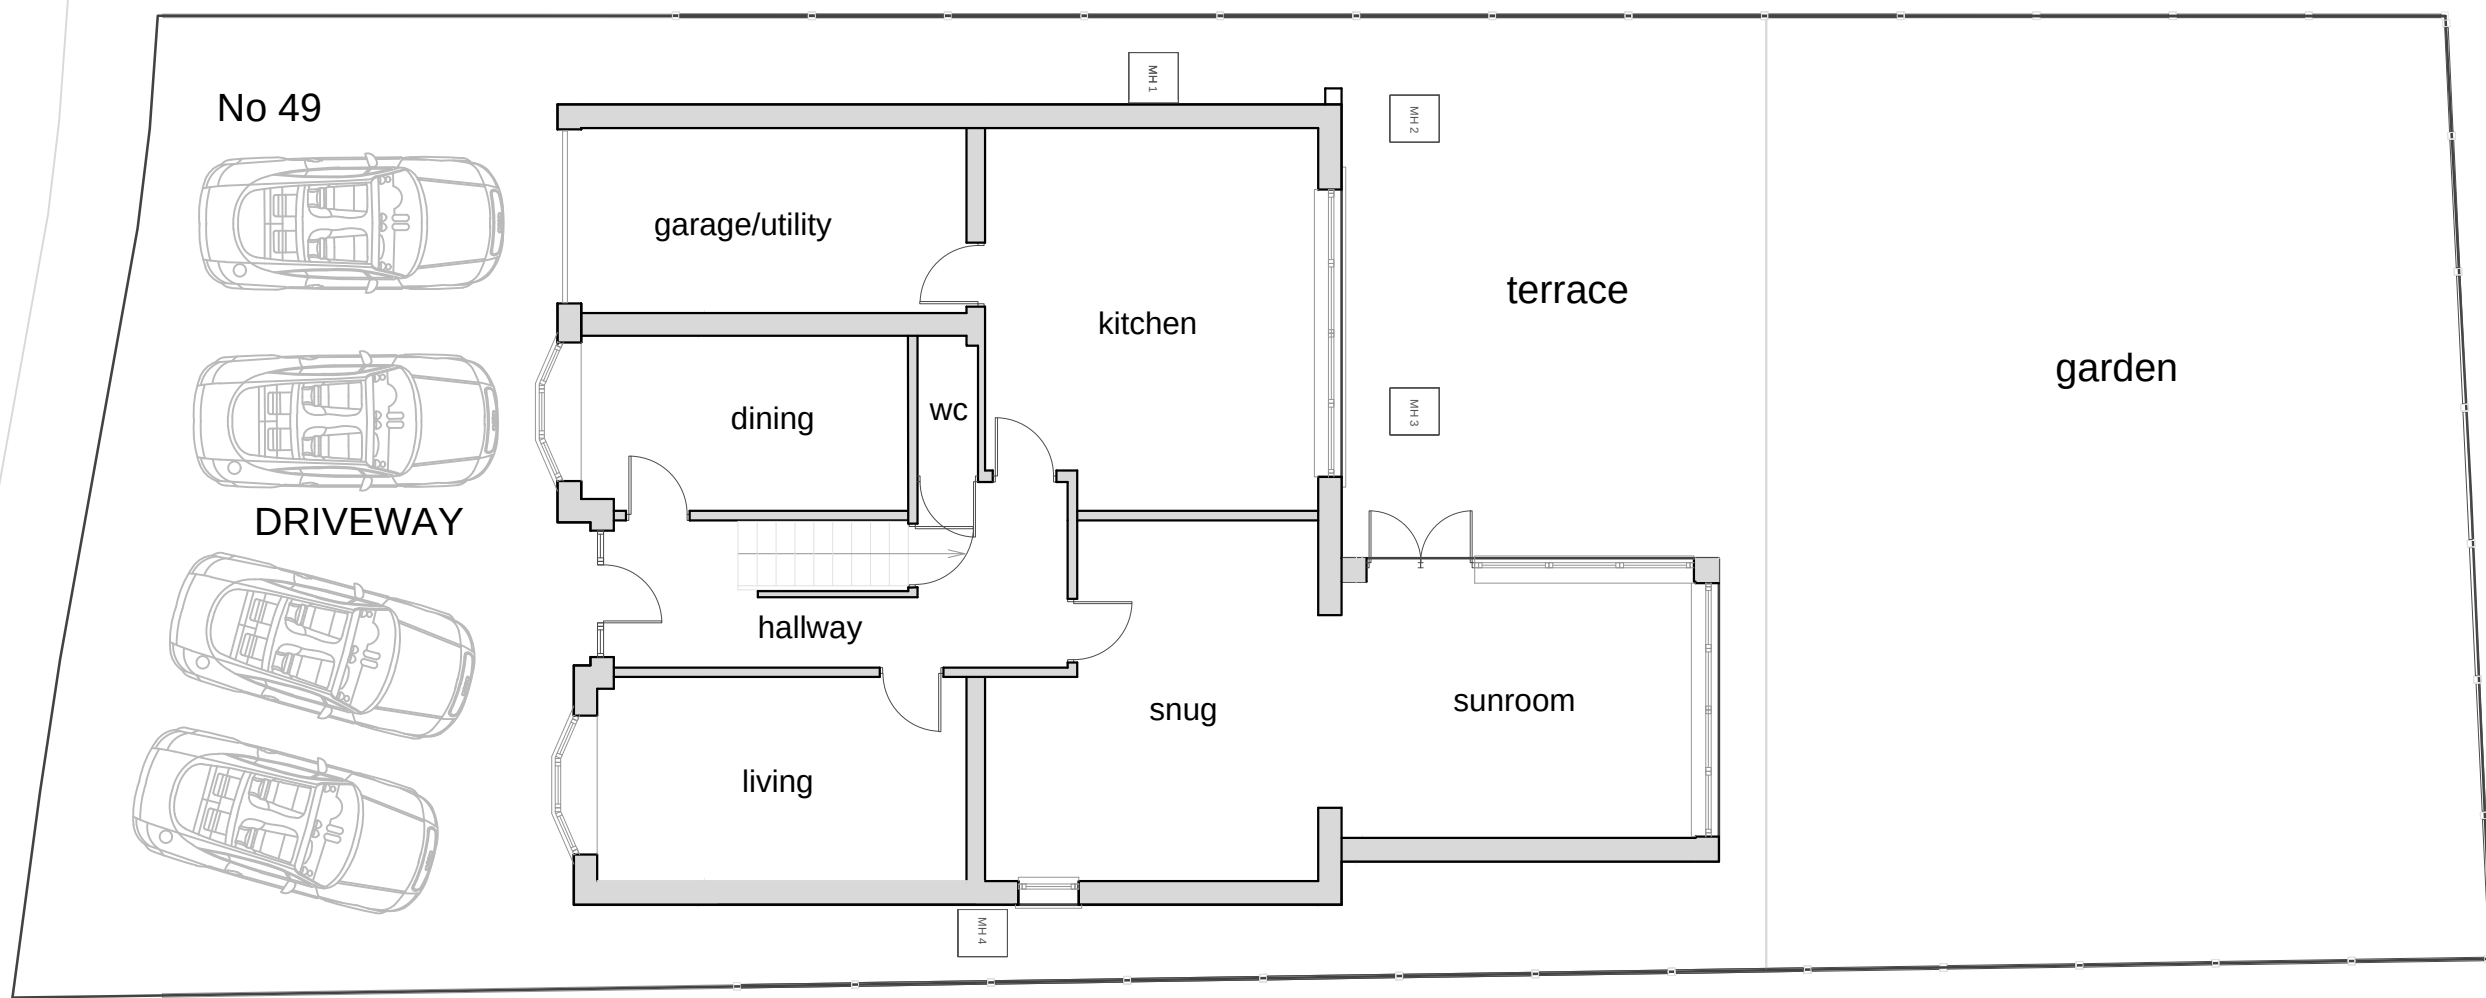


Proposed Ground Floor_As Existing_Scale_1:100

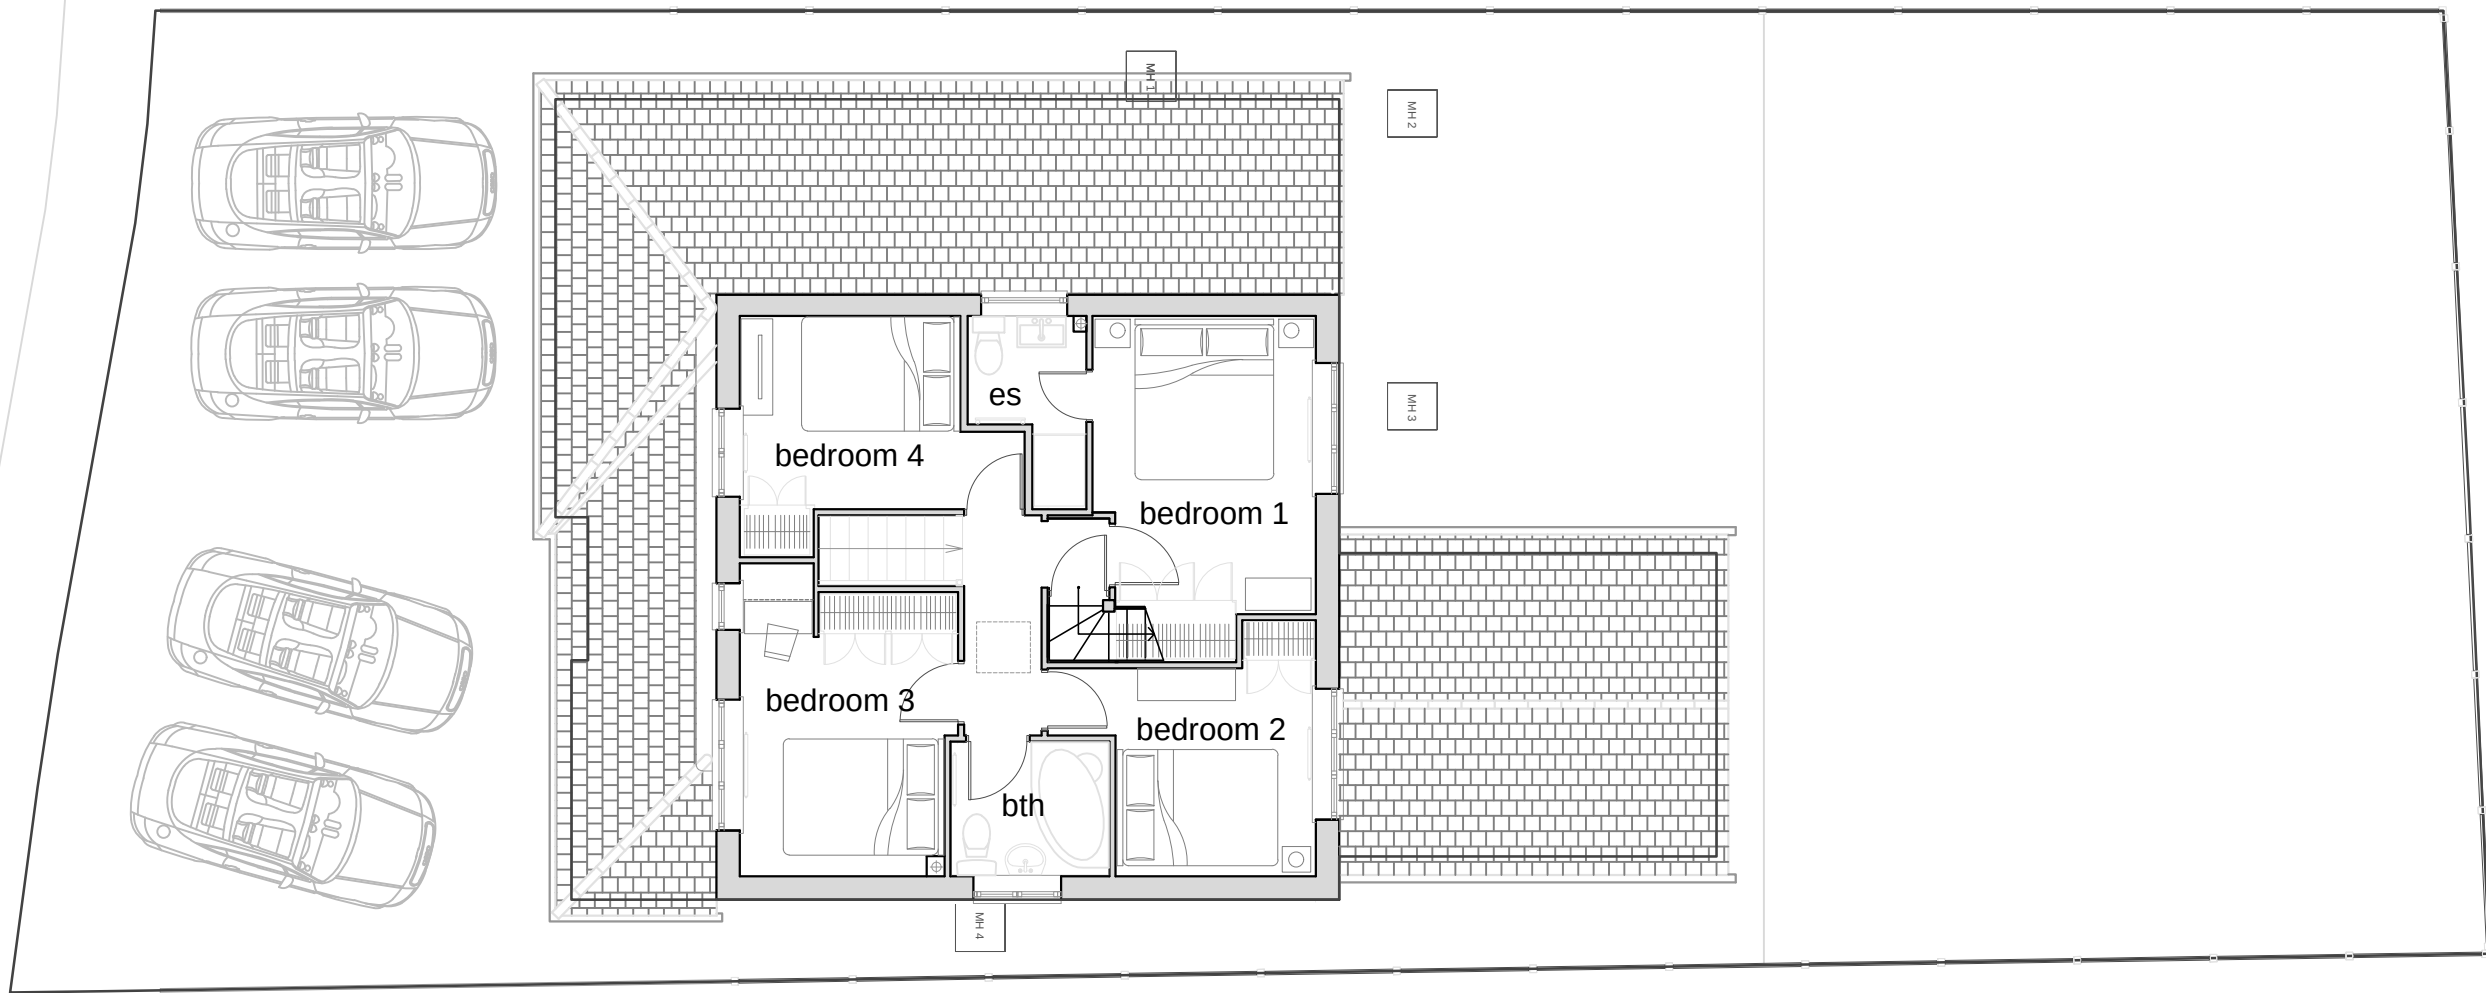


Proposed First Floor_Scale_1:100

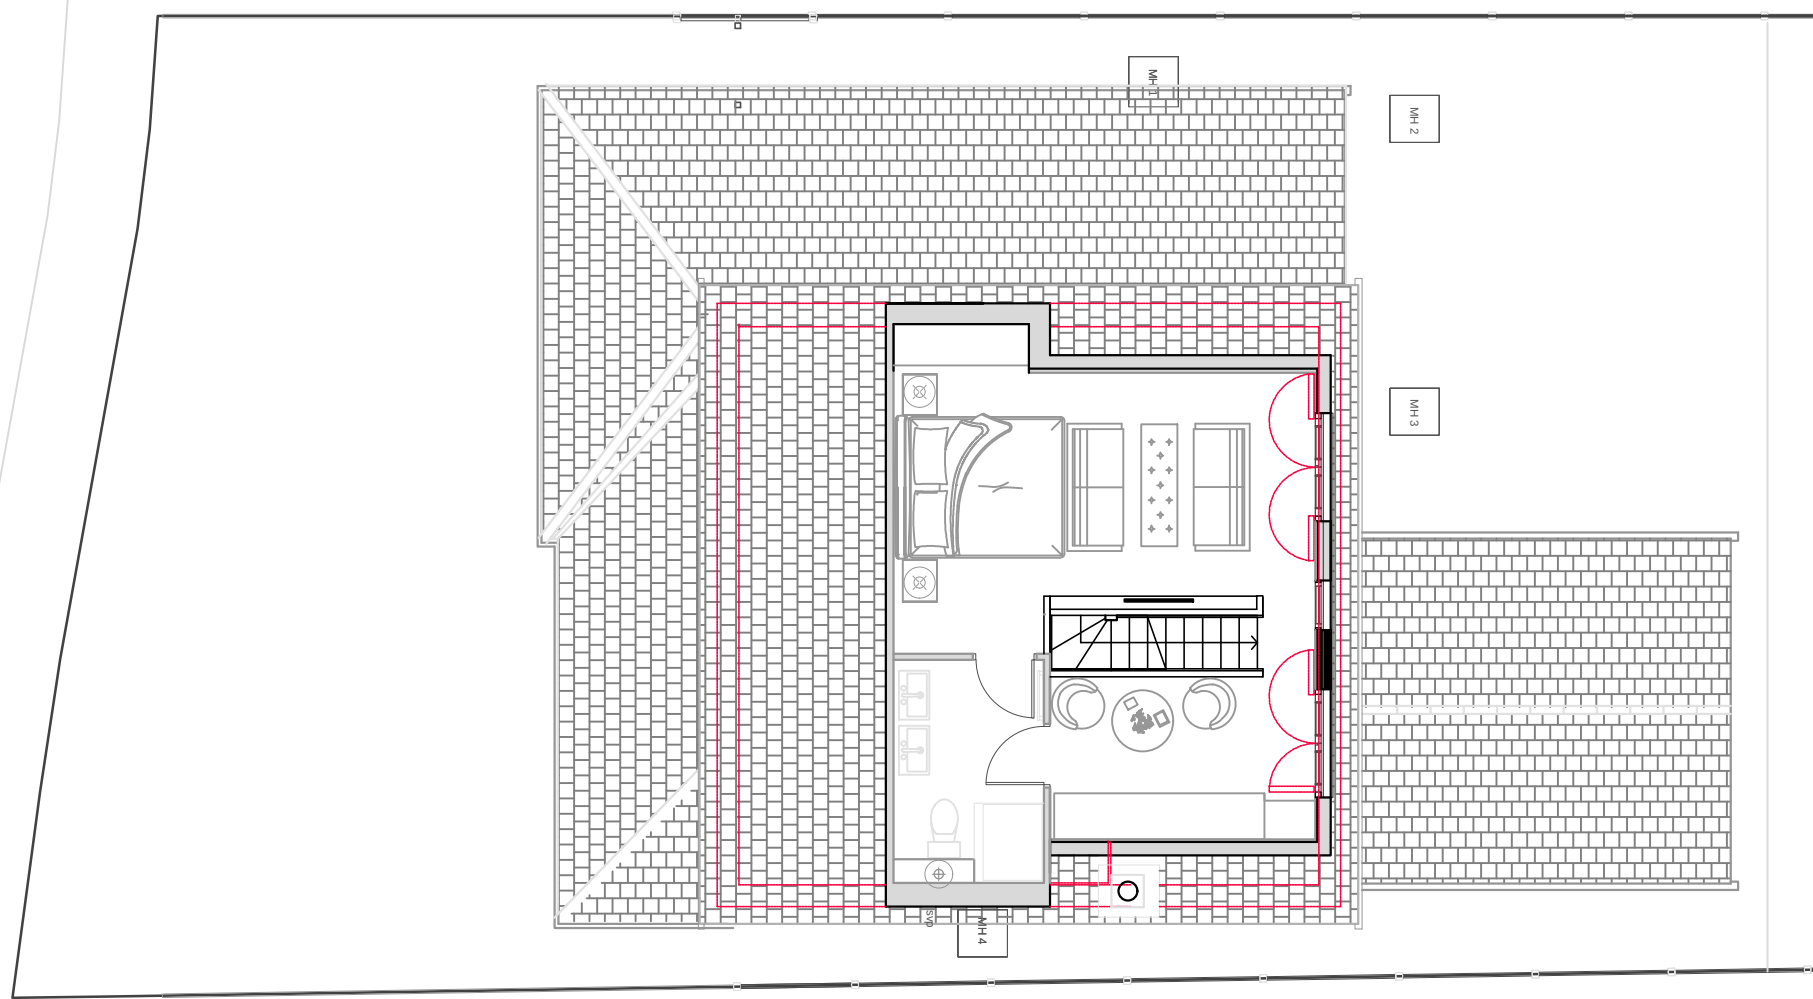


Proposed Loft Plan_Scale_1:100

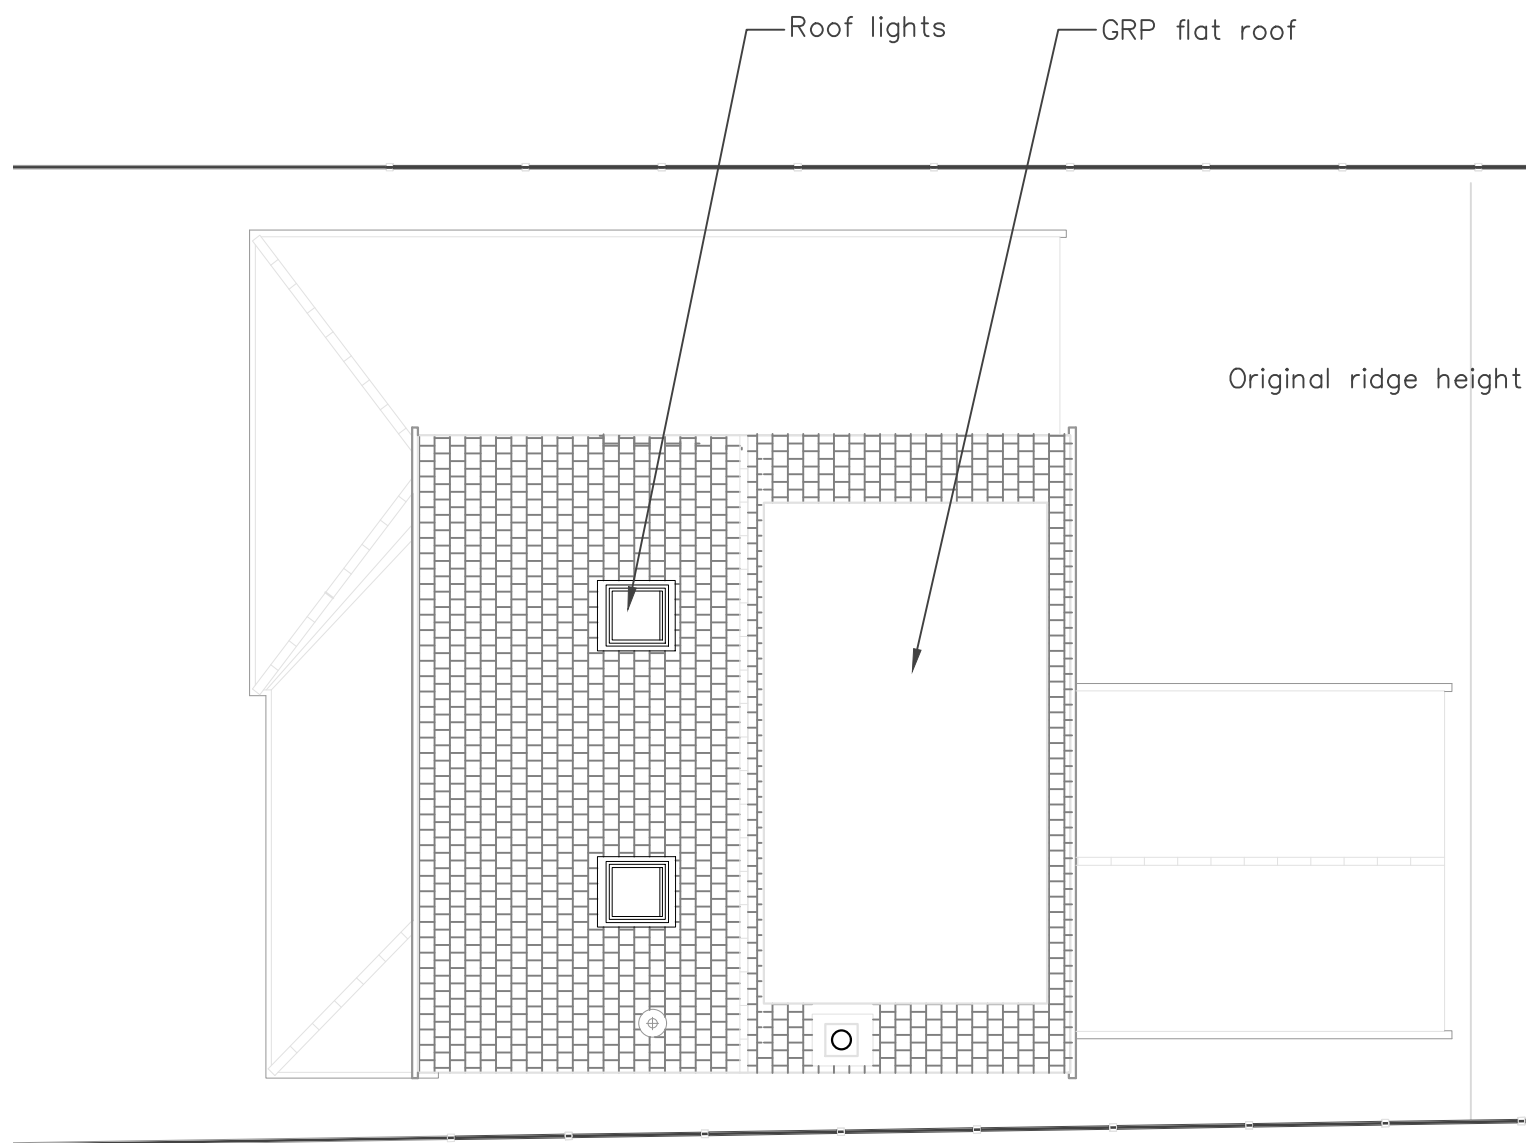


Proposed Roof Plan_Scale_1:100

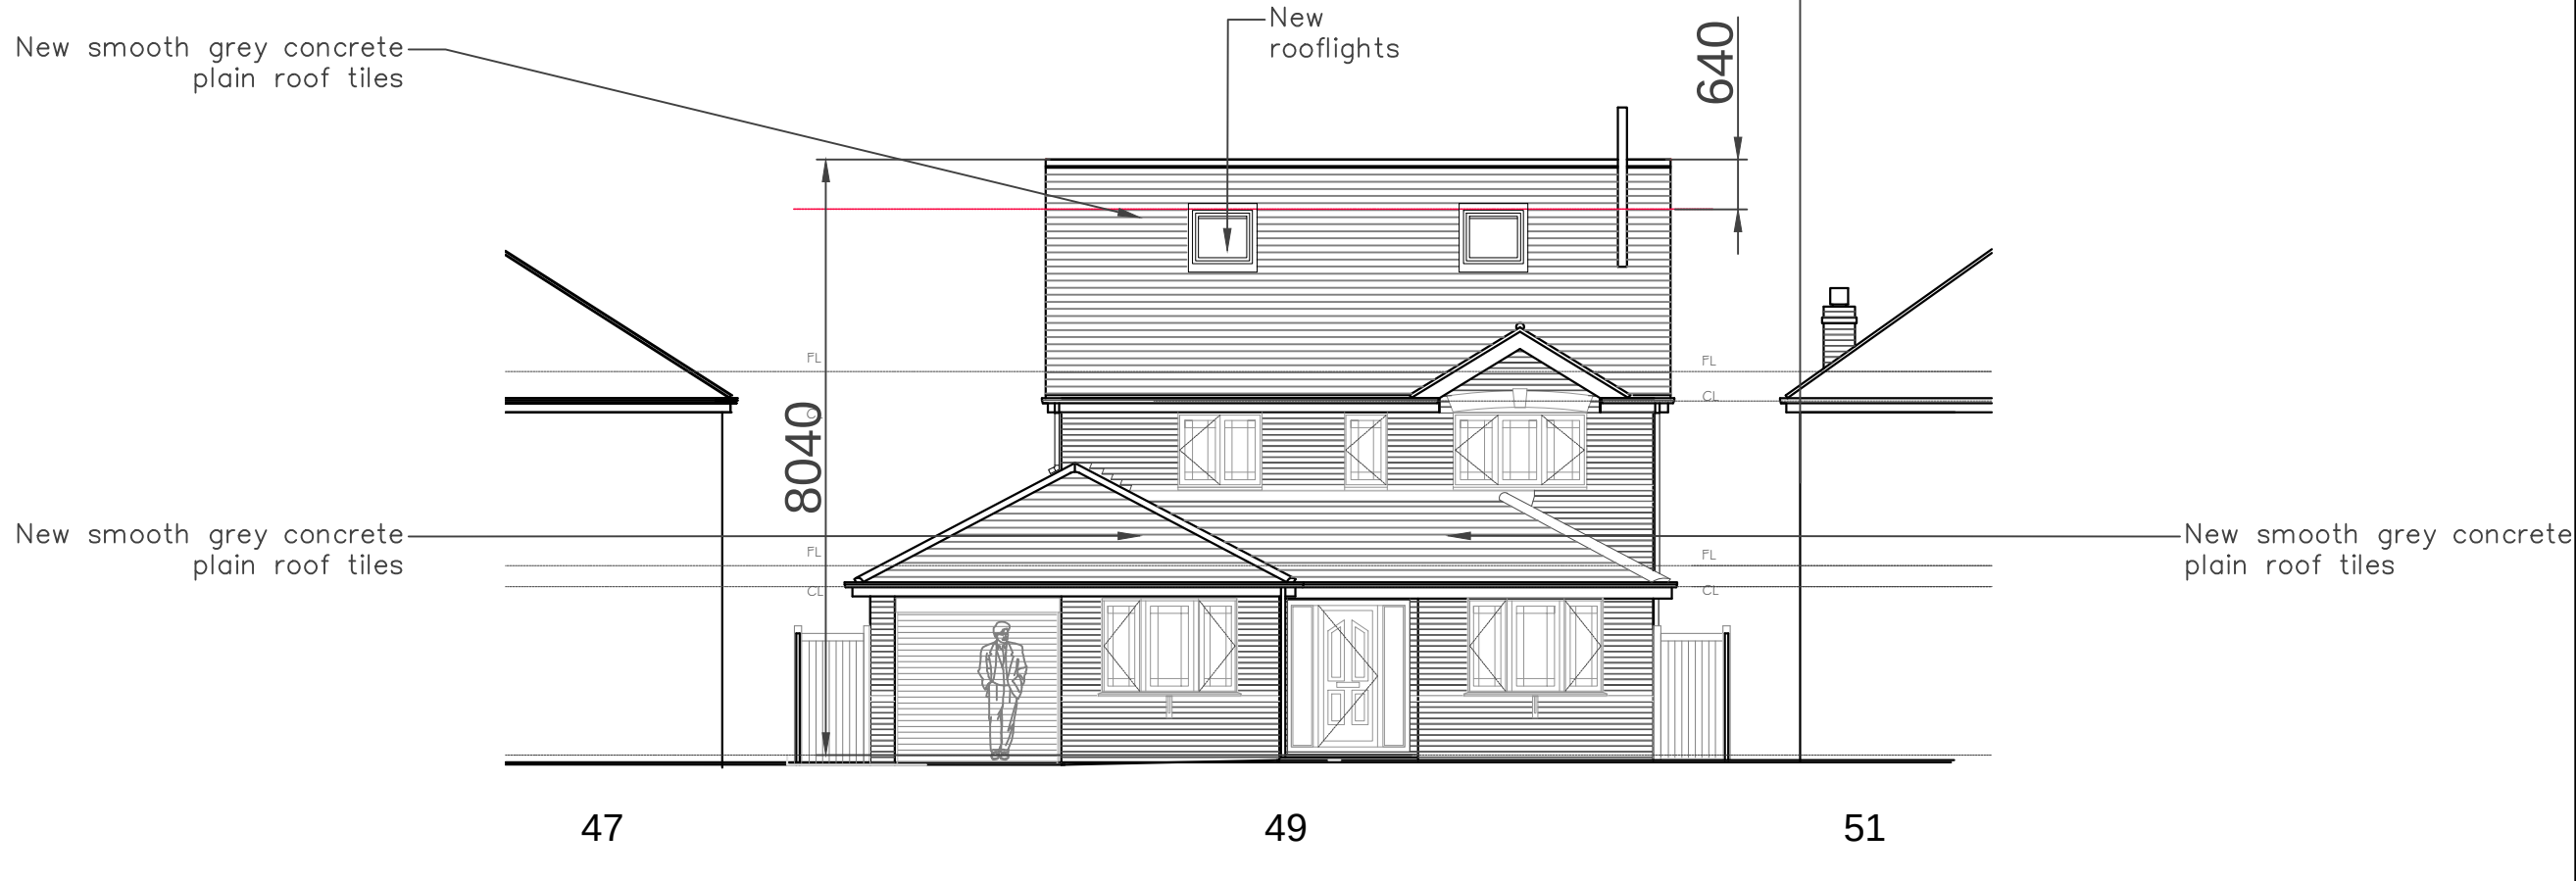


Proposed Front Elevation_Scale_1:100

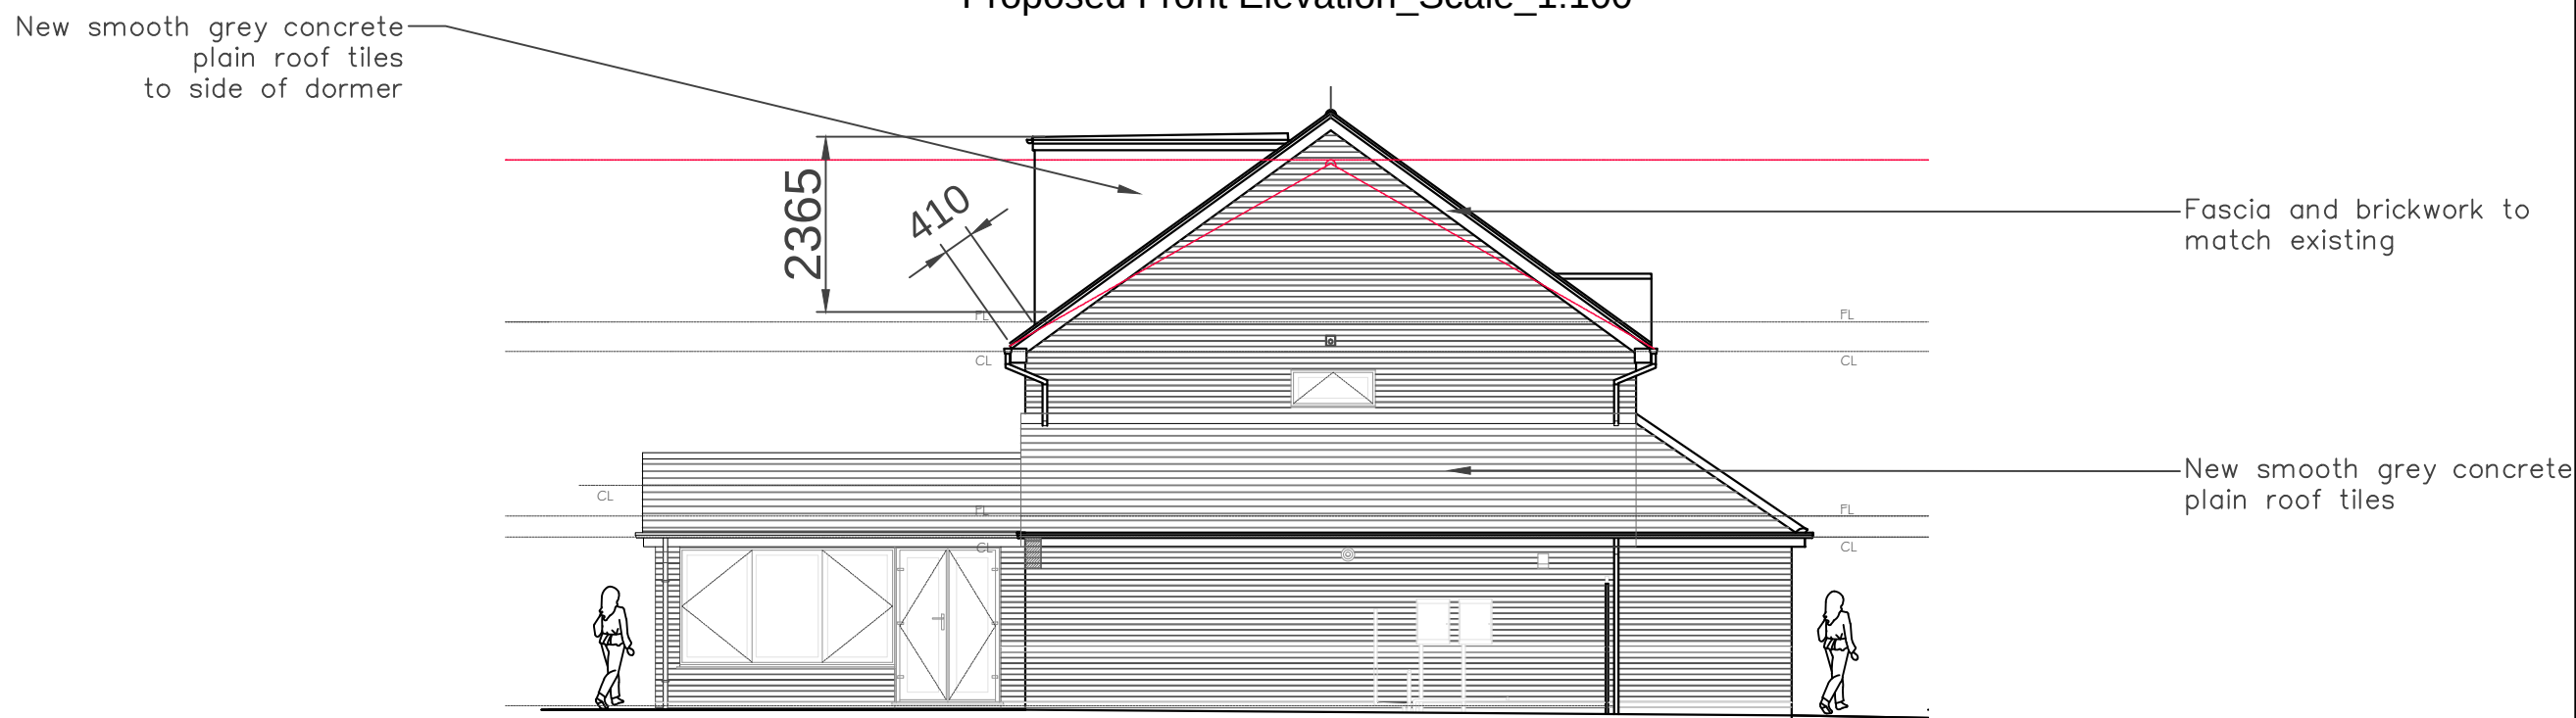


Proposed Side Elevation_1_Scale_1:100

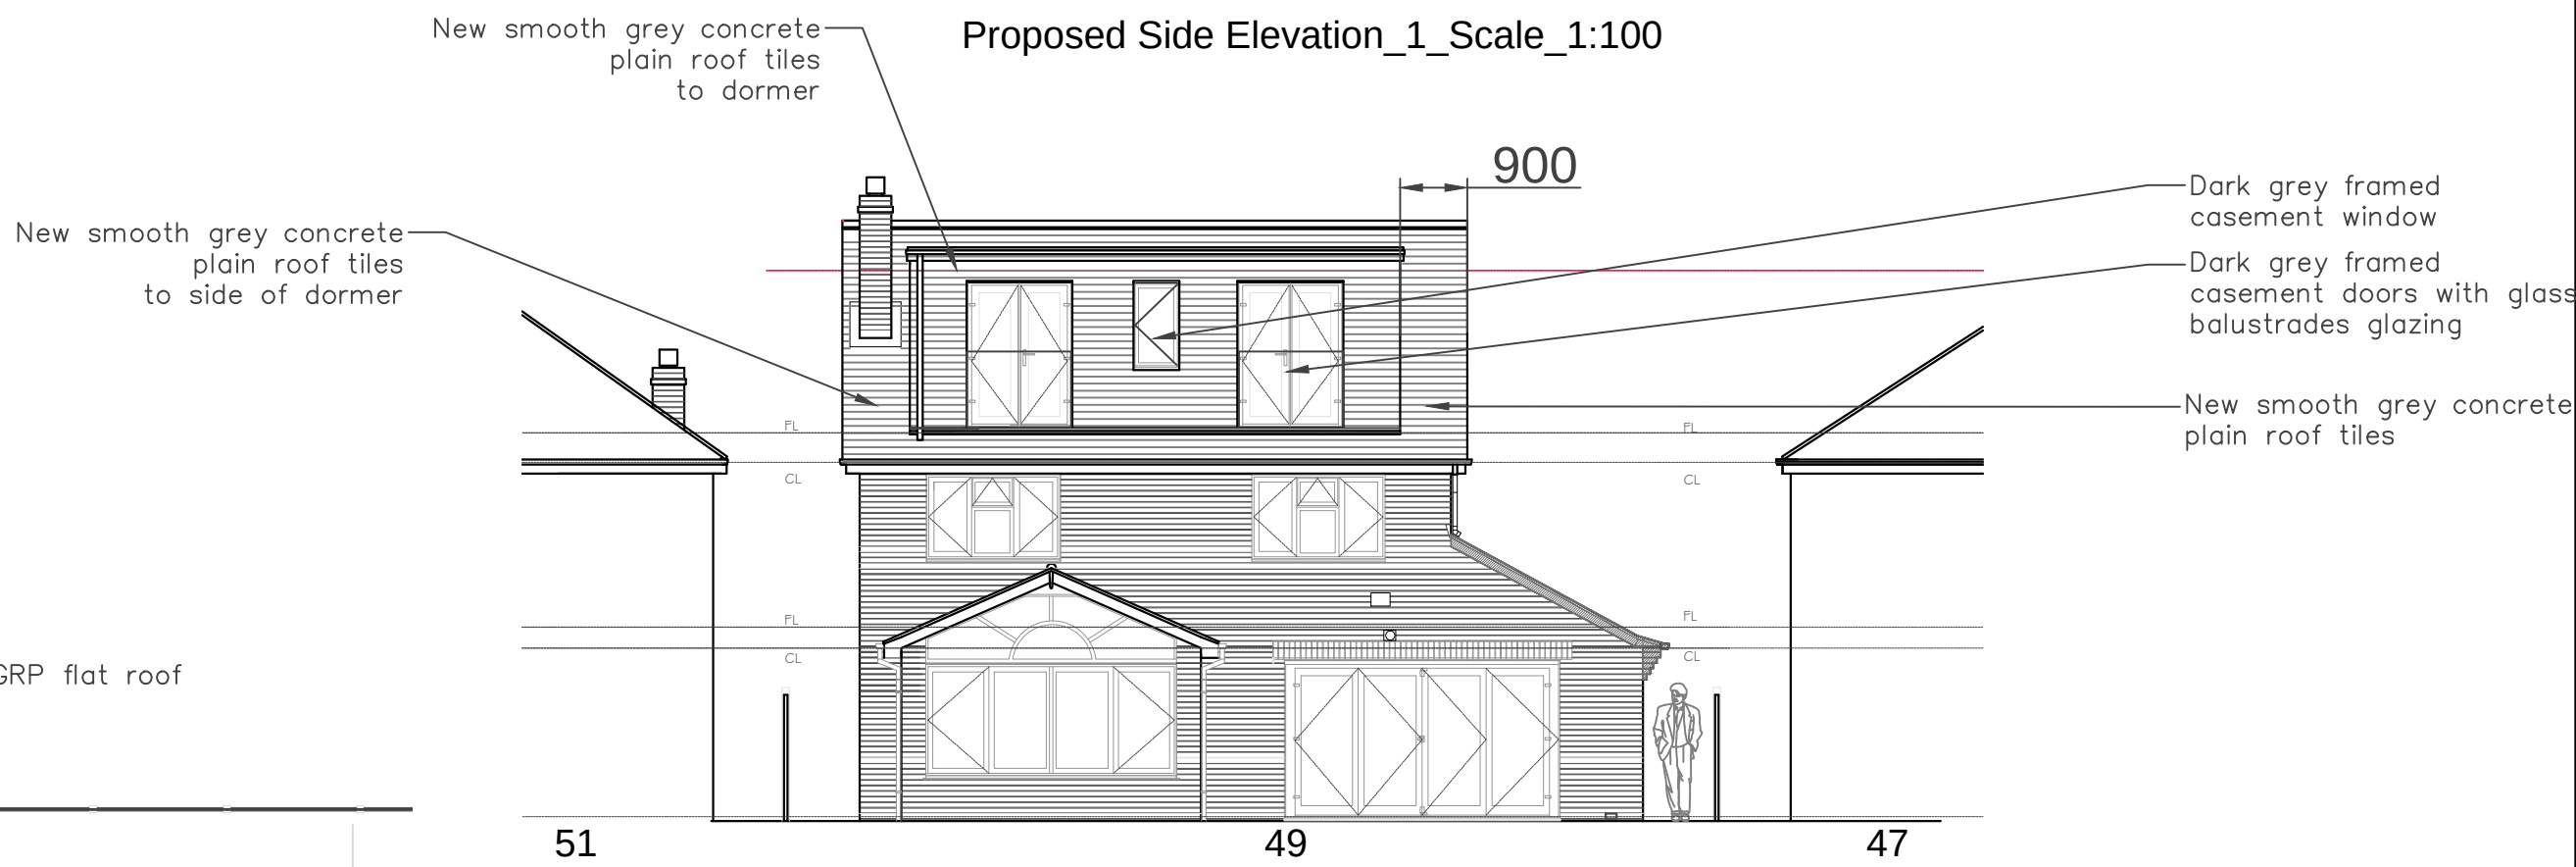

Proposed Rear Elevation_Scale_1:100

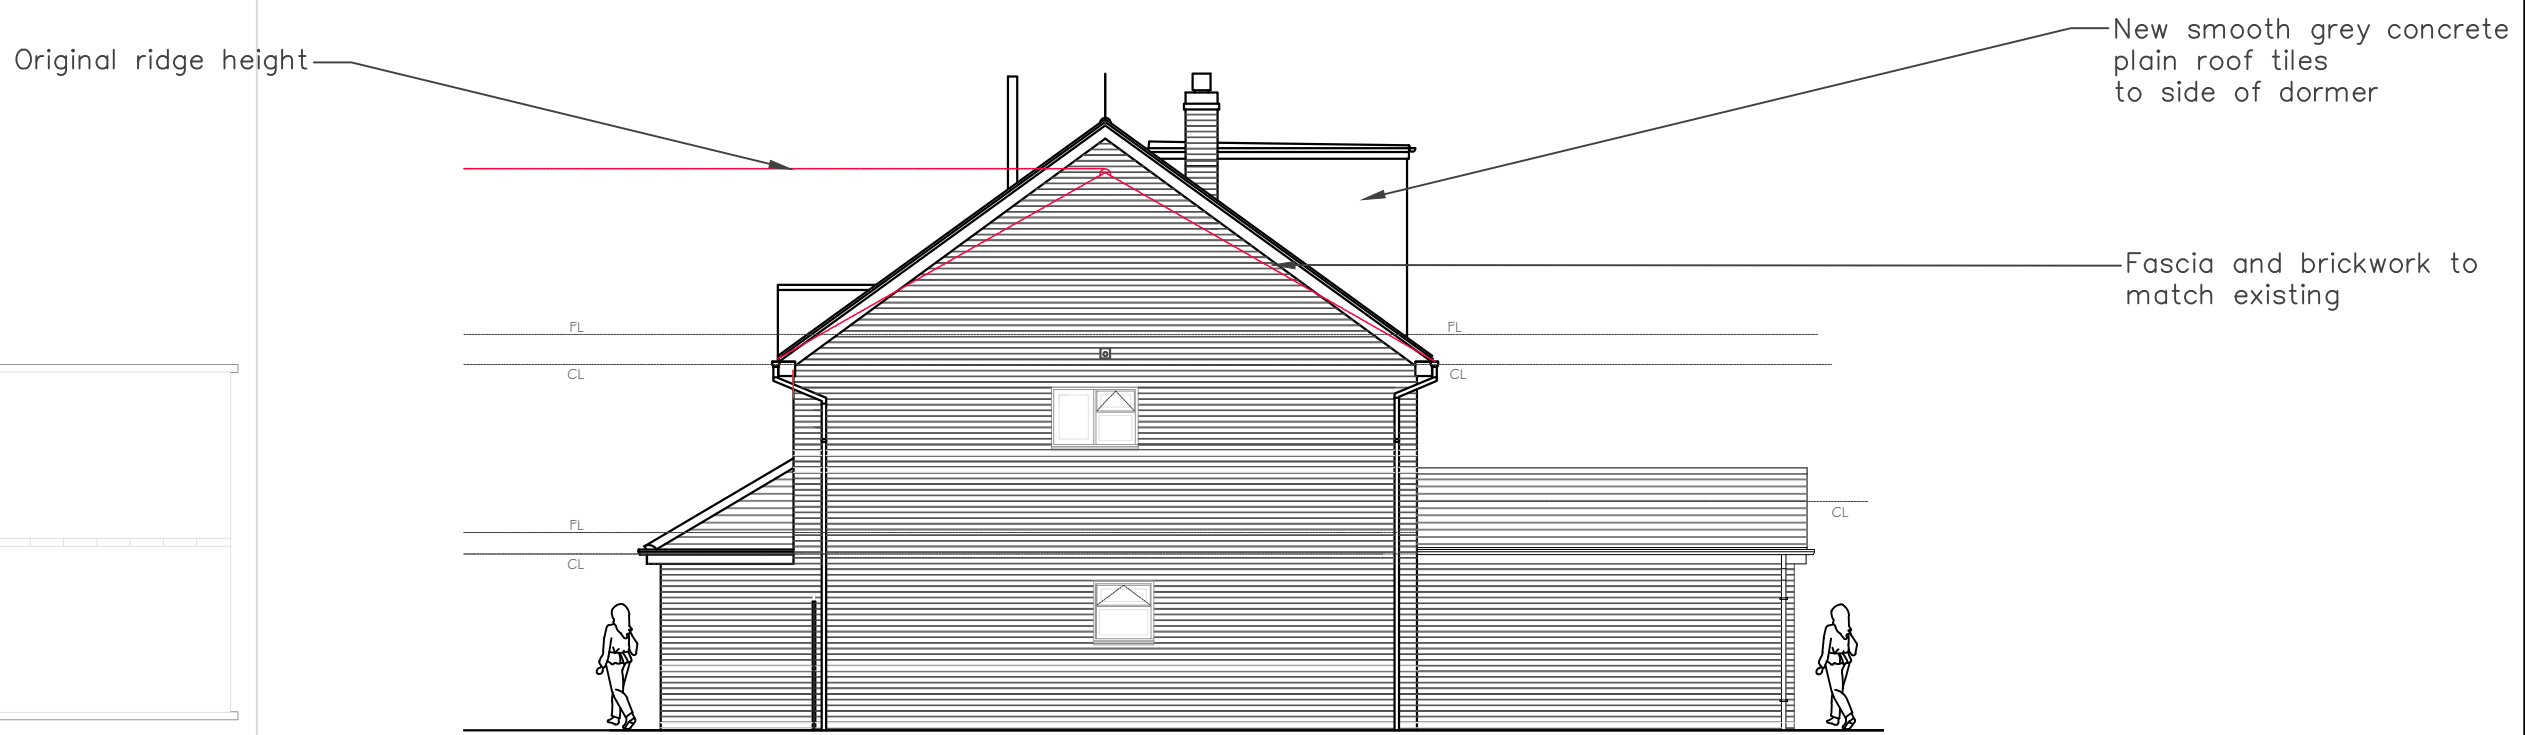

Proposed Side Elevation_2_Scale_1:100

 

Orientation		REV	BY	DATE	DESCRIPTION of AMENDMENTS	KEY PLAN	REFERENCE NOTES:	CLIENT	PROJECT	DRAWING TITLE		
Wall Reference									49 Windrush Drive Hinckley Leics_ LE10 ONLY	Proposed Plans_Elevations		
Orientation										DATE	SCALE	DRAWN BY
GENERAL NOTES: 1: Do not scale drawings. Dimensions govern. 2: All dimensions are in millimetres unless noted otherwise. 3: All dimensions shall be verified on site before proceeding with the work. 4: Bailey-English Studio. shall be notified in writing of any discrepancies. 5: All information remains the property of Bailey-English Studio. and may not be used for any purpose whatsoever, or reproduced through any medium without the written permission of Bailey-English Studio. 6: All copyrights retained by Bailey-English Studio. 7: Subject to survey and all necessary statutory and legal consents.										17.05.2023	1:100 @ A1	RBE
										DRAWING NUMBER		REVISION
										BES 099_23_PR_002		C