


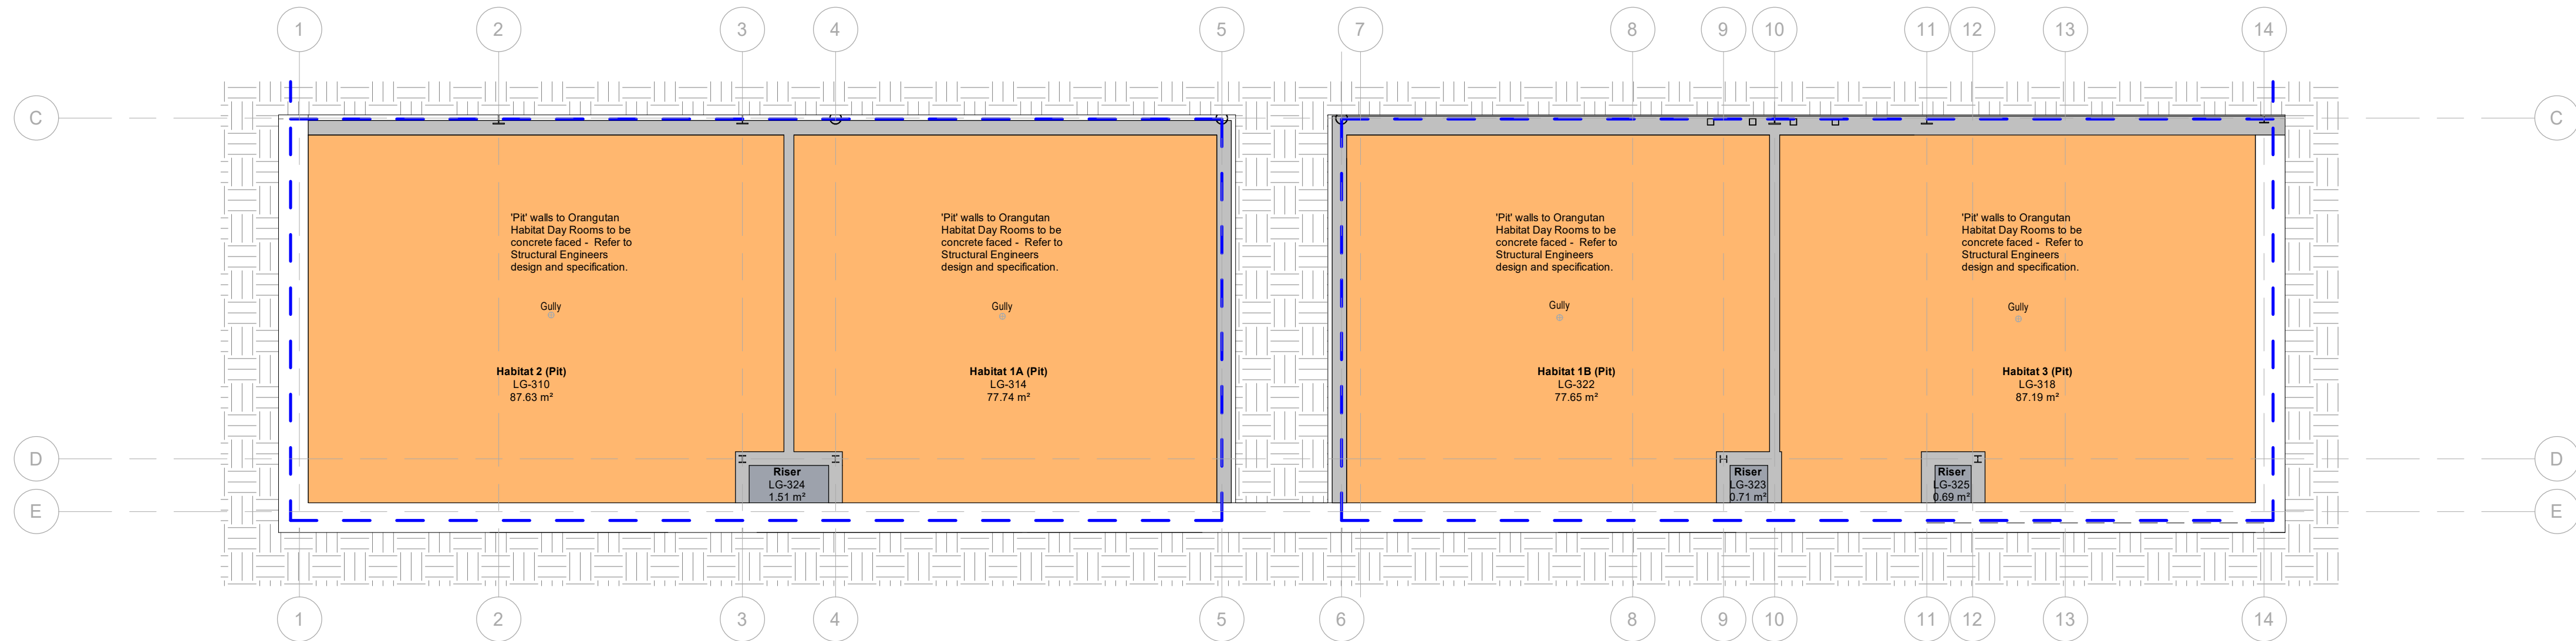

2 LG Lower Ground (Day Room Pits) - Orangutan Habitat
00100 1 : 100

Notes

Check all dimensions on site. Do not scale from this drawing
Report any discrepancies and omissions to HLM Architects
This Drawing is Copyright ©

Airtightness / Thermal Line

Zone Key	
	Dens
	Habitats
	Keeper Access Areas
	Planter
	Research
	Stores
	Visitor Area
	Vivarium
	Plant Areas

C04	ISSUED FOR PLANNING RE-SUBMISSION. MINOR DESIGN CO-ORDINATION UPDATES.	08.10.2025	BC	JH
C03	DOUBLE EXTERNAL DOORS (ED-00-308 AND 306) CHANGED TO SINGLE DOORS FOLLOWING CLIENT REQUEST	31.07.2025	JH	BC
C02	GRIDS AMENDED TO SUIT HEXA DESIGN. EXTERNAL OPENING SETTING OUT AMENDED TO SUIT BRICK DMS. CONCRETE WALL ADJUSTED ON GLC TO SUIT HEXA DESIGN. MALE DEN BLOCKWORK WALL ON GLC ADJUSTED TO SUIT COLUMN FIXING DETAIL. MALE DEN HATCH MOVED RIGHT TO ALLOW FOR ADDITIONAL SHS SECONDARY FRAME. RECESS ADDED TO STAIR 1 INTERNAL WALL TO ALLOW FOR DRY RISER. EDGE WASTE PIPE TERMINATION POINT ADDED FOLLOWING COORDINATION. NOTE ADDED TO LOWER GROUND PLAN NOTE AND SET OUT OF KEEPER CORRIDOR GULLY AMENDED FOLLOWING COORDINATION. ADDITIONAL RWPS ADDED	25.07.2025	JH	BC
C01	STAGE 5 ISSUE TO REFLECT VE CHANGES & COORDINATION	08.07.2025	LDS	BC
P015	ADDITIONAL DOOR WINDOW/LOUVER TAGS ADDED	13.01.2025	JH	BC
P014	ISSUED FOR STAGE 4 COSTING	12.12.2024	JH	BC
P013	ISSUE FOR REVISED SECTION 73 APPLICATION	03.12.2024	JH	BC
P012	REVISED IN LINE WITH SCOPE CLARIFICATION DOCUMENT V3 - 23.09.24. ISSUED FOR CLIENT REVIEW, COMMENT AND LAYOUT APPROVAL	02.10.2024	JH	JH
P011	ISSUE FOR SECTION 73 APPLICATION	19.07.2024	KW	JH
P010	AMENDED STAGE 3 ISSUE	17.11.2023	AB	BC
P009	STAGE 3 ISSUE	20.10.2023	AB	BC
P008	PLANNING ISSUE	25.09.2023	KW	AB
P007	ISSUE FOR CONSULTANT REVIEW AND CO-ORDINATION	15.09.2023	KW	BC
P006	ISSUE FOR T2 COMMENTS	11.09.2023	KW	KB
P005	ISSUED FOR INCLUSION WITH EMPLOYERS REQUIREMENTS. DRAWING NUMBER CHANGED	18.08.2023	AB	KW
P004	UPDATED AS PER COMMENTS RECEIVED FROM T2 14/12/2022	12.01.2023	AB	JH
P003	STAGE 2 ISSUE	05.12.2022	AB	JH
P002	ISSUE FOR TENDER	18.11.2022	AB	JH
P001	ISSUE FOR PLANNING PRE-APPLICATION	04.11.2022	AB	JH
Rev	Description	Date	By	Chk

Revisions Suitability
Project S2 INFORMATION

11-1567-01 Twycross Zoo

Client

Twycross Zoo

Title

PROPOSED GROUND FLOOR PLAN - ORANGUTAN HABITAT

Drawing No.

TWZ-HLM-03-00-DR-A-00100

Revision

C04

Scale

1 : 100 @A1

Drawn


BC

Date

04.11.2022

Checked

JH

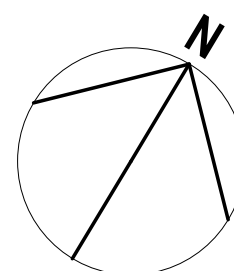

HLM Architects

© HLMArchitects
2nd Floor
The Ruskin Building
Tudor Square
Sheffield S1 2LA

www.hlmarchitects.com
T. +44 (0) 114 263 9600
F. +44 (0) 114 263 9650
sheffield@hlmarchitects.com

1:500 1:100 50 M 10 M