
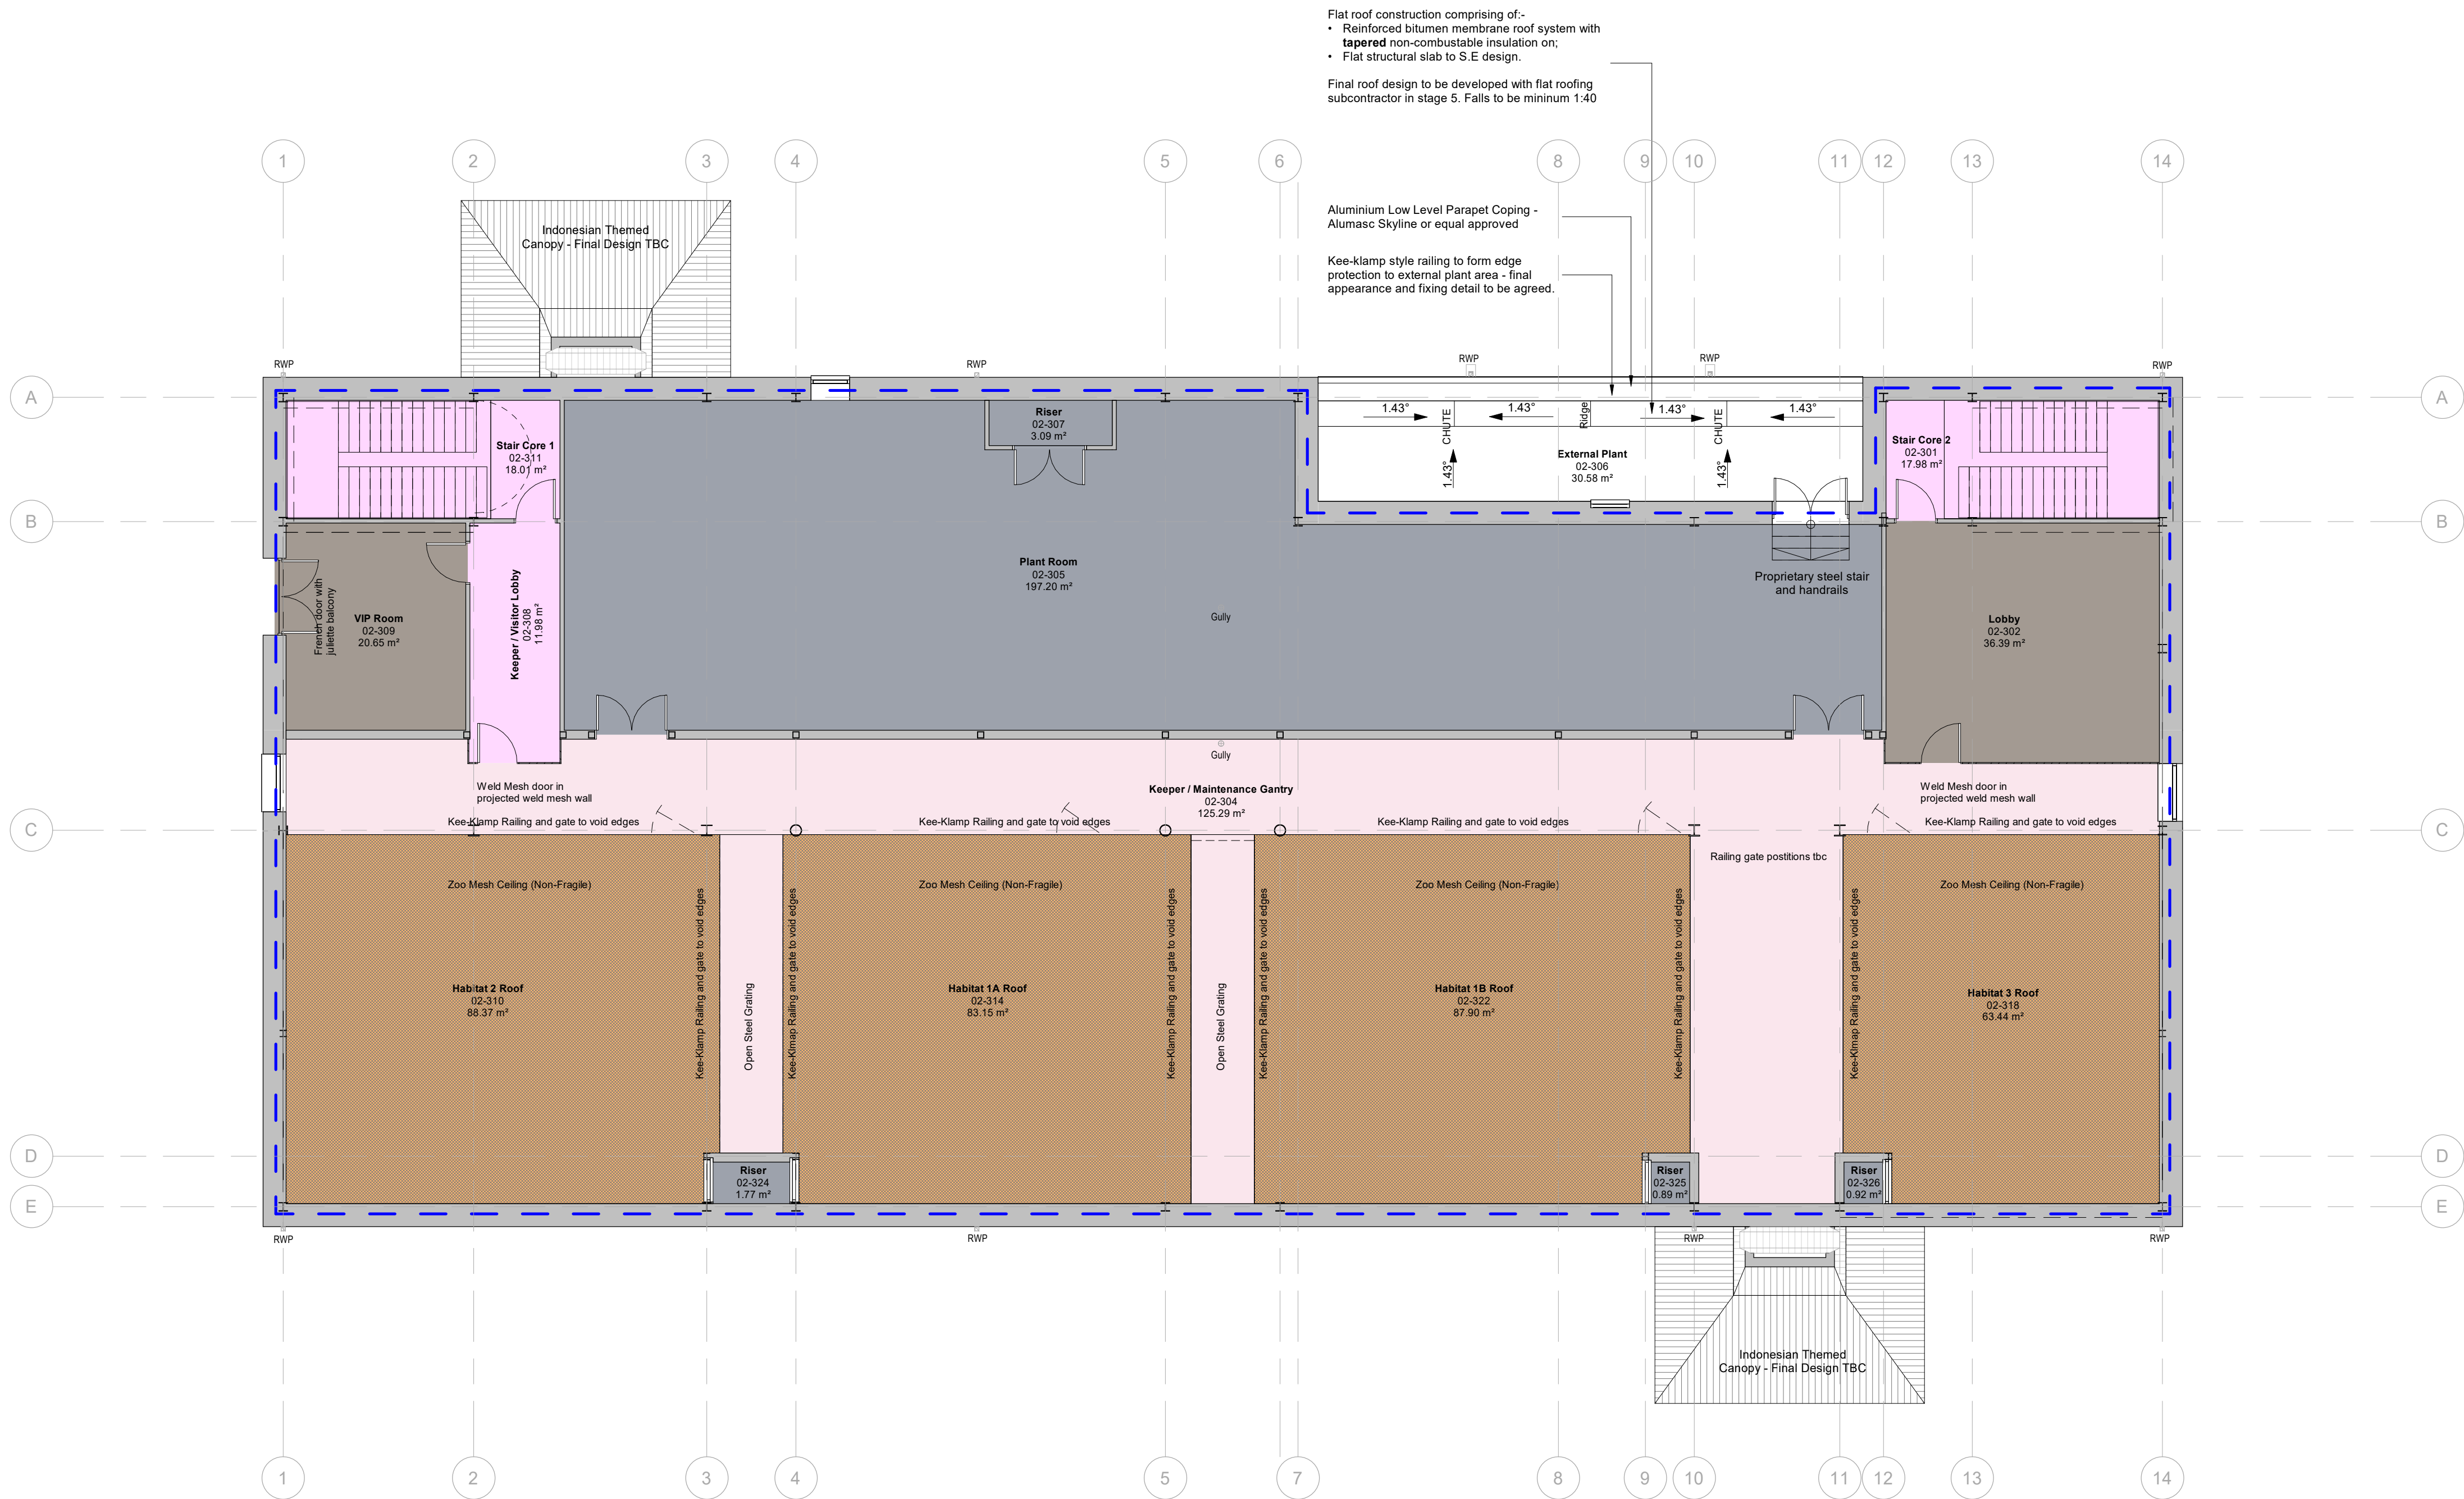


Notes

Check all dimensions on site. Do not scale from this drawing
Report any discrepancies and omissions to HLM Architects
This Drawing is Copyright ©

Airtightness / Thermal Line

Zone Key	
	Dens
	Habitats
	Keeper Access Areas
	Planter
	Research
	Stores
	Visitor Area
	Vivarium
	Plant Areas

 

C03	ISSUED FOR PLANNING RE-SUBMISSION. MINOR DESIGN CO-ORDINATION UPDATES.	08.10.2025	BC	JH
C02	GRIDS AMENDED TO SUIT HEXA DESIGN, STAIR ADDED TO ACCESS EXTERNAL PLANT AREA. GULLS ADDED FOR BB TAP AND PLANTROOM DRAINAGE.	25.07.2025	JH	BC
C01	STAGE 5 ISSUE TO REFLECT VE CHANGES & COORDINATION	08.07.2025	LDS	BC
P013	ADDITIONAL DOOR/ WINDOW/LOUVRE TAGS ADDED	13.01.2025	JH	BC
P012	ISSUED FOR STAGE 4 COSTING	12.12.2024	JH	BC
P011	ISSUE FOR REVISED SECTION 73 APPLICATION	03.12.2024	JH	BC
P010	REVISED IN LINE WITH SCORE CLARIFICATION DOCUMENT V3 - 231824. ISSUED FOR CLIENT REVIEW, COMMENT AND LAYOUT APPROVAL	02.10.2024	JH	JH
P09	ISSUE FOR SECTION 73 APPLICATION	19.07.2024	KW	JH
P08	AMENDED STAGE 3 ISSUE	17.11.2023	AB	BK
P07	STAGE 3 ISSUE	20.10.2023	AB	BC
P06	PLANNING ISSUE	25.09.2023	KW	KB
P05	ISSUE FOR CONSULTANT REVIEW AND CO-ORDINATION	15.09.2023	KW	BC
P04	ISSUE FOR TZ COMMENTS	11.09.2023	KW	KB
P03	ISSUED FOR INCLUSION WITH EMPLOYERS REQUIREMENTS, DRAWING NUMBER CHANGED	18.08.2023	AB	KW
P02	UPDATED AS PER COMMENTS RECEIVED FROM TZ 14/12/2022	12.01.2023	AB	JH
P01	STAGE 2 ISSUE	05.12.2022	AB	JH
Rev	Description	Date	By	Chk

Revisions	Suitability
Project	S2 INFORMATION

11-1567-01 Twycross Zoo

Client


Twycross Zoo

Title

PROPOSED SECOND FLOOR PLAN - ORANGUTAN HABITAT


Drawing No.	Revision
TWZ-HLM-03-02-DR-A-00102	C03

Scale	Drawn
1 : 100 @A1	BC
Date	Checked
02.12.2022	JH

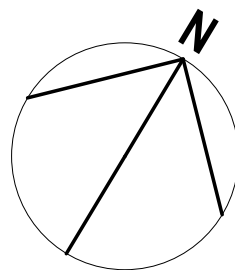

© HLMArchitects
2nd Floor
The Ruskin Building
Tudor Square
Sheffield S1 2LA

www.hlmarchitects.com
T. +44 (0) 114 263 9600
F. +44 (0) 114 263 9650
sheffield@hlmarchitects.com

 

1 02 Second Floor Plan - Orangutan Habitat
00102 1 : 100