
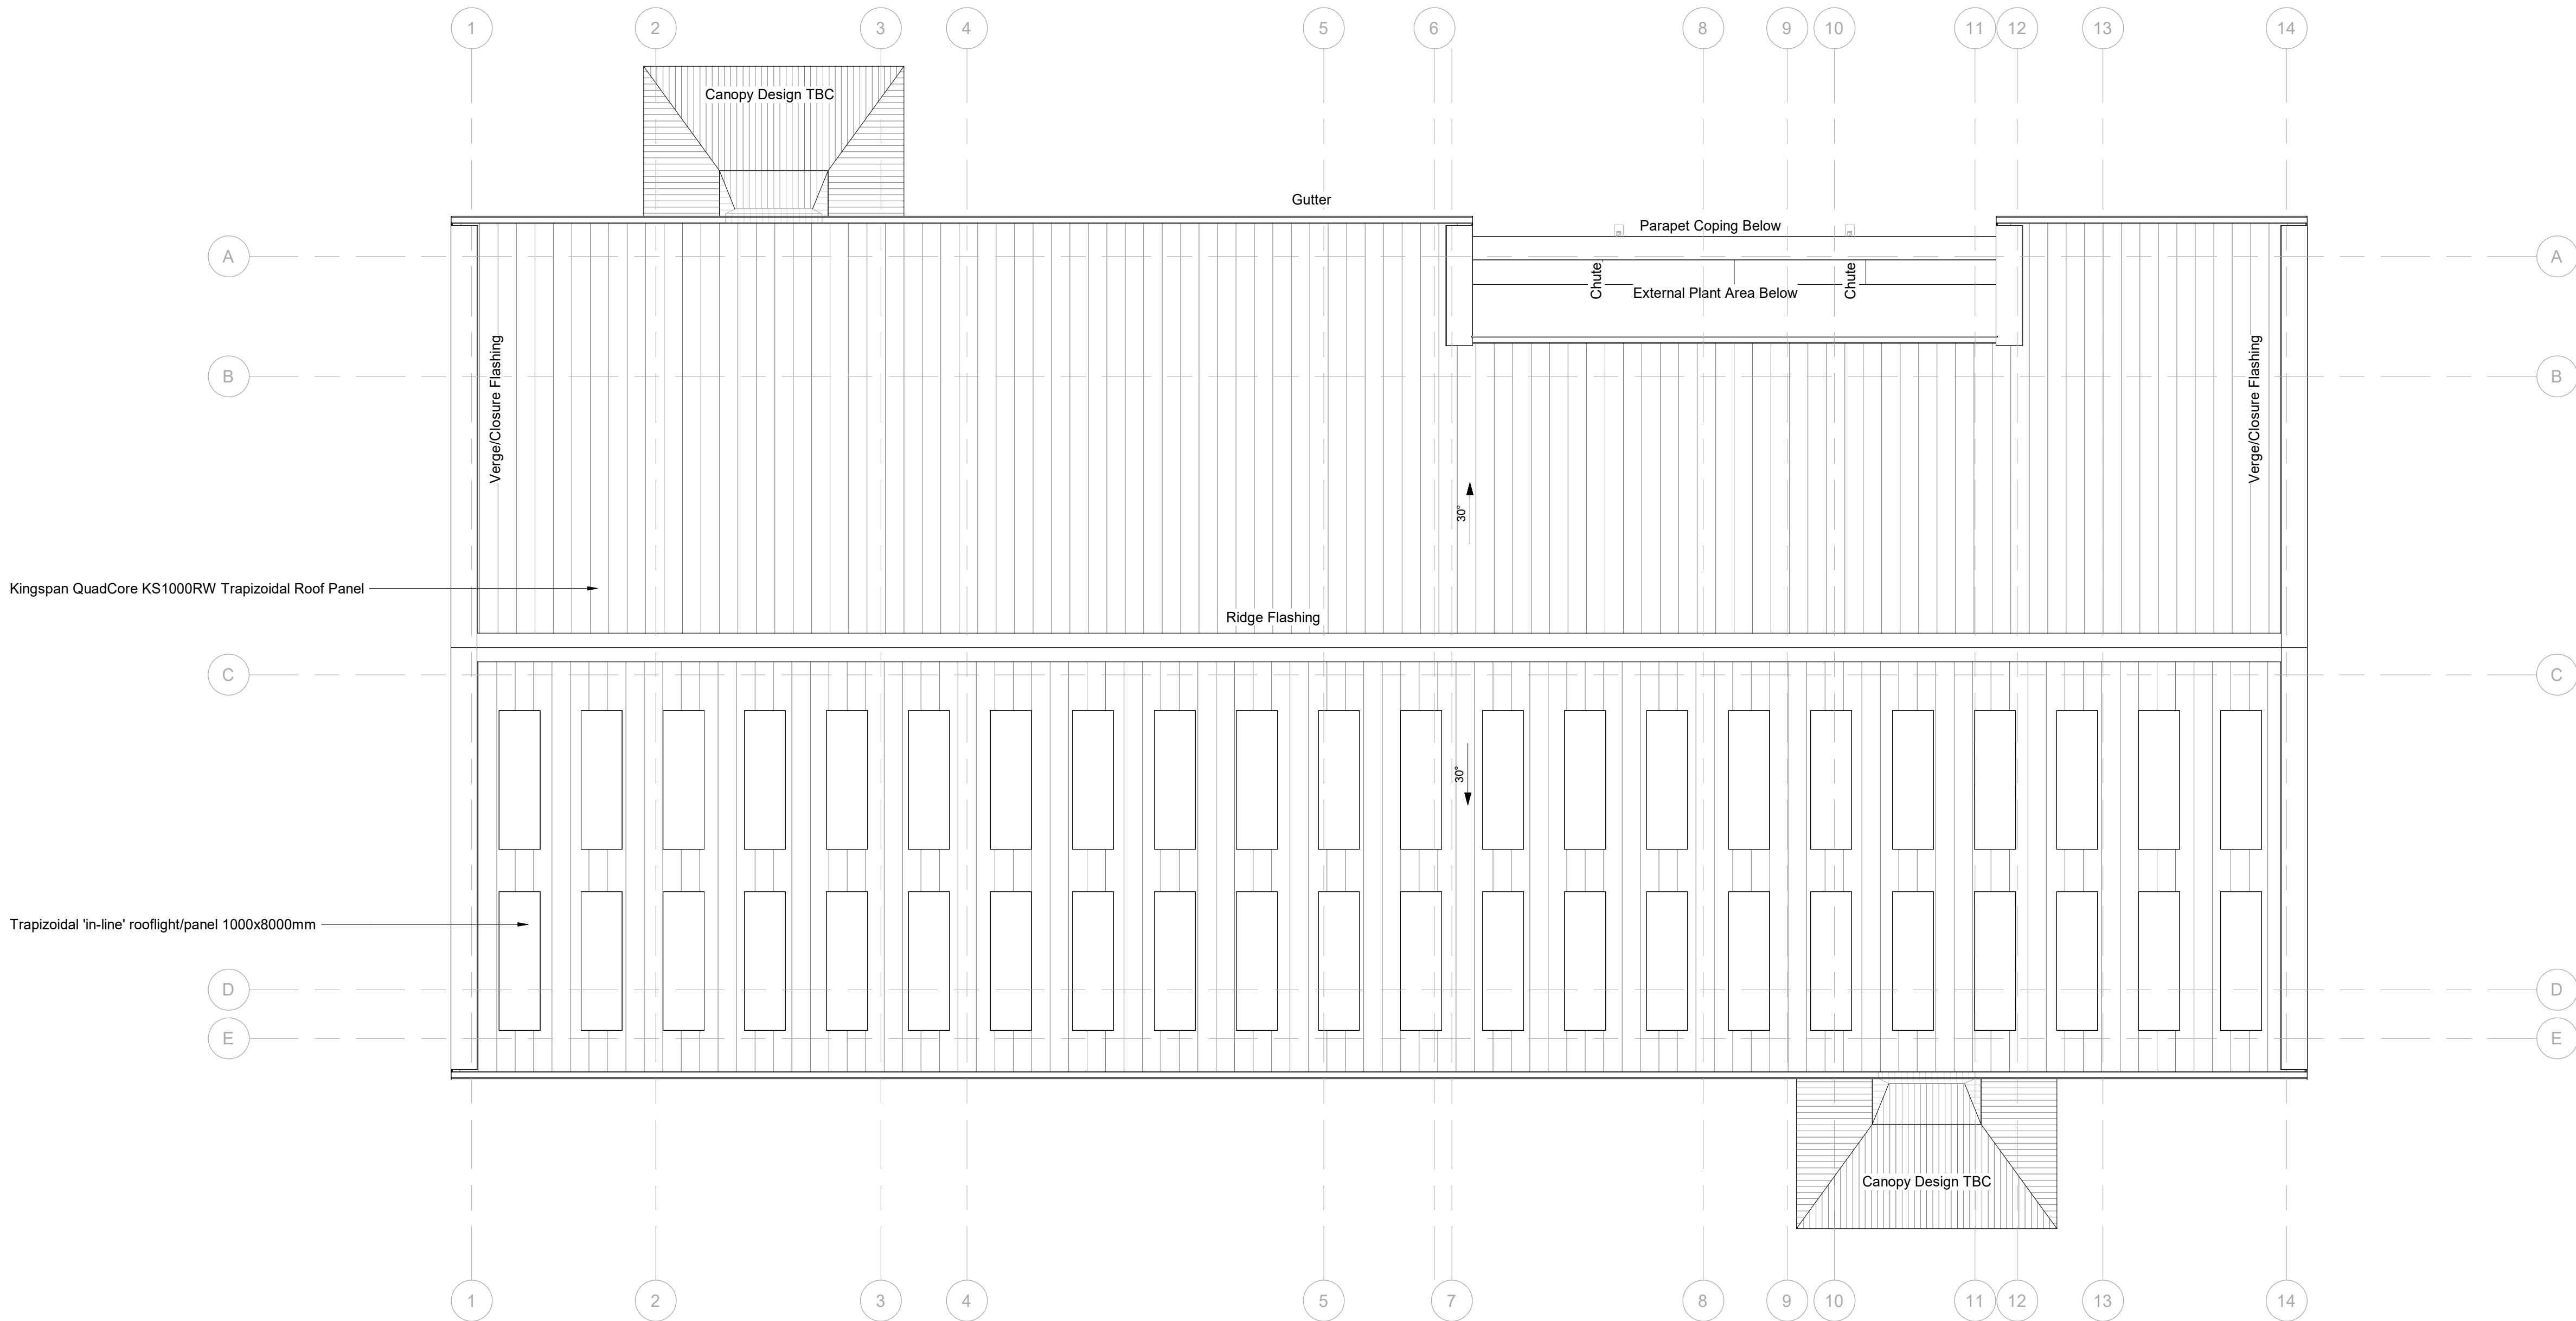


Notes

Check all dimensions on site. Do not scale from this drawing
Report any discrepancies and omissions to HLM Architects
This Drawing is Copyright ©

 

C03	ISSUED FOR PLANNING RE-SUBMISSION. MINOR DESIGN CO-ORDINATION UPDATES.	08.10.2025	BC	JH
C02	ROOFLIGHTS AMENDED TO REFLECT SUB-CONTRACTOR PROPOSAL	02.10.2025	JH	BC
C01	ISSUED FOR PLANNING	19.01.2025	JH	BC
P09	ISSUED FOR STAGE 4 COSTING	12.12.2024	JH	BC
P08	ISSUE FOR REVISED SECTION 73 APPLICATION	03.12.2024	JH	BC
P07	ISSUE FOR SECTION 73 APPLICATION	23.08.2024	JH	JH
P06	AMENDED STAGE 3 ISSUE	17.11.2023	AB	BK
P05	STAGE 3 ISSUE	20.10.2023	AB	BC
P04	UPDATED IN LINE WITH CONSULTANT COMMENTS	04.10.2023	KW	BC
P03	PLANNING ISSUE	25.09.2023	KW	KB
P02	ISSUE FOR CONSULTANT REVIEW AND CO-ORDINATION	15.09.2023	KW	BC
P01	STAGE 2 ISSUE	08.12.2022	KW	JH
Rev	Description	Date	By	Chk

Revisions Suitability

Project S2 INFORMATION

11-1567-01 Twycross Zoo

Client

Twycross Zoo

Title

PROPOSED ROOF PLAN -
ORANGUTAN HABITAT

Drawing No. Revision


TWZ-HLM-03-R1-DR-A-00103 C03

Scale Drawn

1 : 100 @A1 BC

Date Checked

09.12.22 JH

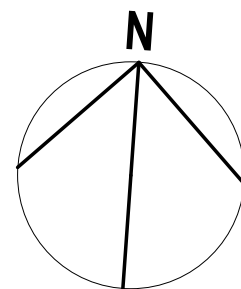

HLM
Architects

© HLMArchitects
2nd Floor
The Ruskin Building
Tudor Square
Sheffield S1 2LA

www.hlmarchitects.com
T. +44 (0) 114 263 9600
F. +44 (0) 114 263 9650
sheffield@hlmarchitects.com

1 R1 - Roof Level - Orangutan Habitat
00103 1 : 100

