


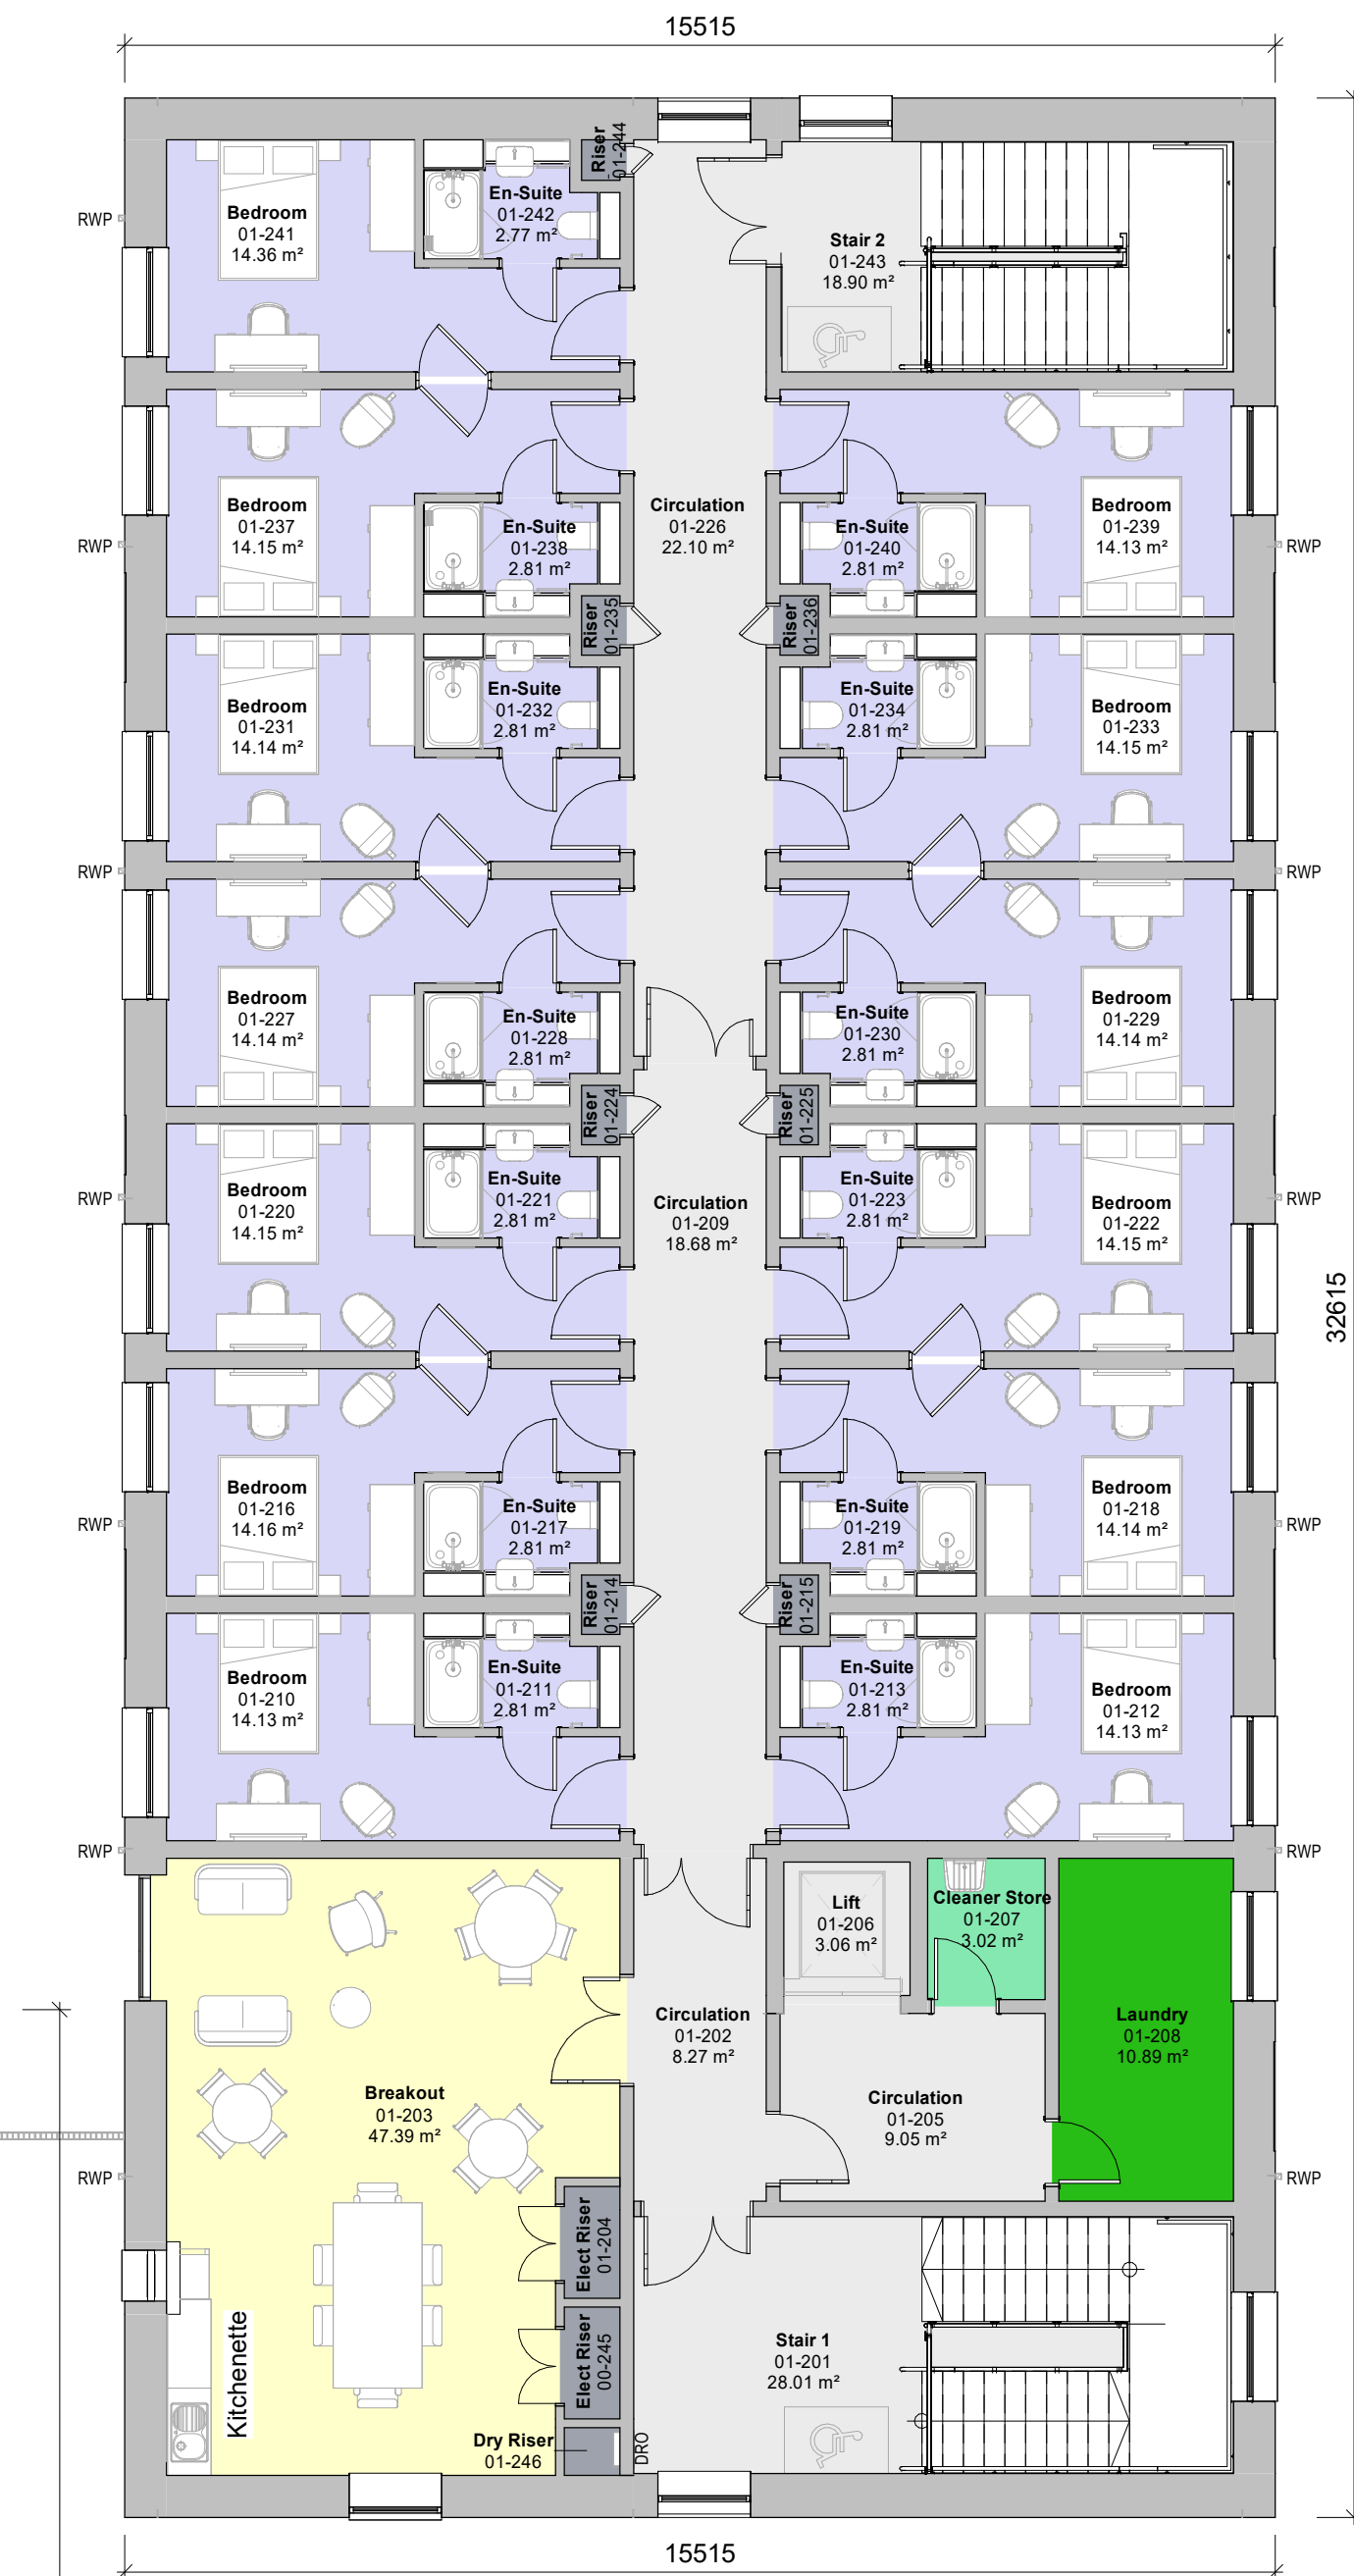

Notes

Check all dimensions on site. Do not scale from this drawing
Report any discrepancies and omissions to HLM Architects
This Drawing is Copyright ©

Zone Key	
	Breakout
	Research
	Administration Office
	Circulation
	Classrooms
	Kitchen
	Lecture Theatre
	Plant / Risers
	Reception / Site Security
	Sanitary Facilities
	Stores
	Bedroom
	Bedroom (Accessible)
	Breakout
	Laundry

C01	ISSUED FOR PLANNING RE-SUBMISSION. MINOR DESIGN CO-ORDINATION UPDATES. BRISE SOLEIL OMITTED FOLLOWING INSTRUCTION.	07.10.2025	BC	JH
P014	ISSUE FOR REVISED SECTION 73 APPLICATION	03.12.2024	JH	BC
P013	REVISED IN LINE WITH SCOPE CLARIFICATION DOCUMENT V3 - 23.09.24. ISSUED FOR CLIENT REVIEW, COMMENT AND LAYOUT APPROVAL	02.10.2024	JH	BC
P012	ISSUE FOR SECTION 73 APPLICATION	19.07.2024	EJ	JH
P011	AMENDED STAGE 3 ISSUE	17.11.2023	AB	BK
P010	STAGE 3 ISSUE	20.10.2023	KW	BC
P09	PROPOSED GRID SHOWN FOR COORDINATION	05.10.2023	KW	BC
P08	ISSUE FOR PLANNING APPLICATION	25.09.2023	AB	BC
P07	ISSUE FOR CONSULTANT REVIEW AND CO-ORDINATION	15.09.2023	AB	BC
P06	ISSUE FOR TZ COMMENTS	11.09.2023	AB	KW
P05	ISSUED FOR INCLUSION WITH EMPLOYERS REQUIREMENTS, DRAWING NUMBER CHANGED	18.08.2023	KW	KB
P04	PRELIMINARY ISSUE FOR COMMENT	30.05.2023	KW	KB
P03	STAGE 2 ISSUE	05.12.2022	AB	JH
P02	ISSUE FOR TENDER	18.11.2022	AB	JH
P01	ISSUE FOR PLANNING PRE-APPLICATION	04.11.2022	AB	JH
Rev	Description	Date	By	Chk

Revisions	Suitability
Project	S2 INFORMATION

11-1567-01 Twycross Zoo


Client

Twycross Zoo

PROPOSED FIRST FLOOR PLAN - NSCC & RESIDENTIAL

Drawing No.	Revision
TWZ-HLM-ZZ-01-DR-A-00101	C01

Scale	Drawn
1 : 100 @A1	BC
Date	Checked
04.11.2022	JH

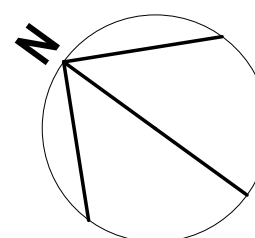

HLM Architects

© HLMArchitects
2nd Floor
The Ruskin Building
Tudor Square
Sheffield S1 2LA

www.hlmarchitects.com
T. +44 (0) 114 263 9600
F. +44 (0) 114 263 9650
sheffield@hlmarchitects.com