
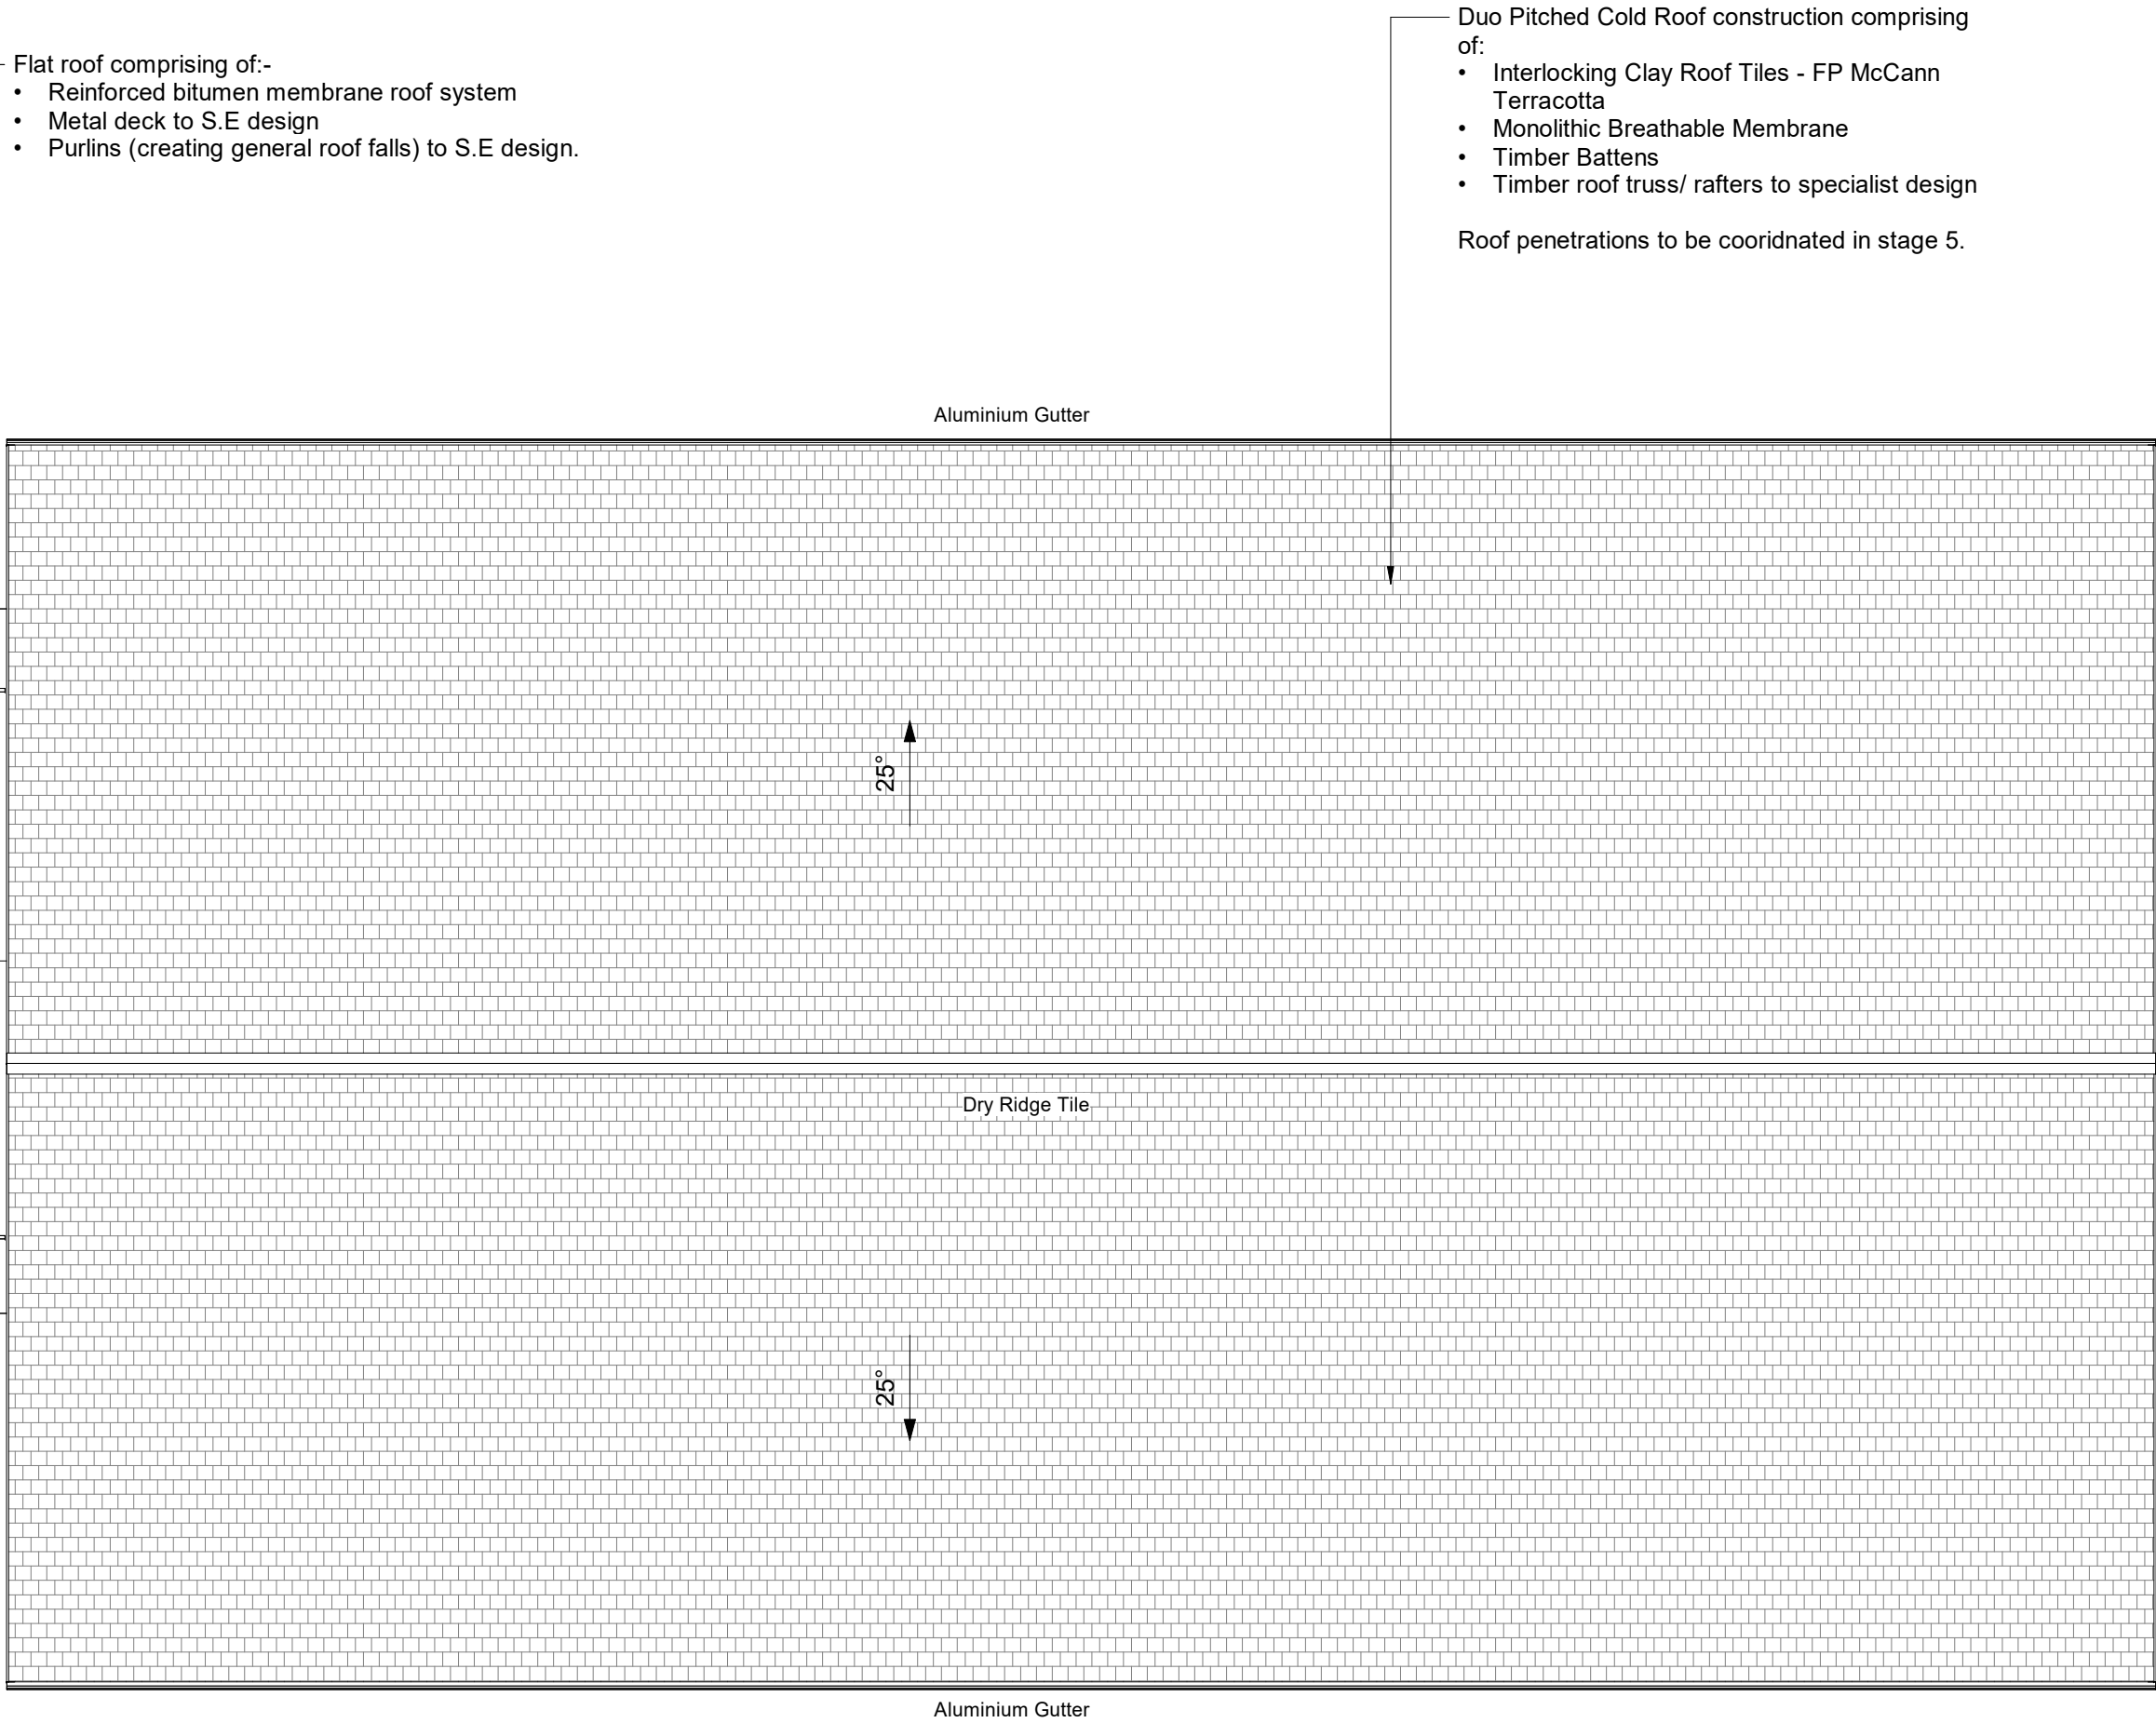


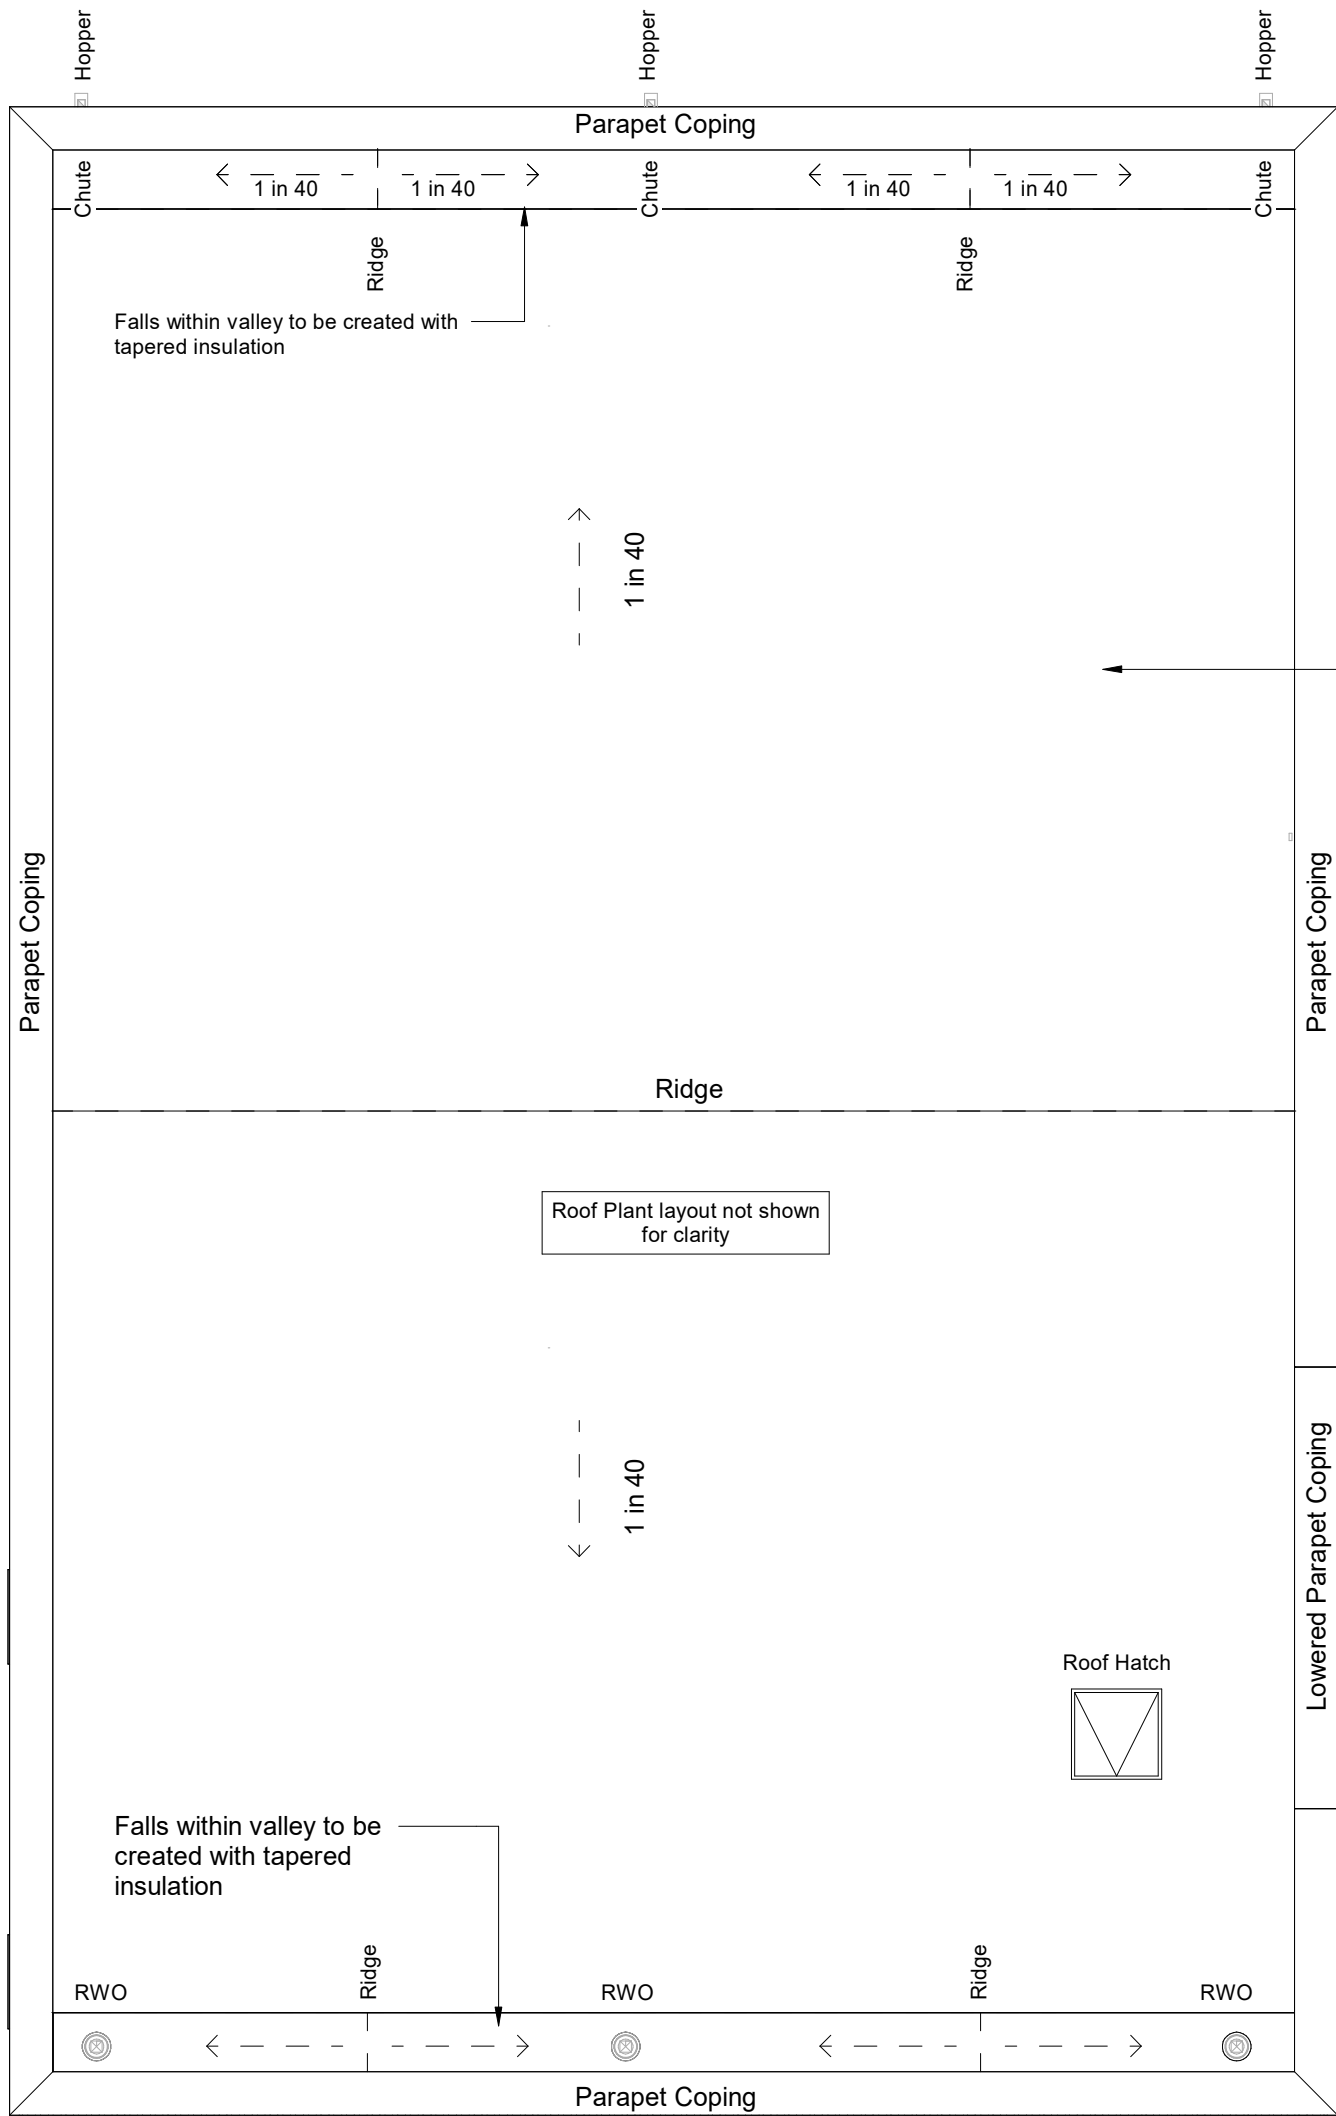

Duo Pitched Cold Roof construction comprising of:

- Interlocking Clay Roof Tiles - FP McCann
- Terracotta
- Monolithic Breathable Membrane
- Timber Battens
- Timber roof truss/ rafters to specialist design



Roof penetrations to be coordinated in stage 5.

Notes

Check all dimensions on site. Do not scale from this drawing

Report any discrepancies and omissions to HLM Architects

This Drawing is Copyright ©

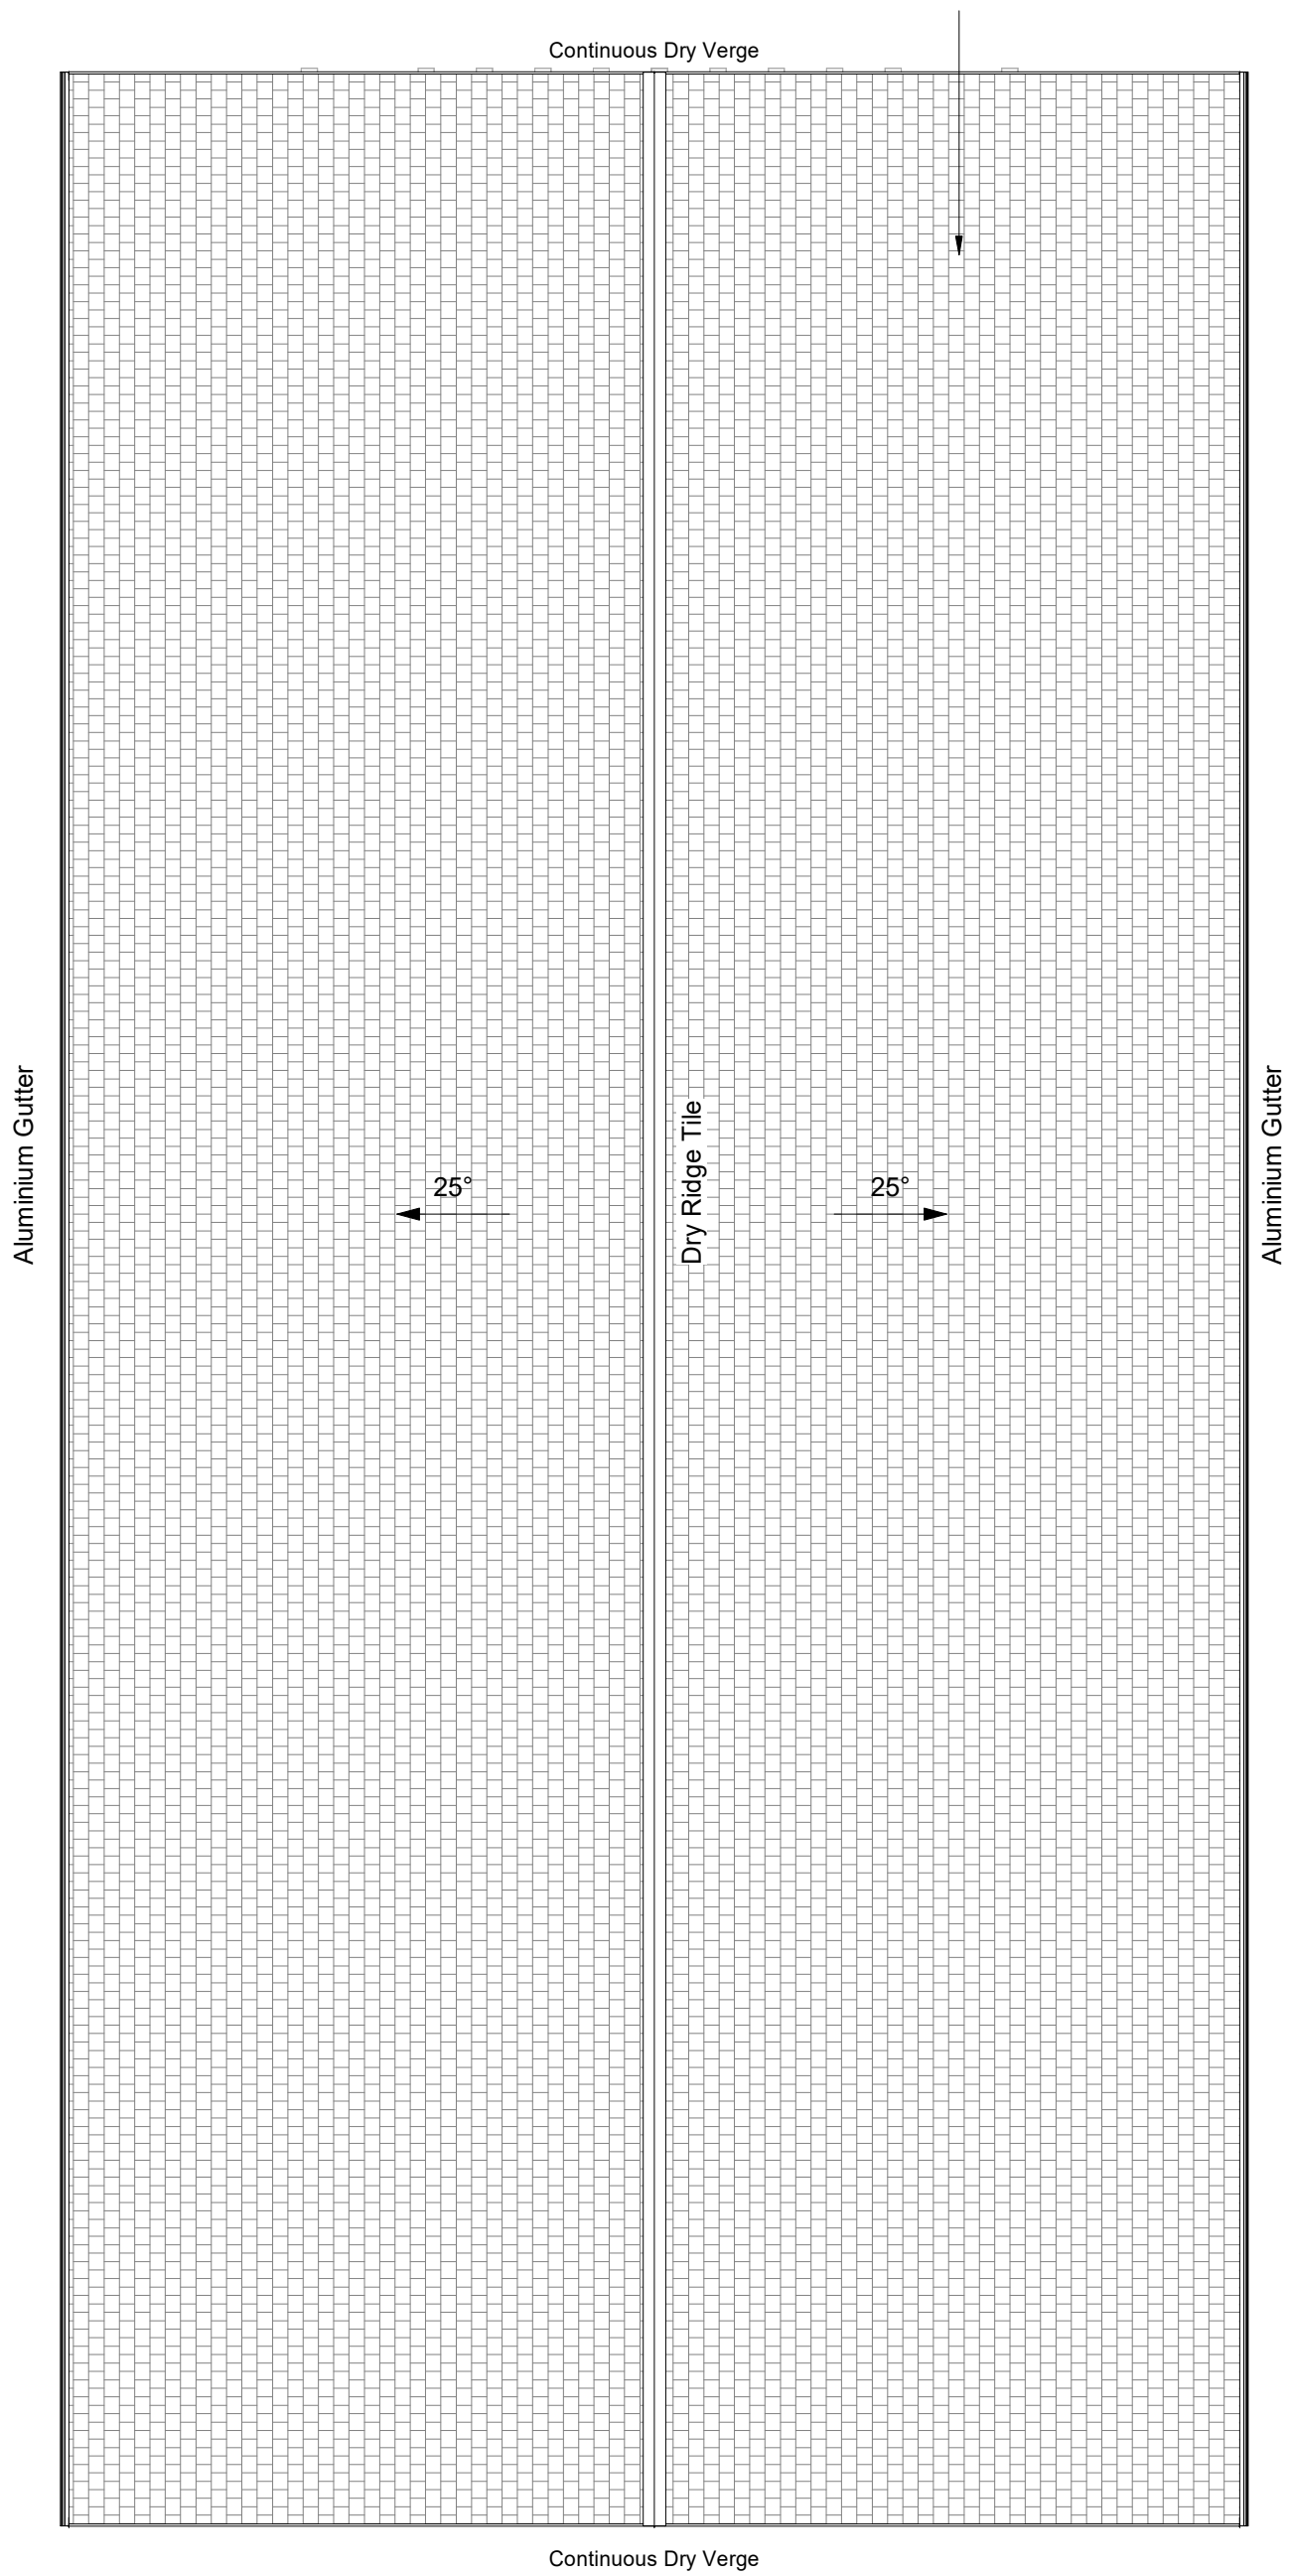 

C02	ISSUED FOR PLANNING RE-SUBMISSION. MINOR DESIGN CO-ORDINATION UPDATES. BRISE SOLEIL OMITTED FOLLOWING INSTRUCTION.	07.10.2025	BC	JH
C01	ISSUED FOR PLANNING	19.08.2025	JH	BC
P08	ISSUE FOR REVISED SECTION 73 APPLICATION	03.12.2024	JH	BC
P07	ISSUE FOR SECTION 73 APPLICATION	29.08.2024	JH	BC
P06	AMENDED STAGE 3 ISSUE	17.11.2023	AB	BK
P05	STAGE 3 ISSUE	20.10.2023	KW	BC
P04	ISSUE FOR PLANNING APPLICATION	25.09.2023	AB	BC
P03	ISSUE FOR CONSULTANT REVIEW AND CO-ORDINATION	15.09.2023	AB	BC
P02	ISSUED FOR INFORMATION	12.09.2023	KW	KB
P01	STAGE 2 ISSUE	05.12.2022	AB	JH
Rev	Description	Date	By	Chk

Revisions	Suitability
Project	S2 INFORMATION

11-1567-01 Twycross Zoo

Client

Twycross Zoo

Title

PROPOSED ROOF PLAN - NSCC & RESIDENTIAL

Drawing No.	Revision
TWZ-HLM-ZZ-R1-DR-A-00102	C02

Scale	Drawn
1 : 100 @A1	BC
Date	Checked
05.12.2022	JH

