



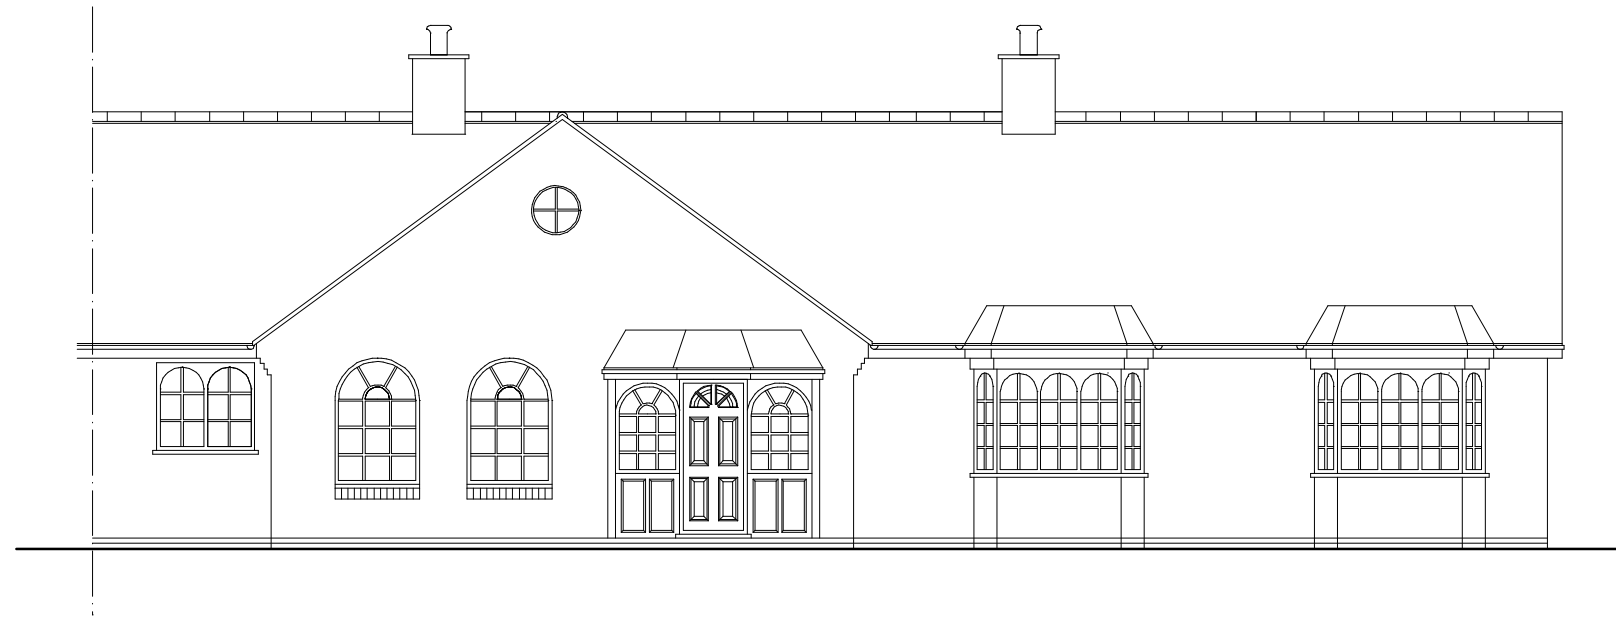


Existing Front Elevation

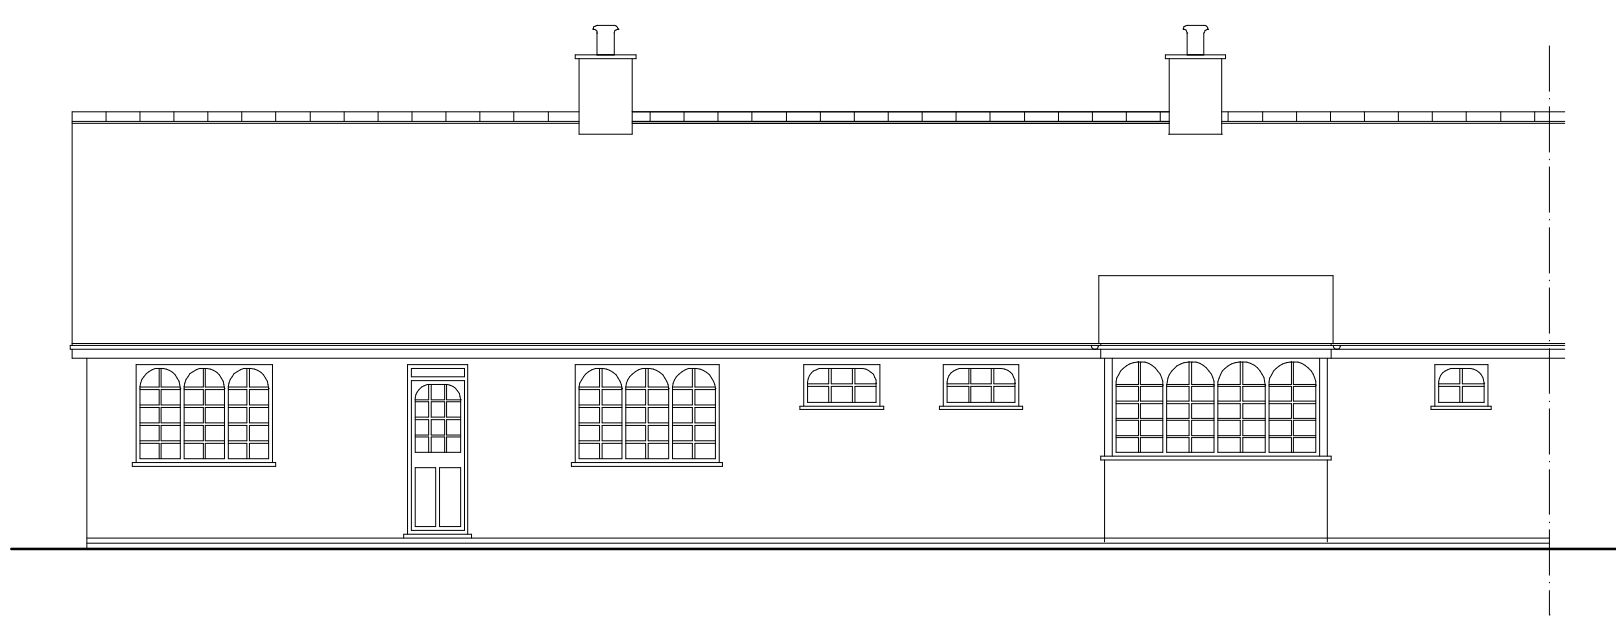


Existing Rear Elevation



Existing Elevation To No 6A

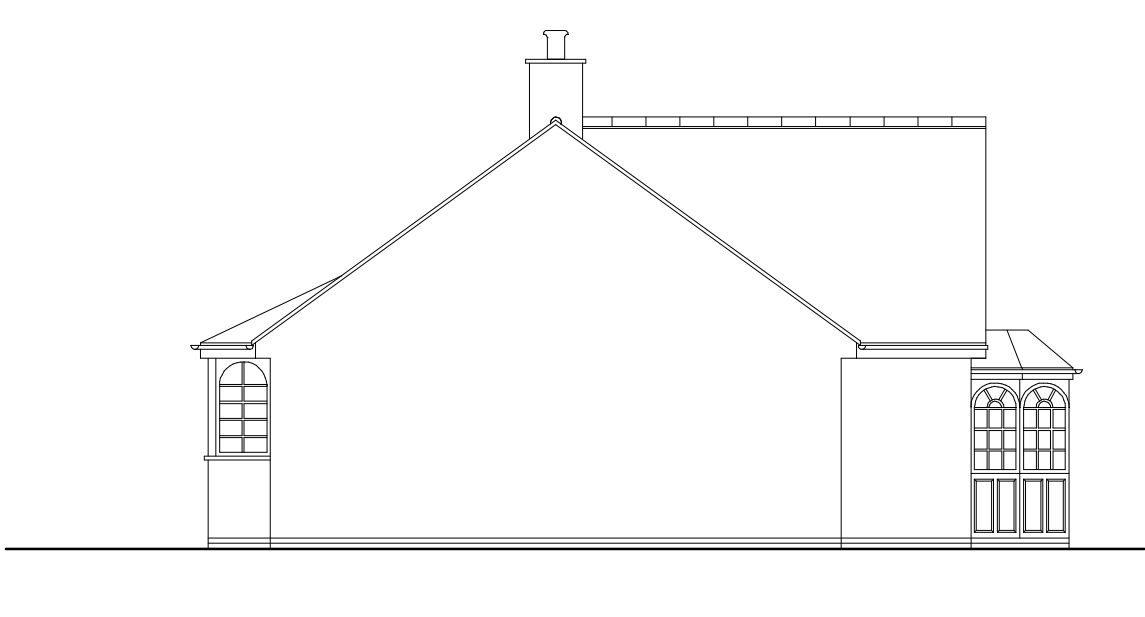

Existing Elevation To No 5A

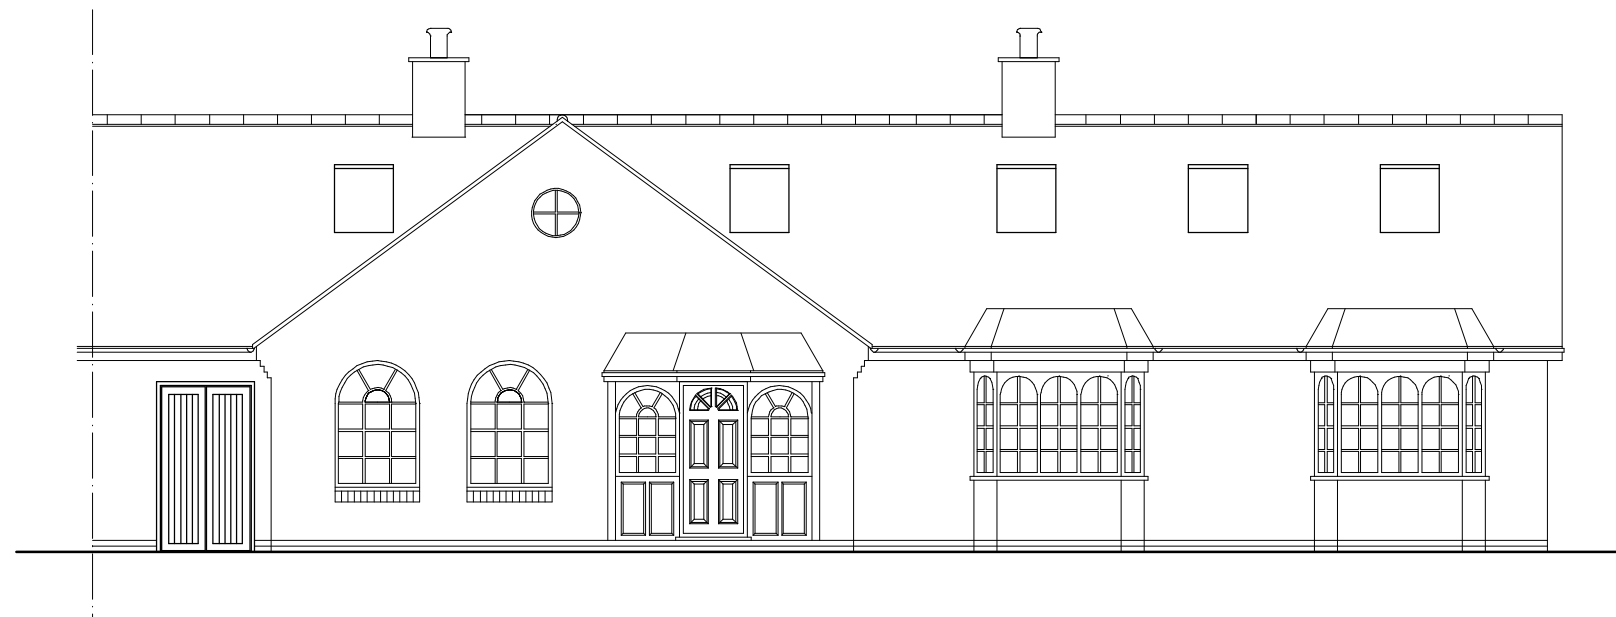


Proposed Front Elevation




Proposed Rear Elevation




Proposed Elevation To No 6A

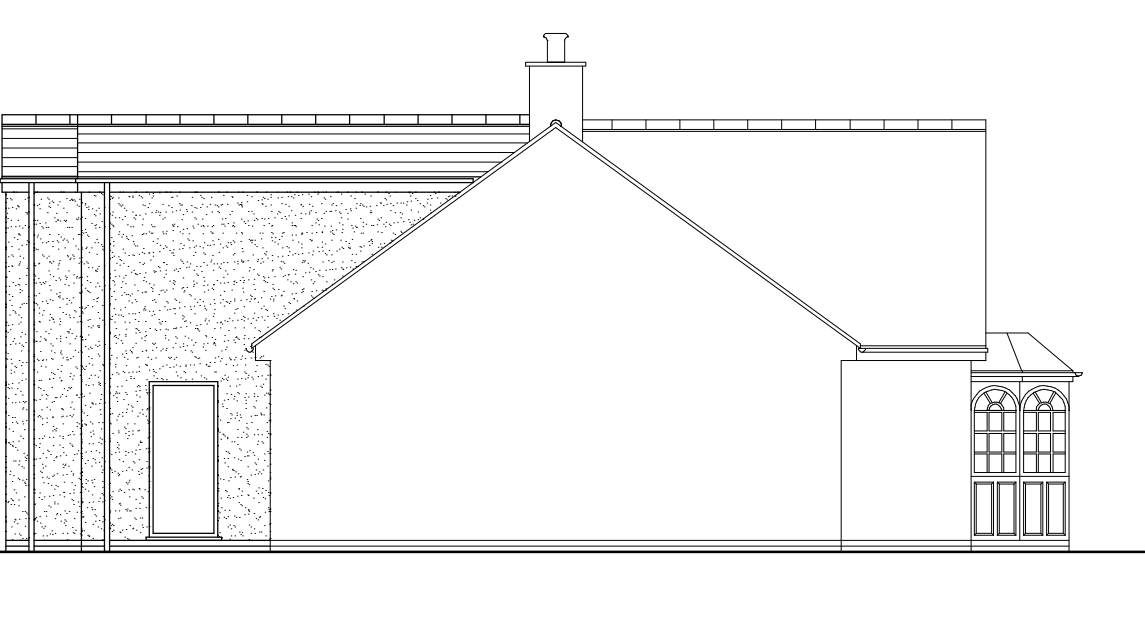


Proposed Elevation To No 5A

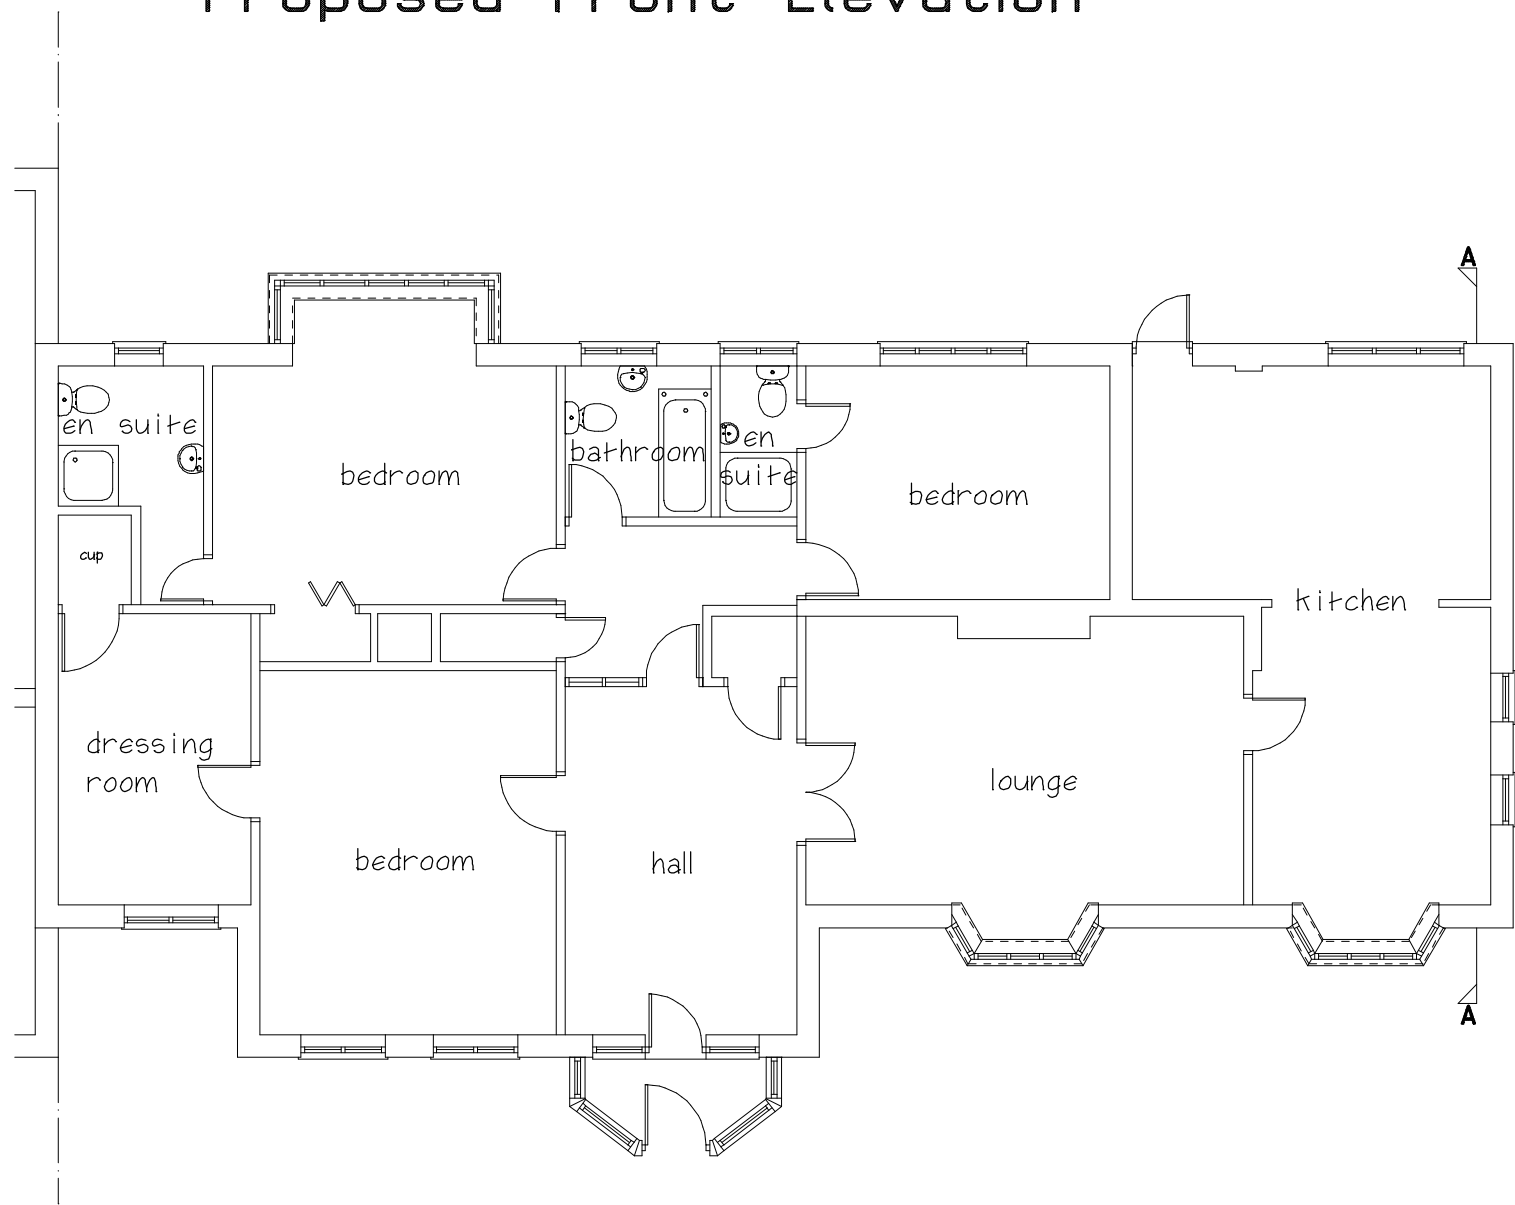

Existing Ground Floor Plan

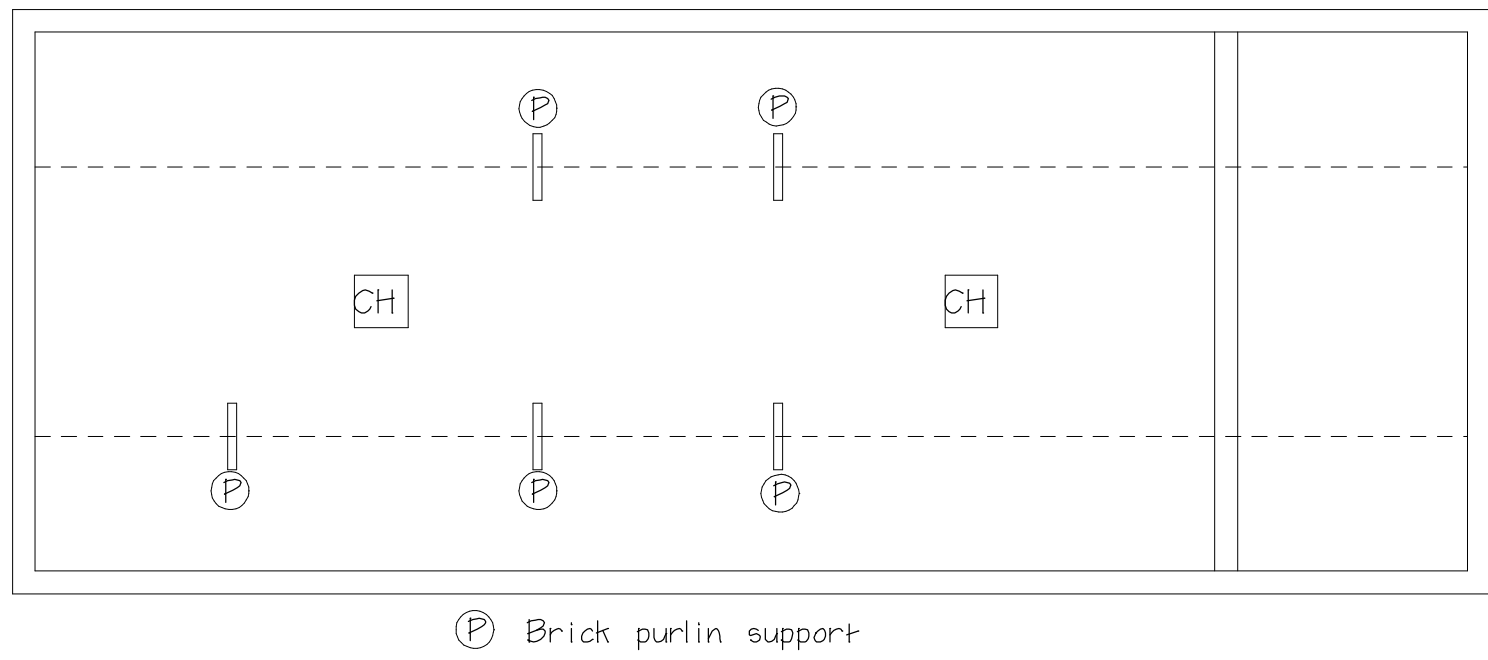


Existing First Floor Plan

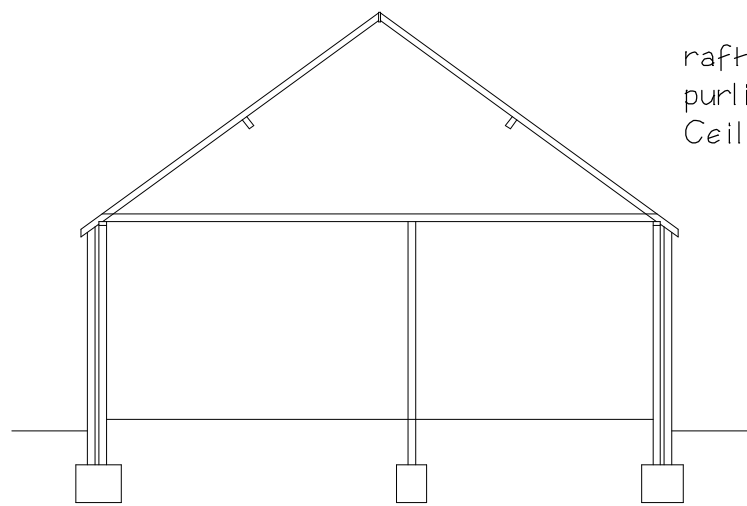


Existing Section AA


rafters 85 x 50mm
purlins 150 x 75mm
Ceiling beams 100 x 50mm

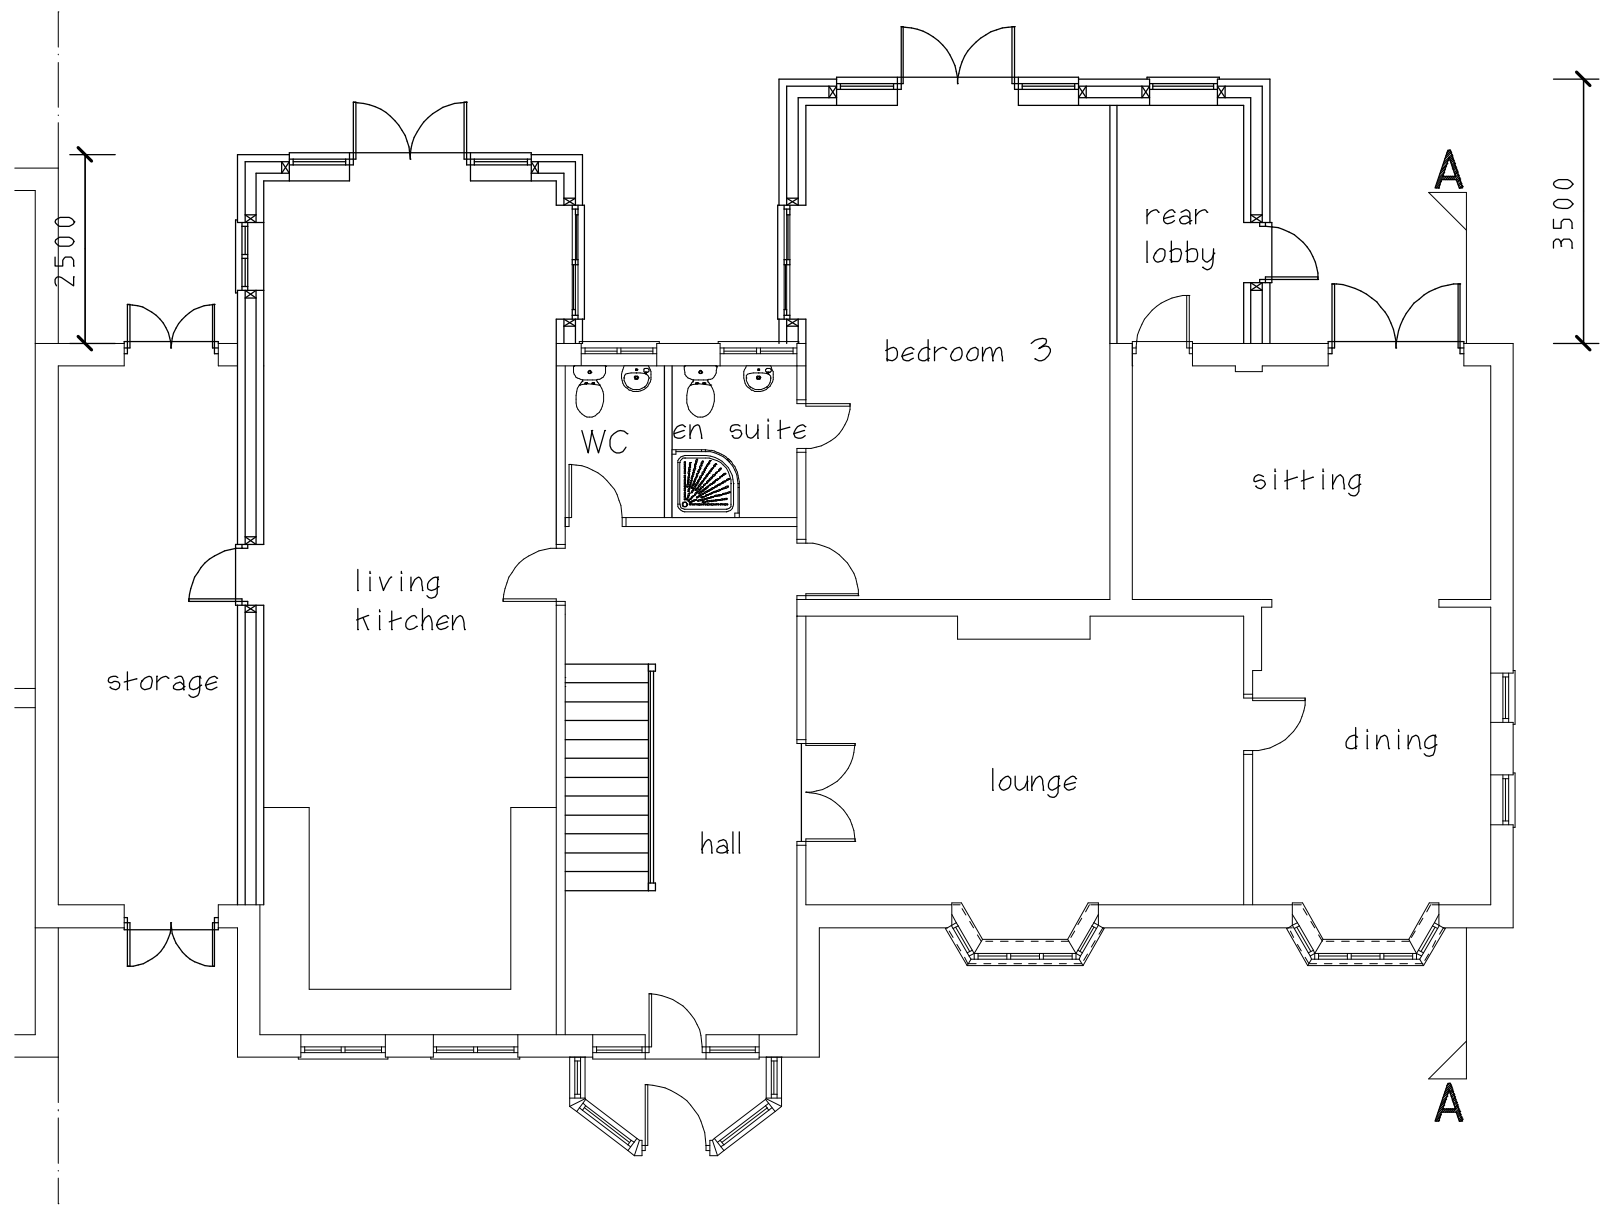

Proposed Ground Floor Plan

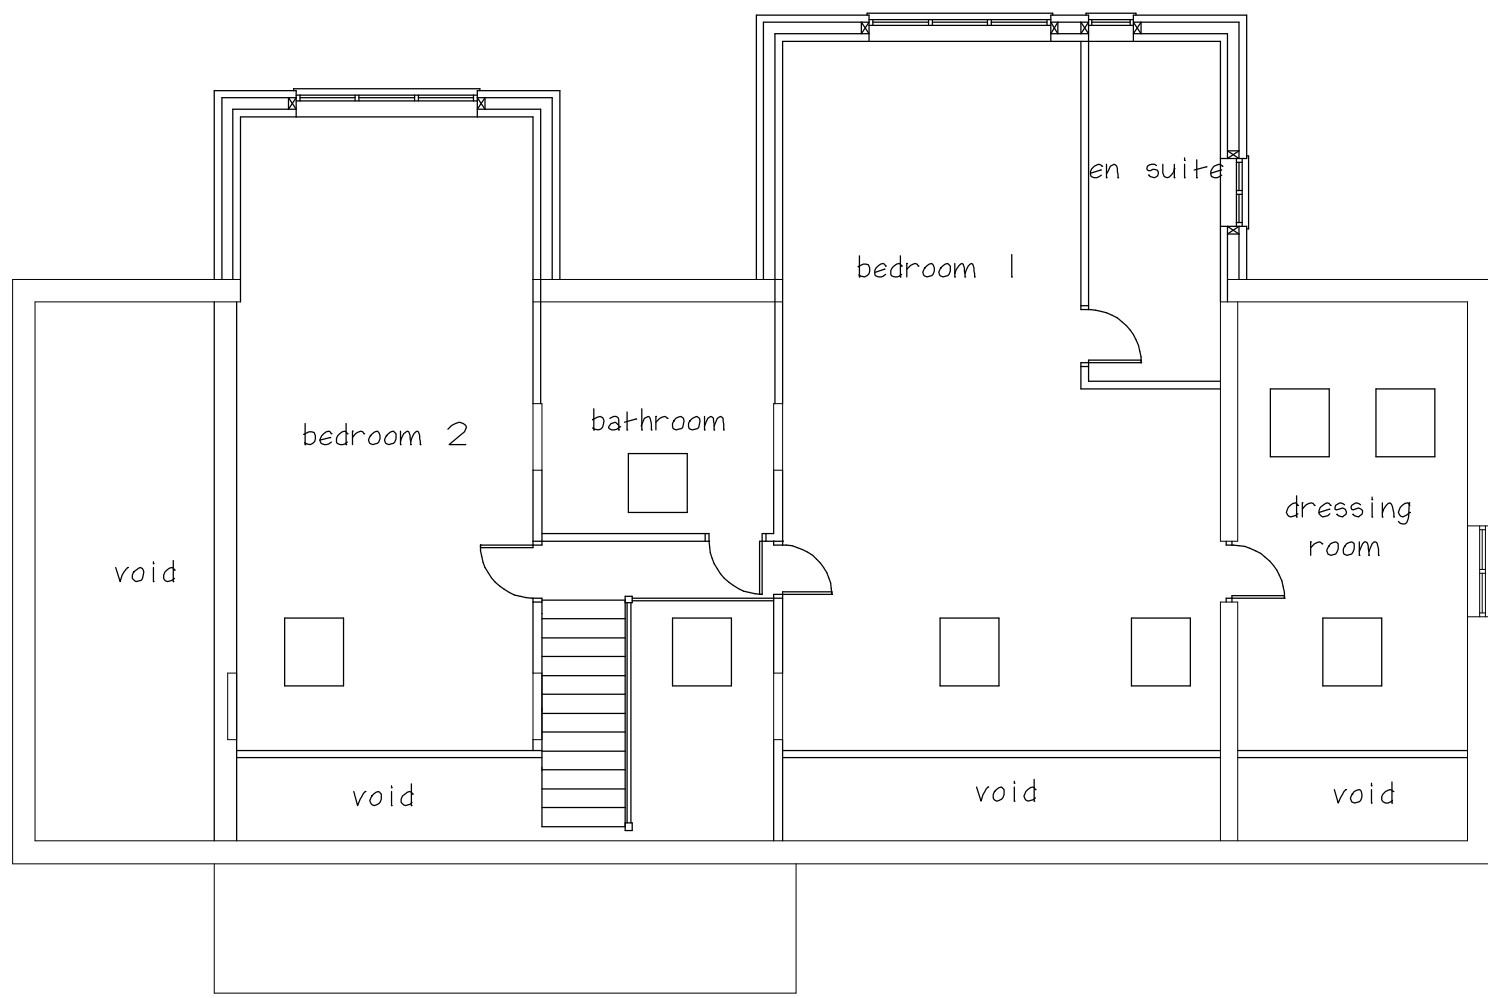

Proposed First Floor Plan

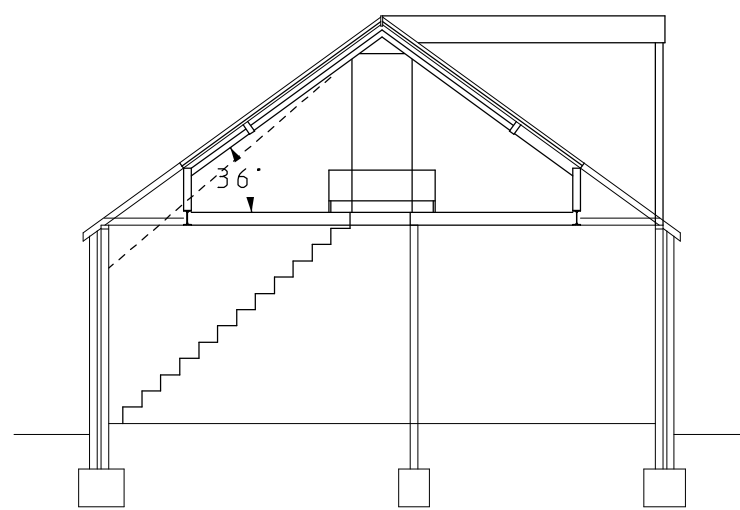

Proposed Section AA

CLIENT

Mr & Mrs Puglisi

JOB TITLE

6 Shakespeare Drive
Hinckley
Leics
LE10 0BG

DRAWING TITLE

Loft Conversion
And Extensions To
Existing Bungalow
Proposed Floor Plan
And Elevations

SCALE	SHEET	DATE	DRAWN BY
1:50 & 1:100	A1	Aug 2023	A Moore

ANDREW MOORE
ARCHITECTURAL SERVICES
Tel; 07973397765
Email;andrewmoore@workmail.com

DRG NO	SHEET NO
1621-REV/A	