




N.B.
TO BE READ IN CONJUNCTION
WITH REG NO C25/839

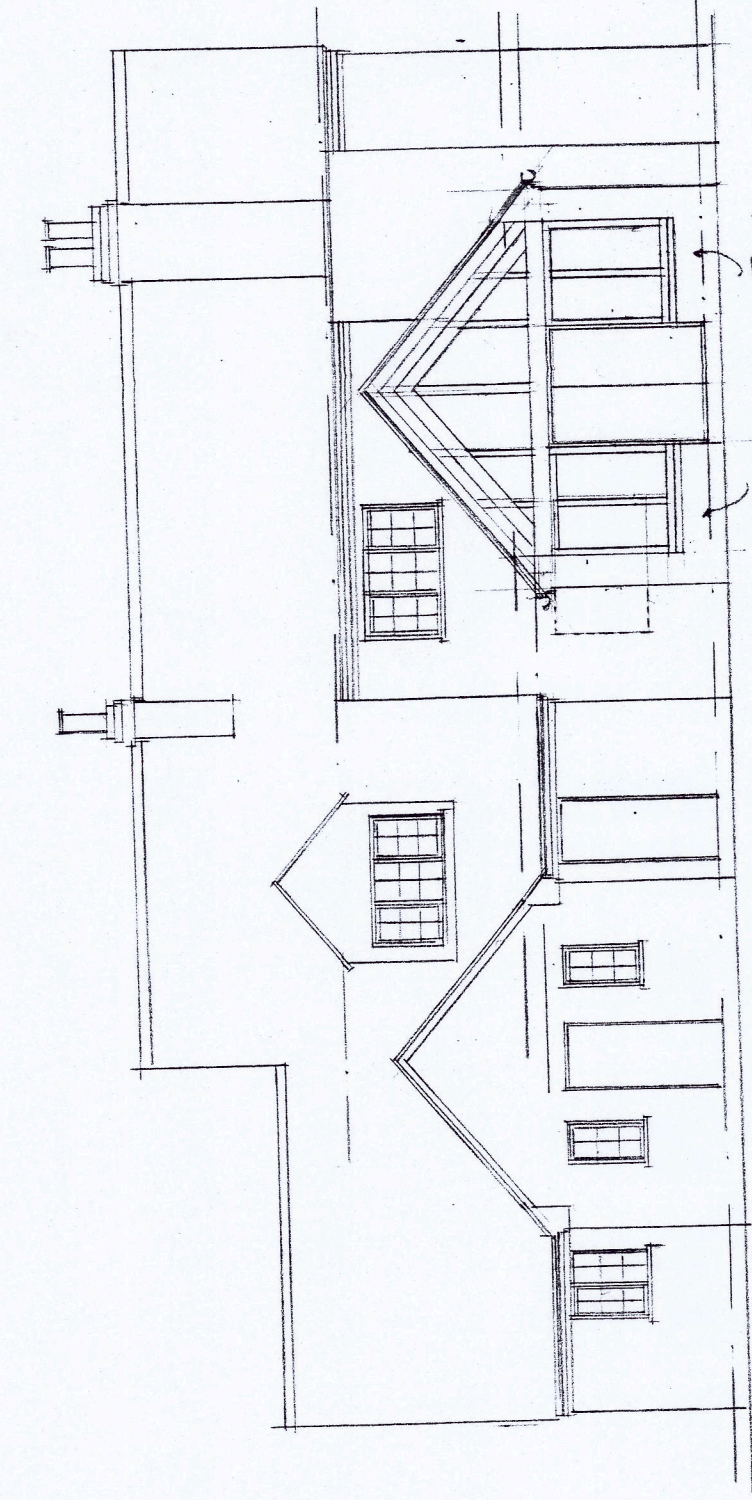


NORTH ELEVATION WHEN ALTERED

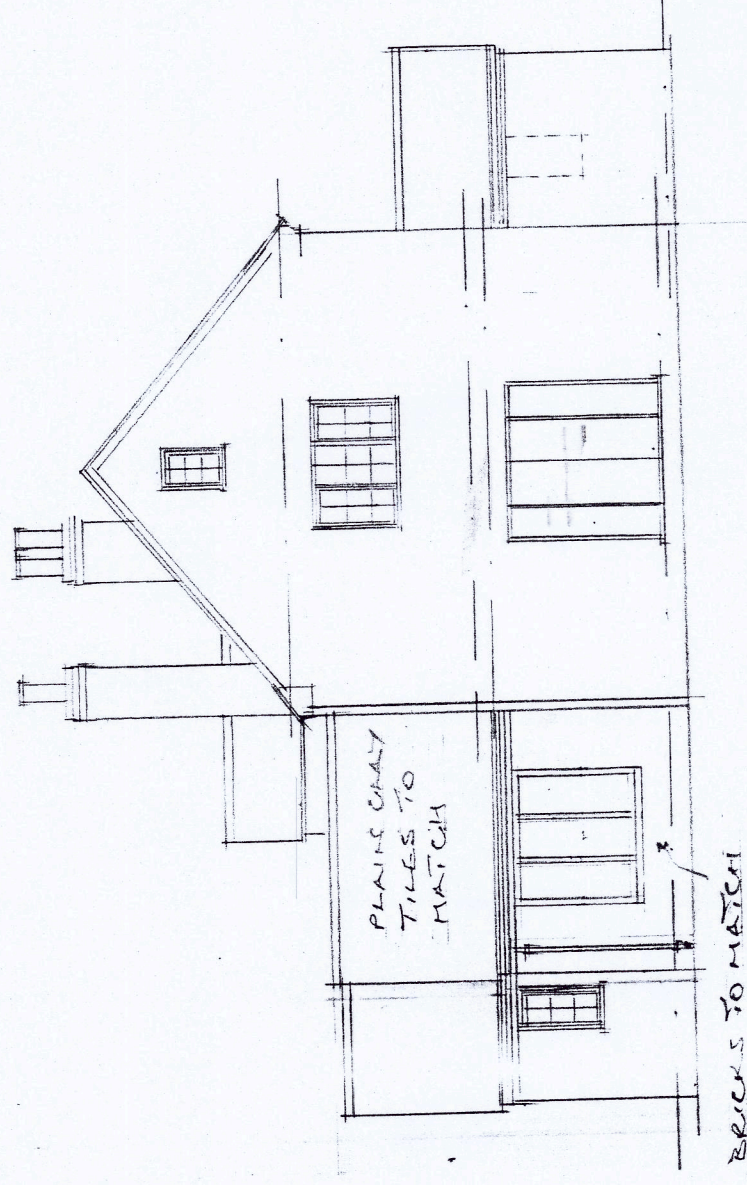

WEST ELEVATION WHEN ALTERED

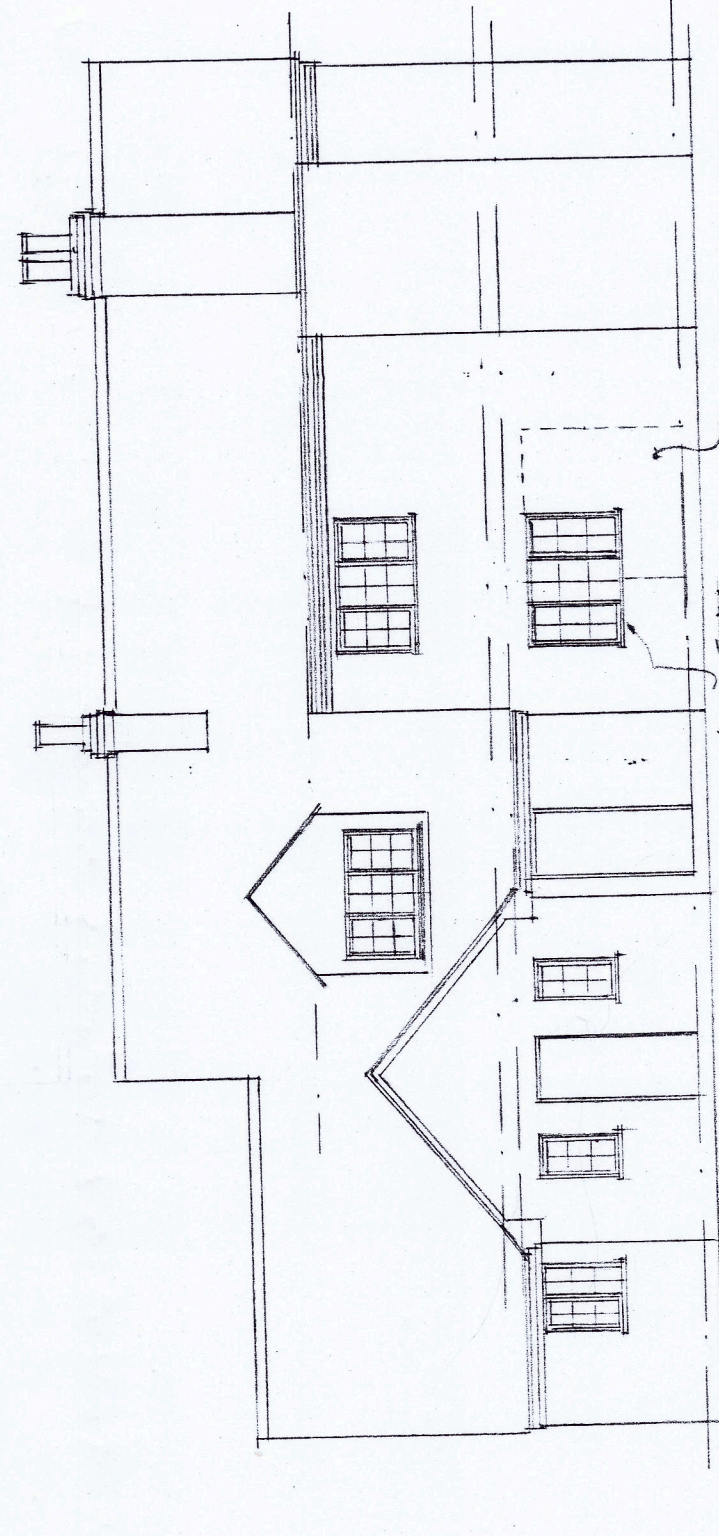

NORTH ELEVATION AS EXISTING

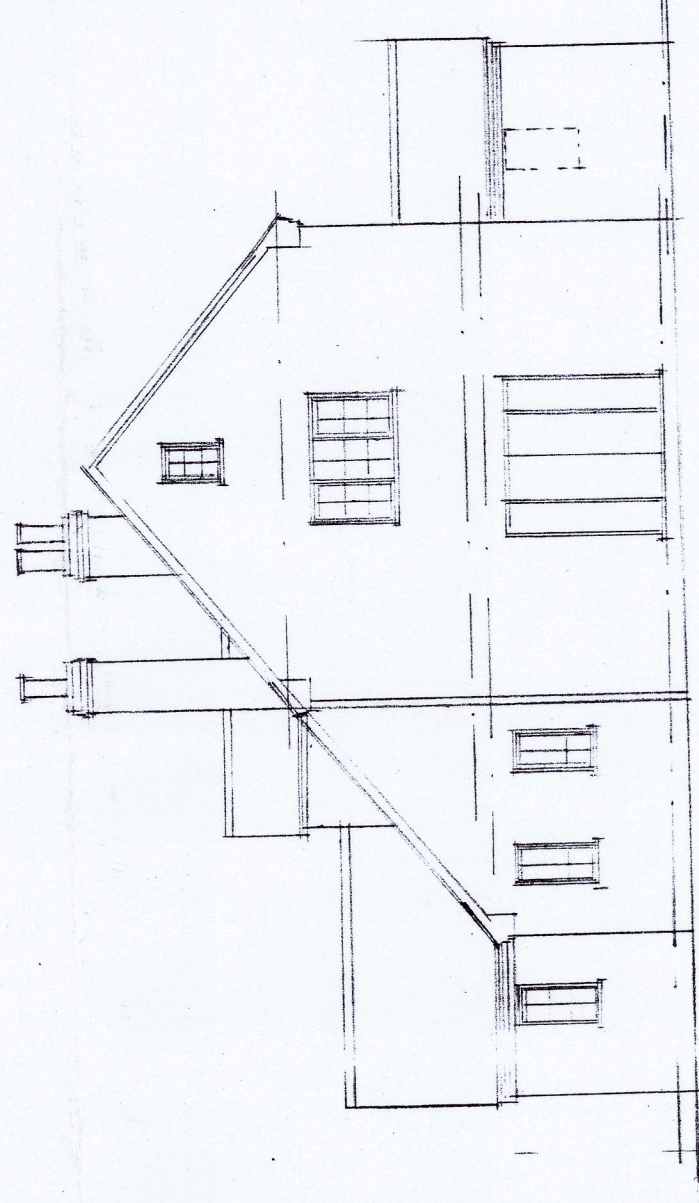

WEST ELEVATION AS EXISTING

SCALE
1:100

PROPOSED GARDEN ROOM EXTENSION TO
MANOR HOUSE FARM, WYKIN RD., WYKIN, HINCKLEY

ISSUE NO: 1

OWNER: SON
CHARLOTTE BRAME HOUSE
35 CASTLE ST, HINCKLEY.
TEL NO: 01455 634149

DRG. NO: C25/840