



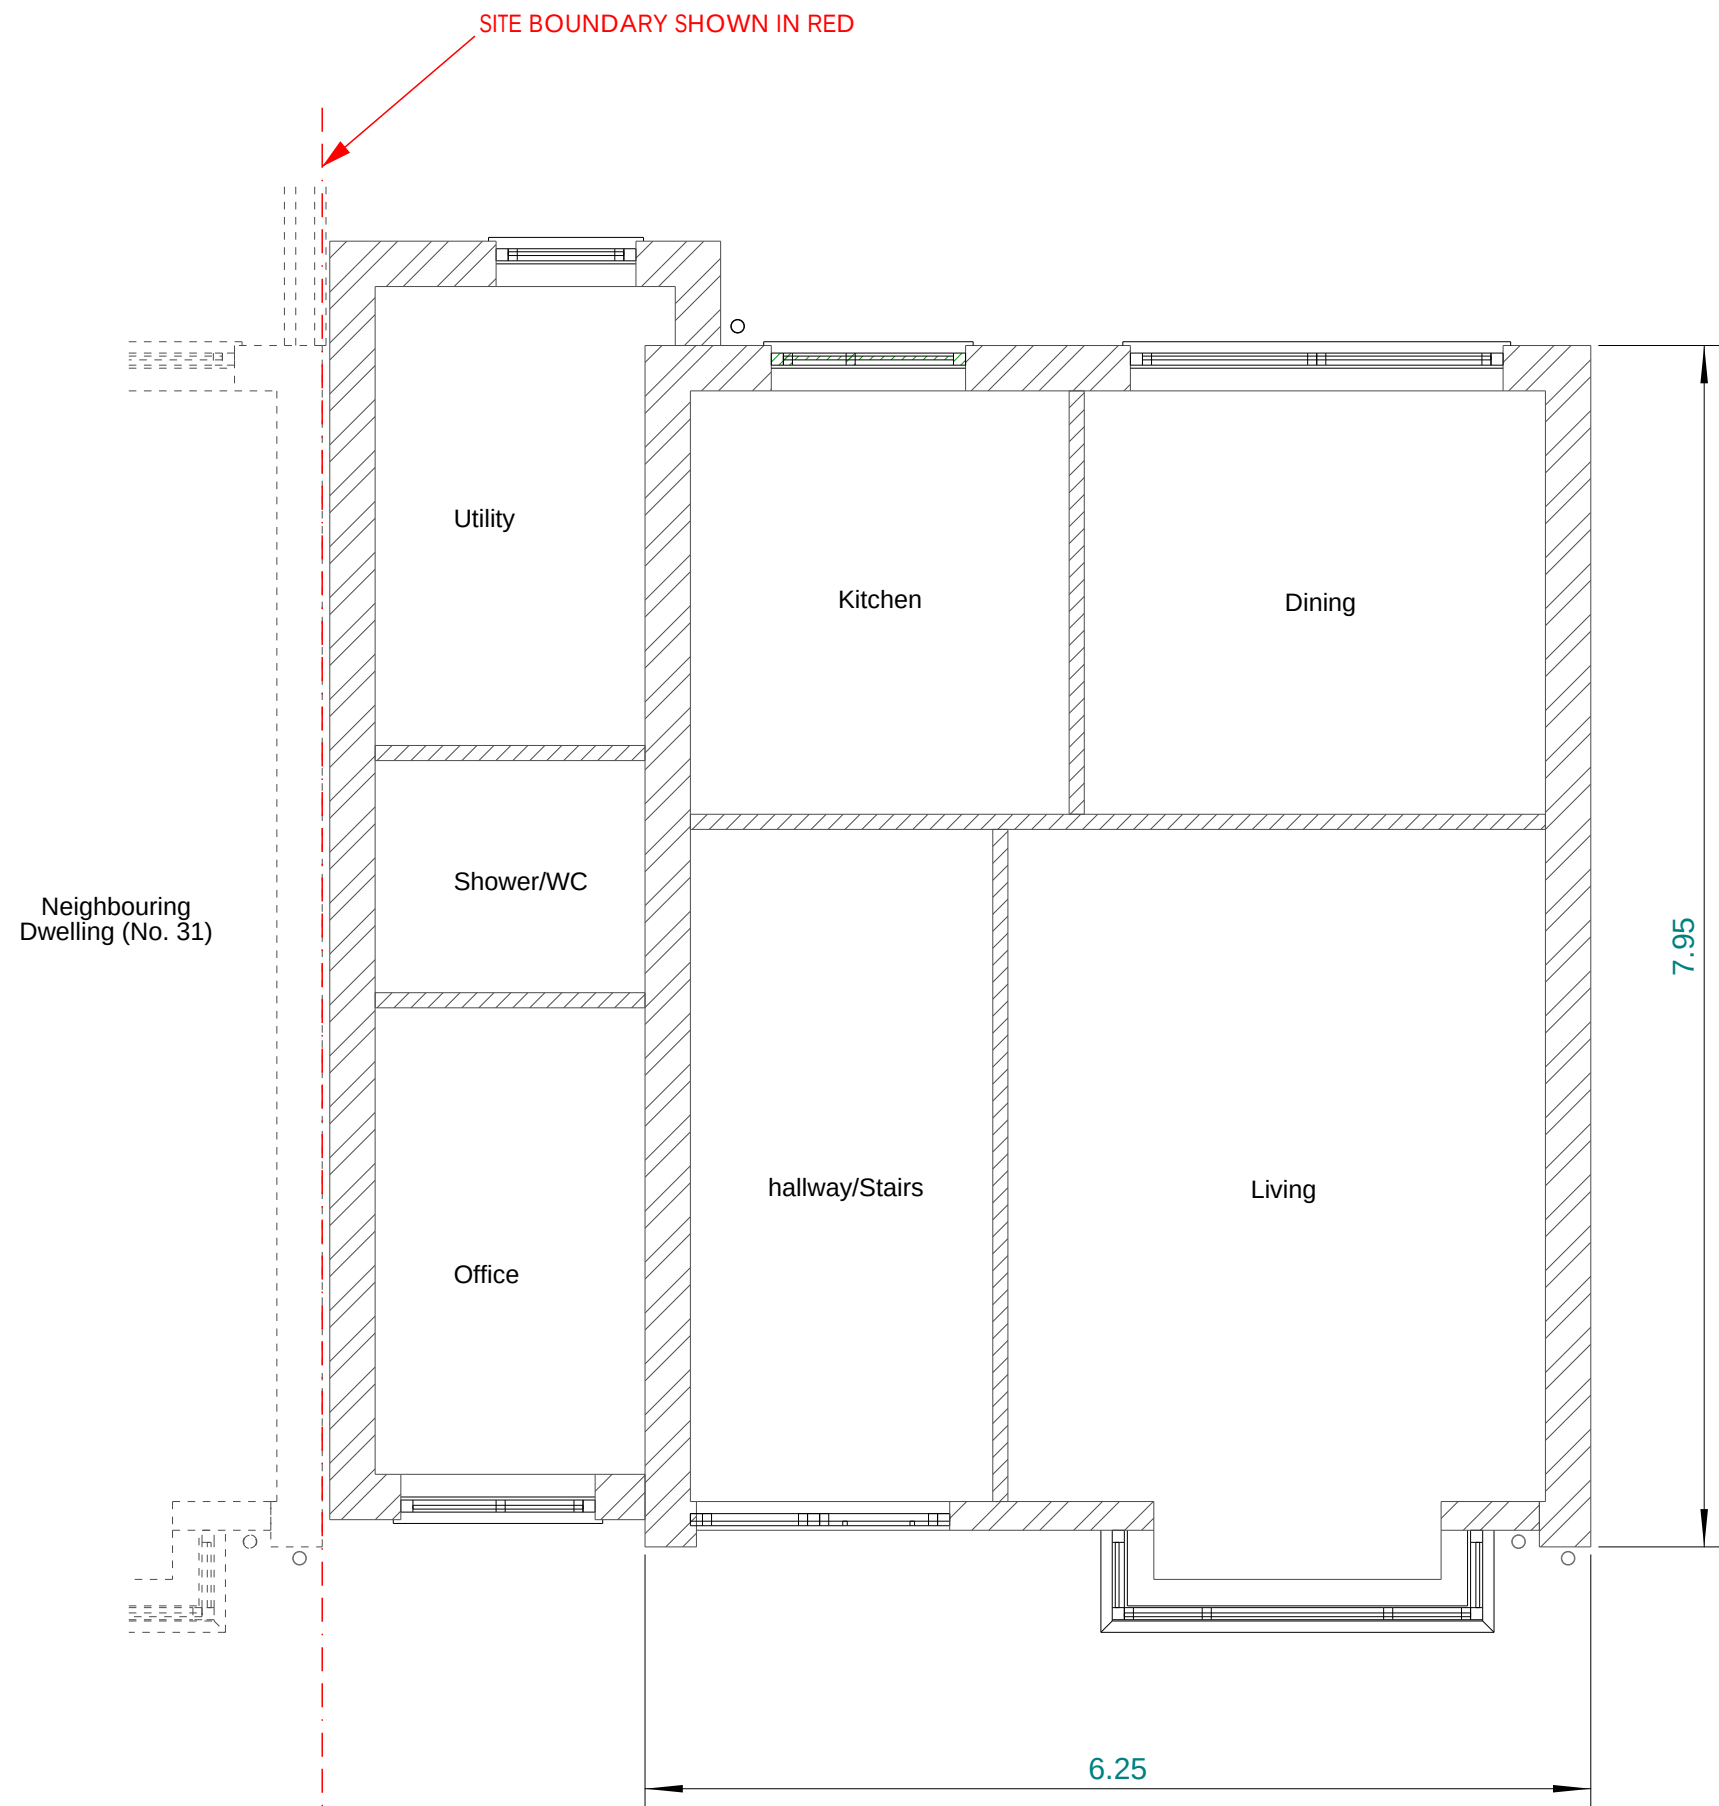

Existing Ground Floor Plan (1:50)

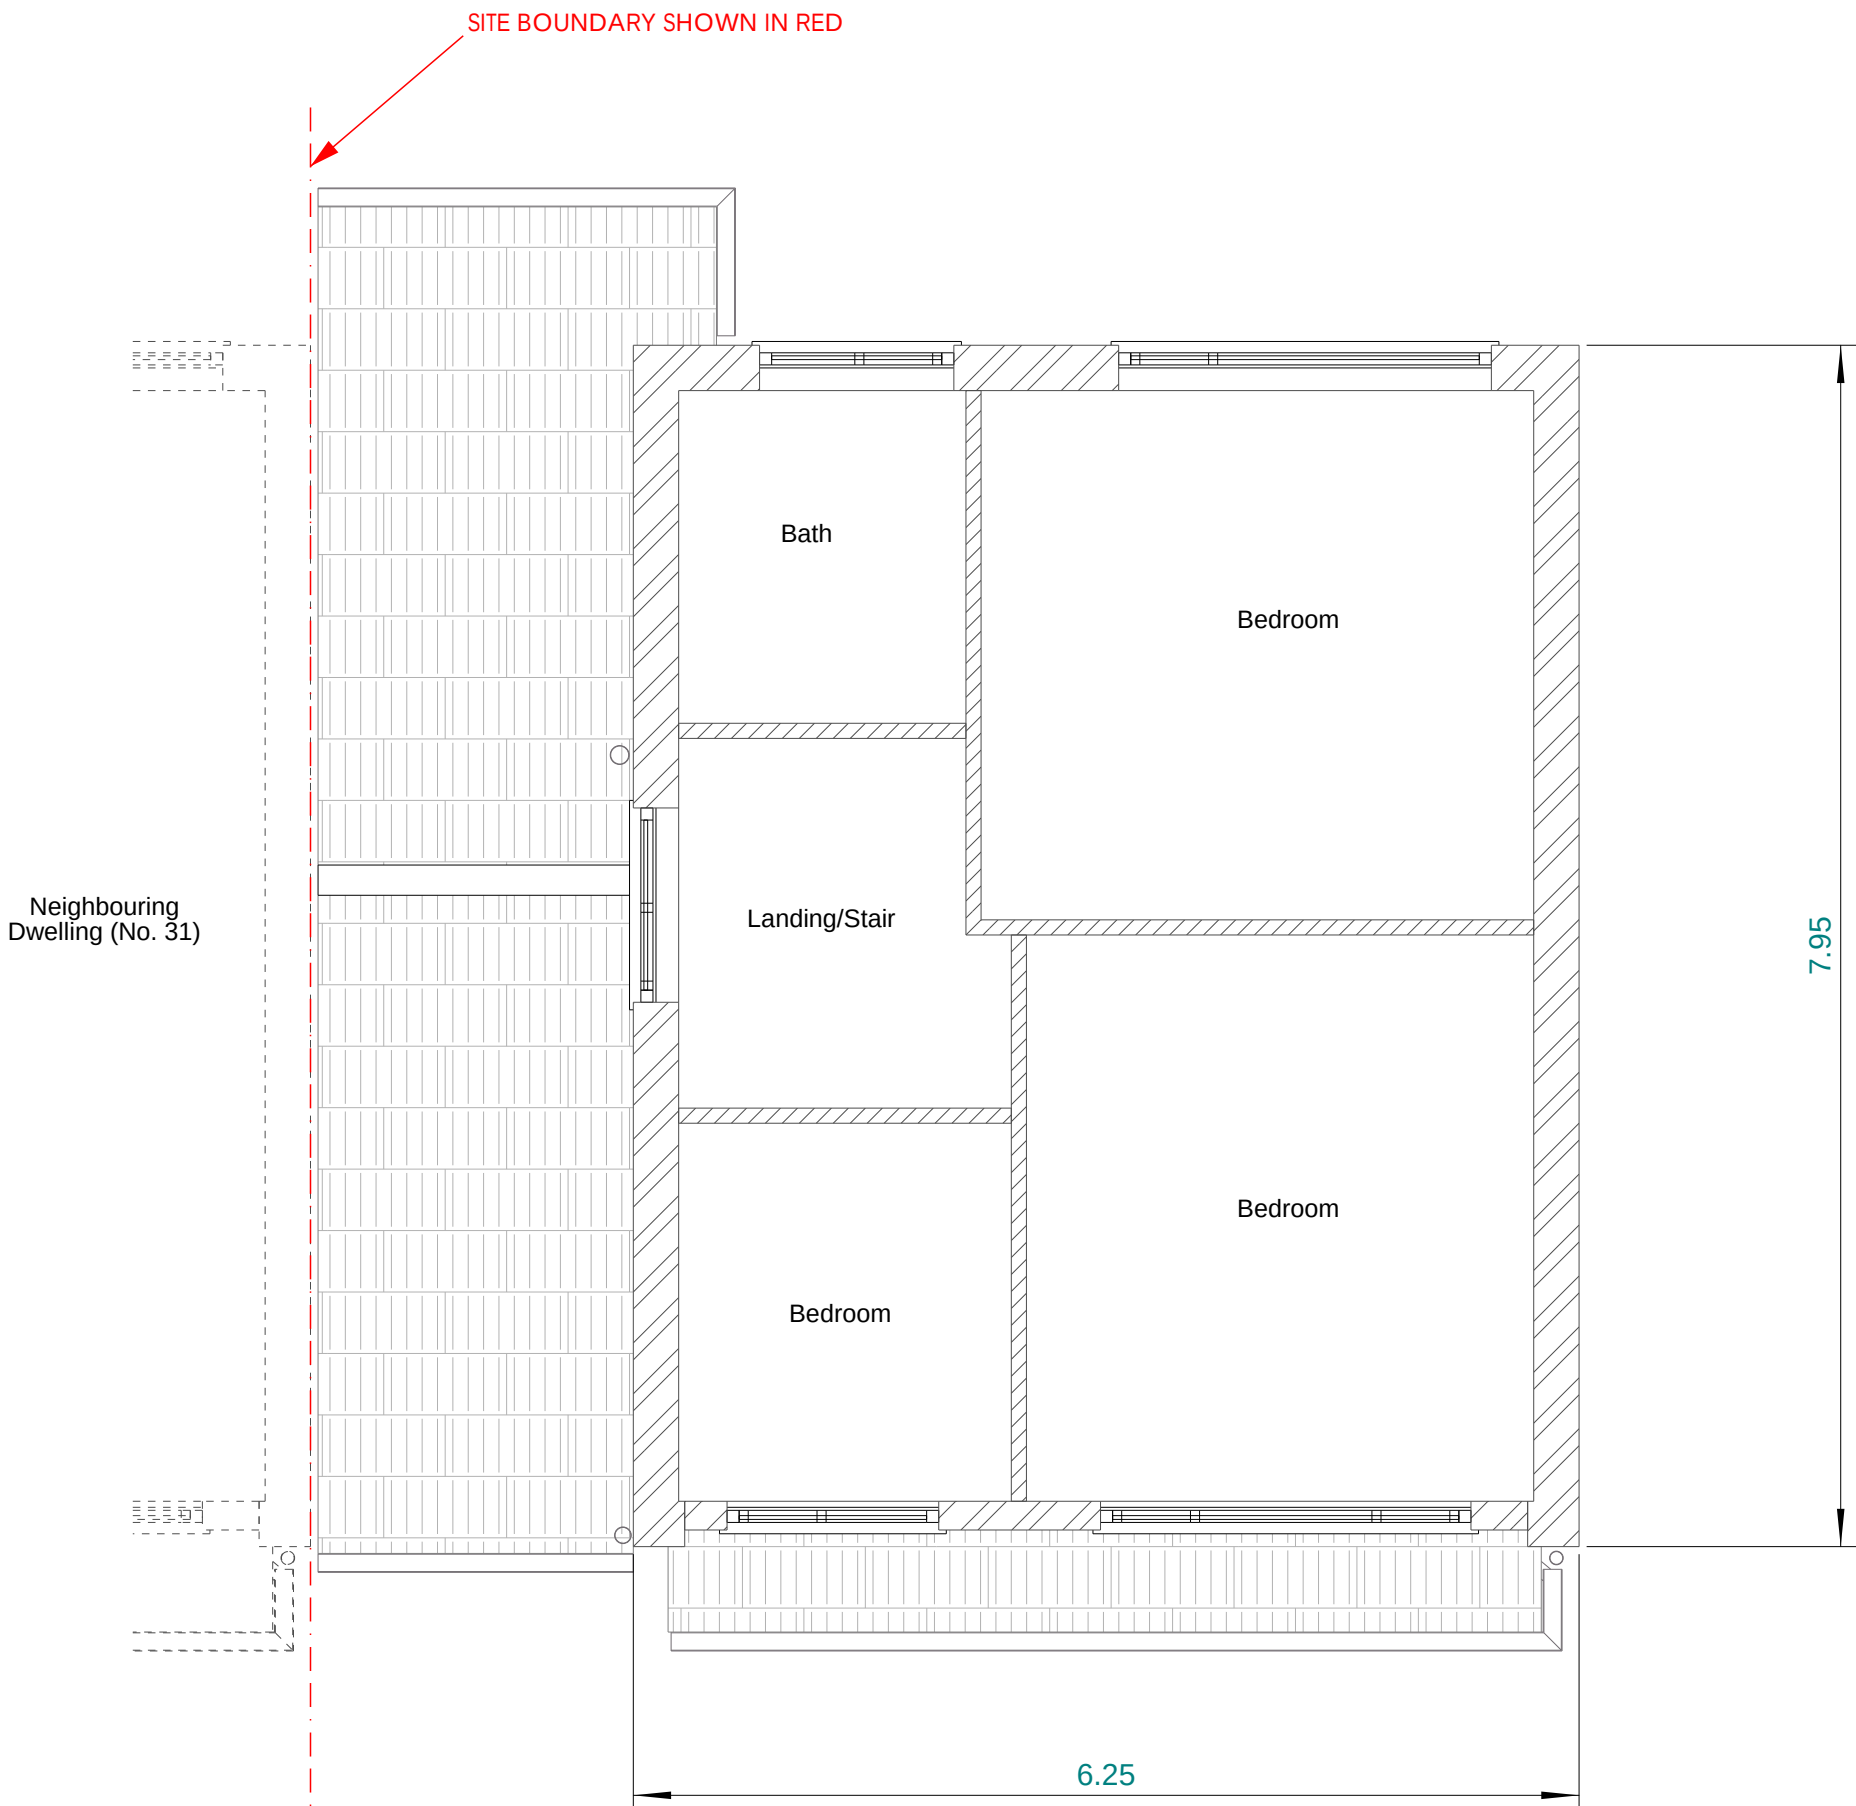

Existing 1st Floor Plan (1:50)

2	02	UPDATED & ISSUED FOR PLANNING	TS		27.03.2025
1	01	ISSUED FOR PLANNING	TS		25.03.2025
No REV MARK		REVISION DESCRIPTION	CREATED	APPROVED	REV. DATE

GENERAL NOTES:
CONTRACTORS MUST VISIT SITE AND FAMILIARISE THEMSELVES WITH THE FULL EXTENT OF THE WORKS.
ALL DIMENSIONS TO BE CHECKED ON SITE - DO NOT SCALE.
PROPOSED 1st FLOOR EXTENSION TO FRONT ELEVATION TO FORM ADDITIONAL LIVING SPACE AT 1st FLOOR.

CLIENT:	MR & MRS. CLEMENTS	DRAWN:	TS	24.03.2025
		CHECKED:	TS	27.03.2025
PROJECT:	PROPOSED 1st FLOOR EXTENSION 33 AVONDALE ROAD BARLESTONE, CV13 0HX			
TITLE:	EXISTING PLANS			

TECHNICAL SOLUTIONS LTD

1 LITTLEFIELD LANE, DESFORD
LEICESTER
LE9 9QZ
Tel: 01455 - 828548

SCALE:	CONTRACT No:	DRAWING No:	REV.
1:50	25-1276	G [3]	02