




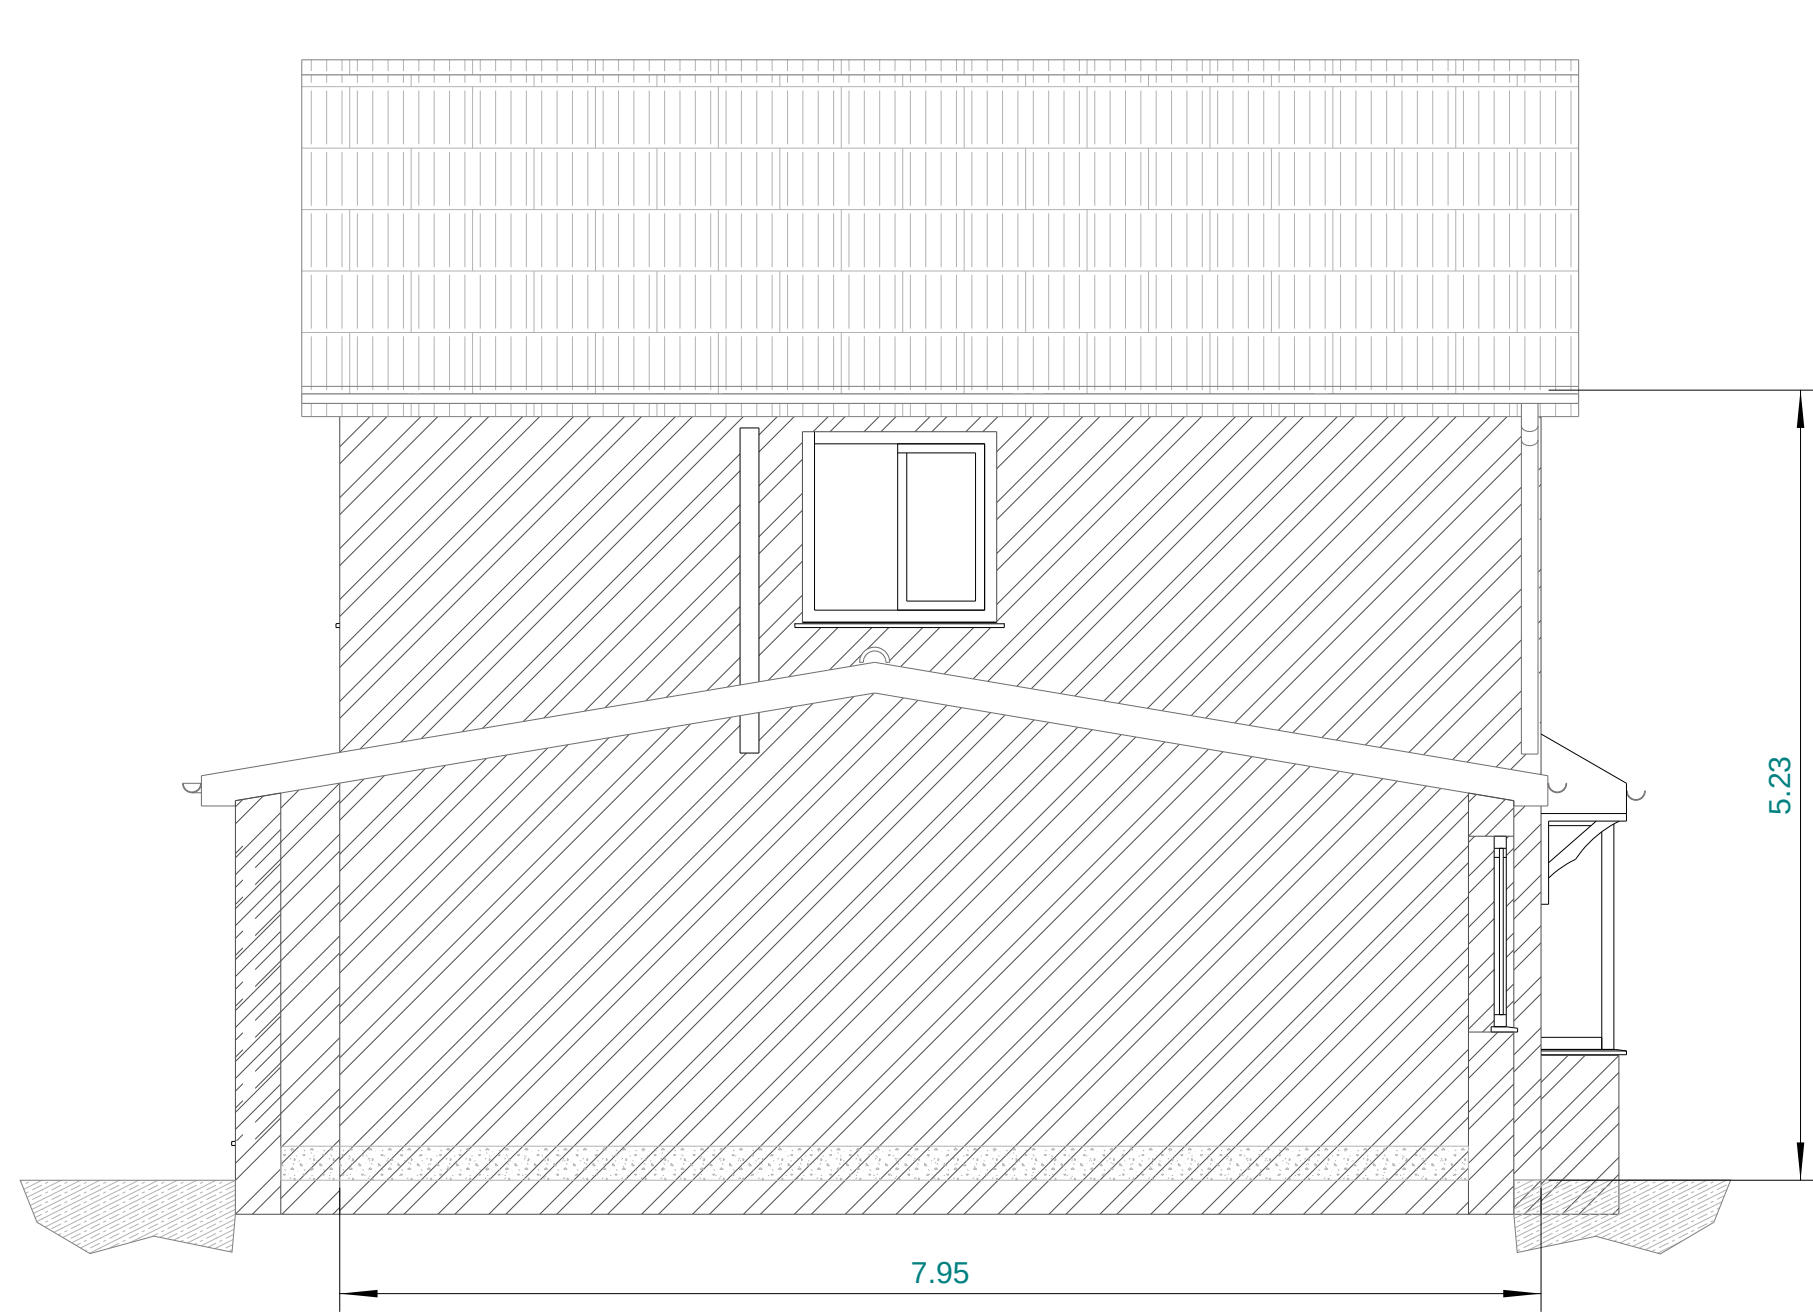

Existing North Elevation (1:50)

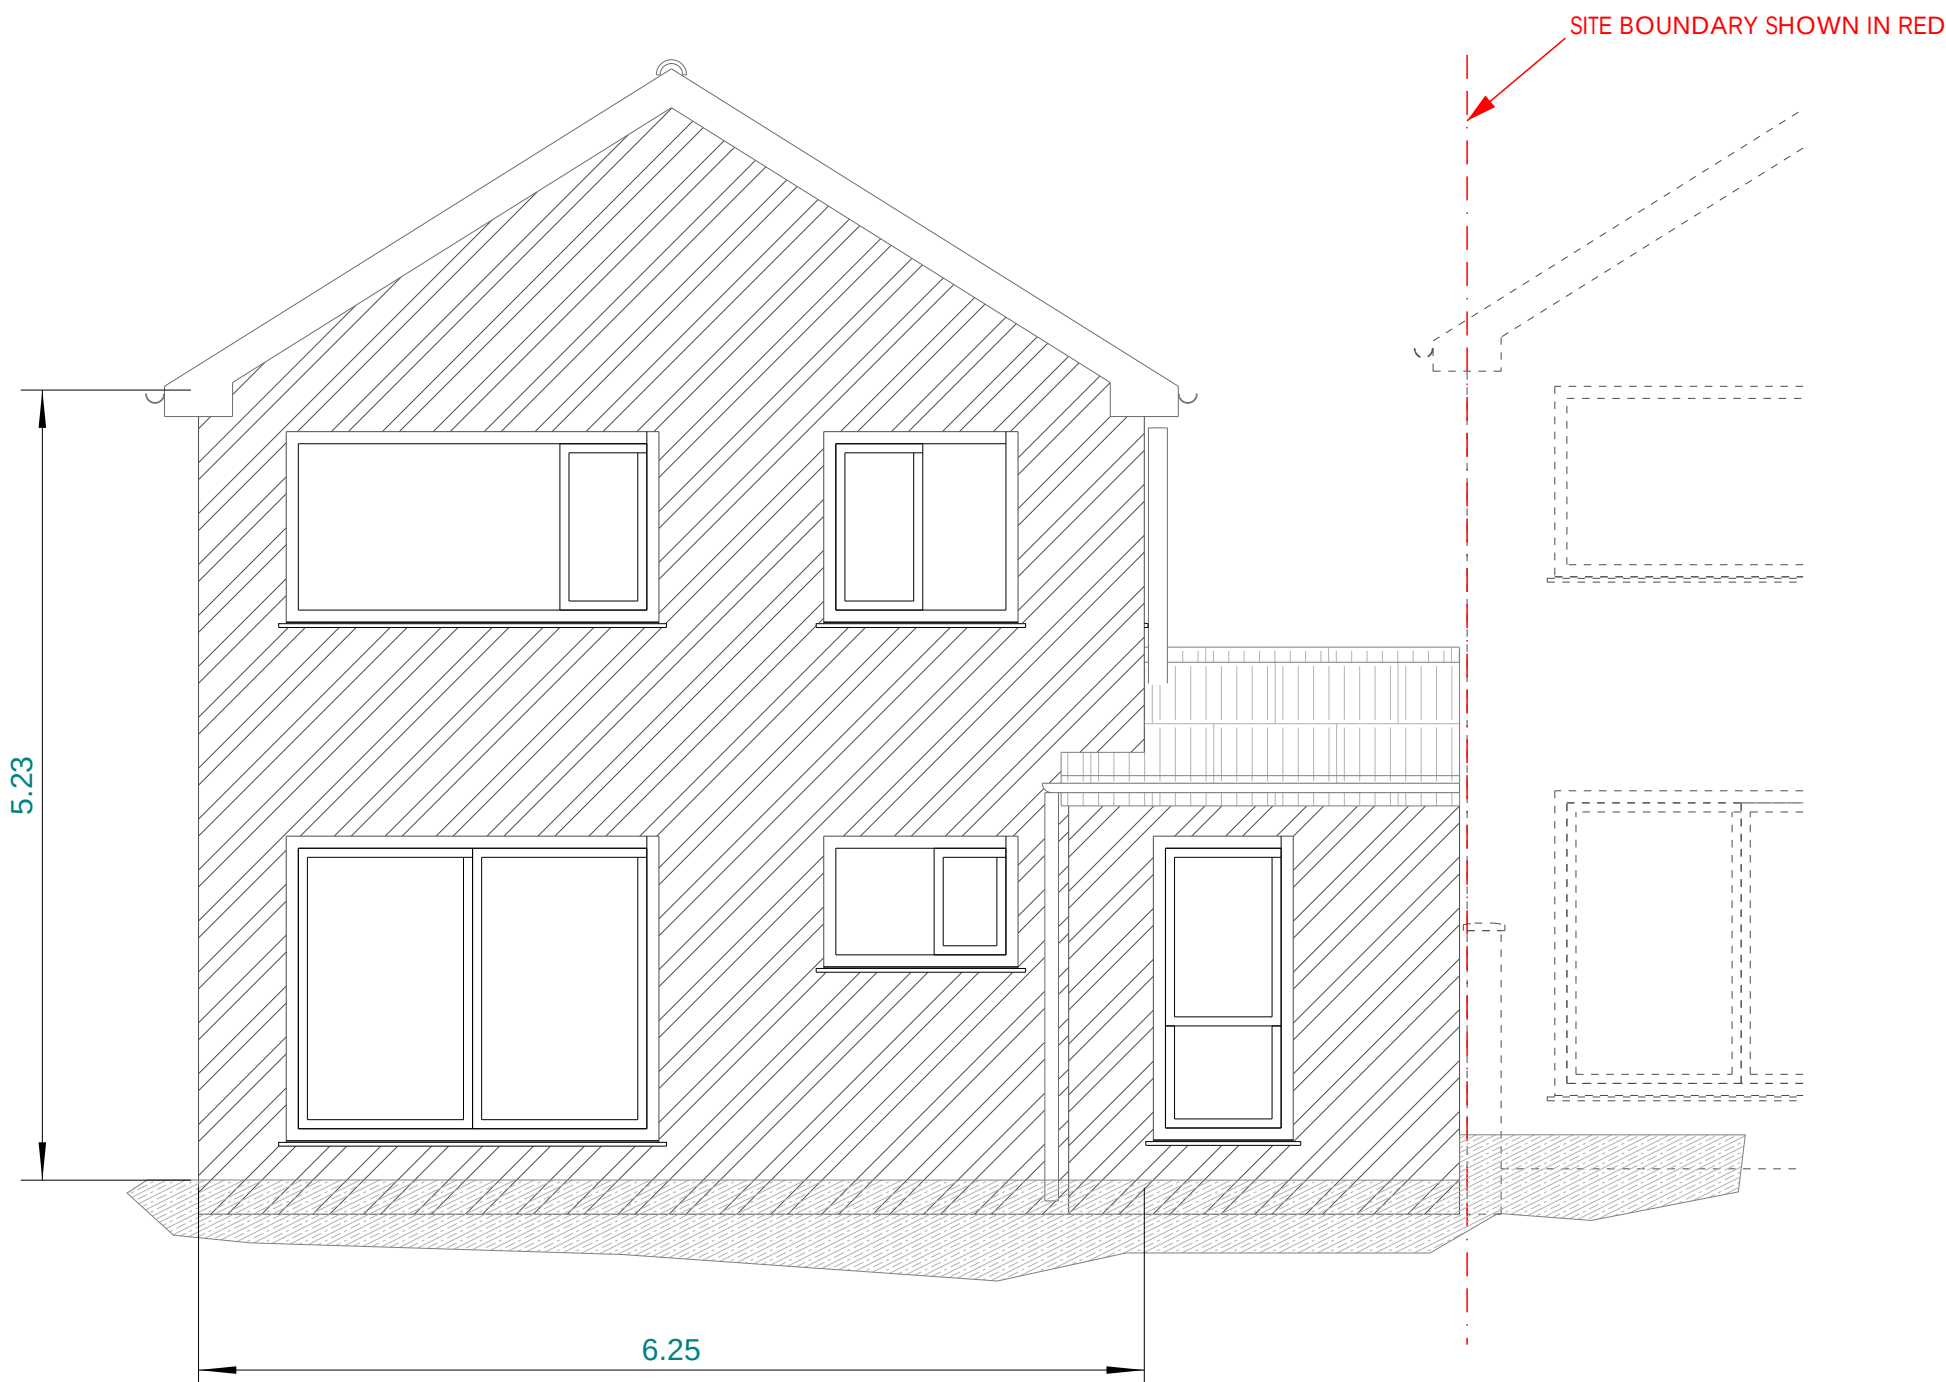

Existing East Elevation (1:50)

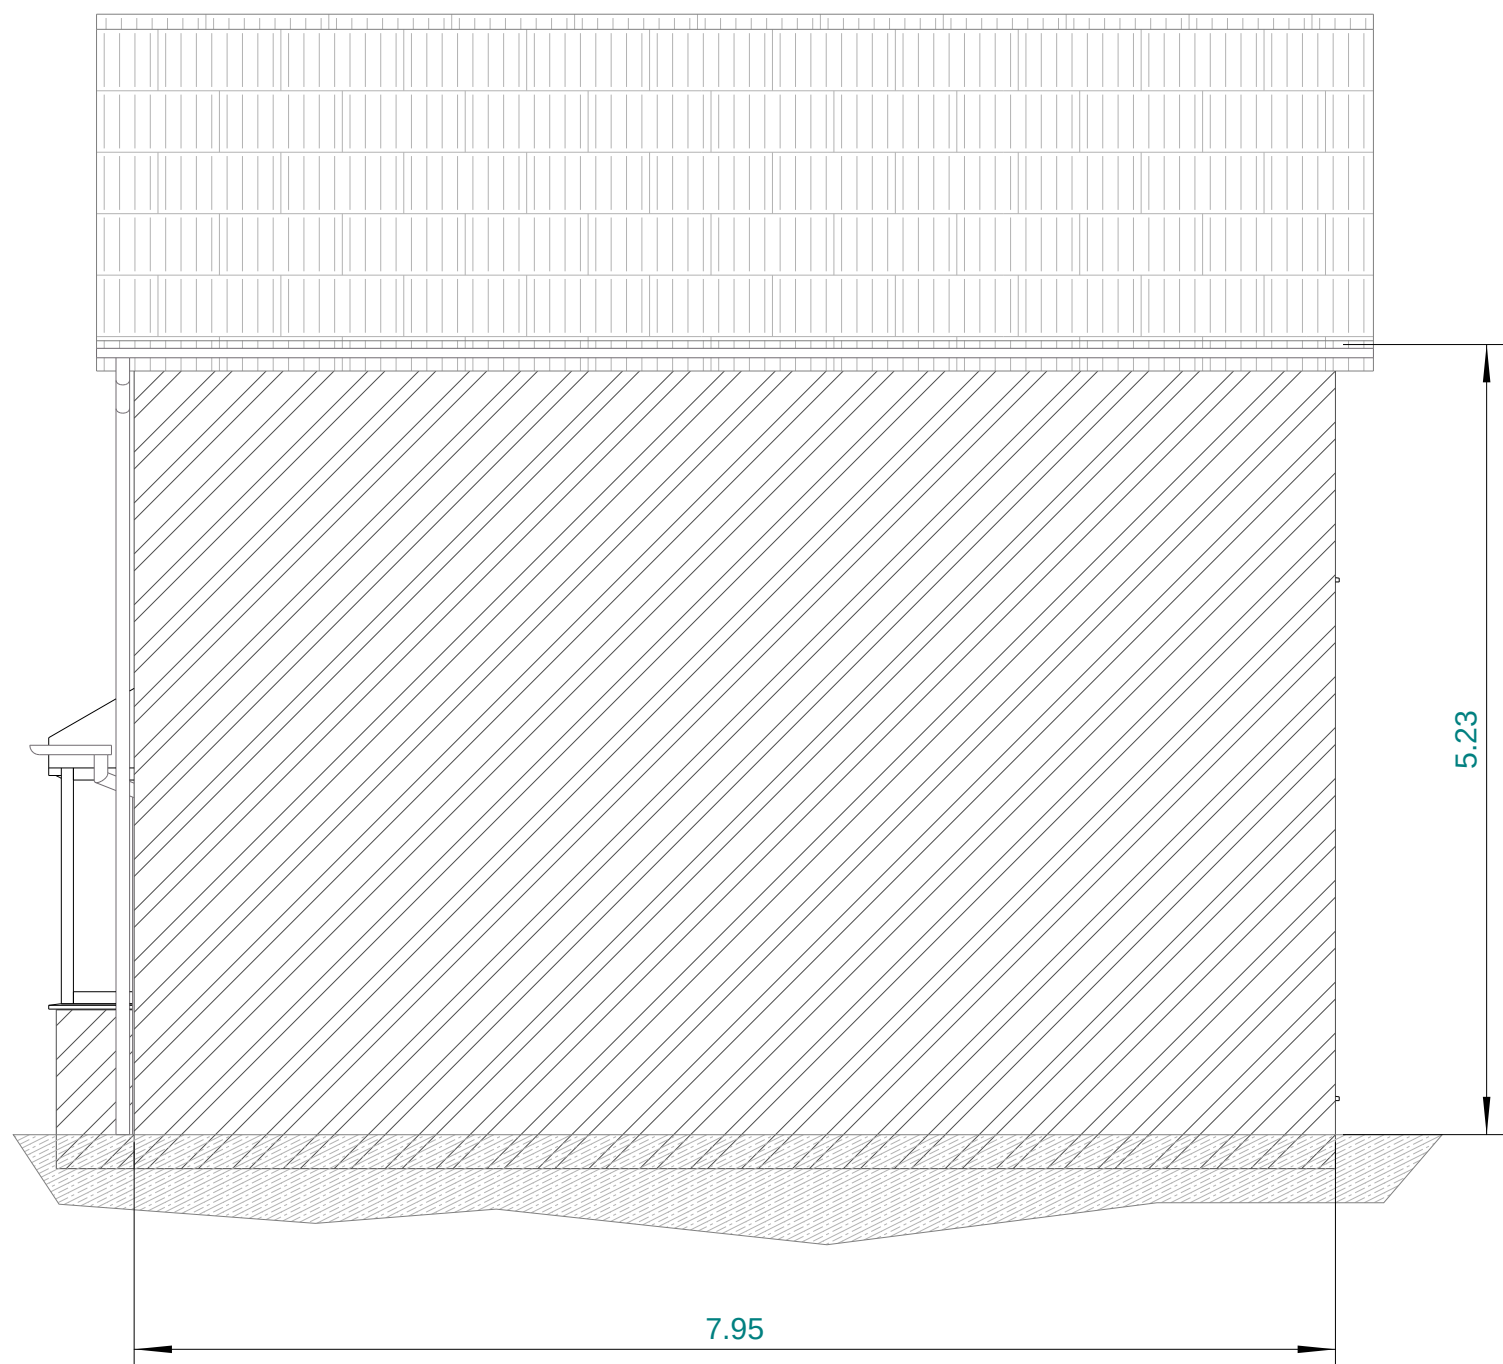

Existing South Elevation (1:50)



Existing West Elevation (1:50)

Taka Structures	1	01	ISSUED FOR PLANNING	TS	25.03.2025
	No	REV	MARK	REVISION	DESCRIPTION
Taka Structures	1	01	ISSUED FOR PLANNING	TS	25.03.2025
	No	REV	MARK	REVISION	DESCRIPTION

GENERAL NOTES:
CONTRACTORS MUST VISIT SITE AND FAMILIARISE THEMSELVES WITH THE FULL EXTENT OF THE WORKS.
ALL DIMENSIONS TO BE CHECKED ON SITE - DO NOT SCALE.
PROPOSED 1st FLOOR EXTENSION TO FRONT ELEVATION TO FORM ADDITIONAL LIVING SPACE AT 1st FLOOR.

CLIENT:	MR & MRS. CLEMENTS	DRAWN:	TS	24.03.2025	TECHNICAL SOLUTIONS LTD 1 LITTLEFIELD LANE, DESFORD LEICESTER LE9 9QZ Tel: 01455 - 828548				
		CHECKED:	TS	25.03.2025					
PROJECT:	PROPOSED 1st FLOOR EXTENSION 33 AVONDALE ROAD BARLESTONE, CV13 0HX				SCALE:		CONTRACT No:	DRAWING No:	REV.
TITLE:	EXISTING ELEVATIONS				1:50		25-1276		G [5]